ELMIRA CITY SCHOOL DISTRICT

BROADWAY 2026 RENOVATIONS & CAPITAL OUTLAY

1000 BROADWAY ST, ELMIRA, NY 14904

CONSTRUCTION DOCUMENTS

LIST OF DRAWINGS:

VOLUME 1

GENERAL DRAWINGS AND CODE COMPLIANCE

BR-G1.1	SYMBOLS AND ABBREVIATIONS
BR-G1.2	CODE COMPLIANCE - FIRE SAFETY PLAN
BR-G1.3	CODE COMPLIANCE - LIFE SAFETY PLAN - SOUTH
BR-G1.4	CODE COMPLIANCE - LIFE SAFETY PLAN - NORTH
BR-G1.5	CONSTRUCTION PHASING PLANS

HAZARDOUS MATERIAL DRAWINGS

BR-H1.1	ASBESTOS ABATEMENT PLAN - AREA D2

SITE DRAWINGS

BR-C0.0	SITE EXISTING CONDITIONS PLAN
BR-C0.1	SITE EXISTING CONDITIONS PLAN
BR-C0.2	SITE EXISTING CONDITIONS PLAN
BR-C1.1	SITE DEMOLITION PLAN
BR-C1.2	SITE DEMOLITION PLAN
BR-C2.0	SITE IMPROVEMENT PLAN
BR-C2.1	SITE IMPROVEMENT PLAN
BR-C2.2	SITE IMPROVEMENT PLAN
BR-C3.1	SITE LAYOUT PLAN
BR-C3.2	SITE LAYOUT PLAN
BR-C4.1	SITE GRADING PLAN
BR-C4.2	SITE GRADING PLAN
BR-C5.1	SITE UTILITY PLAN
BR-C5.2	SITE UTILITY PLAN
BR-C6.1	SITE DETAILS
BR-C6.2	SITE DETAILS
BR-C7.1	SITE EROSION AND SEDIMENT CONTROL PLAN
BR-C7.2	SITE EROSION AND SEDIMENT CONTROL PLAN
BR-C8.1	SITE EROSION AND SEDIMENT CONTROL DETAILS

STRUCTURAL DRAWINGS

BR-S0.1	STRUCTURAL GENERAL NOTES
BR-S0.2	FOUNDATION AND FRAMING DEMO PLANS
BR-S1.1	KEY PLANS
BR-S1.2	FOUNDATION & FLOOR FRAMING PLANS - AREAS A2, C & D2
BR-S1.3	ROOF FRAMING PLANS - AREA A1, B1, B2, AND C
BR-S1.4	ROOF FRAMING PLAN - AREA D1
BR-S1.5	LOW ROOF FRAMING PLAN - AREAS E1, E2, F1, F2, AND G
BR-S1.6	HIGH ROOF FRAMING PLAN - AREAS A2, D1 AND E1
BR-S3.1	FOUNDATION DETAILS
BR-S4.1	FRAMING DETAILS
BR-S4.2	FRAMING DETAILS
BR-S7.1	JOIST LOADING DIAGRAMS

ARCHITECTURAL DRAWINGS

BR-A0.1	FIRST FLOOR DEMOLITION PLAN - AREA A1
BR-A0.2	FIRST FLOOR DEMOLITION PLAN - AREA A2
BR-A0.3	FIRST FLOOR DEMOLITION PLAN - AREA B1
BR-A0.4	FIRST FLOOR DEMOLITION PLAN - AREA B2
BR-A0.5	FIRST FLOOR DEMOLITION PLAN - AREA C
BR-A0.6	FIRST FLOOR DEMOLITION PLAN - AREA D1
BR-A0.7	FIRST FLOOR DEMOLITION PLAN - AREA D2
BR-A0.8	FIRST FLOOR DEMOLITION PLAN - AREA E1
BR-A0.9	FIRST FLOOR DEMOLITION PLAN - AREA E2
BR-A0.10	FIRST FLOOR DEMOLITION PLAN - AREA F1
BR-A0.11	FIRST FLOOR DEMOLITION PLAN - AREA F2
BR-A0.12	FIRST FLOOR DEMOLITION PLAN - AREA G
BR-A0.13	SECOND FLOOR DEMOLITION PLAN
BR-A1.1	KEY PLANS
BR-A1.2	FIRST FLOOR PLAN - AREA A1
BR-A1.3	FIRST FLOOR PLAN - AREA A2
BR-A1.4	FIRST FLOOR PLAN - AREA B1
BR-A1.5	FIRST FLOOR PLAN - AREA B2
BR-A1.6	FIRST FLOOR PLAN - AREA C
BR-A1.7	FIRST FLOOR PLAN - AREA D1

ARCHITECTURAL DRAWINGS

BR-A1.8	FIRST FLOOR PLAN - AREA D2
BR-A1.9	FIRST FLOOR PLAN - AREA E1
BR-A1.10	FIRST FLOOR PLAN - AREA E2
BR-A1.11	FIRST FLOOR PLAN - AREA F1
BR-A1.12	FIRST FLOOR PLAN - AREA F2
BR-A1.13	FIRST FLOOR PLAN - AREA G
BR-A1.14	SECOND FLOOR PLAN
BR-A2.1	FIRST FLOOR REFLECTED CEILING PLAN - AREA A1
BR-A2.2	FIRST FLOOR REFLECTED CEILING PLAN - AREA A2
BR-A2.3	FIRST FLOOR REFLECTED CEILING PLAN - AREA B1
BR-A2.4	FIRST FLOOR REFLECTED CEILING PLAN - AREA B2
BR-A2.5	FIRST FLOOR REFLECTED CEILING PLAN - AREA C
BR-A2.6	FIRST FLOOR REFLECTED CEILING PLAN - AREA D1
BR-A2.7	FIRST FLOOR REFLECTED CEILING PLAN - AREA D2
BR-A2.8	FIRST FLOOR REFLECTED CEILING PLAN - AREA E1
BR-A2.9	FIRST FLOOR REFLECTED CEILING PLAN - AREA E2
BR-A2.10	FIRST FLOOR REFLECTED CEILING PLAN - AREA F1
BR-A2.11	FIRST FLOOR REFLECTED CEILING PLAN - AREA F2
BR-A2.12	FIRST FLOOR REFLECTED CEILING PLAN - AREA G
BR-A2.13	SECOND FLOOR REFLECTED CEILING PLAN
BR-A2.14	CEILING DETAILS
BR-A3.1	EXTERIOR ELEVATIONS AND BUILDING SECTIONS
BR-A5.1	INTERIOR ELEVATIONS
BR-A5.2	INTERIOR ELEVATIONS
BR-A5.3	ENLARGED PLANS AND SCHEDULES
BR-A6.1	DOOR SCHEDULES & TYPES
BR-A6.2	WINDOWS AND STOREFRONT DETAILS & SCHEDULES
BR-A7.1	PARTITION TYPES & DETAILS
BR-A7.2	DETAILS
BR-A8.1	FIRST FLOOR FINISH PLAN - AREA A2
BR-A8.2	FIRST FLOOR FINISH PLAN - AREA B1
BR-A8.3	FIRST FLOOR FINISH PLAN - AREA B1 - ALTERNATE
BR-A8.4	FIRST FLOOR FINISH PLAN - AREA B2
BR-A8.5	FIRST FLOOR FINISH PLAN - AREA C
BR-A8.6	FIRST FLOOR FINISH PLAN - CAFETERIA
BR-A8.7	FIRST FLOOR FINISH PLAN - AREA D1
BR-A8.8	FIRST FLOOR FINISH PLAN - AREA E1
BR-A8.9	FIRST FLOOR FINISH PLAN - AREA F1 & G
BR-A8.10	FIRST FLOOR WALL FINISH PLAN - AREA A1
BR-A8.11	FIRST FLOOR WALL FINISH PLAN - AREA A2
BR-A8.12	FIRST FLOOR WALL FINISH PLAN - AREA B1
BR-A8.13	FIRST FLOOR WALL FINISH PLAN - AREA B2
BR-A8.14	FIRST FLOOR WALL FINISH PLAN - AREA C
BR-A8.15	FIRST FLOOR WALL FINISH PLAN - AREA D1
BR-A8.16	FIRST FLOOR WALL FINISH PLAN - AREA D2
BR-A8.17	FIRST FLOOR WALL FINISH PLAN - AREA E1
BR-A8.18	FIRST FLOOR WALL FINISH PLAN - AREA E2 & F1
BR-A8.19	FIRST FLOOR WALL FINISH PLAN - AREA F2
BR-A8.20	FIRST FLOOR WALL FINISH PLAN - AREA G
BR-A8.21	SECOND FLOOR WALL FINISH PLAN
BR-A9.1	INTERIOR FINISH KEY AND SIGNAGE SCHEDULE
BR-A9.2	INTERIOR ROOM FINISH SCHEDULE

ROOFING DRAWINGS

BR-R1.1	ROOF PLAN - AREA A1
BR-R1.2	ROOF PLAN - AREA A2
BR-R1.3	ROOF PLAN - AREA B1
BR-R1.4	ROOF PLAN - AREA B2
BR-R1.5	ROOF PLAN - AREA C
BR-R1.6	ROOF PLAN - AREA D1
BR-R1.7	ROOF PLAN - AREA D2
BR-R1.8	ROOF PLAN - AREA E1
BR-R1.9	ROOF PLAN - AREA E2 AND F1
BR-R1.10	ROOF PLAN - AREA F2
BR-R1.11	ROOF PLAN - AREA G
BR-R1.12	ROOF DETAILS

VOLUME 2

GENERAL DRAWINGS AND CODE COMPLIANCE

BR-G1.1	SYMBOLS AND ABBREVIATIONS
BR-G1.2	CODE COMPLIANCE - FIRE SAFETY PLAN
BR-G1.3	CODE COMPLIANCE - LIFE SAFETY PLAN - SOUTH
BR-G1.4	CODE COMPLIANCE - LIFE SAFETY PLAN - NORTH
BR-G1.5	CONSTRUCTION PHASING PLANS

THEATRICAL DRAWINGS

BR-TL0.1	THEATRICAL LIGHTING SYSTEM LOWER LEVEL REMOVAL PLAN-AREA D2
BR-TL0.2	THEATRICAL LIGHTING SYSTEM UPPER LEVEL REMOVAL PLAN-AREA D2
BR-TL1.1	THEATRICAL LIGHTING SYSTEM LOWER LEVEL CONTROL PLAN-AREA D2
BR-TL1.2	THEATRICAL LIGHTING SYSTEM UPPER LEVEL CONTROL PLAN-AREA D2
BR-TL1.3	THEATRICAL LIGHTING SYSTEM THEATRICAL FIXTURE PLAN-AREA D2
BR-TL1.4	THEATRICAL LIGHTING SYSTEM HOUSE & WORK LIGHTING PLAN-AREA D2
BR-TL1.5	THEATRICAL LIGHTING SYSTEM HOUSELIGHTING SECTION-AREA D2
BR-TL2.1	THEATRICAL LIGHTING SYSTEM SINGLE LINE FLOW DIAGRAM-AREA D2
BR-TL2.2	THEATRICAL LIGHTING SYSTEM SINGLE LINE NETWORK FLOW DIAGRAM-AREA D2
BR-TL3.1	THEATRICAL LIGHTING SYSTEM DETAILS-AREA D2
BR-TL3.2	THEATRICAL LIGHTING SYSTEM DETAILS-AREA D2
BR-TL3.3	THEATRICAL LIGHTING SYSTEM DETAILS-AREA D2
BR-TL3.4	THEATRICAL LIGHTING SYSTEM DETAILS-AREA D2
BR-TL3.5	THEATRICAL LIGHTING SYSTEM DETAILS-AREA D2
BR-TL3.6	THEATRICAL LIGHTING SYSTEM DETAILS-AREA D2
BR-TL3.7	THEATRICAL LIGHTING SYSTEM DETAILS-AREA D2
BR-TL3.8	THEATRICAL LIGHTING SYSTEM DETAILS-AREA D2
BR-TL4.1	THEATRICAL LIGHTING SYSTEM NOTES, KEYS & SCHEDULES-AREA D2
BR-TL4.2	THEATRICAL LIGHTING SYSTEM NOTES, KEYS & SCHEDULES-AREA D2
BR-TL4.3	THEATRICAL LIGHTING SYSTEM NOTES, KEYS & SCHEDULES-AREA D2
BR-TR0.1	THEATRICAL RIGGING SYSTEM LOWER LEVEL REMOVAL PLAN-AREA D2
BR-TR0.2	THEATRICAL RIGGING SYSTEM UPPER LEVEL REMOVAL PLAN-AREA D2
BR-TR1.1	THEATRICAL RIGGING SYSTEM LOWER LEVEL PLAN-AREA D2
BR-TR1.2	THEATRICAL RIGGING SYSTEM UPPER LEVEL PLAN-AREA D2
BR-TR1.3	THEATRICAL RIGGING SYSTEM SECTION-AREA D2
BR-TR1.4	THEATRICAL RIGGING SYSTEM SECTION-AREA D2
BR-TR1.5	THEATRICAL RIGGING SYSTEM ELEVATIONS-AREA D2
BR-TR1.6	THEATRICAL RIGGING SYSTEM ELEVATIONS - AREA D2
BR-TR1.7	THEATRICAL RIGGING SYSTEM ELEVATIONS-AREA D2
BR-TR1.8	THEATRICAL RIGGING SYSTEM ELEVATIONS-AREA D2
BR-TR3.1	THEATRICAL RIGGING SYSTEM DETAILS-AREA D2
BR-TR3.2	THEATRICAL RIGGING SYSTEM DETAILS-AREA D2
BR-TR3.3	THEATRICAL RIGGING SYSTEM DETAILS-AREA D2
BR-TR3.4	THEATRICAL RIGGING SYSTEM DETAILS-AREA D2
BR-TR3.5	THEATRICAL RIGGING SYSTEM DETAILS-AREA D2
BR-TR3.6	THEATRICAL RIGGING SYSTEM DETAILS-AREA D2
BR-TR3.7	THEATRICAL RIGGING SYSTEM DETAILS-AREA D2
BR-TR3.8	THEATRICAL RIGGING SYSTEM DETAILS-AREA D2
BR-TR3.9	THEATRICAL RIGGING SYSTEM DETAILS-AREA D2
BR-TR3.10	THEATRICAL RIGGING SYSTEM DETAILS-AREA D2
BR-TR3.11	THEATRICAL RIGGING SYSTEM DETAILS-AREA D2
BR-TR3.12	THEATRICAL RIGGING SYSTEM DETAILS-AREA D2
BR-TR3.13	THEATRICAL RIGGING SYSTEM DETAILS-AREA D2
BR-TR3.14	THEATRICAL RIGGING SYSTEM DETAILS-AREA D2
BR-TR4.1	THEATRICAL RIGGING SYSTEM NOTES, KEYS & SCHEDULES-AREA D2
BR-TR4.2	THEATRICAL RIGGING SYSTEM NOTES, KEYS & SCHEDULES-AREA D2
BR-TR4.3	THEATRICAL RIGGING SYSTEM NOTES, KEYS & SCHEDULES-AREA D2

FOOD SERVICE DRAWINGS

BR-FS1.0	EXISTING FOODSERVICE EQUIPMENT DRAWING
BR-FS1.1	FOODSERVICE EQUIPMENT DRAWING
BR-FS1.2	FOODSERVICE EQUIPMENT POC DRAWINGS
BR-FS1.3	FOODSERVICE EQUIPMENT POC SCHEDULE

PLUMBING DRAWINGS

BR-P0.1	FIRST FLOOR DEMOLITION PLAN - AREA B1
BR-P0.2	FIRST FLOOR DEMOLITION PLAN - AREA C
BR-P0.3	FIRST FLOOR DEMOLITION PLAN - AREA D1
BR-P0.4	FIRST FLOOR DEMOLITION PLAN - AREA E1
BR-P0.5	FIRST FLOOR DEMOLITION PLAN - AREA E2
BR-P0.6	FIRST FLOOR DEMOLITION PLAN - AREA F1
BR-P0.7	FIRST FLOOR DEMOLITION PLAN - AREA F2
BR-P0.8	FIRST FLOOR DEMOLITION PLAN - AREA G
BR-P0.9	ROOF DEMOLITION PLAN - AREA A1
BR-P0.10	ROOF DEMOLITION PLANS - AREA A2 AND E1
BR-P1.1	FIRST FLOOR SANITARY PLAN - AREA A1
BR-P1.2	FIRST FLOOR SANITARY PLAN - AREAS A2, B1 AND C
BR-P1.3	FIRST FLOOR SANITARY PLAN - AREA D1
BR-P1.4	FIRST FLOOR SANITARY PLAN - AREA E1
BR-P1.5	FIRST FLOOR SANITARY PLAN - AREA E2
BR-P1.6	FIRST FLOOR SANITARY PLAN - AREA F1
BR-P1.7	FIRST FLOOR SANITARY PLAN - AREA F2
BR-P1.8	FIRST FLOOR SANITARY PLAN - AREA G
BR-P2.1	FIRST FLOOR DOMESTIC PLAN - AREAS A2, B1 AND C
BR-P2.2	FIRST FLOOR DOMESTIC PLAN - AREA D1
BR-P2.3	FIRST FLOOR DOMESTIC PLAN - AREA E1
BR-P2.4	FIRST FLOOR DOMESTIC PLAN - AREA E2
BR-P2.5	FIRST FLOOR DOMESTIC PLAN - AREA F1
BR-P2.6	FIRST FLOOR DOMESTIC PLAN - AREA F2
BR-P2.7	FIRST FLOOR DOMESTIC PLAN - AREA G
BR-P2.8	ROOF DOMESTIC PLAN - AREA A2
BR-P3.1	SCHEDULES AND DETAILS

TECHNOLOGY DRAWINGS

BR-T0.1	FIRST & SECOND FLOOR TECHNOLOGY DEMO KEY PLAN
BR-T0.2	FIRST FLOOR TECHNOLOGY DEMO PLAN - AREA A1
BR-T0.3	FIRST FLOOR TECHNOLOGY DEMO PLAN - AREA A2
BR-T0.4	FIRST FLOOR TECHNOLOGY DEMO PLAN - AREA B1
BR-T0.5	FIRST FLOOR TECHNOLOGY DEMO PLAN - AREA B2
BR-T0.6	FIRST FLOOR TECHNOLOGY DEMO PLAN - AREA C
BR-T0.7	FIRST FLOOR TECHNOLOGY DEMO PLAN - AREA D1
BR-T0.8	FIRST FLOOR TECHNOLOGY DEMO PLAN - AREA D2
BR-T0.9	FIRST FLOOR TECHNOLOGY DEMO PLAN - AREA E1
BR-T0.10	FIRST FLOOR TECHNOLOGY DEMO PLAN - AREA E2
BR-T0.11	FIRST FLOOR TECHNOLOGY DEMO PLAN - AREA F1
BR-T0.12	FIRST FLOOR TECHNOLOGY DEMO PLAN - AREA F2
BR-T0.13	FIRST FLOOR TECHNOLOGY DEMO PLAN - AREA G
BR-T0.14	SECOND FLOOR TECHNOLOGY DEMO PLAN - AREA A
BR-T1.1	FIRST & SECOND FLOOR TECHNOLOGY KEY PLAN
BR-T1.2	FIRST FLOOR TECHNOLOGY PLAN - AREA A1
BR-T1.3	FIRST FLOOR TECHNOLOGY PLAN - AREA A2
BR-T1.4	FIRST FLOOR TECHNOLOGY PLAN - AREA B1
BR-T1.5	FIRST FLOOR TECHNOLOGY PLAN - AREA B2
BR-T1.6	FIRST FLOOR TECHNOLOGY PLAN - AREA C
BR-T1.7	FIRST FLOOR TECHNOLOGY PLAN - AREA D1
BR-T1.8	FIRST FLOOR TECHNOLOGY PLAN - AREA D2
BR-T1.9	FIRST FLOOR TECHNOLOGY PLAN - AREA E1
BR-T1.10	FIRST FLOOR TECHNOLOGY PLAN - AREA E2
BR-T1.11	FIRST FLOOR TECHNOLOGY PLAN - AREA F1
BR-T1.12	FIRST FLOOR TECHNOLOGY PLAN - AREA F2
BR-T1.13	FIRST FLOOR TECHNOLOGY PLAN - AREA G
BR-T1.14	SECOND FLOOR TECHNOLOGY PLAN - AREA A
BR-T2.1	TECHNOLOGY DETAILS

VOLUME 3

GENERAL DRAWINGS AND CODE COMPLIANCE


BR-G1.1	SYMBOLS AND ABBREVIATIONS
BR-G1.2	CODE COMPLIANCE - FIRE SAFETY PLAN
BR-G1.3	CODE COMPLIANCE - LIFE SAFETY PLAN - SOUTH
BR-G1.4	CODE COMPLIANCE - LIFE SAFETY PLAN - NORTH
BR-G1.5	CONSTRUCTION PHASING PLANS

MECHANICAL DRAWINGS

BR-M0.1	FIRST FLOOR HVAC DEMOLITION PLAN - AREA A1
BR-M0.2	FIRST FLOOR HVAC DEMOLITION PLAN - AREA A2
BR-M0.3	FIRST FLOOR HVAC DEMOLITION PLAN - AREA B1
BR-M0.4	FIRST FLOOR HVAC DEMOLITION PLAN - AREA B2
BR-M0.5	FIRST FLOOR HVAC DEMOLITION PLAN - AREA C
BR-M0.6	FIRST FLOOR HVAC DEMOLITION PLAN - AREA D1
BR-M0.7	FIRST FLOOR HVAC DEMOLITION PLAN - AREA D2
BR-M0.8	FIRST FLOOR HVAC DEMOLITION PLAN - AREA E1
BR-M0.9	FIRST FLOOR HVAC DEMOLITION PLAN - AREA E2
BR-M0.10	FIRST FLOOR HVAC DEMOLITION PLAN - AREA F1
BR-M0.11	FIRST FLOOR HVAC DEMOLITION PLAN - AREA F2
BR-M0.12	FIRST FLOOR HVAC DEMOLITION PLAN - AREA G
BR-M0.13	SECOND FLOOR HVAC DEMOLITION PLAN - AREA A2
BR-M0.14	SECOND FLOOR HVAC DEMOLITION PLAN - AREA B1
BR-M0.15	GYMNASIUM AND AUD MECHANICAL ROOM DEMO
BR-M0.16	PARTIAL MECHANICAL ROOM DEMOLITION PLAN - AREA E1
BR-M0.17	PARTIAL UPPER AUDUTORIUM FLOOR DEMO PLAN
BR-M1.1	FIRST FLOOR HVAC PLAN - AREA A1
BR-M1.2	FIRST FLOOR HVAC PLAN - AREA A2
BR-M1.3	FIRST FLOOR HVAC PLAN - AREA B1
BR-M1.4	FIRST FLOOR HVAC PLAN - AREA B2
BR-M1.5	FIRST FLOOR HVAC PLAN - AREA C
BR-M1.6	FIRST FLOOR HVAC PLAN - AREA D1
BR-M1.7	FIRST FLOOR HVAC PLAN - AREA D2
BR-M1.8	FIRST FLOOR HVAC PLAN - AREA E1
BR-M1.9	FIRST FLOOR HVAC PLAN - AREA E2
BR-M1.10	FIRST FLOOR HVAC PLAN - AREA F1
BR-M1.11	FIRST FLOOR HVAC PLAN - AREA F2
BR-M1.12	FIRST FLOOR HVAC PLAN - AREA G
BR-M1.13	SECOND FLOOR HVAC PLAN - AREA A2
BR-M1.14	ROOF HVAC PLAN - AREA A1, A2, B1, B2, C, D1, D2
BR-M1.15	ROOF HVAC PLAN - AREA D2, E1, E2, F1, F2, G
BR-M1.16	PARTIAL MECHANICAL ROOM FLOOR PLANS
BR-M1.17	PARTIAL UPPER AUDUTORIUM FLOOR PLAN
BR-M1.18	BOILER ROOM PLAN
BR-M1.19	GYMNASIUM AND AUD MECHANICAL ROOM PLAN
BR-M2.1	FIRST FLOOR PIPING PLAN - AREA A1
BR-M2.2	FIRST FLOOR PIPING PLAN - AREA A2
BR-M2.3	FIRST FLOOR PIPING PLAN - AREA B1
BR-M2.4	FIRST FLOOR PIPING PLAN - AREA B2
BR-M2.5	FIRST FLOOR PIPING PLAN - AREA C
BR-M2.6	FIRST FLOOR PIPING PLAN - AREA D1
BR-M2.7	FIRST FLOOR PIPING PLAN - AREA D2
BR-M2.8	FIRST FLOOR PIPING PLAN - AREA E1
BR-M2.9	FIRST FLOOR PIPING PLAN - AREA E2
BR-M2.10	FIRST FLOOR PIPING PLAN - AREA F1
BR-M2.11	FIRST FLOOR PIPING PLAN - AREA F2
BR-M2.12	FIRST FLOOR PIPING PLAN - AREA G
BR-M2.13	SECOND FLOOR PIPING PLAN - AREA A2
BR-M2.14	SECOND FLOOR PIPING PLAN - AREA B1
BR-M3.1	SCHEDULES
BR-M3.2	DETAILS
BR-M4.1	CLASSROOM VENTILATION INTERIOR ELEVATIONS
BR-M4.2	CLASSROOM VENTILATION INTERIOR ELEVATIONS

ELECTRICAL DRAWINGS

BR-E0.1	FIRST FLOOR ELECTRICAL DEMOLITION PLAN - AREA A1
BR-E0.2	FIRST FLOOR ELECTRICAL DEMOLITION PLAN - AREA A2
BR-E0.3	FIRST FLOOR ELECTRICAL DEMOLITION PLAN - AREA B1
BR-E0.4	FIRST FLOOR ELECTRICAL DEMOLITION PLAN - AREA B2
BR-E0.5	FIRST FLOOR ELECTRICAL DEMOLITION PLAN - AREA C
BR-E0.6	FIRST FLOOR ELECTRICAL DEMOLITION PLAN - AREA D1
BR-E0.7	FIRST FLOOR ELECTRICAL DEMOLITION PLAN - AREA D2
BR-E0.8	FIRST FLOOR ELECTRICAL DEMOLITION PLAN - AREA E1
BR-E0.9	FIRST FLOOR ELECTRICAL DEMOLITION PLAN - AREA E2
BR-E0.10	FIRST FLOOR ELECTRICAL DEMOLITION PLAN - AREA F1
BR-E0.11	FIRST FLOOR ELECTRICAL DEMOLITION PLAN - AREA F2
BR-E0.12	FIRST FLOOR ELECTRICAL DEMOLITION PLAN - AREA G
BR-E0.13	SECOND FLOOR ELECTRICAL DEMOLITION PLAN - AREA A2
BR-E1.1	FIRST FLOOR POWER PLAN - AREA A1
BR-E1.2	FIRST FLOOR POWER PLAN - AREA A2
BR-E1.3	FIRST FLOOR POWER PLAN - AREA B1
BR-E1.4	FIRST FLOOR POWER PLAN - AREA B2
BR-E1.5	FIRST FLOOR POWER PLAN - AREA C
BR-E1.6	FIRST FLOOR POWER PLAN - AREA D1
BR-E1.7	FIRST FLOOR POWER PLAN - AREA D2
BR-E1.8	FIRST FLOOR POWER PLAN - AREA E1
BR-E1.9	FIRST FLOOR POWER PLAN - AREA E2
BR-E1.10	FIRST FLOOR POWER PLAN - AREA F1
BR-E1.11	FIRST FLOOR POWER PLAN - AREA F2
BR-E1.12	FIRST FLOOR POWER PLAN - AREA G
BR-E1.13	SECOND FLOOR POWER PLAN - AREA A2
BR-E1.14	ROOF POWER PLAN - AREA B1 & AREA C
BR-E2.1	FIRST FLOOR LIGHTING PLAN AREA A1
BR-E2.2	FIRST FLOOR LIGHTING PLAN AREA A2
BR-E2.3	FIRST FLOOR LIGHTING PLAN AREA B1
BR-E2.4	FIRST FLOOR LIGHTING PLAN AREA B2
BR-E2.5	FIRST FLOOR LIGHTING PLAN AREA C
BR-E2.6	FIRST FLOOR LIGHTING PLAN AREA D1
BR-E2.7	FIRST FLOOR LIGHTING PLAN AREA D2
BR-E2.8	FIRST FLOOR LIGHTING PLAN AREA E1
BR-E2.9	FIRST FLOOR LIGHTING PLAN AREA E2
BR-E2.10	FIRST FLOOR LIGHTING PLAN AREA F1
BR-E2.11	FIRST FLOOR LIGHTING PLAN AREA F2
BR-E2.12	FIRST FLOOR LIGHTING PLAN AREA G
BR-E2.13	SECOND FLOOR LIGHTING PLAN AREA A2
BR-E3.1	FIRST FLOOR FIRE ALARM PLAN AREA A & B
BR-E3.2	FIRST FLOOR FIRE ALARM PLAN AREA C
BR-E3.3	FIRST FLOOR FIRE ALARM PLAN AREA D1
BR-E3.4	FIRST FLOOR FIRE ALARM PLAN AREA E1
BR-E3.5	FIRST FLOOR FIRE ALARM PLAN AREA F1 & F2
BR-E3.6	FIRST FLOOR FIRE ALARM PLAN AREA G
BR-E3.7	SECOND FLOOR FIRE ALARM PLAN AREA A
BR-E5.1	ELECTRICAL SCHEDULE & DIAGRAMS
BR-E6.1	ONE LINE DIAGRAM
BR-E7.1	SITE ELECTRICAL PLAN

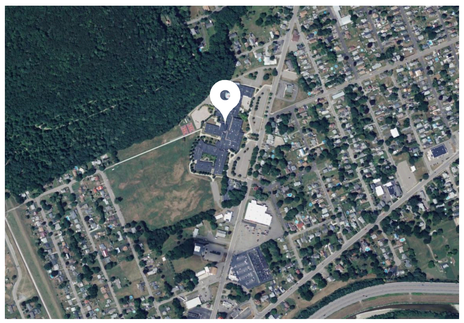

1000 BROADWAY ST, ELMIRA, NY

SED SUBMISSION DATE: 07/24/2026
ISSUED FOR BID DATE: 10/09/2026
HUNT PROJECT NUMBER: 2012.254
BROADWAY ACADEMY CAPITAL PROJECT SED # : 07-06-00-01-0-034-027
BROADWAY ACADEMY CAPITAL OUTLAY SED # :07-06-00-01-0-034-028

THIS IS TO CERTIFY THAT TO THE BEST OF OUR KNOWLEDGE, INFORMATION AND BELIEF - THESE PLANS AND SPECIFICATIONS ARE IN ACCORDANCE WITH APPLICABLE REQUIREMENTS OF THE BUILDING CODE, FIRE CODE, ENERGY CONSERVATION CONSTRUCTION CODE OF NEW YORK STATE AND NYSED MANUAL OF PLANNING STANDARDS.

HUNT ENGINEERS | ARCHITECTS | SURVEYORS

SITEWORK SYMBOLS

- CONTROL POINT
- UTILITY POLE W/ ANCHOR
- SIGN
- EXG. WATER VALVE
- NEW WATER VALVE
- UTILITY POLE W/ LIGHT
- STREET LIGHT
- EXG. FIRE HYDRANT
- NEW FIRE HYDRANT
- CATCH BASIN/ DRYWELL
- CURB BOX VALVE
- EXISTING DECIDIOUS TREE
- EXISTING CONIFEROUS TREE
- X 941.5 — EXG. ELEVATION
- +941.5 — NEW ELEVATION
- G — GAS LINE
- EXISTING MANHOLE
- NEW MANHOLE
- 90 — NEW CONTOUR*
- E — EXISTING ELECTRIC*
- W — WATER LINE*
- SAN — SANITARY LINE*
- TEL — TELEPHONE LINE*
- ST — STORM SEWER*
- O/H — OVERHEAD UTILITY
- UGE — UNDERGROUND ELECTRIC*
- ROAD CENTER LINE
- *LINES SHOWN AS SCREENED(GRAY) DENOTE EXISTING
- EDGE OF STREAM OR SWALE
- SHUBBERY, WOODS
- EXISTING CULVERT
- NEW CULVERT WITH END SECTION

SITEWORK SYMBOLS

- TP-* — TEST PIT
- TH-* — TEST HOLE
- RIP RAP
- COORDINATE POINT LOCATION
- 5/8" REBAR WITH SURVEY CAP SET
- EXISTING IRON ROD
- EXISTING IRON PIPE
- UTILITY POLE
- ORIGINAL LOT LINE
- DEED LINE
- PL — PROPERTY LINE
- x x — EXISTING FENCE
- NEW FENCE
- GUARD RAIL
- EASEMENT LINE
- CONCRETE MONUMENT

PLUMBING SYMBOLS

- (CW) — DOMESTIC COLD WATER PIPING
- (HW) — DOMESTIC HOT WATER PIPING
- (HWR) — DOMESTIC RECIRCULATING WATER PIPING
- SHUT OFF VALVE
- POINT OF CONNECTION
- SPRINKLER HEAD
- VOLUME DAMPER
- (G) — NATURAL GAS PIPING
- BELOW SLAB SANITARY PIPING
- ABOVE SLAB SANITARY PIPING
- ST — BELOW SLAB STORM(ROOF DRAINAGE) PIPING
- RD — ABOVE SLAB STORM(ROOF DRAINAGE) PIPING
- V — (V) — SANITARY VENT PIPING
- CD — (CD) — CONDENSATE DRAIN PIPING
- EXISTING PIPING TO REMAIN.

PLUMBING SYMBOLS

- EXISTING PIPING AND EQUIPMENT TO BE REMOVED
- CHECK VALVE
- FLOOR PENETRATION
- AW — ACID WASTE
- AV — ACID VENT
- HOT WATER SUPPLY PIPING
- HOT WATER RETURN PIPING
- C — CONDENSATE DRAIN PIPING
- RS — REFRIGERANT SUCTION PIPING
- RL — REFRIGERANT LIQUID PIPING
- EXG. PIPING & EQUIPTMENT TO REMAIN
- (OR) — SHUT-OFF VALVE
- TOP-PIPE CONECT
- BOTTOM-PIPE CONNECTION
- BALANCING VALVE/ AUTOMATIC FLOW/ CONTROL FITTING/ SPRINKLER UPRIGHT

HVAC SYMBOLS

- AAD — AUTOMATIC DAMPER
- D-1 / 100 — DIFFUSER NUMBER CFM
- G-1 / 300 — GRILLE NUMBER CFM
- R-1 / 300 — REGISTER NUMBER CFM
- DUCT W/ MANUAL VOLUME DAMPER
- SUPPLY AIR DIFFUSER
- GRILLER OR REG.
- FD — FIRE DAMPER
- T — THERMOSTAT
- T G — THERMOSTAT W/GUARD
- S — SENSOR
- MITERED ELBOW W/ TURNING VALVES
- 10/8 — FIRST NUMBER IS SIZE SHOWN FOR DUCT WIDTH

HVAC SYMBOLS

- POINT OF CONNECTION
- DUCT DOWN
- DUCT UP
- DUCT PENETRATION THRU FLOOR OR ROOF ABOVE SUPPLY
- DUCT PENETRATION THRU FLOOR OR ROOF ABOVE EXHAUST OR RETURN

ELECTRICAL SYMBOLS

- NON-FUSED DISCONNECT SWITCH
- FUSED DISCONNECT SWITCH
- MAGNETIC STARTER
- COMBINATION MAGNETIC MOTOR STARTER AND FUSED DISCONNECT SWITCH
- PP — FLUSH WALL MOUNTED POWER PANEL
- PP — SURFACE MOUNTED POWER PANEL
- CP-1 — MOTOR TYPE ELECTRICAL LOAD
- HD — HAND DRYER / HAIR DRYER ELEC. LOAD
- XX — UV-UNIT VENT, AHU-AIR HANDLING UNIT, FC- FAN COIL UNIT, P-PUMP, EF-EXHAUST FAN, CU-CONDENSING UNIT
- DUPLEX RECEPTACLE WALL MOUNTED, GFI-GROUND FAULT CIRCUIT INTERRUPT, IG-ISOLATED GROUND TYPE, WP-GROUND FAULT TYPE IN WATERPROOF CAST ALUMINUM HOUSING, AC-MNT. ABOVE COUNTER BACKSPLASH, BC-MNT. BELOW COUNTER
- 14-50R — SPECIAL RECEPTACLE WITH NEMA CONFIGURATION SHOWN
- CB — LARGE CAPACITY COMMUNICATIONS BOX WITH 2-GANG OPENING
- QUAD RECEPTACLE
- $ — TOGGLE SWITCH
- $K — KEYED TYPE TOGGLE SWITCH
- $D — 0-10V DIMMING SWITCH
- $VS — VACANCY SENSOR TYPE SWITCH
- CEILING MOUNTED DOWN LIGHT FIXTURE
- TRACK LIGHTING WITH FIXTURES
- STRIP TYPE LIGHT FIXTURE
- RECESSED LIGHT FIXTURE
- 2'X4' RECESSED LIGHT FIXTURE EM-DENOTED EMERGENCY FIXTURE, CONNECTED TO EMERGENCY CIRCUIT; NL-DENOTES NITE LIGHT CKT. TYPES VARY REFER TO FIXTURE SCHEDULE
- PENDANT MOUNTED LIGHT FIXTURE

ELECTRICAL SYMBOLS

- CEILING MOUNTED EXIT SIGN(SINGLE FACE)
- WALL MOUNTED EXIT SIGN (DUAL FACE) ARROWS FOR EGRESS PATH DIRECTION
- EXTERIOR WALL MOUNTED LIGHT FIXTURE
- EMERGENCY EGRESS BATTERY BACKUP LIGHT FIXTURE
- OC — CEILING MOUNTED VACANCY SENSOR
- FAA — FIRE ALARM ANNUNCIATOR
- FACP — FIRE ALARM CONTORL PANEL
- RA — "AREA OF RESCUE ASSISTANCE" MAIN CONTROL STATION
- RR — "AREA OF RESCUE ASSISTANCE" INTERCOM STATION
- ARA — ILLUMINATED "AREA OF RESCUE ASSISTANCE" SIGNAGE
- F — MANUAL FIRE ALARM PULL STATION
- H — RATE OF RISE HEAT DETECTOR
- F 195 — FIXED HEAT DETECTOR
- VN — VISUAL NOTIFICATION STROBE
- S — SMOKE DETECTOR
- SD — DUCT SMOKE DETECTOR
- F — FIRE ALARM VISUAL ANNUNCIATOR
- F — FIRE ALARM AUD.-VIS. ANNUNCIATOR
- M — MAGNETIC DOOR HOLDER
- P1-1 — HOME RUN OF WIRE AND CONDUIT

TECHNOLOGY SYMBOLS

- CABLE TRAY
- FO FO FO — FIBER OPTICAL CABLING
- FLOOR POKE-THRU
- MULTI COMPARTMENT POWER POLE
- FB — FLOOR BOX
- PB — PULL BOX
- MULTI COMPARTMENT SURFACE RACEWAY
- # — DATA OUTLET, # = QUANTITY OF DATA OUTLETS IN FACEPLATE IF GREATER THAN ONE
- WAP — WIRELESS ACCESS POINT
- 48" — WALL MOUNT STYLE TELEPHONE
- ### — IP TELEPHONE LOCATION ### = PHONE TYPE
- S — CEILING MOUNT SPEAKER
- S — WALL MOUNT SPEAKER
- S — HORN TYPE SPEAKER
- VC — SPEAKER VOLUME CONTROL
- C S — CLOCK/SPEAKER
- C — CLOCK
- TV — TELEVISION OUTLET
- PROJ — PROJECTOR

TECHNOLOGY SYMBOLS

INTERACTIVE DISPLAY — DIGITAL INTERACTIVE DISPLAY

- DAV — AUDIO/VIDEO CONNECTIONS
- SECURITY CAMERA — # = CAM NUMBER, ## = CAM. TYPE
- CR — CARD READER
- IC — INTERCOM
- DC — DOOR CONTRACT SWITCH
- REX — REQUEST TO EXIT SENSOR
- DS — ELECTRIC DOOR LOCK DEVICE (DOOR STRIKE)
- LIGHTNING ARRESTOR

GENERAL SYMBOL ANNOTATIONS
"E" =EXISTING TO REMAIN
"R" =EXISTING TO BE REPLACED
"RE" =EXISTING TO BE RELOCATED
"WG" =PROVIDE WIRE GUARD
"W-MT" =WALL MOUNT

- RD — COMMUNICATIONS RACEWAY DEVICE LOCATION
- CB — COMMUNICATIONS BACKBOX LOCATION
- BL — BLUE LIGHT
- C — DIGITAL CLOCK
- C C — DOUBLE SIDED WALL MOUNTED CLOCK
- HC — HANDICAP DOOR ACTUATOR
- ACP — ACCESS CONTROL PANEL
- S AL — ASSISTIVE LISTENING CEILING SPEAKER
- S AL — ASSISTIVE LISTENING WALL SPEAKER
- AL — ASSISTIVE LISTENING CONTROLLER
- IR — IR SPEAKER
- TV — DIGITAL SIGN
- SCREEN — PROJECTION SCREEN
- PB — PUSH BUTTON
- LB — LOCKDOWN BUTTON
- S-IP — WALL MOUNTED IP SPEAKER
- S-IP — CEILING MOUNTED IP SPEAKER

ARCHITECTURAL SYMBOLS

- ROOM NAME, NUMBER, & APPROXIMATE AREA
- BUILDING SECTION CALLOUT
- WALL SECTION/ DETAIL SECTION
- INTERIOR ELEVATION CALLOUT
- EXTERIOR ELEVATION CALLOUT
- DETAIL/TITLE NUMBER
- NEW COLUMN GRID LINE
- EXISTING COLUMN GRID LINE
- CUT LINE
- MATCH LINE
- CENTERLINE
- ELEVATION INDICATOR
- CASEWORK NUMBER & TYPE - REFER TO CASEWORK SCHEDULE
- WINDOW NUMBER
- DOOR NUMBER
- WALL PARTITION TYPE
- D# — DEMOLITION KEYNOTE
- # — DRAWING KEYNOTE
- MARKERBOARD AND TACKBOARD TYPES
- TOILET ACCESSORY TAG
- FEC — FIRE EXTINGUISHER CABINET
- ELEVATION MARK OR COORDINATE POINT
- RD — ROOF DRAIN
- SLOPE
- VP — VENT PIPE
- EXHAUST HOOD

ARCHITECTURAL SYMBOLS

- EXISTING WALL/ CONSTRUCTION TO REMAIN
- DEMOLITION WORK
- NEW MASONRY WALL CONSTRUCTION
- NEW STUD WALL CONSTRUCTION

ARCHITECTURAL MATERIAL SYMBOLS

- EARTH/COMPACT FILL
- POROUS FILL/GRAVEL
- CONCRETE/ STRUCTURAL CONCRETE
- SAND/ ARCHITECTURAL PRECAST CONCRETE
- BRICK/BRICK PAVERS
- CONCRETE MASONRY
- STEEL
- FINISH WOODWORK
- NOMINAL CUT LUMBER, CONTINUOUS BLOCKING
- BLOCKING SHIM
- PLYWOOD/ PARTICLEBOARD
- PLASTIC/ SOLID SURFACE
- BATT INSULATION
- RIGID INSULATION
- FIREPROOFING
- GLAZING
- LATH AND PLASTER
- CARPET
- TERRAZZO
- CERAMIC TILE - SECTION
- GYPSUM WALL BOARD

A	AREA
A/C	AIR CONDITIOING COOLING
AB	ANCHOR BOLTS
ABV	ABOVE
AC	ALTERNATING CURRENT
ACT	ACOUSTICAL TILE
AD	AREA DRAIN
ADD	ADDENDUM
ADH	ADHESIVE
ADJ	ADJACENT
AESS	ARCHITECTURAL EXPOSED STRUCTURAL STEEL
AFF	ABOVE FINISH FLOOR
AGG	AGGREGATE
AHU	AIR HANDLER
AL	ALUMINUM
ALIGN	ALIGNMENT
ALLOW	ALLOWANCE
ALT	ALTERNATE
AMP	AMPERAGE
ANC	ANCHOR(AGE)
ANOD	ANODIZED
APPROX	APPROXIMATE
ARCH	ARCHITECTURAL
ASB	ASBESTOS
ASBC	ASBESTOS CONTRACTOR
ASPH	ASPHALT
AUX	AUXILIARY
AVG	AVERGAGE
AWG	AMERICAN WIRE GAGE
BCJ	BRICK CONTROL JOINT
BCU	CLOWER COIL UNIT
BD	BOARD
BEJ	BRICK EXPANSION JOINT
BEL	BELOW
BEV	BEVELED
BF	BOARD FEET
BIT	BITUMINOUS
BLDG	BUILDING
BLK	BLOCK
BLKG	BLOCKING
BM	BENCH MARK
BOF	BOTTOM OF FOOTING
BOT	BOTTOM
BPL	BEARING PLATE
BRG	BEARING
BRK	BRICK
BRKT	BRACKET
BS	BOTH SIDES
BTU	BRITISH THERMAL UNITS
BUR	BUILT-UP ROOF
BW	BOTH WAYS
C	CHANNEL
C-C	CENTER TO CENTER
CAB	CABINET
CAP	CAPACITY
CB	CATCH BASIN
CBF	HUNDRED BOARD FEET
CD	COLD DRAWN
CEM	CEMENT
CER	CERAMIC
CF	CUBIC FOOT
CFLG	COUNTER FLASHING
CFM	CUBIC FOOT/MINUTE
CFMF	COLD-FORMED METAL FRAMING
CFS	CUBIC FEET/SECOND
CH	CABINET HEATER
CHBD	CHALKBOARD
CI	CAST IRON
CIP	CAST-IN PLACE CONCRETE
CIR	CIRCLE
CJ	CONTROL JOINT
CK	CAULK(ING)
CLG	CEILING

CLO	CLOSET
CLR	CLEAR(ANCE)
CLS	CLOSURE
CMP	CORRUGATED METAL PIPE
CMU	CONCRETE MASONRY UNIT
CO	CLEANOUT, COMPANY
COL	COLUMN
COMB	COMBINATION
COMP	COMPRESS(ED), (ION), (IBLE)
CON	CONNECTOR, CONNECTION
CONC	CONCRETE
CONST	CONSTRUCTION
CONT	CONTINUOUS, CONTINUE
CONTR	CONTRACT(OR)
COORD	COORDINATE
CP	CLAY PIPE
CPG	COPING
CPR	COPPER
CPT	CARPET(ED)
CR	COLD ROLLED
CRS	COURSE(S)
CSMT	CASEMENT
CST	CAST STONE
CT	CERAMIC TILE
CTR	COUNTER
CU	CUBIC
CULV	CULVERT
CV	CHECK VALVE
CW	COLD WATER
CY	CUBIC YARD
DBL	DOUBLE
DC	DIRECT CURRENT
DEG	DEGREE
DEMO	DEMOLITION
DF	DRINKING FOUNTAIN
DIA	DIAMETER
DIAG	DIAGONAL
DIM	DIMENSION
DIV	DIVISION
DL	DEAD LOAD
DLV	DOOR LOUVER
DN	DOWN
DOZ	DOZEN
DP	DAMP-PROOFING
DPR	DAMPER
DR	DOOR
DS	DOWNSPOUT
DT	DRAIN TILE
DTA	DOVETAIL ANCHOR
DTL	DETAIL
DWG	DRAWING
EA	EACH
EC	ELECTRICAL CONTRACTOR
EF	EACH FACE
EJ	EXPANSION JOINT
EL	ELEVATION
ELEC	ELECTRIC(AL)
ELEV	ELEVATOR
EMER	EMERGENCY
ENC	ENCLOSE, ENCLOSURE
ENG	ENGINEER
ENT	ENTRANCE
EOC	EVERY OTHER COURSE
EOD	EDGE OF DECK
EOS	EDGE OF SLAB
EP	ELECTRICAL PANEL BOARD
EQ	EQUAL
EQP	EQUIPMENT
EST	ESTIMATE(D)
EW	EACH WAY
EWC	ELECTRICAL WATER COOL
EWF	ELECTRIC WALL FAN
EXC	EXCAVATE

EXG	EXISTING
EXH	EXHAUST
EXP	EXPOSED
EXT	EXTERIOR
FA	FIRE ALARM, FRESH AIR
FAI	FRESH AIR INTAKE
FAS	FASTENER
FB	FACE BRICK
FBD	FIBERBOARD
FBO	FINISHED BY OTHERS
FC	FAN COIL
FCU	FAN COIL UNIT
FD	FLOOR DRAIN
FDR	FOLDING DOOR
FE	FIRE EXTINGUISHER
FEC	FIRE EXTINGUISHER CABINET
FF	FINISH FLOOR
FFE	FINISH FLOOR ELEVATION
FGL	FIBERGLASS
FIG	FIGURE
FIN	FINISH(ED)
FLCO	FLOOR CLEANOUT
FLEX	FLEXIBLE
FLG	FLASHING
FLOUR	FLOURESCENT
FLR	FLOOR(ING)
FND	FOUNDATION
FO	FRAMED OPENING
FOC	FACE OF CONCRETE
FOF	FACE OF FINISH
FOM	FACE OF MASONRY
FOS	FACE OF STUDS
FP	FIREPROOF
FPL	FLOOR PLATE
FR	FRAME(D), (ING)
FRT	FIRE-RETARDANT
FT	FOOT (')
FTG	FOOTING
FUR	FURRED, FURRING
FURN	FURNITURE
FXT	FIXTURE
GA	GAGE, GAUGE
GALV	GALVANIZED
GAS	GAS
GB	GRAB BAR
GC	GENERAL CONTRACT(OR)
GCMU	GLAZED CMU
GD	GRADE, GRADING
GF	GRANULAR FILL
GFI	GROUND FAULT INTERRUPTER
GI	GALVANIZED IRON
GL	GLASS, GLAZING
GP	GALVANIZED PIPE
GPM	GALLONS PER MINUTE
GSS	GALVANIZED STEEL SHEET
GST	GLAZED STRUCTURAL TILE
GVL	GRAVEL
GWB	GYPSUM WALL BOARD
GYP	GYPSUM
HB	HOSE BIB
HC	HVAC CONTRACTOR
HCP	HANDICAP
HD	HEAVY DUTY
HDJT	HEAD JOINT
HDR	HEADER
HDW	HARDWARE
HH	HANDHOLE
HI	HEIGHT OF INSTRUMENT
HK	HOOK(S)
HM	HOLLOW METAL
HOR	HORIZONTAL
HP	HORSEPOWER

HR	HANDRAIL
HT	HEIGHT
HTG	HEATING
HTR	HEATER
HTX	HEAT EXCHANGER
HVAC	HEATING, VENTILATION & AIR CONDITIONING
HW	HOT WATER
HWH	HOT WATER HEATER
HYD	HYDRANT
ID	INSIDE DIAMETER
IN	INCH (")
INCIN	INCINERATOR
INCL	INCLUDE(D), INCLUDING
INFO	INFOMRATION
INS	INSULATE(D)
INT	INTERIOR
INV	INVERT (ELEVATION)
IP	IRON PIPE / IRON PIPE SIZE
JC	JANITORS CLOSET
JF	JOINT FILLER
JNT	JOINT
JST	JOIST
KIT	KITCHEN
KO	KNOCKOUT
KPL	KICKPLATE
L	LENGTH
LAB	LABORATORY
LAD	LADDER
LAM	LAMINATE(D)
LAT	LATITUDE
LAV	LAVATORY
LBL	LABEL
LF	LINEAR FOOT
LH	LEFT HAND
LIC	LICENSE(D)
LIN	LINEAR
LINO	LINOLEUM
LIQ	LIQUID
LKR	LOCKER
LL	LIVE LOAD
LLH	LONG LEG HORIZONTAL
LLV	LONG LEG VERTICAL
LMS	MINESTONE
LONG	LONGITUDE, LONGITUDINAL
LP	LIGHT PANEL
LPT	LOW POINT
LRG	LARGE
LT	LIGHT
LTL	LINTEL
LVR	LOUVER
LVT	LUXURY VINYL TILE
MAINT	MAINTENANCE
MAS	MASONRY
MATL	MATERIAL
MAX	MAXIMUM
MBF	1000 BOARD FEET
MBR	MEMBER
MC	MECHANICAL CONTRACT(OR)
MECH	MECHANICAL
MED	MEDIUM
MFD	MANUFACTURED
MFG	MANUFACTURING
MFR	MANUFACTURE(R)
MGR	MANAGER
MH	MANHOLE
MIN	MINIMUM
MIR	MIRROR
MKBD	MARKERBOARD
MLD	MOULDING, MOLDING
MMB	MEMBRANE

MNT	MOUNT(ED), (ING)
MO	MASONRY OPENING
MOD	MODULAR
MON	MONUMENT
MOV	MOVABLE
MRB	MARBLE
MRD	METAL ROOF DECKING
MTFR	METAL FURRING
MTL	METAL
MULL	MULLION
MULT	MULTIPLE
MWK	MILLWORK
N/F	NOW OR FORMERLY
NA	NOT AVAILABLE/APPLICABLE
NAT	NATURAL
NEC	NATIONAL ELECTRIC CODE
NEG	NEGATIVE
NIC	NOT IN CONTRACT
NL	NAILABLE
NMT	NON-METALLIC
NOM	NOMINAL
NRC	NOISE REDUCTION COEFFICIENT
NS	NEAR SIDE
NTS	NOT TO SCALE
O/H	OVERHEAD
OA	OVERALL
OBS	OBSCURE
OC	ON CENTER(S)
OD	OUTSIDE DIAMETER
OFF	OFFICE
OHG	OVERHANG
OPG	OPENING
OPH	OPPOSITE HAND
OPP	OPPOSITE
OPS	OPPOSITE SURFACE
ORIG	ORIGINAL
OWSJ	OPEN-WEB STEEL JOIST
PA	PUBLIC ADDRESS
PAR	PARALLEL
PB	PANIC BAR
PBD	PARTICLE BOARD
PC	PLUMBING CONTRACT(OR)
PCC	PRECAST CONCRETE
PCF	POUNDS PER CUBIC FOOT
PE	PORCELAIN ENAMEL
PEN	PENETRATION
PERF	PERFORATE(D)
PERI	PERIMETER
PERM	PERMANENT
PERP	PERPENDICULAR
PFB	PREFABRICATE(D)
PFN	PREFINISH(ED)
PG	PLATE GLASS
PKG	PARKING
PL	PLATE
PLAM	PLASTIC LAMINATE
PLAST	PLASTER
PLBG	PLUMBING
PLF	POUNDS PER LINEAR FOOT
PLS	PLASTIC
PNL	PANEL
PNT	PAINT(ED)
POB	POINT OF BEGINNING
PR	PAIR
PRF	PREFORMED
PROJ	PROJECT
PRT	PRESERVATIVE TREATED
PSC	PRE-STRESSED CONCRETE
PSF	POUNDS PER SQUARE FOOT
PSI	POUNDS PER SQUARE INCH
PT	POINT
PTD	PAPER TOWEL DISPENSER

PTM	PATCH TO MATCH
PTN	PARTITION
PTR	PAPER TOWEL RECEPTOR
PV	PAVE(D), PAVING
PVC	POLYVINYL CHLORIDE
PVCP	PVC PIPE
PVMT	PAVEMENT
PWD	PLYWOOD
QT	QUARRY TILE
QTR	QUARTER
QTY	QUANTITY
R	RISE(R)
RA	RETURN AIR
RAD	RADIUS
RBR	RUBBER
RBT	RABBET
RC	REINFORCED CONCRETE
RCP	REINFORCED CONCRETE PIPE, REFLECTED CEILING PLAN
RD	ROOF DRAIN
REF	REFERENCE
REFR	REFRIGERATOR, REFRIGERATED
REG	REGISTER
REINF	REINFORCE(D), REINFORCING
REQ	REQUIRED
RES	RESILIENT
RET	RETURN
REV	REVISED, REVISION(S)
RFG	ROOFING
RFH	ROOF HATCH
RFL	REFLECT(ED), (IVE), (OR)
RH	RIGHT HAND
RIM	RIM (ELEVATION)
RL	RAIL(ING)
RM	ROOM
RMV	REMOVE
RO	ROUGH OPENING
ROW	RIGHT OF WAY
RP	RADIENT PANEL
RPM	REVOLUTIONS PER MINUTE
RS	REINFORCING STEEL
RT	RUBBER TILE
RTE	ROUTE
RWC	RAINWATER CONDUCTOR
SAN	SANITAR
SB	SPLASH BLOCK
SC	SOLIDCORE
SCH	SCHEDULE
SCN	SCREEN
SD	STORM DRAIN
SDG	SIDING
SEC	SECTION
SF	SQUARE FOOT
SFGL	SAFETY GLASS
SGT	STRUCTURAL GLAZED TILE
SH	SHELF, SHELVING
SHT	SHEET
SHTG	SHEATHING
SHWR	SHOWER
SIM	SIMILAR
SKL	SKYLIGHT
SL	SLEEVE
SNT	SEALANT
SP	SOUND PROOF
SPC	SPACER
SPEC	SPECIFICATION(S)
SPKR	SPEAKER
SPL	SPECIAL
SQ	SQUARE
SS	STAINLESS STEEL
SSK	SERVICE SINK
STA	STATION
STC	SOUND TRANSMISSION COEFFICIENT

STD	STANDARD
STL	STEEL
STN	STAIN(ED)
STOR	STORAGE
STR	STRUCTURAL
SUBSTR	SUBSTRUCTURE
SUPT	SUPERINTENDENT
SURF	SURFACE
SUSP	SUSPENDED
SW	SWITCH
SY	SQUARE YARD
SYS	SYSTEM
T	TREAD
T&B	TOP & BOTTOM
T&G	TONGUE & GROOVE
TAB	TABULATE
TC	TERRA COTTA
TEL	TELEPHONE
TEMP	TEMPORARY, TEMPERATURE
TF	TRANSPARENT FINISH
THK	THICK(NESS)
THR	THRESHOLD
TKBD	TACKBOARD
TKS	TACKSTRIP
TMBR	TERMINATION BAR
TOF	TOP OF FOOTING
TOJ	TOP OF JOIST
TOL	TOLERANCE
TOM	TOP OF MASONRY
TOPO	TOPOGRAPHIC
TOS	TOP OF STEEL
TOW	TOP OF WALL
TPD	TOILET PAPER DISPENSER
TPTN	TOILET PARTITION
TR	TRANSON
TRM	TOILET ROOM
TV	TELEVISION, CABLE
TWP	TOWNSHIP
TYP	TYPICAL
TZ	TERRAZZO
U/G	UNDERGROUND
UC	UNDERCUT
UN	UNIT HEATER
UNF	UNFINISHED
UNO	UNLESS NOTED OTHERWISE
UNP	UNPAINTED
UR	URINAL
UV	UNIT VENTILATOR
V	VOLT
VB	VINYL/RUBBER BASE
VCP	VITRIFIED CLAY PIPE
VCT	VINYL COMPOSITION TILE
VENT	VENTILATOR
VERT	VERTICAL
VEST	VESTIBULE
VF	VINYL FABIRC
VIF	VERIFY IN FIELD
VIN	VINYL
VJ	V-JOINT(ED)
VOL	VOLUME
VWC	VINYL WALL COVER
W	WIDE, WIDTH
W	WITH
W/O	WITHOUT
WB	WOODBASE
WC	WATER CLOSET
WCO	WALL CLEANOUT
WD	WOOD
WDW	WINDOW
WF	WALL FIN RADIATION
WG	WIRE(ED) GLASS

WH	WALL HYDRANT
WHB	WHEEL BUMPER
WI	WROUGHT IRON
WM	WIRE MESH
WP	WATERPROOF(ED), (ING)
WR	WATER REPELLENT
WS	WATERSTOP
WSCT	WAINSCOT
WT	WEIGHT
WTW	WALL TO WALL
WV	WET VENT
WWF	WELDED WIRE FABRIC
WWM	WELDED WIRE MESH
XSECT	CROSS SECTION
YD	YARD
YR	YEAR

DRAWN BY: EJS
CHECKED BY: CS
DATE: 07/24/2026
PHASE: CD

Copyright: 2026

#	DATE:	REVISION:
1	10/09/2026	ISSUED FOR BID

IT IS A VIOLATION OF THE LAW FOR ANY PERSON TO MAKE UNAUTHORIZED ALTERATIONS OR ADDITIONS TO PLANS BEARING A LICENSED ENGINEER'S, ARCHITECT'S OR SURVEYOR'S SEAL."

HUNT ENGINEERS | ARCHITECTS | SURVEYORS
ALBANY, NY - BINGHAMTON, NY - HORSEHEADS, NY - ROCHESTER, NY
TOWANDA, PA - WILLIAMSPORT, PA - WILMINGTON, DE
WWW.HUNT-EAS.COM 607 - 368 - 1000
NY CERTIFICATE NO. 0018220 PA CERTIFICATE NO. TSC2209131464-1


BROADWAY 2026 RENOVATIONS & CAPITAL OUTLAY
ELMIRA CITY SCHOOL DISTRICT
1000 BROADWAY ST, ELMIRA, NY 14904

SYMBOLS AND ABBREVIATIONS

SED #: 07-06-00-01-0-034-027, 07-06-00-01-0-034-028

BR-G1.1

PROJECT NO: 2012-254

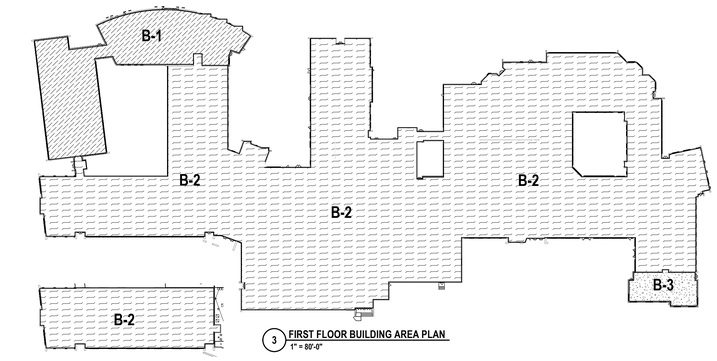

3 FIRST FLOOR BUILDING AREA PLAN
1" = 80'-0"

4 SECOND FLOOR BUILDING AREA PLAN
1" = 80'-0"

BUILDING AREAS

AREA DESIGNATION	ACTUAL AREA
BUILDING AREA B-1 NON SPRINKLERED	22,645 SF
BUILDING AREA B-2 NON SPRINKLERED	180,112 SF
BUILDING AREA B-3 NON SPRINKLERED	3,491 SF
TOTAL	206,248 SF

FIRE AREAS

AREA DESIGNATION	ACTUAL AREA
FIRE AREA A-1 NON SPRINKLERED	22,645 SF
FIRE AREA A-2 NON SPRINKLERED	52,257 SF
FIRE AREA A-3 NON SPRINKLERED	112,835 SF
FIRE AREA A-4 NON SPRINKLERED	1,680 SF
FIRE AREA A-5 NON SPRINKLERED	3,491 SF
FIRE AREA A-6 NON SPRINKLERED	2,956 SF
FIRE AREA A-7 NON SPRINKLERED	10,384 SF

PLUMBING FIXTURE COUNT

REQUIRED COUNT IN EDUCATION FACILITY SPACES:

	REQUIRED FIXTURES		PROVIDED	
GENDER	GIRLS	BOYS	GIRLS	BOYS
WATER CLOSETS	36	36	45	34
LAVATORIES	36	36	43	45
URINALS	-	-	-	20

GRAPHIC KEY - CODE COMPLIANCE

- 1 HOUR FIRE PARTITION (ALL CORRIDOR WALLS)
- 1 HR FIRE BARRIER
- 2 HOUR FIRE BARRIER
- 2 HOUR FIRE WALL

CODE COMPLIANCE INFORMATION

MUST COMPLY WITH NEW YORK STATE BUILDING CODE 2025 AND
NEW YORK MANUAL OF PLANNING STANDARDS 2022

GENERAL NOTES:
(APPLIES TO ALL CONTRACTORS U.N.O)

A. ALL NEW CORRIDOR, STAIRWELL, MECHANICAL ROOM AND SHAFT WALLS ARE TO BE PROVIDED 1 HOUR FIRE SEPERATION
B. SQUARE FOOT AREA NUMBERS SHALL NOT BE USED IN CALCULATING MATERIAL QUANTITIES. CONTRACTOR IS RESPONSIBLE FOR ALL SQUARE FOOTAGE CALCULATIONS
C. PROVIDE FIRESTOPPING AT ALL NEW AND EXISTING OPENINGS AND PENETRATIONS THROUGH ALL FIRE RATED WALLS TO MATCH UL ASSEMBLY OF WALL
D. INDICATED RESCUE WINDOWS (R.W.) SHALL CONFORM TO NYS EDUCATION DEPARTMENT PLANNING STANDARD S104-7

GENERAL NOTES:
(APPLIES TO GENERAL TRADES CONTRACTOR)

1. PROVIDE SIGNAGE IDENTIFYING ALL EXIT PATHS DURING CONSTRUCTION, (NEW, EXISTING AND TEMPORARY)
2. MAINTAIN ALL CONSTRUCTION BARRIERS UNTIL NEW OR RENOVATED WORK IS COMPLETE AND NEW EXIT WAYS ARE APPROVED FOR USE
3. MAINTAIN EXISTING DOORS UNTIL NEW OR TEMPORARY EXITS ARE IN PLACE
4. PROVIDE TEMPORARY PARTITIONS WHERE REQUIRED TO SEPERATE WORK AREAS FROM OWNER OCCUPIED AREAS. LOCATIONS OF TEMPORARY PARTITIONS ARE SUBJECT TO APPROVAL BY ARCHITECT. MEANS OF EGRESS SHALL BE MAINTAINED.
5. PROVIDE TEMPORARY WALL CONSTRUCTION CONSISTING OF 3 5/8" METAL STUD W/ 5/8" TYPE "X" GWB BOTH SIDES. PARTITION TO BE FULLY EXTENDED TO DECK ABOVE
6. PROVIDE TEMPORARY "CONSTRUCTION ZONE, RESTRICTED ACCESS" SIGNAGE IN ALL AREAS OF CONSTRUCTION

BUILDING INFORMATION

GENERAL BUILDING INFORMATION:

ORIGINAL YEAR BUILT: 1962
ADDITIONS: 1970, 1974, 1995
EXISTING CONSTRUCTION TYPE: IIB
OCCUPANCY CLASSIFICATION: E - EDUCATIONAL
NUMBER OF STORIES: 2
NUMBER OF SIDES ACCESSIBLE: 4
SPRINKLERED: NO
ALLOWABLE BUILDING AREA: 14,500 S.F. PER FLOOR [TABLE 506.2]*
BUILDING PERIMETER: 1578' [506]*
BUILDING FRONTAGE: 1387' @ 30'W [506]*

SQUARE FOOTAGE & OCCUPANT LOAD: (EXISTING - NONCONFORMING)

BASEMENT(N/A):	0 SF
FIRST FLOOR:	188,875 SF
SECOND FLOOR:	17,373 SF
GROSS SQ. FT. OF BUILDING:	206,248 SF
OCCUPANT LOAD BASEMENT(N/A):	0
OCCUPANT LOAD FIRST FLOOR:	3,062
OCCUPANT LOAD SECOND FLOOR:	449
TOTAL OCCUPANT LOAD:	3,561


BUILDING FIRE RESISTANCE REQUIREMENTS:

	REQ [TABLE 601]*	COMPLIANT
EXTERIOR BEARING WALLS:	NON-COMBUSTIBLE	YES
NON BEARING WALLS:	NON-COMBUSTIBLE	YES
INTERIOR FIRE WALLS:	N/A	N/A
INTERIOR BEARING WALLS OF PARTITIONS:	NON-COMBUSTIBLE	YES
PARTITIONS ENCLOSING SHAFTS:	2 HR.	YES
PARTITIONS ENCLOSING CORRIDORS:	1 HR.	YES
COLUMNS & BEAMS:	NON-COMBUSTIBLE	YES
FLOOR CONSTRUCTION:	NON-COMBUSTIBLE	YES
ROOF CONSTRUCTION:	NON-COMBUSTIBLE	YES

BUILDING TRAVEL DISTANCE:

	REQ	ACTUAL	REF*
FIRST FLOOR CORRIDOR TRAVEL DISTANCE:	150 FT.	≤148 FT.	SED
SECOND FLOOR CORRIDOR TRAVEL DISTANCE:	120 FT.	≤ 82 FT.	SED
MAXIMUM ALLOWABLE TRAVEL DISTANCE:	200 FT.	≤148 FT.	[TABLE 1016.1]

*REFERENCES 2025 NYSBC & 2022 SED PLANNING STANDARDS

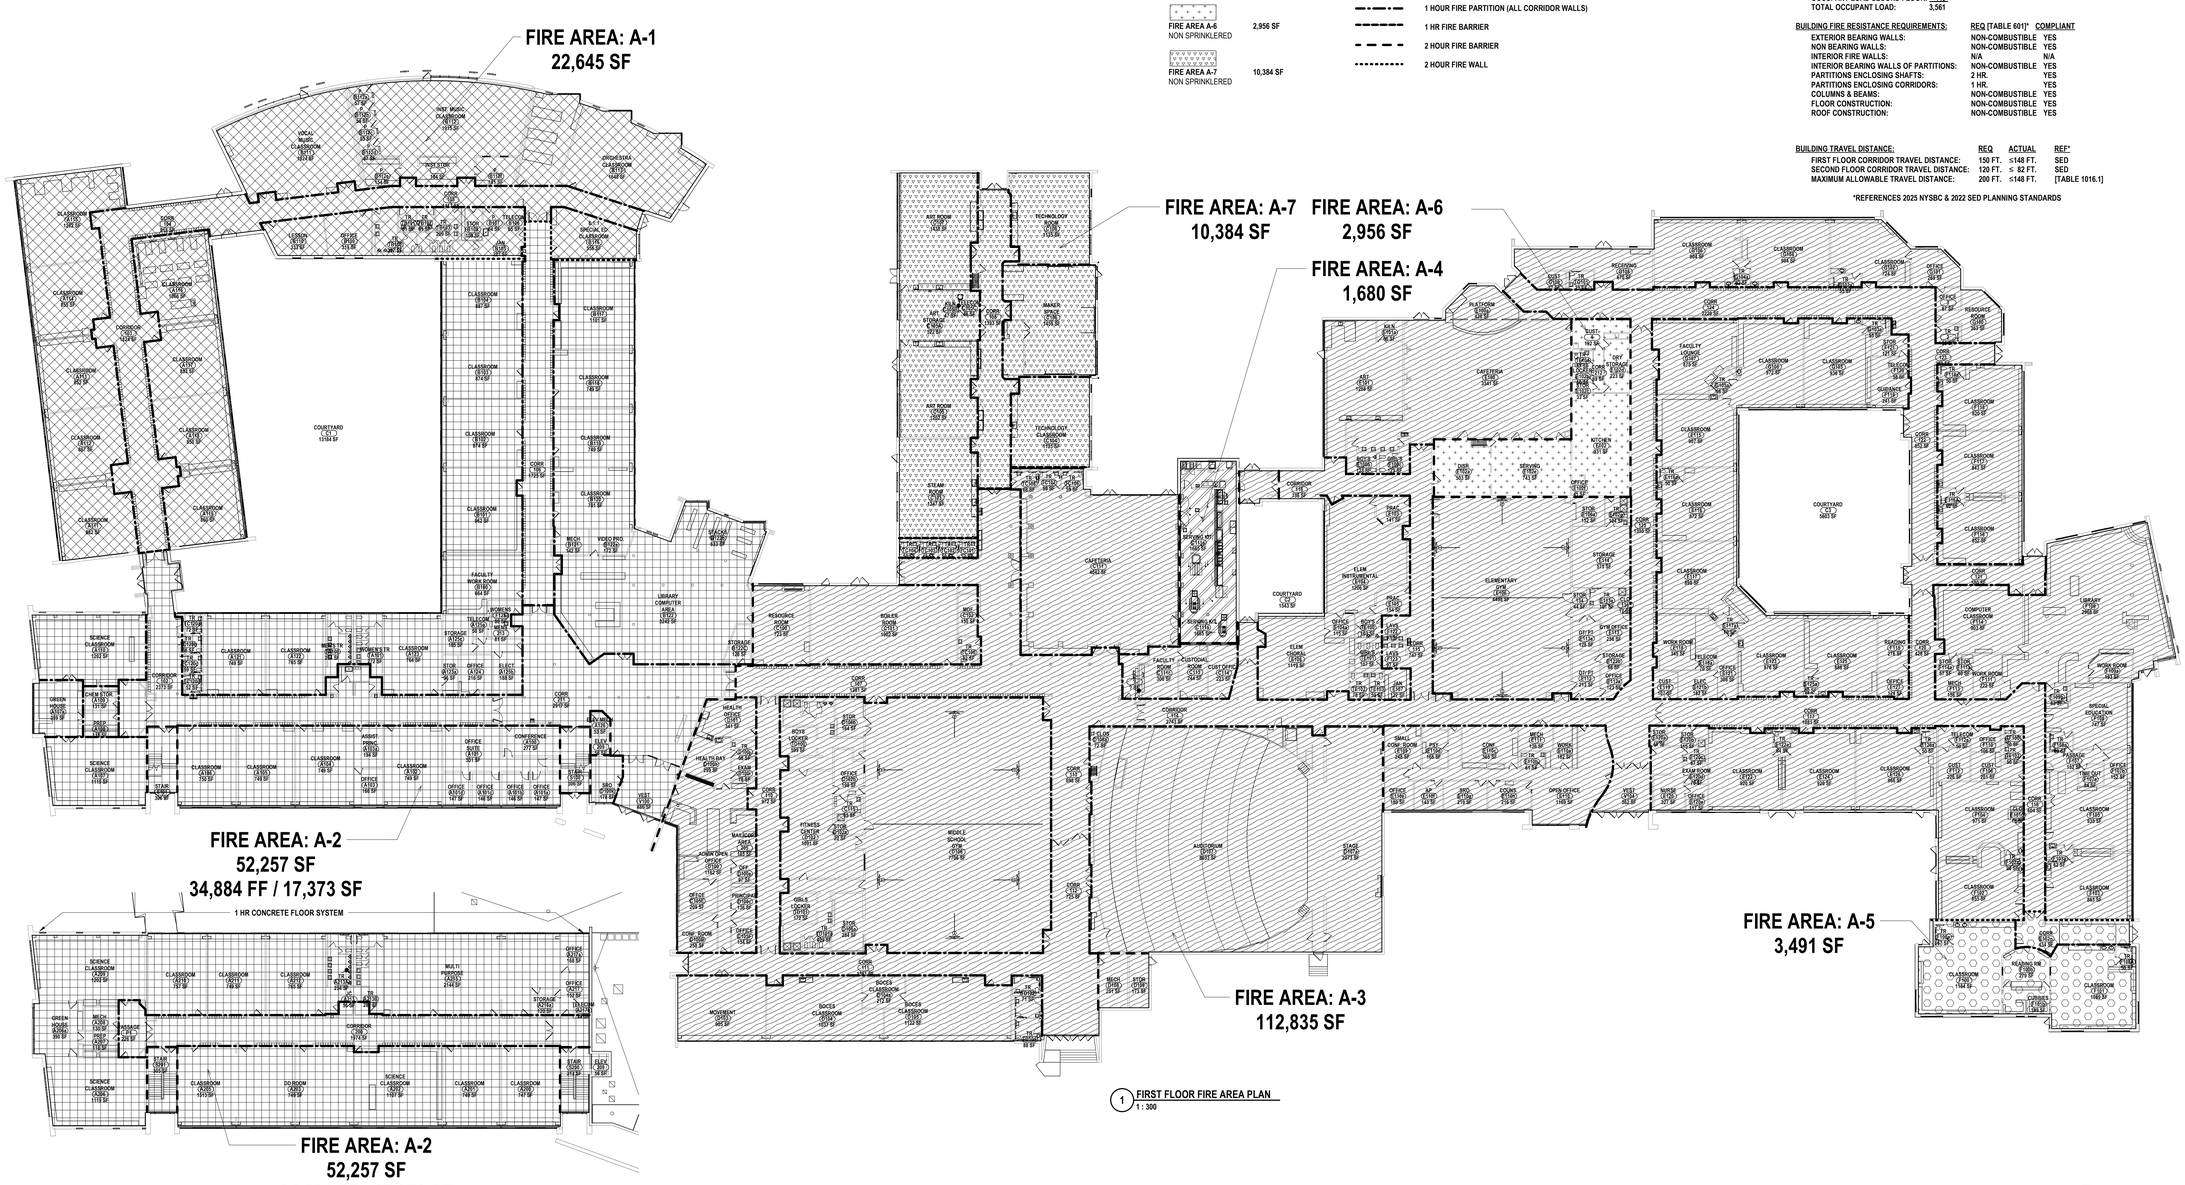

1 FIRST FLOOR FIRE AREA PLAN
1 : 300

2 SECOND FLOOR FIRE AREA PLAN
1 : 300

N

#	DATE:	REVISION:
1	10/09/2026	ISSUED FOR BID

DRAWN BY: MBH
CHECKED BY: SC
DATE: 07/24/2026
PHASE: CD

Copyright 2026
IT IS A VIOLATION OF THE LAW FOR ANY PERSON TO MAKE UNAUTHORIZED ALTERATIONS OR ADDITIONS TO PLANS BEARING A LICENSED ENGINEER'S, ARCHITECT'S OR SURVEYOR'S SEAL.

HUNT ENGINEERS | ARCHITECTS | SURVEYS
ALBANY, NY - BINGHAMTON, NY - HORSEHEADS, NY - ROCHESTER, NY
WWW.HUNT-EAS.COM 607 - 368 - 1000
NY CERTIFICATE NO. 0018220 PA CERTIFICATE NO. TSC2203131464-1

CODE COMPLIANCE - FIRE SAFETY PLAN
BROADWAY 2026 RENOVATIONS & CAPITAL OUTLAY
ELMIRA CITY SCHOOL DISTRICT
1000 BROADWAY ST. ELMIRA, NY 14904

SED #: 07-06-00-01-0-034-027, 07-06-00-01-0-034-028

BR-G1.2

PROJECT NO: 2012-254

GRAPHIC KEY - CODE COMPLIANCE

R.W.	RESCUE WINDOW + LABEL U.N.O.
♿	HANDICAP ACCESSIBLE
F.E.C.	FIRE EXTINGUISHER CABINET
F.E.C.	NEW FIRE EXTINGUISHER & CABINET
D.F.	DRINKING FOUNTAIN
	PATH OF EGRESS
54 (360) 65'	EXIT ACCESS TRAVEL DISTANCE. DENOTES THE MAXIMUM DISTANCE TRAVELED TO A BUILDING EXIT OR STAIRWELL ENCLOSURE IN EACH DIRECTION
142'	DENOTES THE TOTAL DISTANCE TRAVELED TO EXIT
26	OCCUPANT LOAD (MAXIMUM ALLOWABLE OCCUPANT LOAD, ACTUAL OCCUPANCY BASED ON HOME ROOM & STAFF OCCUPANCY)
6	EXIT DOOR OCCUPANT CAPACITY EXIT WIDTH @ 0.2"/OCC. = OCCUPANT CAPACITY STAIR WIDTH @ 0.3"/OCC. = OCCUPANT CAPACITY
1,564* 1,564**	*CUMULATIVE OCCUPANT LOAD **MAX EGRESS CAPACITY
	LEVEL 1 ALTERATIONS: 134,642 SQFT.
	LEVEL 2 RENOVATIONS: 16,050 SQFT.

1 LIFE AND SAFETY FIRST FLOOR PLAN - SOUTH
1/16" = 1'-0"

2 SECOND FLOOR LIFE AND SAFETY PLAN
1/16" = 1'-0"

N

DRAWN BY:	EJS
CHECKED BY:	SC
DATE:	07/24/2026
PHASE:	CD

Copyright: 2026

#	DATE:	REVISION:
1	10/09/2026	ISSUED FOR BID

IT IS A VIOLATION OF THE LAW FOR ANY PERSON TO MAKE UNAUTHORIZED ALTERATIONS OR ADDITIONS TO PLANS BEARING A LICENSED ENGINEER'S, ARCHITECT'S OR SURVEYOR'S SEAL.

HUNT ENGINEERS | ARCHITECTS | SURVEYORS
ALBANY, NY - BINGHAMTON, NY - HORSEHEADS, NY - ROCHESTER, NY
(T) 607 - 369 - 1000 (F) 607 - 369 - 1001
WWW.HUNT-EAS.COM 607 - 368 - 1000
NY CERTIFICATE NO. 0018220 PA CERTIFICATE NO. TSC22003134R4-1

CODE COMPLIANCE - LIFE SAFETY PLAN - SOUTH

BROADWAY 2026 RENOVATIONS & CAPITAL OUTLAY

ELMIRA CITY SCHOOL DISTRICT

1000 BROADWAY ST, ELMIRA, NY 14904

SED #: 07-06-00-01-0-003-027, 07-06-00-01-0-003-003

BR-G1.3

PROJECT NO: 2012-254

GRAPHIC KEY - CODE COMPLIANCE

R.W.	RESCUE WINDOW + LABEL U.N.O.
♿	HANDICAP ACCESSIBLE
F.E.C.	FIRE EXTINGUISHER CABINET
F.E.C.	NEW FIRE EXTINGUISHER & CABINET
D.F.	DRINKING FOUNTAIN
	PATH OF EGRESS
61' (300)	EXIT ACCESS TRAVEL DISTANCE. DENOTES THE MAXIMUM DISTANCE TRAVELED TO A BUILDING EXIT OR STAIRWELL ENCLOSURE IN EACH DIRECTION
10'-0"	DENOTES THE TOTAL DISTANCE TRAVELED TO EXIT
26	OCCUPANT LOAD (MAXIMUM ALLOWABLE OCCUPANT LOAD, ACTUAL OCCUPANCY BASED ON HOME ROOM & STAFF OCCUPANCY)
1	EXIT DOOR OCCUPANT CAPACITY EXIT WIDTH @ 0.2"/OCC. = OCCUPANT CAPACITY STAIR WIDTH @ 0.3"/OCC. = OCCUPANT CAPACITY
(300)	*CUMULATIVE OCCUPANT LOAD **MAX EGRESS CAPACITY
	LEVEL 1 ALTERATIONS: 134,642 SQFT.
	LEVEL 2 RENOVATIONS: 16,050 SQFT.

1 LIFE AND SAFETY FIRST FLOOR PLAN - OVERRALL - NORTH
1/16" = 1'-0"

N

DRAWN BY:	EJS
CHECKED BY:	SC
DATE:	07/24/2026
PHASE:	CD

Copyright: 2026

#	DATE:	REVISION:
1	10/09/2026	ISSUED FOR BID

IT IS A VIOLATION OF THE LAW FOR ANY PERSON TO MAKE UNAUTHORIZED ALTERATIONS OR ADDITIONS TO PLANS BEARING A LICENSED ENGINEER'S, ARCHITECT'S OR SURVEYOR'S SEAL.

HUNT ENGINEERS | ARCHITECTS | SURVEYORS
ALBANY, NY - BINGHAMTON, NY - HORSEHEADS, NY - ROCHESTER, NY
PITTSBURGH, PA - WILLIAMSPORT, PA - WASHINGTON, DC
WWW.HUNT-EAS.COM 607 - 368 - 1000
NY CERTIFICATE NO. 0018220 PA CERTIFICATE NO. TSC22003134R4-1

CODE COMPLIANCE - LIFE SAFETY PLAN - NORTH

BROADWAY 2026 RENOVATIONS & CAPITAL OUTLAY


ELMIRA CITY SCHOOL DISTRICT

1000 BROADWAY ST, ELMIRA, NY 14904

SED#: 07-06-00-01-0-034-027, 07-06-00-01-0-034-028

BR-G1.4

PROJECT NO: 2012-254

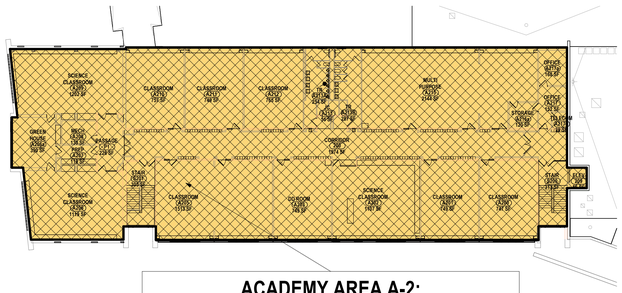

ACADEMY AREA A-2:
RENOVATIONS MAY 31 - AUGUST 6, 2027
SWING SPACE: APRIL 5 - MAY 28, 2027,
SEPT 13, 2027 - JUNE 2028

2 SECOND FLOOR CONSTRUCTION SCHEDULE PLAN
1 : 300

NOTE: REFER TO CONSTRUCTION SPECIFICATION SECTION 01 32 16 - CONSTRUCTION PROGRESS SCHEDULE FOR ADDITIONAL DETAIL

ALL SITEWORK (EXCEPT PLAYGROUNDS) SHALL BE COMPLETED JULY 27 - SEPTEMBER 2, 20227
PLAYGROUNDS SHALL BE COMPLETED JUNE 26 - AUGUST 25, 2028

ALL ROOF RELATED WORK INCLUDING STRUCTURAL STEEL MODIFICATIONS, NEW MECHANICAL PLATFORM CONSTRUCTION & PLACEMENT OF NEW HVAC UNITS SHALL BE COMPLETED JULY 27 - SEPTEMBER 2, 20227

ACADEMY AREA A1:
APRIL 5 - MAY 28, 2027

ACADEMY AREA B-1:
MAY 1 - JUNE 30, 2028

ACADEMY AREA B-2:
SEPT 13 - NOV 26, 2027

ACADEMY AREA C / BOILER RM: JUNE 22 - AUGUST 30, 2027

ELEM AREAS F-2 & G:
JUNE 26-AUGUST 25, 2028

ELEM AREA E-1: JUNE 26 - AUGUST 25, 2028

ELEM AREA E-2:
JULY 27 - SEPT 2, 2027

ACADEMY AREA A-2:
NOV 29, 2027 - FEB 4, 2028

ACADEMY AREA D-1 / MAIN LOBBY & ELEVATOR:
JUNE 26 - AUGUST 18, 2028

ACADEMY AREA D-1:
FEB 7 - MARCH 17, 2028

AUDITORIUM:
FEB 21 - SEPT 2, 2028

ELEM AREA F-1:
JUNE 28 - SEP 2, 2027

1 FIRST FLOOR CONSTRUCTION SCHEDULE PLAN
1 : 300

N

DRAWN BY:	SCC
CHECKED BY:	SCC
DATE:	07/24/2026
PHASE:	CD

Copyright, 2026

#	DATE:	REVISION:
1	10/09/2026	ISSUED FOR BID

IT IS A VIOLATION OF THE LAW FOR ANY PERSON TO MAKE UNAUTHORIZED ALTERATIONS OR ADDITIONS TO PLANS BEARING A LICENSED ENGINEER'S, ARCHITECT'S OR SURVEYOR'S SEAL.

HUNT ENGINEERS | ARCHITECTS | SURVEYORS
ALBANY, NY - BINGHAMTON, NY - HORSEHEADS, NY - ROCHESTER, NY
WWW.HUNT-EAS.COM 607 - 368 - 1000
NY CERTIFICATE NO. 0018220 PA CERTIFICATE NO. TSC220313464-1

CONSTRUCTION PHASING PLANS
BROADWAY 2026 RENOVATIONS & CAPITAL OUTLAY
ELMIRA CITY SCHOOL DISTRICT
1000 BROADWAY ST, ELMIRA, NY 14904

BR-G1.5

PROJECT NO: 2012-254

SED #: 07-06-00-01-0-034-027; 07-06-00-01-0-034-028

GENERAL NOTES - MECHANICAL

A ALL EQUIPMENT INTENDED TO BE TURNED OVER TO THE OWNER, SHALL BE BALANCED, FULLY CONTROLLED & FUNCTIONALLY TESTED REGARDLESS OF SUBSTANTIAL COMPLETION DATE.

B THIS DRAWING IS INTENDED TO SHOW THE GENERAL SCOPE OF ITEMS TO BE REMOVED. IT IS NOT INTENDED TO BE ALL INCLUSIVE. THE CONTRACTOR SHALL FIELD VERIFY ALL ITEMS TO BE REMOVED. ANY ITEM IN QUESTION SHOULD BE VERIFIED WITH THE ENGINEER PRIOR TO REMOVAL.

C ALL ITEMS SCHEDULED FOR DEMOLITION ARE THE PROPERTY OF THE OWNER. THE CONTRACTOR SHALL PLACE WANTED EQUIPMENT IN AREA DESIGNATED, ON SITE BY THE OWNER. ANY ITEM THE OWNER WISHES NOT TO KEEP SHALL BE DISPOSED OF BY THE CONTRACTOR.

D THE CONTRACTOR WILL BE RESPONSIBLE FOR ALL CUTTING AND PATCHING UNLESS CLEARLY INDICATED TO BE PART OF ANOTHER PRIME CONTRACT. CONTRACTOR TO PATCH TO MATCH ALL EXISTING FINISHES RESULTING FROM DEMOLITION WORK UNLESS INDICATED TO BE PART OF ANOTHER PRIME CONTRACT.


E THE CONTRACTOR SHALL REMOVE, PROTECT, REPLACE AND/OR REINSTALL ANY CEILING OR GRID DAMAGED OR REMOVED AS A RESULT OF EXECUTION OF CONTRACT SCOPE. UNLESS INDICATED TO BE PART OF ANOTHER PRIME CONTRACT.

F COORDINATE ALL NEW ROOF, WALL, AND FLOOR PENETRATIONS WITH OTHER TRADES.


G PRIOR TO CONSTRUCTION AND INSTALLATION OF NEW WORK, THE CONTRACTOR SHALL FIELD VERIFY ALL EXISTING CONDITIONS (FRAMING, ELECTRICAL, PLUMBING, HVAC, ETC.). NOTIFY ARCHITECT/ENGINEER OF ANY CONFLICTS THAT REQUIRE MODIFICATION TO NEW HVAC SYSTEM INSTALLATION.

DEMOLITION NOTES - MECHANICAL

D1 REMOVE UNIT VENTILATOR IN ITS ENTIRETY. REMOVE HWS&R BACK TO CHASE TO ALLOW FOR RECONNECTION.
D2 REMOVE RELIEF HOOD, CURB AND DUCTWORK IN THEIR ENTIRETY. REMOVE ASSOCIATED GRILLES.
D3 REMOVE FAN COIL UNIT IN ITS ENTIRETY. REMOVE HWS&R BACK TO CHASE TO ALLOW FOR RECONNECTION.
D4 REMOVE EXHAUST FAN, CURB, DUCTWORK AND REGISTERS IN THIER ENTIRETY.
D5 REMOVE DUCTWORK BACK TO POINT INDICATED. REMOVE ANY ASSOCIATED DUCT MOUNTED HEATING COILS. REMOVE HWS&R BACK TO MAIN AND CAP.
D6 REMOVE AIR HANDLER, DUCTWORK, OA HOOD AND DIFFUSERS IN THEIR ENTIRETY. REMOVE HWS & R BACK TO MAIN AND CAP.
D7 REMOVE UNIT VENTILATOR, DUCTWORK, AND OA INTAKE IN THIER ENTIRETY. REMOVE HWS&R BACK TO MAINS AND CAP.
D8 REMOVE BLOWER COIL AND DUCTWORK IN THIER ENTIRETY. REMOVE HWS & R BACK TO MAIN AND CAP.
D9 REMOVE FAN COIL, DUCTWORK AND OA INTAKE IN THIER ENTIRETY. REMOVE HWS & R BACK TO MAIN AND CAP.
D10 REMOVE ROOFTOP UNIT IN ITS ENTIRETY. REMOVE GAS PIPING TO ALLOW FOR INSTALLATION OF NEW UNIT.
D11 REMOVE AIR HANDLER IN ITS ENTIRETY. REMOVE DUCTWORK BACK TO POINTS INDICATED. REMOVE OA HOODS AND LOUVERS. REMOVE HWS & R BACK TO MAINS AND CAP.
D12 DISCONNECT AND REMOVE HWS/R BACK TO MAIN, AND CAP.
D13 REMOVE GRILLE IN ITS ENTIRETY AND ALL ASSOCIATED COMPONENTS.
D14 REMOVE FAN, DUCTWORK, AND REGISTERS IN THEIR ENTIRETY.
D15 REMOVE ROOFTOP UNIT IN ITS ENTIRETY. DISCONNECT AND REMOVE DUCTWORK TO ALLOW FOR UNIT REMOVAL.
D16 REMOVE EXHAUST FAN, HOOD, DUCTWORK AND ALL ASSOCIATED COMPONENTS IN THEIR ENTIRETY.
D17 REMOVE RADIATION IN ITS ENTIRETY. DISCONNECT AND REMOVE HWS/R BACK TO MAIN, AND CAP.
D18 REMOVE HEATING COIL FROM AHU. DISCONNECT AND REMOVE HWS/R BACK TO MAIN, AND CAP.
D19 REMOVE UV, DUCTWORK, REGISTERS, CONDENSING UNIT, AND REFRIGERANT PIPING IN THEIR ENTIRETY. DISCONNECT AND REMOVE HWS/R BACK TO MAIN, AND CAP.
D20 REMOVE UV, DUCTWORK, DIFFUSERS, AND OUTDOOR AIR UNIT IN THEIR ENTIRETY. DISCONNECT AND REMOVE HWS/R BACK TO MAIN, AND CAP.
D21 REMOVE, PROTECT, CLEAN AND EXTEND FLEX DUCT, DIFFUSERS AND REGISTERS FOR INSTALLATION OF NEW CEILING. REINSTALL ALL DIFFUSERS AND GRILLES AFTER NEW CEILING INSTALLED.
D22 REMOVE TRANSFER DUCT IN ITS ENTIRETY.
D23 REMOVE EXISTING COIL AND ASSOCIATED ACC IN ITS ENTIRETY. PREPARE FOR INSTALLATION OF NEW COIL.
D24 REMOVE EXISTING ROOF HOOD AND CURB. RETAIN, PREP AND CLEAN EXISTING DUCTWORK FOR CONNECTION TO NEW SUPPLY/RETURN RUN. MODIFY EXISTING RUN AS NEEDED FOR CONNECTION TO NEW SUPPLY RUN.
D25 REMOVE EXISTING TRANSFER DUCT IN ITS ENTIRETY.
D26 REMOVE EXISTING DUCTWORK BACK TO POINTS INDICATED.
D27 REMOVE CABINEET UNIT HEATER. DISCONNECT HWS/R TO POINTS INDICATED AND PREPARE FOR CONNECTIONM TO NEW.
D28 REMOVE EXHAUST FAN, CURB AND DUCTWORK BACK TO POINTS INDICATED. PREPARE FOR CONNECTION OF NEW.
D29 REMOVE HWS/R BACK TO POINTS INDICATED.
D30 REMOVE EXISTING FLUE AND COMBUSTION AIR INTAKES IN THEIR ENTIRETY.
D31 REMOVE ROOFTOP UNIT, DUCTWORK AND DUCT MOUNTED HEATING COIL BACK TO POINTS INDICATED IN THEIR ENTIRETY. REMOVE HWS/R BACK TO MAINS.
D32 REMOVE SPLIT DUCTLESS UNIT. EVACUTE SYSTEM. REMOVE REFRIGERANT PIPING BACK TO POINT INDICATED. STORE AND PROTECT UNIT FOR REINSTALLATION.
D33 REMOVE EXISTING FAN COIL UNIT, DUCTWORK AND ALL ASSOCIATED ACCESORIES IN THEIR ENTIRETY. REMOVE HWS/R BACK TO MAINS AND CAP.
D34 REMOVE EXISTING FAN COIL UNIT, DUCTWORK AND ALL ASSOCIATED ACCESORIES IN THEIR ENTIRETY.

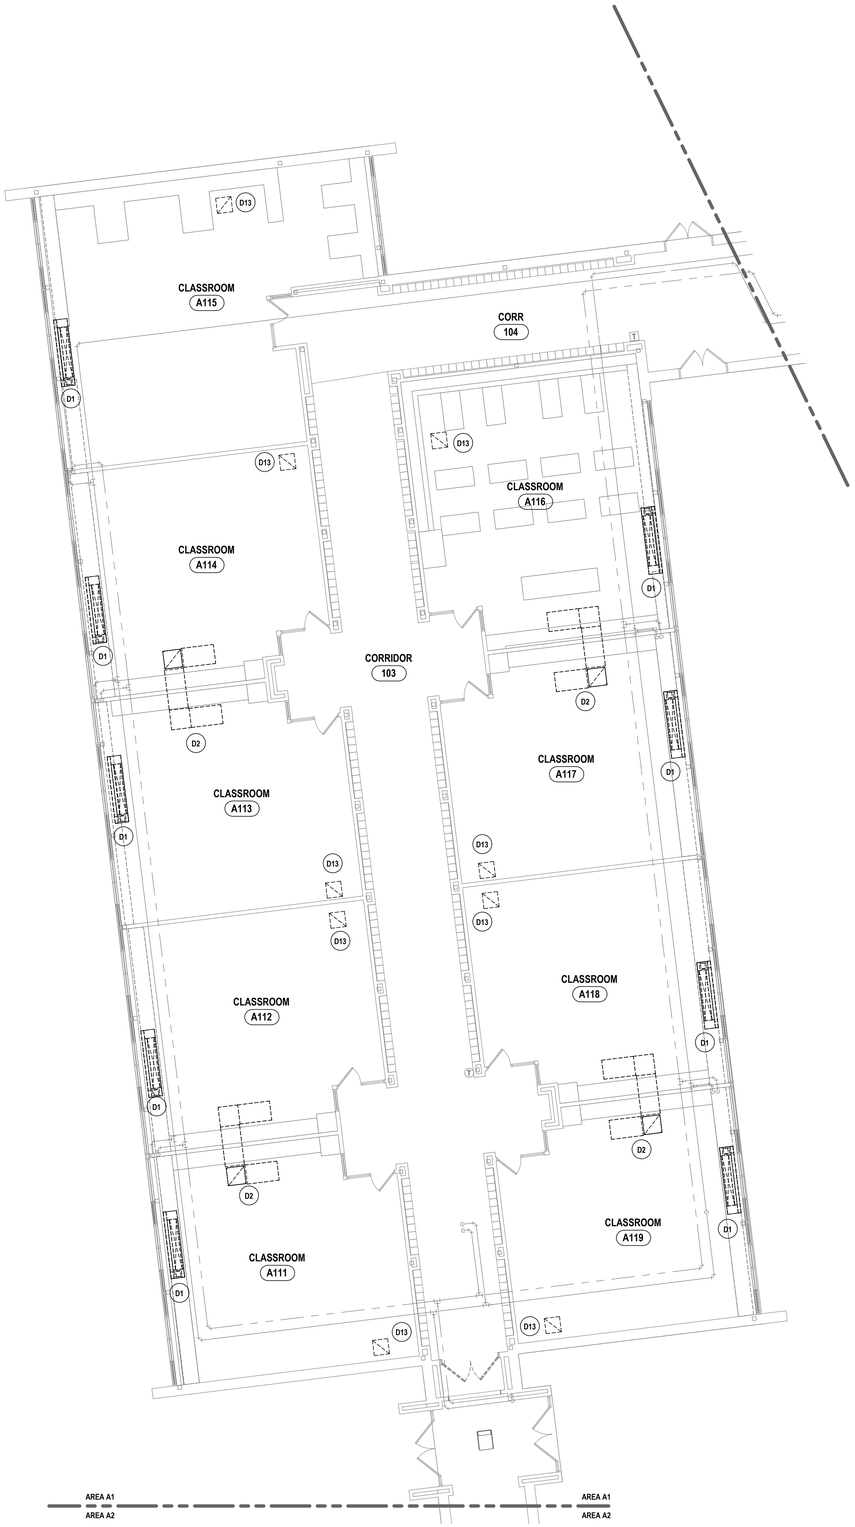

1 FIRST FLOOR HVAC DEMOLITION PLAN - AREA A1
1/8" = 1'-0"

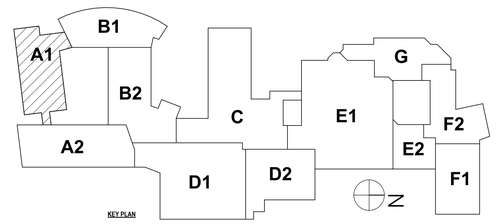

DRAWN BY:	KTK
CHECKED BY:	JDG
DATE:	07/24/2026
PHASE:	CD

Copyright 2026

#	DATE:	REVISION:
1	10/09/2026	ISSUED FOR BID

"IT IS A VIOLATION OF THE LAW FOR ANY PERSON TO MAKE UNAUTHORIZED ALTERATIONS OR ADDITIONS TO PLANS BEARING A LICENSED ENGINEER'S, ARCHITECT'S OR SURVEYOR'S SEAL."

HUNT ENGINEERS | ARCHITECTS | SURVEYORS
ALBANY, NY - BINGHAMTON, NY - HORSEHEADS, NY - ROCHESTER, NY
TOWANDA, PA - WILLIAMSPORT, PA
WWW.HUNT-EAS.COM 607 - 398 - 1000
NY CERTIFICATE NO. 0018220 PA CERTIFICATE NO. TSC2203131494-1

FIRST FLOOR HVAC DEMOLITION PLAN - AREA A1

BROADWAY 2026 RENOVATIONS & CAPITAL OUTLAY


ELMIRA CITY SCHOOL DISTRICT

1000 BROADWAY ST, ELMIRA, NY 14904

SED #: 07-06-00-01-0-034-027, 07-06-00-01-0-034-028

BR-M0.1

PROJECT NO: 2012-254

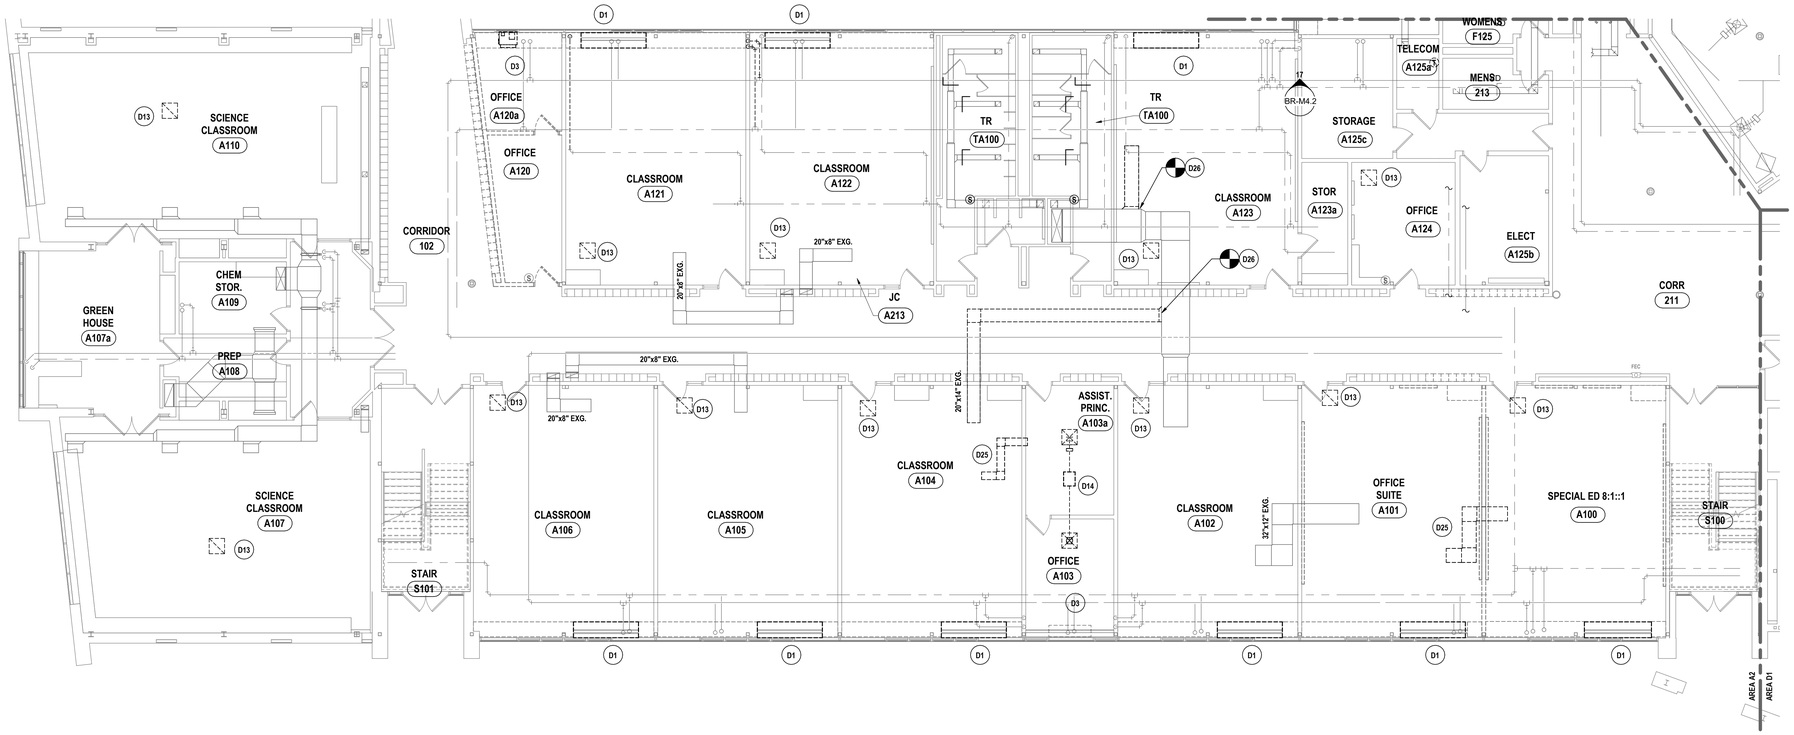

1 FIRST FLOOR HVAC DEMOLITION PLAN - AREA A2
1/8" = 1'-0"

GENERAL NOTES - MECHANICAL

REFER TO BR-H0.1.

DEMOLITION NOTES - MECHANICAL

D1 REMOVE UNIT VENTILATOR IN ITS ENTIRETY. REMOVE HWS&R BACK TO CHASE TO ALLOW FOR RECONNECTION.
D2 REMOVE RELIEF HOOD, CURB AND DUCTWORK IN THEIR ENTIRETY. REMOVE ASSOCIATED GRILLES.
D3 REMOVE FAN COIL UNIT IN ITS ENTIRETY. REMOVE HWS&R BACK TO CHASE TO ALLOW FOR RECONNECTION.
D4 REMOVE EXHAUST FAN, CURB, DUCTWORK AND REGISTERS IN THIER ENTIRETY.
D5 REMOVE DUCTWORK BACK TO POINT INDICATED. REMOVE ANY ASSOCIATED DUCT MOUNTED HEATING COILS. REMOVE HWS&R BACK TO MAIN AND CAP.
D6 REMOVE AIR HANDLER, DUCTWORK, OA HOOD AND DIFFUSERS IN THEIR ENTIRETY. REMOVE HWS & R BACK TO MAIN AND CAP.
D7 REMOVE UNIT VENTILATOR, DUCTWORK, AND OA INTAKE IN THIER ENTIRETY. REMOVE HWS&R BACK TO MAINS AND CAP.
D8 REMOVE BLOWER COIL AND DUCTWORK IN THIER ENTIRETY. REMOVE HWS & R BACK TO MAIN AND CAP.
D9 REMOVE FAN COIL, DUCTWORK AND OA INTAKE IN THIER ENTIRETY. REMOVE HWS & R BACK TO MAIN AND CAP.
D10 REMOVE ROOFTOP UNIT IN ITS ENTIRETY. REMOVE GAS PIPING TO ALLOW FOR INSTALLATION OF NEW UNIT.
D11 REMOVE AIR HANDLER IN ITS ENTIRETY. REMOVE DUCTWORK BACK TO POINTS INDICATED. REMOVE OA HOODS AND LOUVERS. REMOVE HWS & R BACK TO MAINS AND CAP.
D12 DISCONNECT AND REMOVE HWS/R BACK TO MAIN, AND CAP.
D13 REMOVE GRILLE IN ITS ENTIRETY AND ALL ASSOCIATED COMPONENTS.
D14 REMOVE FAN, DUCTWORK, AND REGISTERS IN THEIR ENTIRETY.
D15 REMOVE ROOFTOP UNIT IN ITS ENTIRETY. DISCONNECT AND REMOVE DUCTWORK TO ALLOW FOR UNIT REMOVAL.
D16 REMOVE EXHAUST FAN, HOOD, DUCTWORK AND ALL ASSOCIATED COMPONENTS IN THEIR ENTIRETY.
D17 REMOVE RADIATION IN ITS ENTIRETY. DISCONNECT AND REMOVE HWS/R BACK TO MAIN, AND CAP.
D18 REMOVE HEATING COIL FROM AHU. DISCONNECT AND REMOVE HWS/R BACK TO MAIN, AND CAP .
D19 REMOVE UV, DUCTWORK, REGISTERS, CONDENSING UNIT, AND REFRIGERANT PIPING IN THEIR ENTIRETY. DISCONNECT AND REMOVE HWS/R BACK TO MAIN, AND CAP.
D20 REMOVE UV, DUCTWORK, DIFFUSERS, AND OUTDOOR AIR UNIT IN THEIR ENTIRETY. DISCONNECT AND REMOVE HWS/R BACK TO MAIN, AND CAP.
D21 REMOVE, PROTECT, CLEAN AND EXTEND FLEX DUCT, DIFFUSERS AND REGISTERS FOR INSTALLATION OF NEW CEILING. REINSTALL ALL DIFFUSERS AND GRILLES AFTER NEW CEILING INSTALLED.
D22 REMOVE TRANSFER DUCT IN ITS ENTIRETY.
D23 REMOVE EXISTING COIL AND ASSOCIATED ACC IN ITS ENTIRETY. PREPARE FOR INSTALLATION OF NEW COIL.
D24 REMOVE EXISTING ROOF HOOD AND CURB. RETAIN, PREP AND CLEAN EXISTING DUCTWORK FOR CONNECTION TO NEW SUPPLY/RETURN RUN. MODIFY EXISTING RUN AS NEEDED FOR CONNECTION TO NEW SUPPLY RUN.
D25 REMOVE EXISTING TRANSFER DUCT IN ITS ENTIRETY.
D26 REMOVE EXISTING DUCTWORK BACK TO POINTS INDICATED.
D27 REMOVE CABINEET UNIT HEATER. DISCONNECT HWS/R TO POINTS INDICATED AND PREPARE FOR CONNECTIONM TO NEW.
D28 REMOVE EXHAUST FAN, CURB AND DUCTWORK BACK TO POINTS INDICATED. PREPARE FOR CONNECTION OF NEW.
D29 REMOVE HWS/R BACK TO POINTS INDICATED.
D30 REMOVE EXISTING FLUE AND COMBUSTION AIR INTAKES IN THEIR ENTIRETY.
D31 REMOVE ROOFTOP UNIT, DUCTWORK AND DUCT MOUNTED HEATING COIL BACK TO POINTS INDICATED IN THEIR ENTIRETY. REMOVE HWS/R BACK TO MAINS.
D32 REMOVE SPLIT DUCTLESS UNIT. EVACUTE SYSTEM. REMOVE REFRIGERANT PIPING BACK TO POINT INDICATED. STORE AND PROTECT UNIT FOR REINSTALLATION.
D33 REMOVE EXISTING FAN COIL UNIT, DUCTWORK AND ALL ASSOCIATED ACCESORIES IN THEIR ENTIRETY. REMOVE HWS/R BACK TO MAINS AND CAP.
D34 REMOVE EXISTING FAN COIL UNIT, DUCTWORK AND ALL ASSOCIATED ACCESORIES IN THEIR ENTIRETY.

DRAWN BY:	KTK
CHECKED BY:	JDG
DATE:	07/24/2026
PHASE:	CD

Copyright 2026


#	DATE:	REVISION:
1	10/09/2026	ISSUED FOR BID

"IT IS A VIOLATION OF THE LAW FOR ANY PERSON TO MAKE UNAUTHORIZED ALTERATIONS OR ADDITIONS TO PLANS BEARING A LICENSED ENGINEER'S, ARCHITECT'S OR SURVEYOR'S SEAL."

HUNT ENGINEERS | ARCHITECTS | SURVEYORS
ALBANY, NY - BINGHAMTON, NY - HORSEHEADS, NY - ROCHESTER, NY
PITTSBURGH, PA - HUNTINGDON VALLEY, PA
WWW.HUNT-EAS.COM 607 - 358 - 1000
NY CERTIFICATE NO. 0018220 PA CERTIFICATE NO. PSC2203131494-1

FIRST FLOOR HVAC DEMOLITION PLAN - AREA A2

BROADWAY 2026 RENOVATIONS & CAPITAL OUTLAY
ELMIRA CITY SCHOOL DISTRICT
1000 BROADWAY ST, ELMIRA, NY 14904

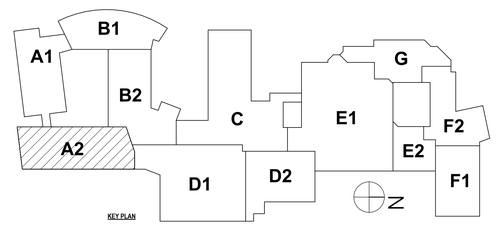

KEY PLAN

SED.#: 07-06-00-01-0-034-027, 07-06-00-01-0-034-028

BR-M0.2


PROJECT NO: 2012-254

GENERAL NOTES - MECHANICAL


REFER TO BR-H0.1.

DEMOLITION NOTES - MECHANICAL

D1 REMOVE UNIT VENTILATOR IN ITS ENTIRETY. REMOVE HWS&R BACK TO CHASE TO ALLOW FOR RECONNECTION.
D2 REMOVE RELIEF HOOD, CURB AND DUCTWORK IN THEIR ENTIRETY. REMOVE ASSOCIATED GRILLES.
D3 REMOVE FAN COIL UNIT IN ITS ENTIRETY. REMOVE HWS&R BACK TO CHASE TO ALLOW FOR RECONNECTION.
D4 REMOVE EXHAUST FAN, CURB, DUCTWORK AND REGISTERS IN THIER ENTIRETY.
D5 REMOVE DUCTWORK BACK TO POINT INDICATED. REMOVE ANY ASSOCIATED DUCT MOUNTED HEATING COILS. REMOVE HWS&R BACK TO MAIN AND CAP.
D6 REMOVE AIR HANDLER, DUCTWORK, OA HOOD AND DIFFUSERS IN THEIR ENTIRETY. REMOVE HWS & R BACK TO MAIN AND CAP.
D7 REMOVE UNIT VENTILATOR, DUCTWORK, AND OA INTAKE IN THIER ENTIRETY. REMOVE HWS&R BACK TO MAINS AND CAP.
D8 REMOVE BLOWER COIL AND DUCTWORK IN THIER ENTIRETY. REMOVE HWS & R BACK TO MAIN AND CAP.
D9 REMOVE FAN COIL, DUCTWORK AND OA INTAKE IN THIER ENTIRETY. REMOVE HWS & R BACK TO MAIN AND CAP.
D10 REMOVE ROOFTOP UNIT IN ITS ENTIRETY. REMOVE GAS PIPING TO ALLOW FOR INSTALLATION OF NEW UNIT.
D11 REMOVE AIR HANDLER IN ITS ENTIRETY. REMOVE DUCTWORK BACK TO POINTS INDICATED. REMOVE OA HOODS AND LOUVERS. REMOVE HWS & R BACK TO MAINS AND CAP.
D12 DISCONNECT AND REMOVE HWS/R BACK TO MAIN, AND CAP.
D13 REMOVE GRILLE IN ITS ENTIRETY AND ALL ASSOCIATED COMPONENTS.
D14 REMOVE FAN, DUCTWORK, AND REGISTERS IN THEIR ENTIRETY.
D15 REMOVE ROOFTOP UNIT IN ITS ENTIRETY. DISCONNECT AND REMOVE DUCTWORK TO ALLOW FOR UNIT REMOVAL.
D16 REMOVE EXHAUST FAN, HOOD, DUCTWORK AND ALL ASSOCIATED COMPONENTS IN THEIR ENTIRETY.
D17 REMOVE RADIATION IN ITS ENTIRETY. DISCONNECT AND REMOVE HWS/R BACK TO MAIN, AND CAP.
D18 REMOVE HEATING COIL FROM AHU. DISCONNECT AND REMOVE HWS/R BACK TO MAIN, AND CAP .
D19 REMOVE UV, DUCTWORK, REGISTERS, CONDENSING UNIT, AND REFRIGERANT PIPING IN THEIR ENTIRETY. DISCONNECT AND REMOVE HWS/R BACK TO MAIN, AND CAP.
D20 REMOVE UV, DUCTWORK, DIFFUSERS, AND OUTDOOR AIR UNIT IN THEIR ENTIRETY. DISCONNECT AND REMOVE HWS/R BACK TO MAIN, AND CAP.
D21 REMOVE, PROTECT, CLEAN AND EXTEND FLEX DUCT, DIFFUSERS AND REGISTERS FOR INSTALLATION OF NEW CEILING. REINSTALL ALL DIFFUSERS AND GRILLES AFTER NEW CEILING INSTALLED.
D22 REMOVE TRANSFER DUCT IN ITS ENTIRETY.
D23 REMOVE EXISTING COIL AND ASSOCIATED ACC IN ITS ENTIRETY. PREPARE FOR INSTALLATION OF NEW COIL.
D24 REMOVE EXISTING ROOF HOOD AND CURB. RETAIN, PREP AND CLEAN EXISTING DUCTWORK FOR CONNECTION TO NEW SUPPLY/RETURN RUN. MODIFY EXISTING RUN AS NEEDED FOR CONNECTION TO NEW SUPPLY RUN.
D25 REMOVE EXISTING TRANSFER DUCT IN ITS ENTIRETY.
D26 REMOVE EXISTING DUCTWORK BACK TO POINTS INDICATED.
D27 REMOVE CABINEET UNIT HEATER. DISCONNECT HWS/R TO POINTS INDICATED AND PREPARE FOR CONNECTIONM TO NEW.
D28 REMOVE EXHAUST FAN, CURB AND DUCTWORK BACK TO POINTS INDICATED. PREPARE FOR CONNECTION OF NEW.
D29 REMOVE HWS/R BACK TO POINTS INDICATED.
D30 REMOVE EXISTING FLUE AND COMBUSTION AIR INTAKES IN THEIR ENTIRETY.
D31 REMOVE ROOFTOP UNIT, DUCTWORK AND DUCT MOUNTED HEATING COIL BACK TO POINTS INDICATED IN THEIR ENTIRETY. REMOVE HWS/R BACK TO MAINS.
D32 REMOVE SPLIT DUCTLESS UNIT. EVACUTE SYSTEM. REMOVE REFRIGERANT PIPING BACK TO POINT INDICATED. STORE AND PROTECT UNIT FOR REINSTALLATION.
D33 REMOVE EXISTING FAN COIL UNIT, DUCTWORK AND ALL ASSOCIATED ACCESORIES IN THEIR ENTIRETY. REMOVE HWS/R BACK TO MAINS AND CAP.
D34 REMOVE EXISTING FAN COIL UNIT, DUCTWORK AND ALL ASSOCIATED ACCESORIES IN THEIR ENTIRETY.

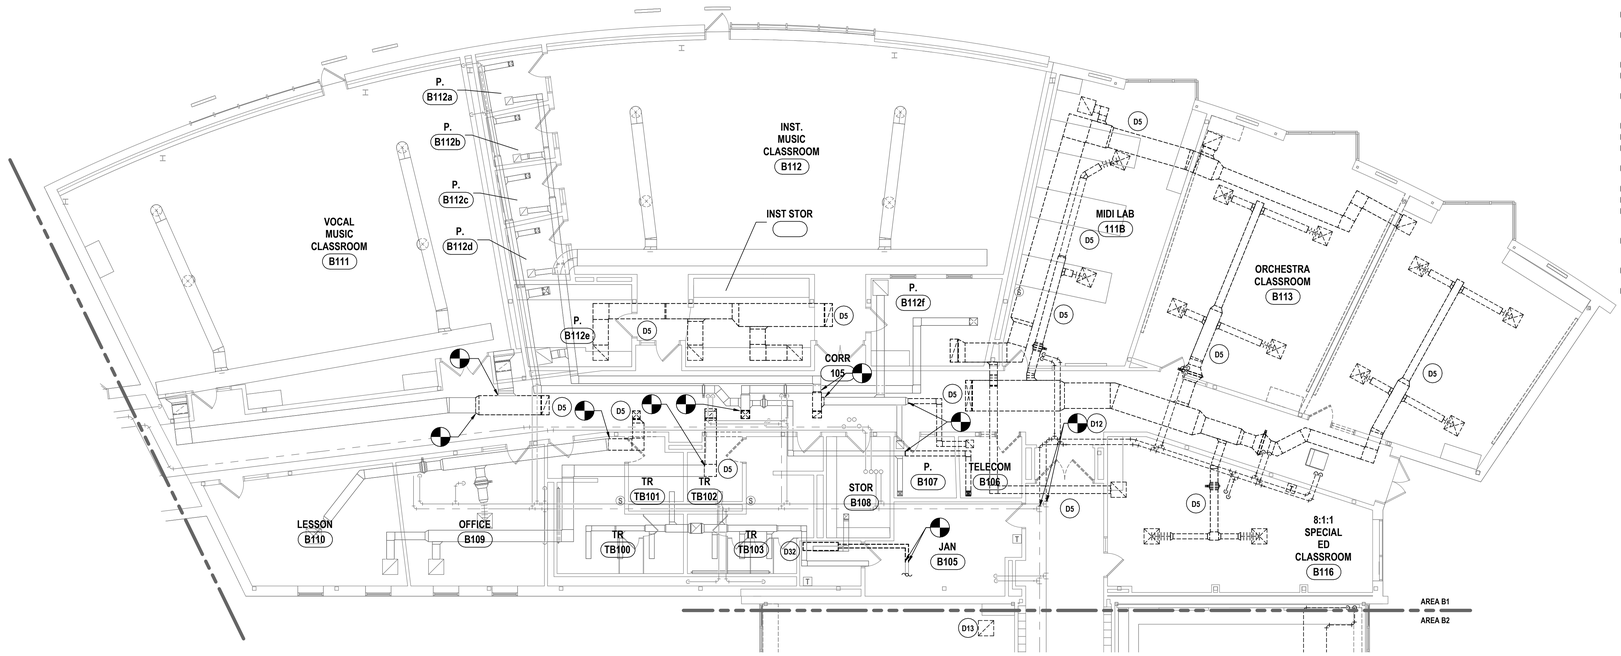

1 FIRST FLOOR HVAC DEMOLITION PLAN - AREA B1
1/8" = 1'-0"

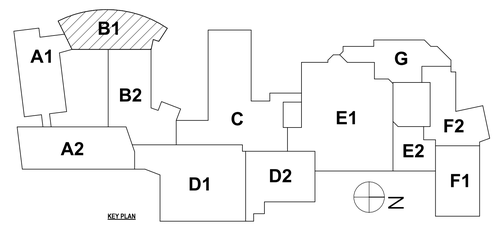

KEY PLAN

DRAWN BY:	KMM
CHECKED BY:	JDG
DATE:	07/24/2026
PHASE:	CD

Copyright, 2026

#	DATE:	REVISION:
1	10/09/2026	ISSUED FOR BID

"IT IS A VIOLATION OF THE LAW FOR ANY PERSON TO MAKE UNAUTHORIZED ALTERATIONS OR ADDITIONS TO PLANS BEARING A LICENSED ENGINEER'S, ARCHITECT'S OR SURVEYOR'S SEAL."

HUNT ENGINEERS | ARCHITECTS | SURVEYORS
ALBANY, NY - BINGHAMTON, NY - HORSEHEADS, NY - ROCHESTER, NY
TOLL FREE: 800.724.1570 FAX: 607.733.8937
WWW.HUNT-EAS.COM 607 - 358 - 1000
NY CERTIFICATE NO. 0018220 PA CERTIFICATE NO. TSC2203131464-1

FIRST FLOOR HVAC DEMOLITION PLAN - AREA B1

BROADWAY 2026 RENOVATIONS & CAPITAL OUTLAY

ELMIRA CITY SCHOOL DISTRICT

1000 BROADWAY ST, ELMIRA, NY 14904

SED #: 07-06-00-01-0-034-027, 07-06-00-01-0-034-028

BR-M0.3

PROJECT NO: 2012-254

GENERAL NOTES - MECHANICAL

REFER TO BR-H0.1.

DEMOLITION NOTES - MECHANICAL

D1 REMOVE UNIT VENTILATOR IN ITS ENTIRETY. REMOVE HWS&R BACK TO CHASE TO ALLOW FOR RECONNECTION.

D2 REMOVE RELIEF HOOD, CURB AND DUCTWORK IN THEIR ENTIRETY. REMOVE ASSOCIATED GRILLES.

D3 REMOVE FAN COIL UNIT IN ITS ENTIRETY. REMOVE HWS&R BACK TO CHASE TO ALLOW FOR RECONNECTION.

D4 REMOVE EXHAUST FAN, CURB, DUCTWORK AND REGISTERS IN THIER ENTIRETY.

D5 REMOVE DUCTWORK BACK TO POINT INDICATED. REMOVE ANY ASSOCIATED DUCT MOUNTED HEATING COILS. REMOVE HWS&R BACK TO MAIN AND CAP.

D6 REMOVE AIR HANDLER, DUCTWORK, OA HOOD AND DIFFUSERS IN THEIR ENTIRETY. REMOVE HWS & R BACK TO MAIN AND CAP.

D7 REMOVE UNIT VENTILATOR, DUCTWORK, AND OA INTAKE IN THIER ENTIRETY. REMOVE HWS&R BACK TO MAINS AND CAP.

D8 REMOVE BLOWER COIL AND DUCTWORK IN THIER ENTIRETY. REMOVE HWS & R BACK TO MAIN AND CAP.

D9 REMOVE FAN COIL, DUCTWORK AND OA INTAKE IN THIER ENTIRETY. REMOVE HWS & R BACK TO MAIN AND CAP.

D10 REMOVE ROOFTOP UNIT IN ITS ENTIRETY. REMOVE GAS PIPING TO ALLOW FOR INSTALLATION OF NEW UNIT.

D11 REMOVE AIR HANDLER IN ITS ENTIRETY. REMOVE DUCTWORK BACK TO POINTS INDICATED. REMOVE OA HOODS AND LOUVERS. REMOVE HWS & R BACK TO MAINS AND CAP.

D12 DISCONNECT AND REMOVE HWS/R BACK TO MAIN, AND CAP.

D13 REMOVE GRILLE IN ITS ENTIRETY AND ALL ASSOCIATED COMPONENTS.

D14 REMOVE FAN, DUCTWORK, AND REGISTERS IN THEIR ENTIRETY.

D15 REMOVE ROOFTOP UNIT IN ITS ENTIRETY. DISCONNECT AND REMOVE DUCTWORK TO ALLOW FOR UNIT REMOVAL.

D16 REMOVE EXHAUST FAN, HOOD, DUCTWORK AND ALL ASSOCIATED COMPONENTS IN THEIR ENTIRETY.

D17 REMOVE RADIATION IN ITS ENTIRETY. DISCONNECT AND REMOVE HWS/R BACK TO MAIN, AND CAP.

D18 REMOVE HEATING COIL FROM AHU. DISCONNECT AND REMOVE HWS/R BACK TO MAIN, AND CAP .

D19 REMOVE UV, DUCTWORK, REGISTERS, CONDENSING UNIT, AND REFRIGERANT PIPING IN THEIR ENTIRETY. DISCONNECT AND REMOVE HWS/R BACK TO MAIN, AND CAP.

D20 REMOVE UV, DUCTWORK, DIFFUSERS, AND OUTDOOR AIR UNIT IN THEIR ENTIRETY. DISCONNECT AND REMOVE HWS/R BACK TO MAIN, AND CAP.

D21 REMOVE, PROTECT, CLEAN AND EXTEND FLEX DUCT, DIFFUSERS AND REGISTERS FOR INSTALLATION OF NEW CEILING. REINSTALL ALL DIFFUSERS AND GRILLES AFTER NEW CEILING INSTALLED.

D22 REMOVE TRANSFER DUCT IN ITS ENTIRETY.

D23 REMOVE EXISTING COIL AND ASSOCIATED ACC IN ITS ENTIRETY. PREPARE FOR INSTALLATION OF NEW COIL.

D24 REMOVE EXISTING ROOF HOOD AND CURB. RETAIN, PREP AND CLEAN EXISTING DUCTWORK FOR CONNECTION TO NEW SUPPLY/RETURN RUN. MODIFY EXISTING RUN AS NEEDED FOR CONNECTION TO NEW SUPPLY RUN.

D25 REMOVE EXISTING TRANSFER DUCT IN ITS ENTIRETY.

D26 REMOVE EXISTING DUCTWORK BACK TO POINTS INDICATED.

D27 REMOVE CABINEET UNIT HEATER. DISCONNECT HWS/R TO POINTS INDICATED AND PREPARE FOR CONNECTIONM TO NEW.

D28 REMOVE EXHAUST FAN, CURB AND DUCTWORK BACK TO POINTS INDICATED. PREPARE FOR CONNECTION OF NEW.

D29 REMOVE HWS/R BACK TO POINTS INDICATED.


D30 REMOVE EXISTING FLUE AND COMBUSTION AIR INTAKES IN THEIR ENTIRETY.

D31 REMOVE ROOFTOP UNIT, DUCTWORK AND DUCT MOUNTED HEATING COIL BACK TO POINTS INDICATED IN THEIR ENTIRETY. REMOVE HWS/R BACK TO MAINS.


D32 REMOVE SPLIT DUCTLESS UNIT. EVACUTE SYSTEM. REMOVE REFRIGERANT PIPING BACK TO POINT INDICATED. STORE AND PROTECT UNIT FOR REINSTALLATION.

D33 REMOVE EXISTING FAN COIL UNIT, DUCTWORK AND ALL ASSOCIATED ACCESORIES IN THEIR ENTIRETY. REMOVE HWS/R BACK TO MAINS AND CAP.

D34 REMOVE EXISTING FAN COIL UNIT, DUCTWORK AND ALL ASSOCIATED ACCESORIES IN THEIR ENTIRETY.

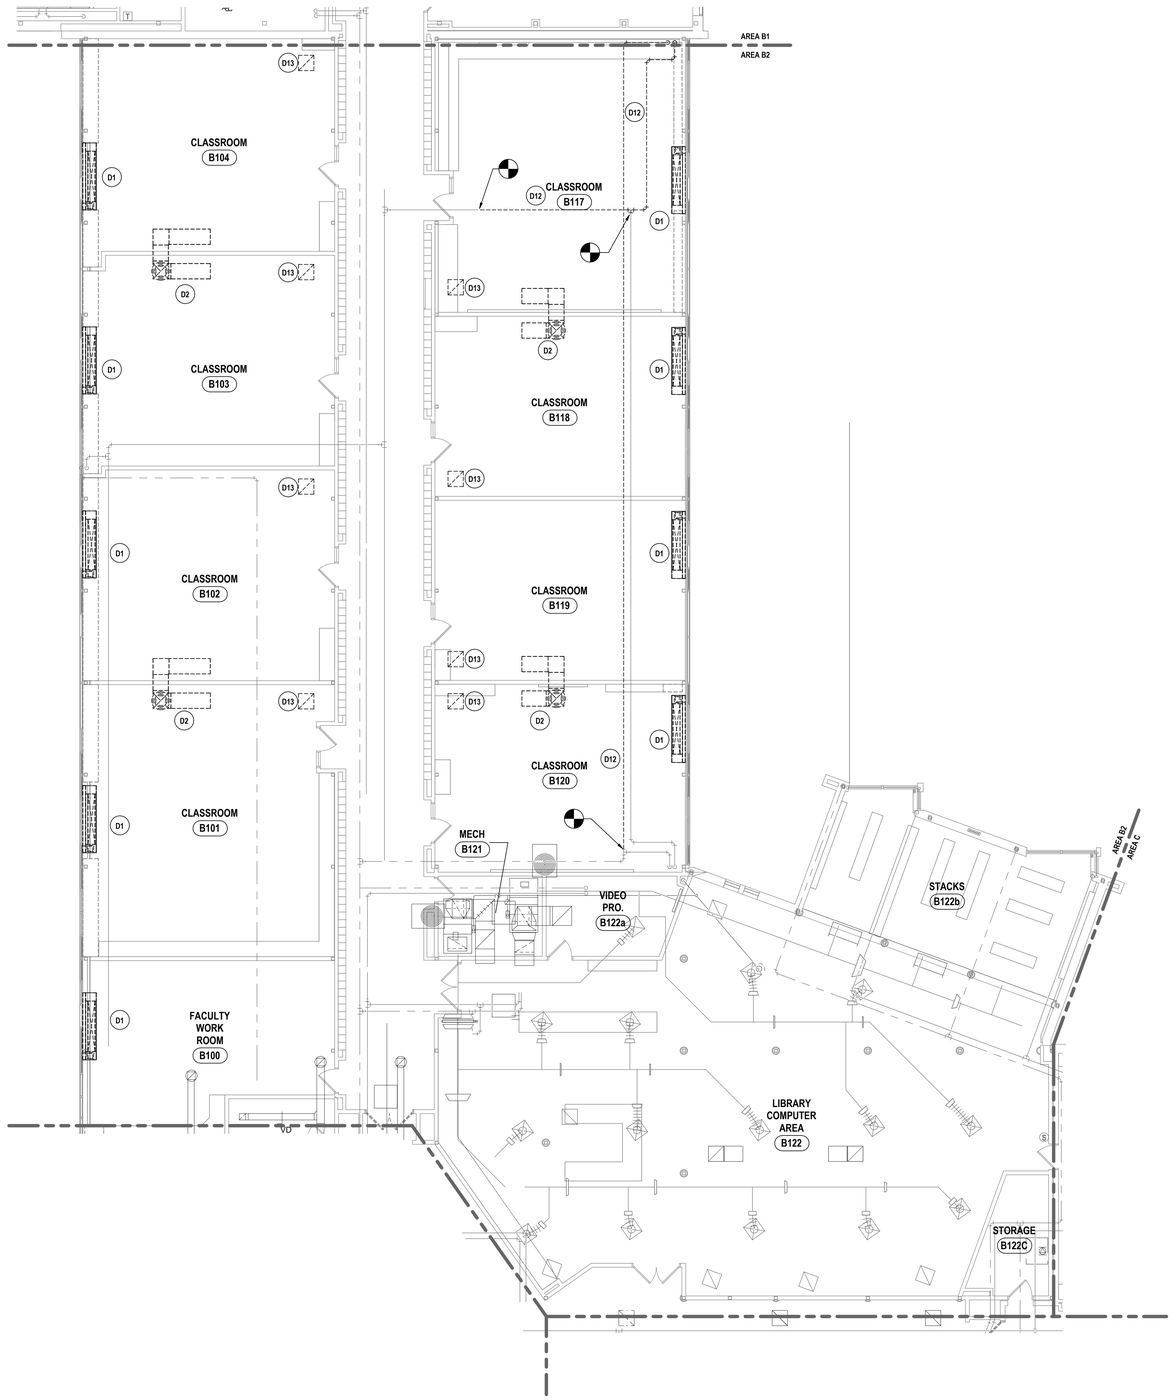

1 FIRST FLOOR HVAC DEMOLITION PLAN - AREA B2
1/8" = 1'-0"

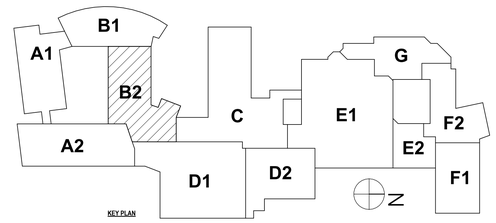

KEY PLAN

DRAWN BY:	KTK
CHECKED BY:	JDG
DATE:	07/24/2026
PHASE:	CD

Copyright: 2026

#	DATE:	REVISION:
1	10/09/2026	ISSUED FOR BID

IT IS A VIOLATION OF THE LAW FOR ANY PERSON TO MAKE UNAUTHORIZED ALTERATIONS OR ADDITIONS TO PLANS BEARING A LICENSED ENGINEER'S, ARCHITECT'S OR SURVEYOR'S SEAL."

HUNT ENGINEERS | ARCHITECTS | SURVEYORS
ALBANY, NY - BINGHAMTON, NY - HORSEHEADS, NY - ROCHESTER, NY
TOWANDA, PA - WILLIAMSPORT, PA
WWW.HUNT-EAS.COM 607 - 358 - 1000
NY CERTIFICATE NO. 0018220 PA CERTIFICATE NO. TSC2203131464-1

FIRST FLOOR HVAC DEMOLITION PLAN - AREA B2

BROADWAY 2026 RENOVATIONS & CAPITAL OUTLAY


ELMIRA CITY SCHOOL DISTRICT

1000 BROADWAY ST, ELMIRA, NY 14904

SED #: 07-06-00-01-0-034-027, 07-06-00-01-0-034-028

BR-M0.4

PROJECT NO: 2012-254

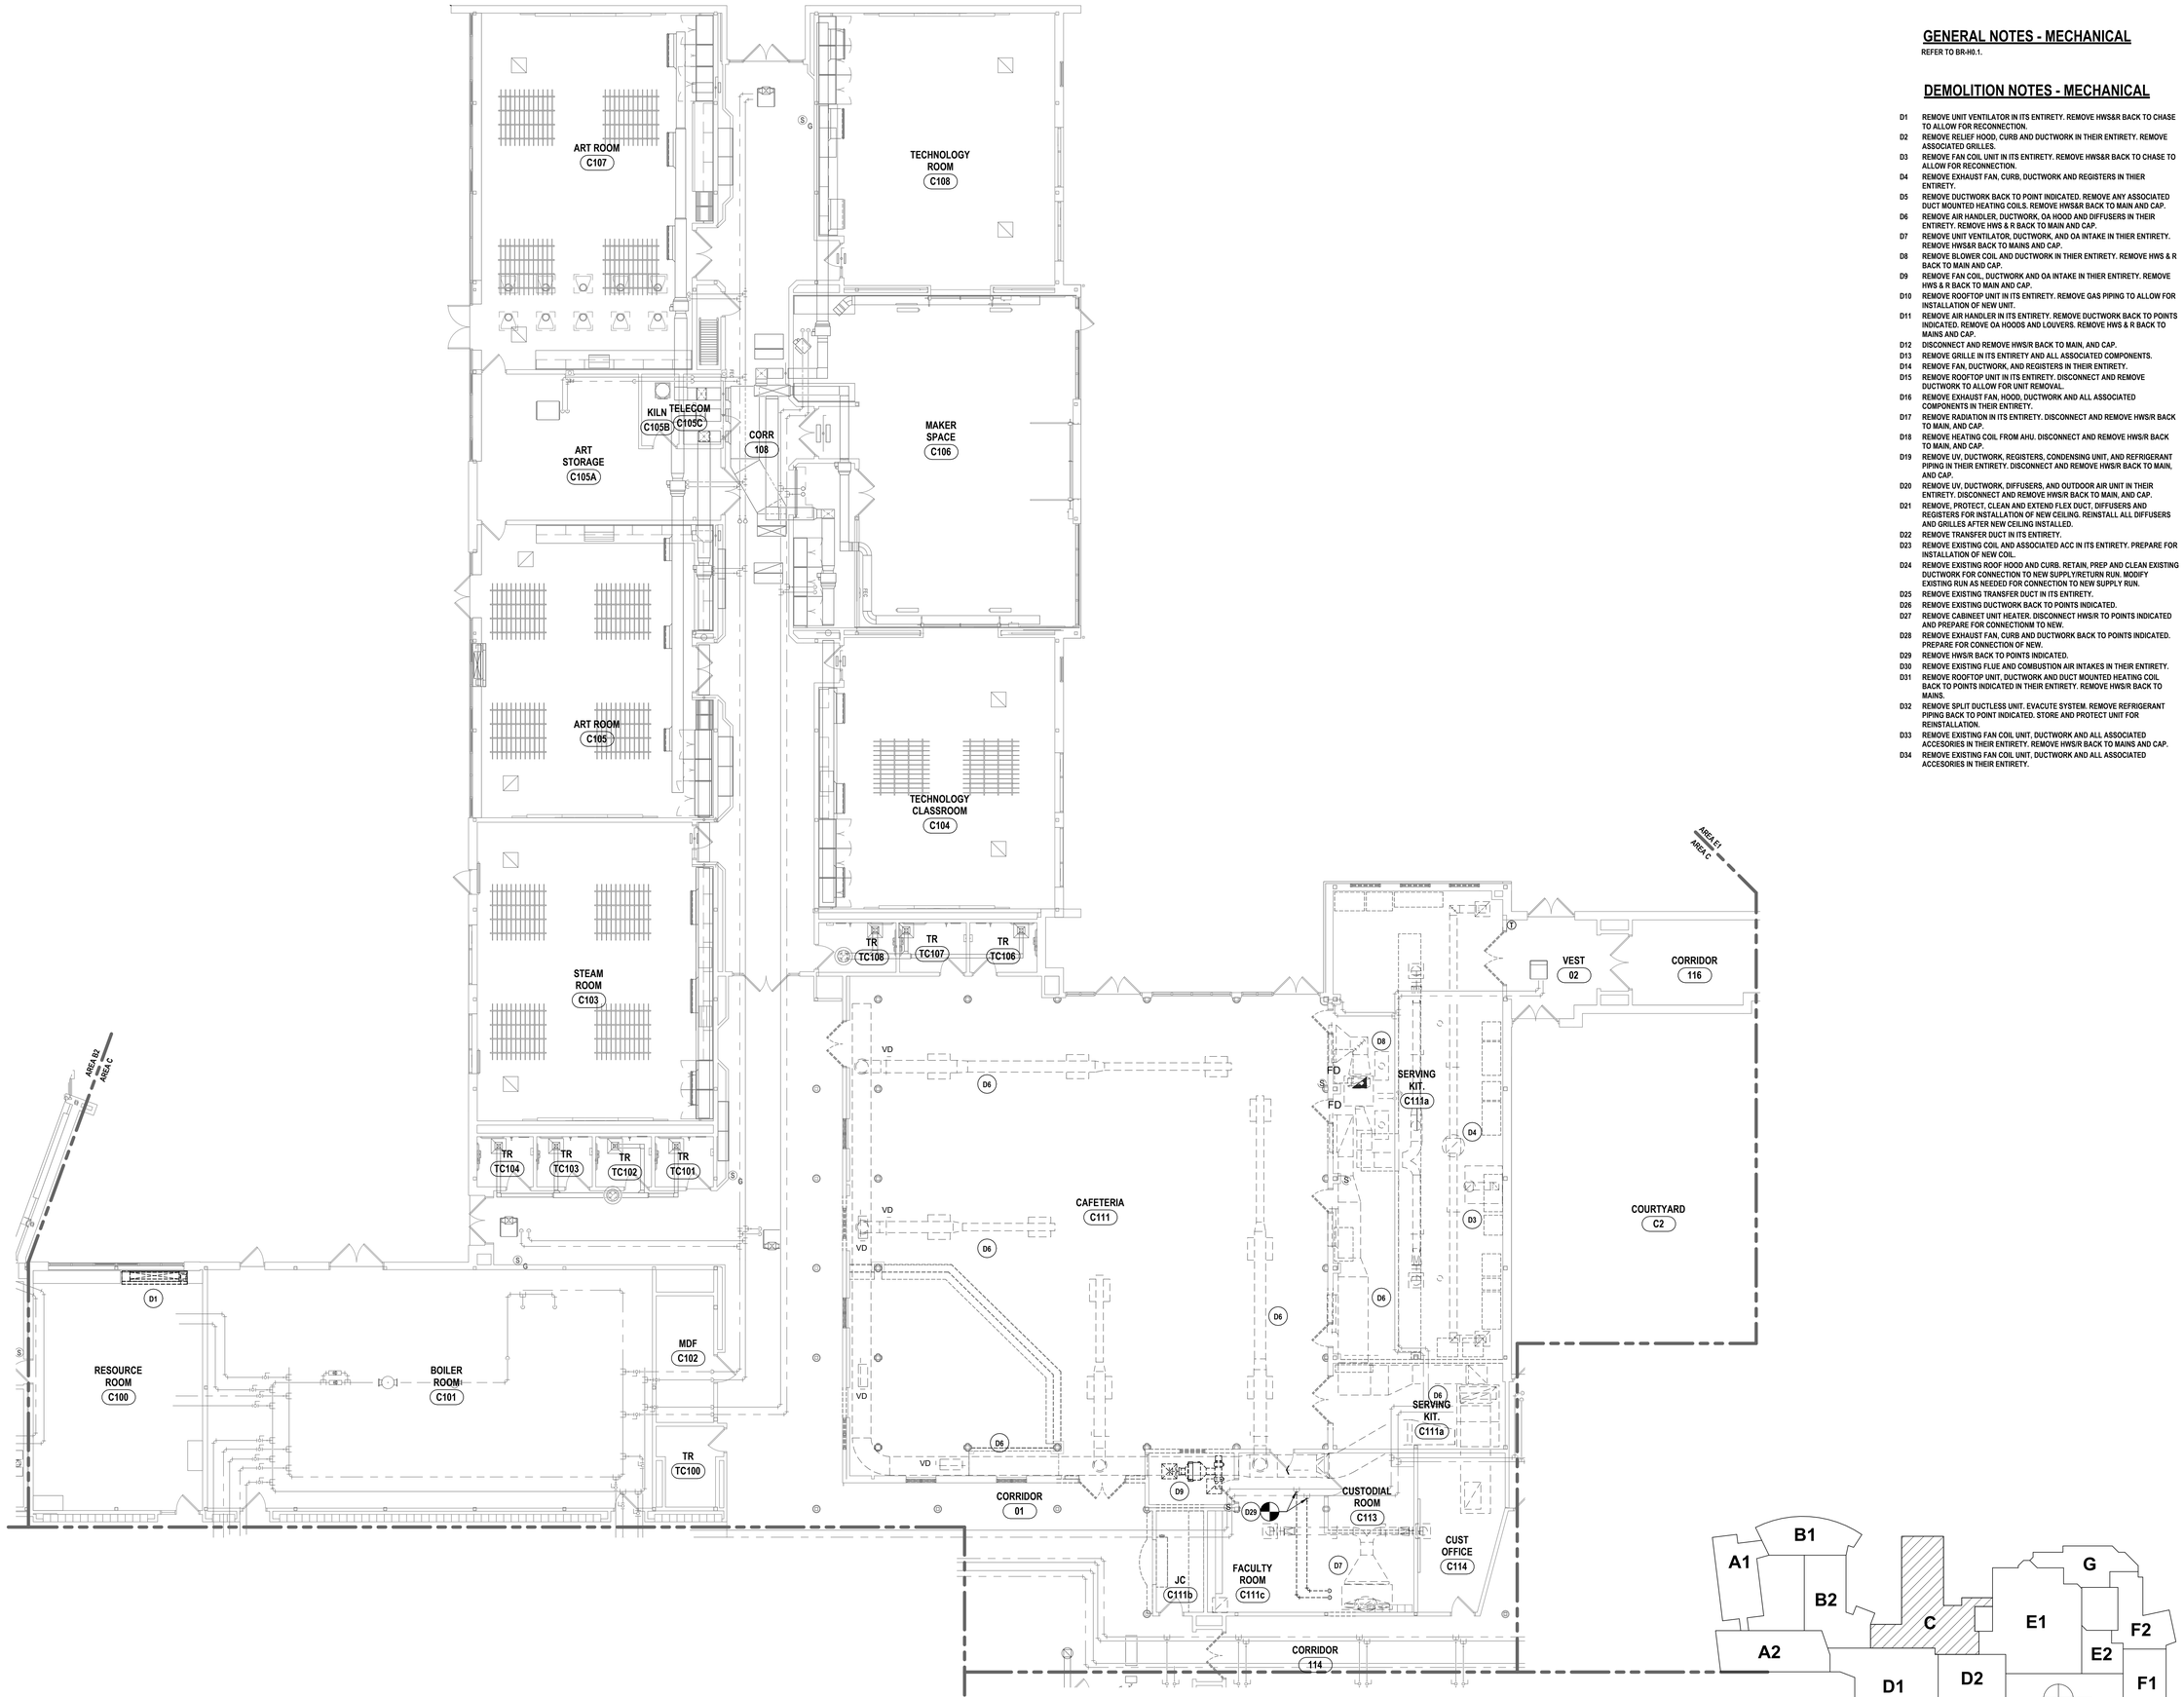

1 FIRST FLOOR HVAC DEMOLITION PLAN - AREA C
1/8" = 1'-0"

GENERAL NOTES - MECHANICAL

REFER TO BR-H0.1.

DEMOLITION NOTES - MECHANICAL

D1 REMOVE UNIT VENTILATOR IN ITS ENTIRETY. REMOVE HWS&R BACK TO CHASE TO ALLOW FOR RECONNECTION.

D2 REMOVE RELIEF HOOD, CURB AND DUCTWORK IN THEIR ENTIRETY. REMOVE ASSOCIATED GRILLES.

D3 REMOVE FAN COIL UNIT IN ITS ENTIRETY. REMOVE HWS&R BACK TO CHASE TO ALLOW FOR RECONNECTION.

D4 REMOVE EXHAUST FAN, CURB, DUCTWORK AND REGISTERS IN THIER ENTIRETY.

D5 REMOVE DUCTWORK BACK TO POINT INDICATED. REMOVE ANY ASSOCIATED DUCT MOUNTED HEATING COILS. REMOVE HWS&R BACK TO MAIN AND CAP.

D6 REMOVE AIR HANDLER, DUCTWORK, OA HOOD AND DIFFUSERS IN THEIR ENTIRETY. REMOVE HWS & R BACK TO MAIN AND CAP.

D7 REMOVE UNIT VENTILATOR, DUCTWORK, AND OA INTAKE IN THIER ENTIRETY. REMOVE HWS&R BACK TO MAINS AND CAP.

D8 REMOVE BLOWER COIL AND DUCTWORK IN THIER ENTIRETY. REMOVE HWS & R BACK TO MAIN AND CAP.

D9 REMOVE FAN COIL, DUCTWORK AND OA INTAKE IN THIER ENTIRETY. REMOVE HWS & R BACK TO MAIN AND CAP.

D10 REMOVE ROOFTOP UNIT IN ITS ENTIRETY. REMOVE GAS PIPING TO ALLOW FOR INSTALLATION OF NEW UNIT.

D11 REMOVE AIR HANDLER IN ITS ENTIRETY. REMOVE DUCTWORK BACK TO POINTS INDICATED. REMOVE OA HOODS AND LOUVERS. REMOVE HWS & R BACK TO MAINS AND CAP.

D12 DISCONNECT AND REMOVE HWS/R BACK TO MAIN, AND CAP.

D13 REMOVE GRILLE IN ITS ENTIRETY AND ALL ASSOCIATED COMPONENTS.

D14 REMOVE FAN, DUCTWORK, AND REGISTERS IN THEIR ENTIRETY.

D15 REMOVE ROOFTOP UNIT IN ITS ENTIRETY. DISCONNECT AND REMOVE DUCTWORK TO ALLOW FOR UNIT REMOVAL.

D16 REMOVE EXHAUST FAN, HOOD, DUCTWORK AND ALL ASSOCIATED COMPONENTS IN THEIR ENTIRETY.

D17 REMOVE RADIATION IN ITS ENTIRETY. DISCONNECT AND REMOVE HWS/R BACK TO MAIN, AND CAP.

D18 REMOVE HEATING COIL FROM AHU. DISCONNECT AND REMOVE HWS/R BACK TO MAIN, AND CAP .

D19 REMOVE UV, DUCTWORK, REGISTERS, CONDENSING UNIT, AND REFRIGERANT PIPING IN THEIR ENTIRETY. DISCONNECT AND REMOVE HWS/R BACK TO MAIN, AND CAP.

D20 REMOVE UV, DUCTWORK, DIFFUSERS, AND OUTDOOR AIR UNIT IN THEIR ENTIRETY. DISCONNECT AND REMOVE HWS/R BACK TO MAIN, AND CAP.

D21 REMOVE, PROTECT, CLEAN AND EXTEND FLEX DUCT, DIFFUSERS AND REGISTERS FOR INSTALLATION OF NEW CEILING. REINSTALL ALL DIFFUSERS AND GRILLES AFTER NEW CEILING INSTALLED.

D22 REMOVE TRANSFER DUCT IN ITS ENTIRETY.

D23 REMOVE EXISTING COIL AND ASSOCIATED ACC IN ITS ENTIRETY. PREPARE FOR INSTALLATION OF NEW COIL.

D24 REMOVE EXISTING ROOF HOOD AND CURB. RETAIN, PREP AND CLEAN EXISTING DUCTWORK FOR CONNECTION TO NEW SUPPLY/RETURN RUN. MODIFY EXISTING RUN AS NEEDED FOR CONNECTION TO NEW SUPPLY RUN.

D25 REMOVE EXISTING TRANSFER DUCT IN ITS ENTIRETY.

D26 REMOVE EXISTING DUCTWORK BACK TO POINTS INDICATED.

D27 REMOVE CABINEET UNIT HEATER. DISCONNECT HWS/R TO POINTS INDICATED AND PREPARE FOR CONNECTIONM TO NEW.

D28 REMOVE EXHAUST FAN, CURB AND DUCTWORK BACK TO POINTS INDICATED. PREPARE FOR CONNECTION OF NEW.

D29 REMOVE HWS/R BACK TO POINTS INDICATED.

D30 REMOVE EXISTING FLUE AND COMBUSTION AIR INTAKES IN THEIR ENTIRETY.

D31 REMOVE ROOFTOP UNIT, DUCTWORK AND DUCT MOUNTED HEATING COIL BACK TO POINTS INDICATED IN THEIR ENTIRETY. REMOVE HWS/R BACK TO MAINS.

D32 REMOVE SPLIT DUCTLESS UNIT. EVACUTE SYSTEM. REMOVE REFRIGERANT PIPING BACK TO POINT INDICATED. STORE AND PROTECT UNIT FOR REINSTALLATION.

D33 REMOVE EXISTING FAN COIL UNIT, DUCTWORK AND ALL ASSOCIATED ACCESORIES IN THEIR ENTIRETY. REMOVE HWS/R BACK TO MAINS AND CAP.

D34 REMOVE EXISTING FAN COIL UNIT, DUCTWORK AND ALL ASSOCIATED ACCESORIES IN THEIR ENTIRETY.



KEY PLAN

DRAWN BY:	KTK
CHECKED BY:	JDG
DATE:	07/24/2026
PHASE:	CD

Copyright 2026

#	DATE:	REVISION:
1	10/09/2026	ISSUED FOR BID

"IT IS A VIOLATION OF THE LAW FOR ANY PERSON TO MAKE UNAUTHORIZED ALTERATIONS OR ADDITIONS TO PLANS BEARING A LICENSED ENGINEER'S, ARCHITECT'S OR SURVEYOR'S SEAL."

HUNT ENGINEERS | ARCHITECTS | SURVEYORS
ALBANY, NY - BINGHAMTON, NY - HORSEHEADS, NY - ROCHESTER, NY
WILLIAMSVILLE, NY - WYOMISSING, PA - WASHINGTON, DC
WWW.HUNT-EAS.COM 607 - 358 - 1000
NY CERTIFICATE NO. 0018220 PA CERTIFICATE NO. TSC2203131464-1

FIRST FLOOR HVAC DEMOLITION PLAN - AREA C

BROADWAY 2026 RENOVATIONS & CAPITAL OUTLAY


ELMIRA CITY SCHOOL DISTRICT

1000 BROADWAY ST, ELMIRA, NY 14904

SED.#: 07-06-00-01-0-034-027, 07-06-00-01-0-034-028

BR-M0.5

PROJECT NO: 2012-254

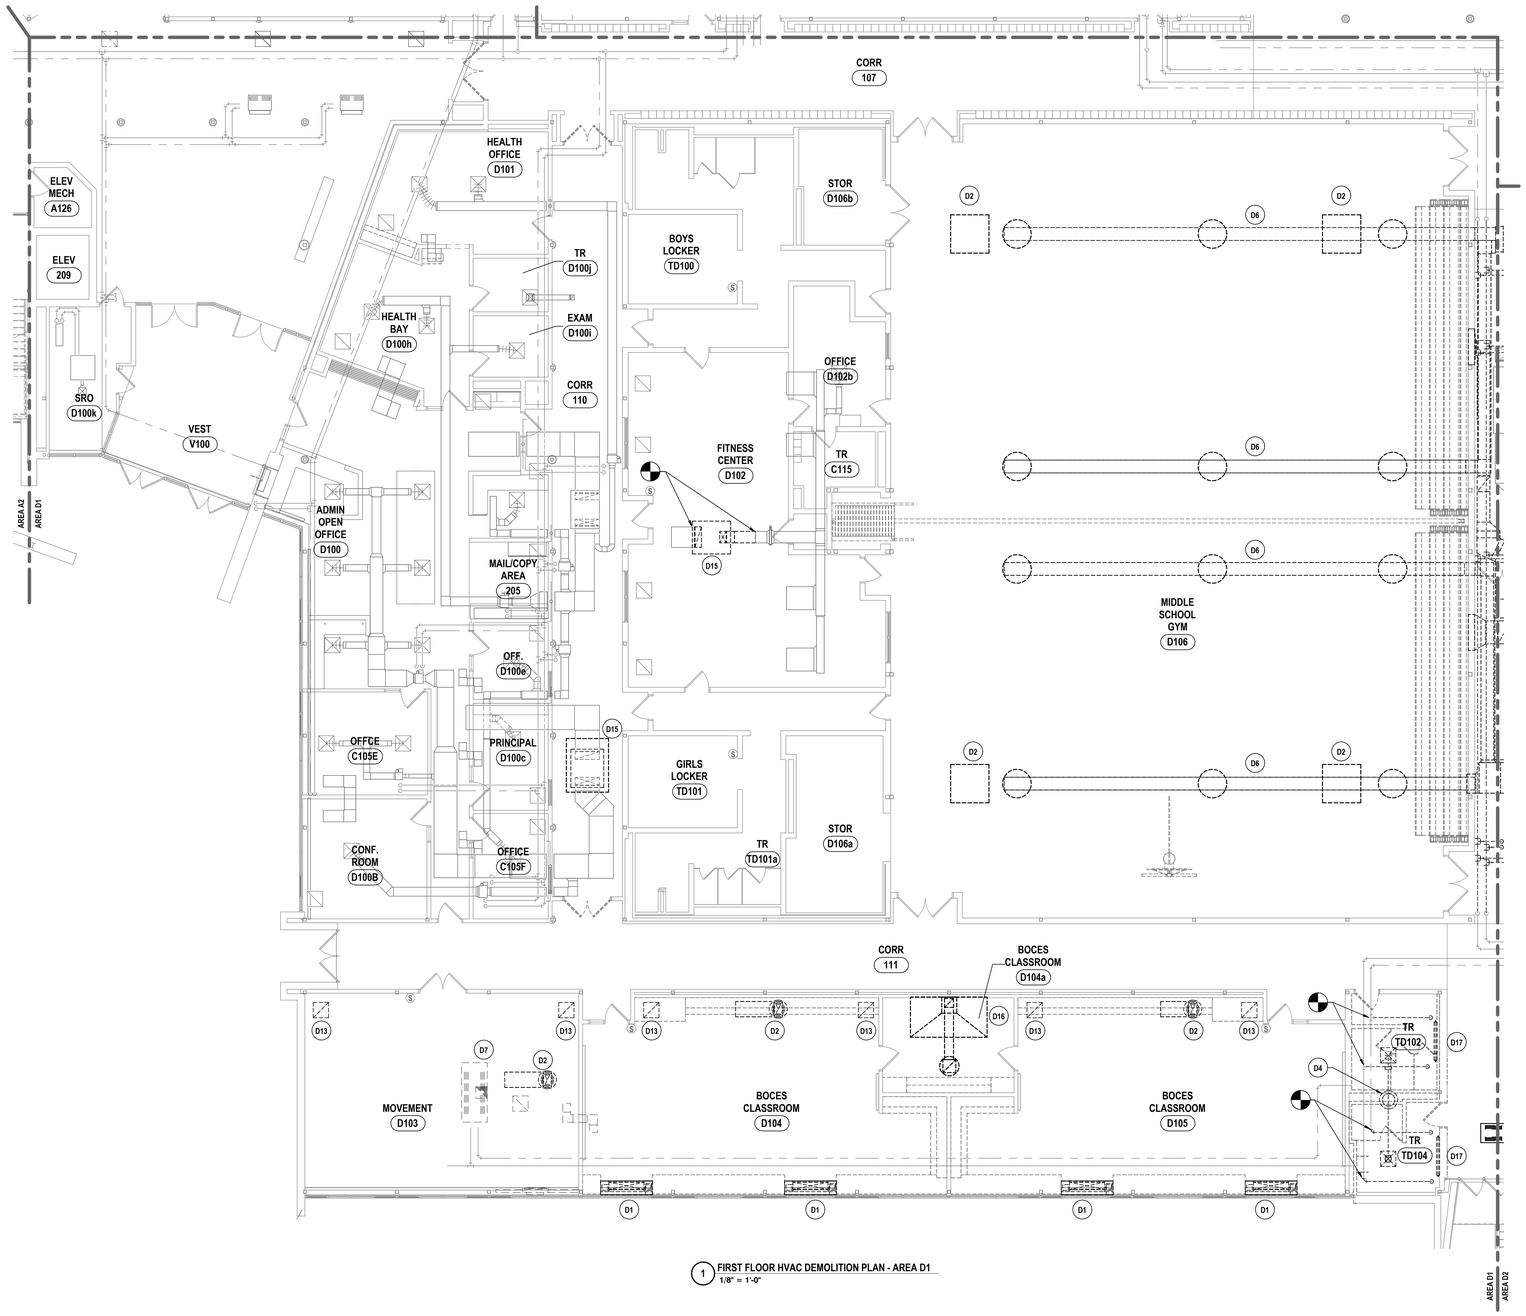


1 FIRST FLOOR HVAC DEMOLITION PLAN - AREA D1
1/8" = 1'-0"

GENERAL NOTES - MECHANICAL

REFER TO BR-H0.1.

DEMOLITION NOTES - MECHANICAL

D1 REMOVE UNIT VENTILATOR IN ITS ENTIRETY. REMOVE HWS&R BACK TO CHASE TO ALLOW FOR RECONNECTION.
D2 REMOVE RELIEF HOOD, CURB AND DUCTWORK IN THEIR ENTIRETY. REMOVE ASSOCIATED GRILLES.
D3 REMOVE FAN COIL UNIT IN ITS ENTIRETY. REMOVE HWS&R BACK TO CHASE TO ALLOW FOR RECONNECTION.
D4 REMOVE EXHAUST FAN, CURB, DUCTWORK AND REGISTERS IN THIER ENTIRETY.
D5 REMOVE DUCTWORK BACK TO POINT INDICATED. REMOVE ANY ASSOCIATED DUCT MOUNTED HEATING COILS. REMOVE HWS&R BACK TO MAIN AND CAP.
D6 REMOVE AIR HANDLER, DUCTWORK, OA HOOD AND DIFFUSERS IN THEIR ENTIRETY. REMOVE HWS & R BACK TO MAIN AND CAP.
D7 REMOVE UNIT VENTILATOR, DUCTWORK, AND OA INTAKE IN THIER ENTIRETY. REMOVE HWS&R BACK TO MAINS AND CAP.
D8 REMOVE BLOWER COIL AND DUCTWORK IN THIER ENTIRETY. REMOVE HWS & R BACK TO MAIN AND CAP.
D9 REMOVE FAN COIL, DUCTWORK AND OA INTAKE IN THIER ENTIRETY. REMOVE HWS & R BACK TO MAIN AND CAP.
D10 REMOVE ROOFTOP UNIT IN ITS ENTIRETY. REMOVE GAS PIPING TO ALLOW FOR INSTALLATION OF NEW UNIT.
D11 REMOVE AIR HANDLER IN ITS ENTIRETY. REMOVE DUCTWORK BACK TO POINTS INDICATED. REMOVE OA HOODS AND LOUVERS. REMOVE HWS & R BACK TO MAINS AND CAP.
D12 DISCONNECT AND REMOVE HWS/R BACK TO MAIN, AND CAP.
D13 REMOVE GRILLE IN ITS ENTIRETY AND ALL ASSOCIATED COMPONENTS.
D14 REMOVE FAN, DUCTWORK, AND REGISTERS IN THEIR ENTIRETY.
D15 REMOVE ROOFTOP UNIT IN ITS ENTIRETY. DISCONNECT AND REMOVE DUCTWORK TO ALLOW FOR UNIT REMOVAL.
D16 REMOVE EXHAUST FAN, HOOD, DUCTWORK AND ALL ASSOCIATED COMPONENTS IN THEIR ENTIRETY.
D17 REMOVE RADIATION IN ITS ENTIRETY. DISCONNECT AND REMOVE HWS/R BACK TO MAIN, AND CAP.
D18 REMOVE HEATING COIL FROM AHU. DISCONNECT AND REMOVE HWS/R BACK TO MAIN, AND CAP .
D19 REMOVE UV, DUCTWORK, REGISTERS, CONDENSING UNIT, AND REFRIGERANT PIPING IN THEIR ENTIRETY. DISCONNECT AND REMOVE HWS/R BACK TO MAIN, AND CAP.
D20 REMOVE UV, DUCTWORK, DIFFUSERS, AND OUTDOOR AIR UNIT IN THEIR ENTIRETY. DISCONNECT AND REMOVE HWS/R BACK TO MAIN, AND CAP.
D21 REMOVE, PROTECT, CLEAN AND EXTEND FLEX DUCT, DIFFUSERS AND REGISTERS FOR INSTALLATION OF NEW CEILING. REINSTALL ALL DIFFUSERS AND GRILLES AFTER NEW CEILING INSTALLED.
D22 REMOVE TRANSFER DUCT IN ITS ENTIRETY.
D23 REMOVE EXISTING COIL AND ASSOCIATED ACC IN ITS ENTIRETY. PREPARE FOR INSTALLATION OF NEW COIL.
D24 REMOVE EXISTING ROOF HOOD AND CURB. RETAIN, PREP AND CLEAN EXISTING DUCTWORK FOR CONNECTION TO NEW SUPPLY/RETURN RUN. MODIFY EXISTING RUN AS NEEDED FOR CONNECTION TO NEW SUPPLY RUN.
D25 REMOVE EXISTING TRANSFER DUCT IN ITS ENTIRETY.
D26 REMOVE EXISTING DUCTWORK BACK TO POINTS INDICATED.
D27 REMOVE CABINEET UNIT HEATER. DISCONNECT HWS/R TO POINTS INDICATED AND PREPARE FOR CONNECTIONM TO NEW.
D28 REMOVE EXHAUST FAN, CURB AND DUCTWORK BACK TO POINTS INDICATED. PREPARE FOR CONNECTION OF NEW.
D29 REMOVE HWS/R BACK TO POINTS INDICATED.
D30 REMOVE EXISTING FLUE AND COMBUSTION AIR INTAKES IN THEIR ENTIRETY.
D31 REMOVE ROOFTOP UNIT, DUCTWORK AND DUCT MOUNTED HEATING COIL BACK TO POINTS INDICATED IN THEIR ENTIRETY. REMOVE HWS/R BACK TO MAINS.
D32 REMOVE SPLIT DUCTLESS UNIT. EVACUTE SYSTEM. REMOVE REFRIGERANT PIPING BACK TO POINT INDICATED. STORE AND PROTECT UNIT FOR REINSTALLATION.
D33 REMOVE EXISTING FAN COIL UNIT, DUCTWORK AND ALL ASSOCIATED ACCESORIES IN THEIR ENTIRETY. REMOVE HWS/R BACK TO MAINS AND CAP.
D34 REMOVE EXISTING FAN COIL UNIT, DUCTWORK AND ALL ASSOCIATED ACCESORIES IN THEIR ENTIRETY.

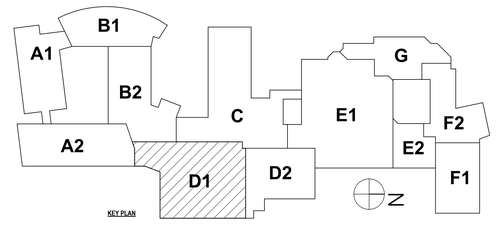

KEY PLAN

DRAWN BY:	KTK
CHECKED BY:	JDG
DATE:	07/24/2026
PHASE:	CD

Copyright: 2026

#	DATE:	REVISION:
1	10/09/2026	ISSUED FOR BID

IT IS A VIOLATION OF THE LAW FOR ANY PERSON TO MAKE UNAUTHORIZED ALTERATIONS OR ADDITIONS TO PLANS BEARING A LICENSED ENGINEER'S, ARCHITECT'S OR SURVEYOR'S SEAL."

HUNT ENGINEERS | ARCHITECTS | SURVEYORS
ALBANY, NY - BINGHAMTON, NY - HORSEHEADS, NY - ROCHESTER, NY
TOWANDA, PA - WILLIAMSPORT, PA
WWW.HUNT-EAS.COM 607 - 338 - 1000
NY CERTIFICATE NO. 0018220 PA CERTIFICATE NO. TSC22023131464-1

FIRST FLOOR HVAC DEMOLITION PLAN - AREA D1

BROADWAY 2026 RENOVATIONS & CAPITAL OUTLAY
ELMIRA CITY SCHOOL DISTRICT
1000 BROADWAY ST, ELMIRA, NY 14904

BR-M0.6

PROJECT NO: 2012-254


SED #: 07-06-00-01-0-034-027, 07-06-00-01-0-034-028

GENERAL NOTES - MECHANICAL


REFER TO BR-H0.1.

DEMOLITION NOTES - MECHANICAL

D1 REMOVE UNIT VENTILATOR IN ITS ENTIRETY. REMOVE HWS&R BACK TO CHASE TO ALLOW FOR RECONNECTION.
D2 REMOVE RELIEF HOOD, CURB AND DUCTWORK IN THEIR ENTIRETY. REMOVE ASSOCIATED GRILLES.
D3 REMOVE FAN COIL UNIT IN ITS ENTIRETY. REMOVE HWS&R BACK TO CHASE TO ALLOW FOR RECONNECTION.
D4 REMOVE EXHAUST FAN, CURB, DUCTWORK AND REGISTERS IN THIER ENTIRETY.
D5 REMOVE DUCTWORK BACK TO POINT INDICATED. REMOVE ANY ASSOCIATED DUCT MOUNTED HEATING COILS. REMOVE HWS&R BACK TO MAIN AND CAP.
D6 REMOVE AIR HANDLER, DUCTWORK, OA HOOD AND DIFFUSERS IN THEIR ENTIRETY. REMOVE HWS & R BACK TO MAIN AND CAP.
D7 REMOVE UNIT VENTILATOR, DUCTWORK, AND OA INTAKE IN THIER ENTIRETY. REMOVE HWS&R BACK TO MAINS AND CAP.
D8 REMOVE BLOWER COIL AND DUCTWORK IN THIER ENTIRETY. REMOVE HWS & R BACK TO MAIN AND CAP.
D9 REMOVE FAN COIL, DUCTWORK AND OA INTAKE IN THIER ENTIRETY. REMOVE HWS & R BACK TO MAIN AND CAP.
D10 REMOVE ROOFTOP UNIT IN ITS ENTIRETY. REMOVE GAS PIPING TO ALLOW FOR INSTALLATION OF NEW UNIT.
D11 REMOVE AIR HANDLER IN ITS ENTIRETY. REMOVE DUCTWORK BACK TO POINTS INDICATED. REMOVE OA HOODS AND LOUVERS. REMOVE HWS & R BACK TO MAINS AND CAP.
D12 DISCONNECT AND REMOVE HWS/R BACK TO MAIN, AND CAP.
D13 REMOVE GRILLE IN ITS ENTIRETY AND ALL ASSOCIATED COMPONENTS.
D14 REMOVE FAN, DUCTWORK, AND REGISTERS IN THEIR ENTIRETY.
D15 REMOVE ROOFTOP UNIT IN ITS ENTIRETY. DISCONNECT AND REMOVE DUCTWORK TO ALLOW FOR UNIT REMOVAL.
D16 REMOVE EXHAUST FAN, HOOD, DUCTWORK AND ALL ASSOCIATED COMPONENTS IN THEIR ENTIRETY.
D17 REMOVE RADIATION IN ITS ENTIRETY. DISCONNECT AND REMOVE HWS/R BACK TO MAIN, AND CAP.
D18 REMOVE HEATING COIL FROM AHU. DISCONNECT AND REMOVE HWS/R BACK TO MAIN, AND CAP .
D19 REMOVE UV, DUCTWORK, REGISTERS, CONDENSING UNIT, AND REFRIGERANT PIPING IN THEIR ENTIRETY. DISCONNECT AND REMOVE HWS/R BACK TO MAIN, AND CAP.
D20 REMOVE UV, DUCTWORK, DIFFUSERS, AND OUTDOOR AIR UNIT IN THEIR ENTIRETY. DISCONNECT AND REMOVE HWS/R BACK TO MAIN, AND CAP.
D21 REMOVE, PROTECT, CLEAN AND EXTEND FLEX DUCT, DIFFUSERS AND REGISTERS FOR INSTALLATION OF NEW CEILING. REINSTALL ALL DIFFUSERS AND GRILLES AFTER NEW CEILING INSTALLED.
D22 REMOVE TRANSFER DUCT IN ITS ENTIRETY.
D23 REMOVE EXISTING COIL AND ASSOCIATED ACC IN ITS ENTIRETY. PREPARE FOR INSTALLATION OF NEW COIL.
D24 REMOVE EXISTING ROOF HOOD AND CURB. RETAIN, PREP AND CLEAN EXISTING DUCTWORK FOR CONNECTION TO NEW SUPPLY/RETURN RUN. MODIFY EXISTING RUN AS NEEDED FOR CONNECTION TO NEW SUPPLY RUN.
D25 REMOVE EXISTING TRANSFER DUCT IN ITS ENTIRETY.
D26 REMOVE EXISTING DUCTWORK BACK TO POINTS INDICATED.
D27 REMOVE CABINEET UNIT HEATER. DISCONNECT HWS/R TO POINTS INDICATED AND PREPARE FOR CONNECTIONM TO NEW.
D28 REMOVE EXHAUST FAN, CURB AND DUCTWORK BACK TO POINTS INDICATED. PREPARE FOR CONNECTION OF NEW.
D29 REMOVE HWS/R BACK TO POINTS INDICATED.
D30 REMOVE EXISTING FLUE AND COMBUSTION AIR INTAKES IN THEIR ENTIRETY.
D31 REMOVE ROOFTOP UNIT, DUCTWORK AND DUCT MOUNTED HEATING COIL BACK TO POINTS INDICATED IN THEIR ENTIRETY. REMOVE HWS/R BACK TO MAINS.
D32 REMOVE SPLIT DUCTLESS UNIT. EVACUTE SYSTEM. REMOVE REFRIGERANT PIPING BACK TO POINT INDICATED. STORE AND PROTECT UNIT FOR REINSTALLATION.
D33 REMOVE EXISTING FAN COIL UNIT, DUCTWORK AND ALL ASSOCIATED ACCESORIES IN THEIR ENTIRETY. REMOVE HWS/R BACK TO MAINS AND CAP.
D34 REMOVE EXISTING FAN COIL UNIT, DUCTWORK AND ALL ASSOCIATED ACCESORIES IN THEIR ENTIRETY.

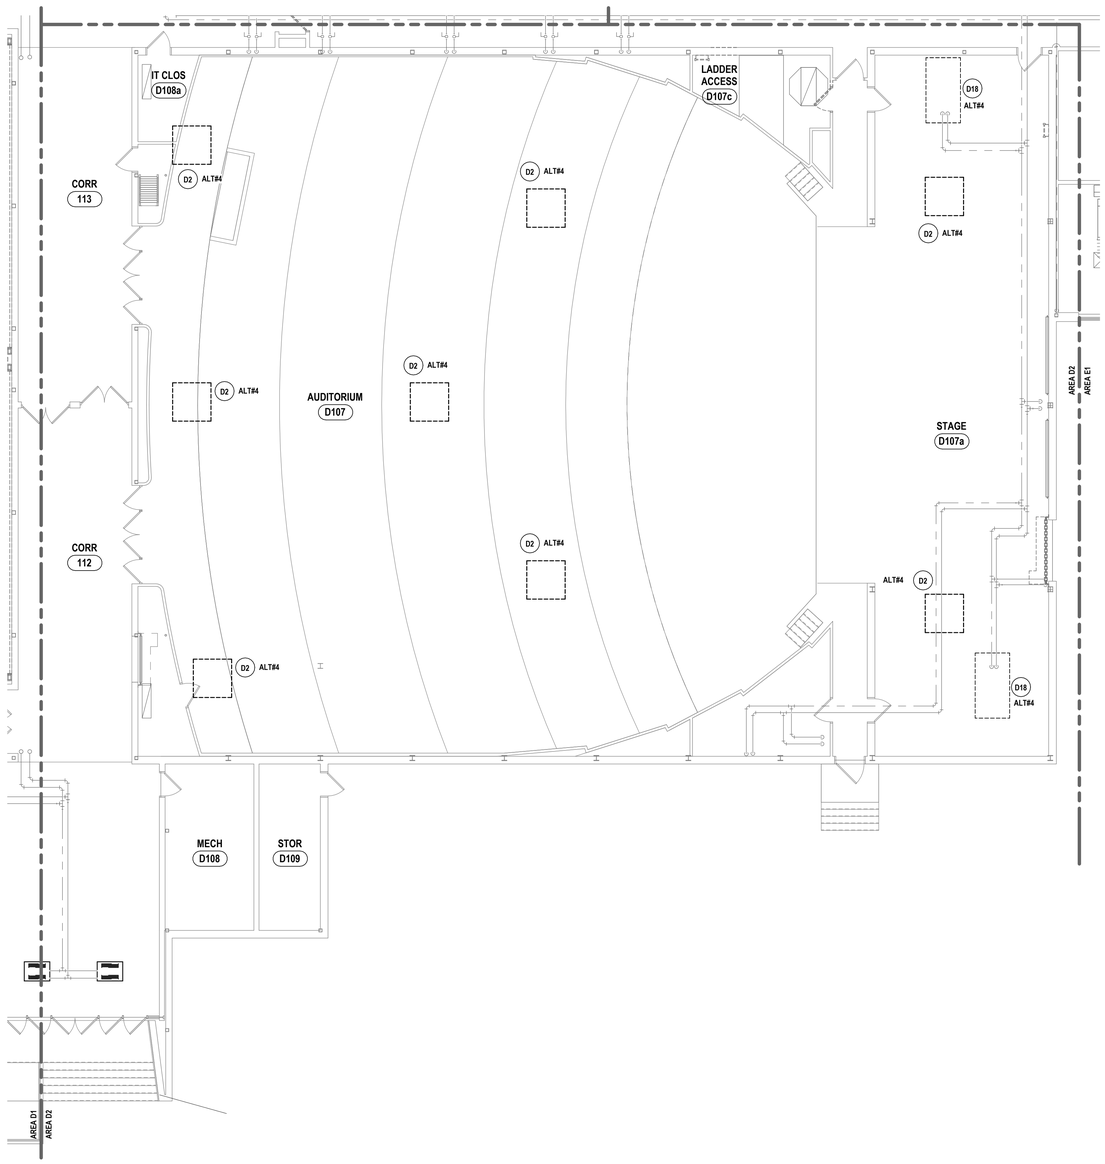

1 FIRST FLOOR HVAC DEMOLITION PLAN - AREA D2
1/8" = 1'-0"

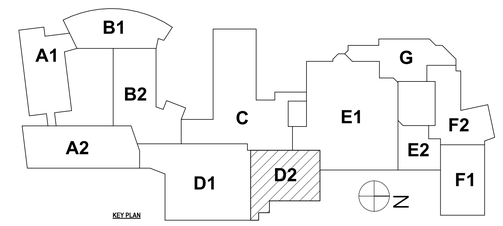

DRAWN BY:	KTK
CHECKED BY:	JDG
DATE:	07/24/2026
PHASE:	CD

Copyright: 2026

#	DATE:	REVISION:
1	10/09/2026	ISSUED FOR BID

IT IS A VIOLATION OF THE LAW FOR ANY PERSON TO MAKE UNAUTHORIZED ALTERATIONS OR ADDITIONS TO PLANS BEARING A LICENSED ENGINEER'S, ARCHITECT'S OR SURVEYOR'S SEAL."

HUNT ENGINEERS | ARCHITECTS | SURVEYORS
ALBANY, NY - BINGHAMTON, NY - HORSEHEADS, NY - ROCHESTER, NY
WWW.HUNT-EAS.COM 607 - 338 - 1000
NY CERTIFICATE NO. 0018220 PA CERTIFICATE NO. TSC2203131494-1

FIRST FLOOR HVAC DEMOLITION PLAN - AREA D2

BROADWAY 2026 RENOVATIONS & CAPITAL OUTLAY


ELMIRA CITY SCHOOL DISTRICT

1000 BROADWAY ST, ELMIRA, NY 14904

SED.# 07-06-00-01-0-034-027, 07-06-00-01-0-034-028

BR-M0.7

PROJECT NO: 2012-254

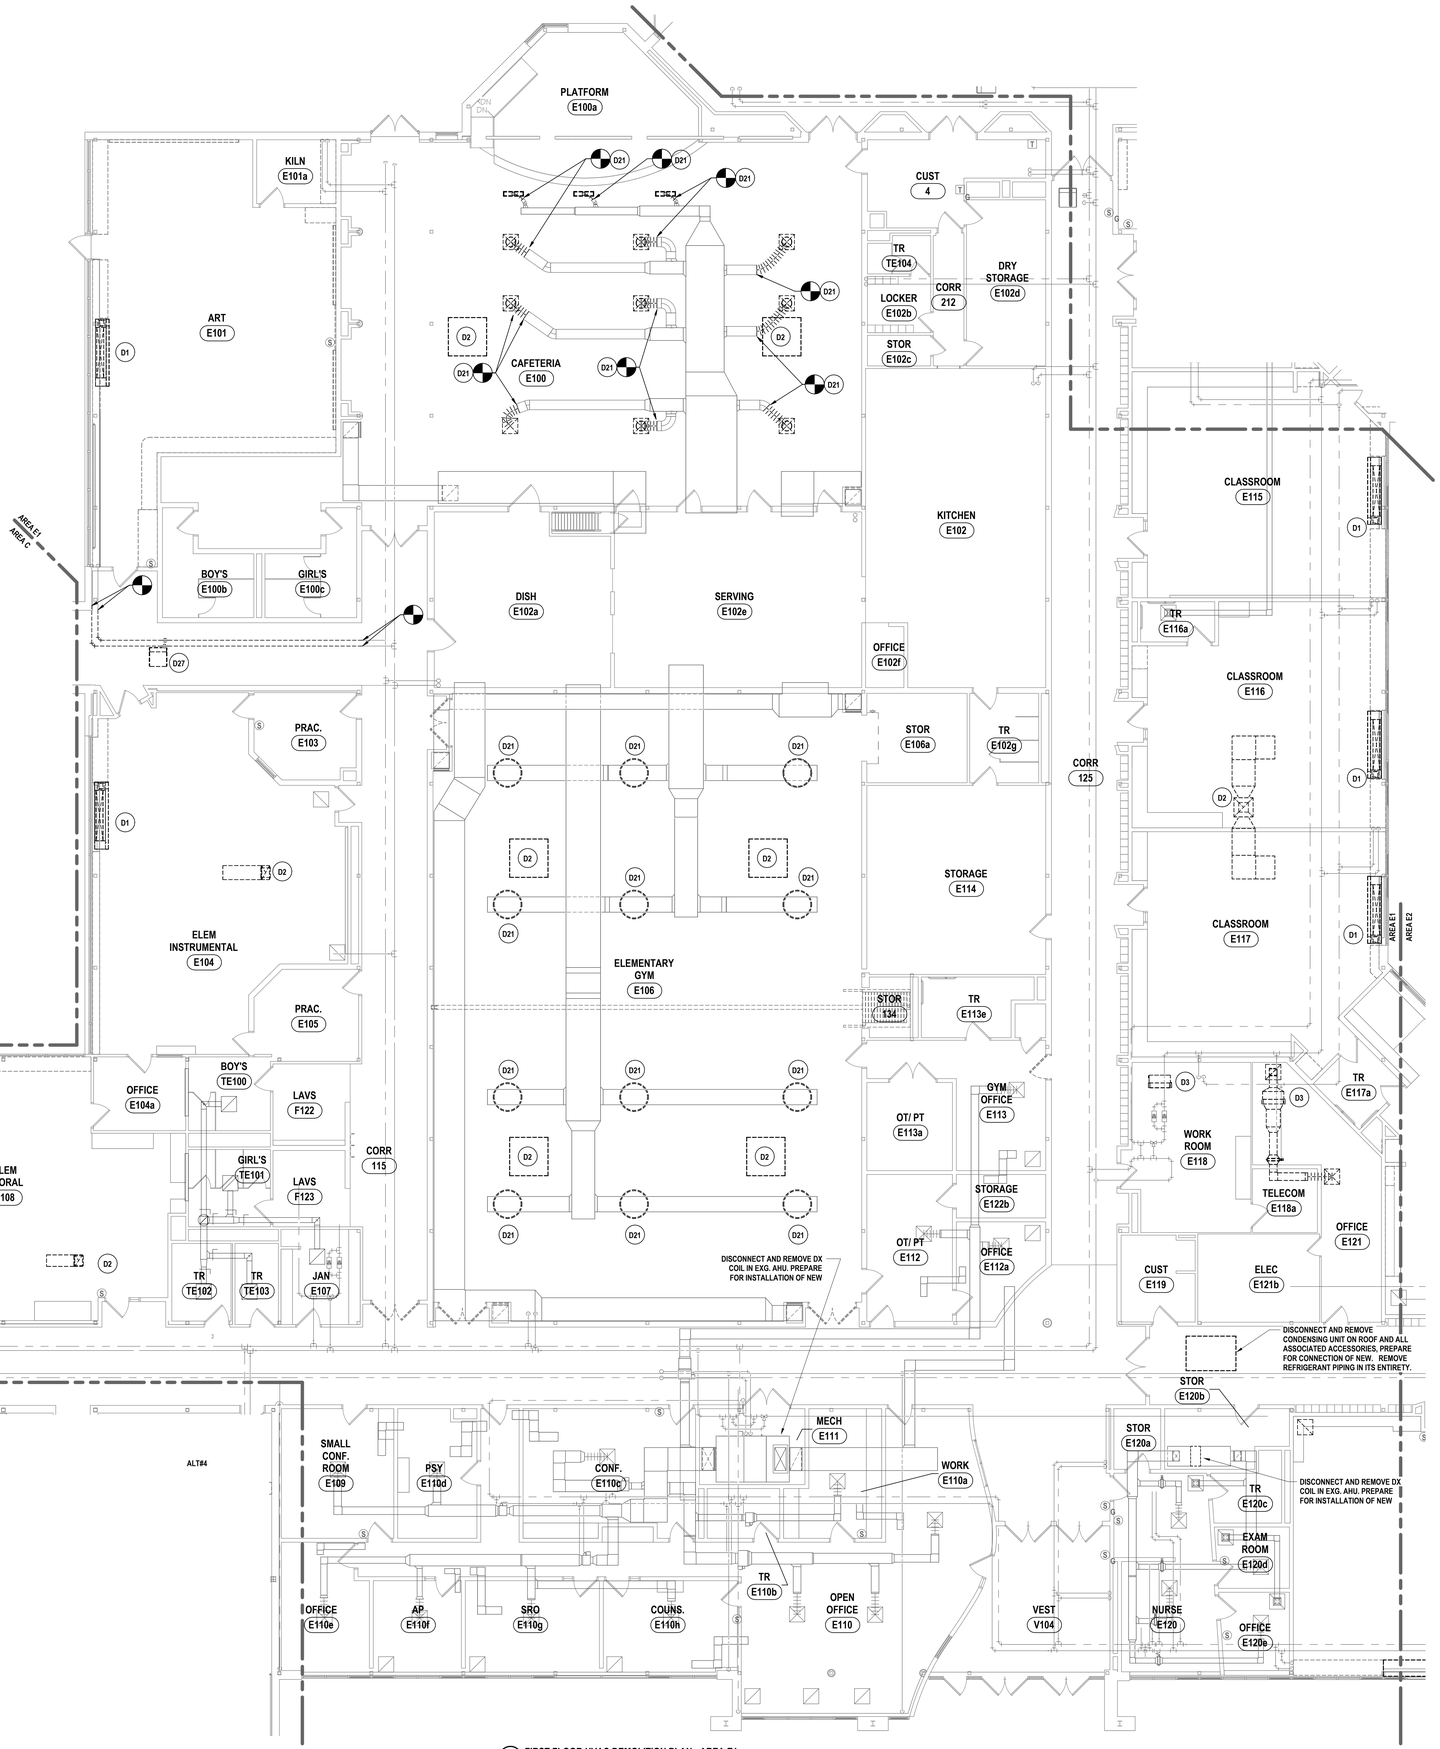

1 FIRST FLOOR HVAC DEMOLITION PLAN - AREA E1
1/8" = 1'-0"

GENERAL NOTES - MECHANICAL

REFER TO BR-H0.1.

DEMOLITION NOTES - MECHANICAL

D1 REMOVE UNIT VENTILATOR IN ITS ENTIRETY. REMOVE HWS&R BACK TO CHASE TO ALLOW FOR RECONNECTION.

D2 REMOVE RELIEF HOOD, CURB AND DUCTWORK IN THEIR ENTIRETY. REMOVE ASSOCIATED GRILLES.

D3 REMOVE FAN COIL UNIT IN ITS ENTIRETY. REMOVE HWS&R BACK TO CHASE TO ALLOW FOR RECONNECTION.

D4 REMOVE EXHAUST FAN, CURB, DUCTWORK AND REGISTERS IN THIER ENTIRETY.

D5 REMOVE DUCTWORK BACK TO POINT INDICATED. REMOVE ANY ASSOCIATED DUCT MOUNTED HEATING COILS. REMOVE HWS&R BACK TO MAIN AND CAP.

D6 REMOVE AIR HANDLER, DUCTWORK, OA HOOD AND DIFFUSERS IN THEIR ENTIRETY. REMOVE HWS & R BACK TO MAIN AND CAP.

D7 REMOVE UNIT VENTILATOR, DUCTWORK, AND OA INTAKE IN THIER ENTIRETY. REMOVE HWS&R BACK TO MAINS AND CAP.

D8 REMOVE BLOWER COIL AND DUCTWORK IN THIER ENTIRETY. REMOVE HWS & R BACK TO MAIN AND CAP.

D9 REMOVE FAN COIL, DUCTWORK AND OA INTAKE IN THIER ENTIRETY. REMOVE HWS & R BACK TO MAIN AND CAP.

D10 REMOVE ROOFTOP UNIT IN ITS ENTIRETY. REMOVE GAS PIPING TO ALLOW FOR INSTALLATION OF NEW UNIT.

D11 REMOVE AIR HANDLER IN ITS ENTIRETY. REMOVE DUCTWORK BACK TO POINTS INDICATED. REMOVE OA HOODS AND LOUVERS. REMOVE HWS & R BACK TO MAINS AND CAP.

D12 DISCONNECT AND REMOVE HWS/R BACK TO MAIN, AND CAP.

D13 REMOVE GRILLE IN ITS ENTIRETY AND ALL ASSOCIATED COMPONENTS.

D14 REMOVE FAN, DUCTWORK, AND REGISTERS IN THEIR ENTIRETY.

D15 REMOVE ROOFTOP UNIT IN ITS ENTIRETY. DISCONNECT AND REMOVE DUCTWORK TO ALLOW FOR UNIT REMOVAL.

D16 REMOVE EXHAUST FAN, HOOD, DUCTWORK AND ALL ASSOCIATED COMPONENTS IN THEIR ENTIRETY.

D17 REMOVE RADIATION IN ITS ENTIRETY. DISCONNECT AND REMOVE HWS/R BACK TO MAIN, AND CAP.

D18 REMOVE HEATING COIL FROM AHU. DISCONNECT AND REMOVE HWS/R BACK TO MAIN, AND CAP .

D19 REMOVE UV, DUCTWORK, REGISTERS, CONDENSING UNIT, AND REFRIGERANT PIPING IN THEIR ENTIRETY. DISCONNECT AND REMOVE HWS/R BACK TO MAIN, AND CAP.

D20 REMOVE UV, DUCTWORK, DIFFUSERS, AND OUTDOOR AIR UNIT IN THEIR ENTIRETY. DISCONNECT AND REMOVE HWS/R BACK TO MAIN, AND CAP.

D21 REMOVE, PROTECT, CLEAN AND EXTEND FLEX DUCT, DIFFUSERS AND REGISTERS FOR INSTALLATION OF NEW CEILING. REINSTALL ALL DIFFUSERS AND GRILLES AFTER NEW CEILING INSTALLED.

D22 REMOVE TRANSFER DUCT IN ITS ENTIRETY.

D23 REMOVE EXISTING COIL AND ASSOCIATED ACC IN ITS ENTIRETY. PREPARE FOR INSTALLATION OF NEW COIL.

D24 REMOVE EXISTING ROOF HOOD AND CURB. RETAIN, PREP AND CLEAN EXISTING DUCTWORK FOR CONNECTION TO NEW SUPPLY/RETURN RUN. MODIFY EXISTING RUN AS NEEDED FOR CONNECTION TO NEW SUPPLY RUN.

D25 REMOVE EXISTING TRANSFER DUCT IN ITS ENTIRETY.

D26 REMOVE EXISTING DUCTWORK BACK TO POINTS INDICATED.

D27 REMOVE CABINEET UNIT HEATER. DISCONNECT HWS/R TO POINTS INDICATED AND PREPARE FOR CONNECTIONM TO NEW.

D28 REMOVE EXHAUST FAN, CURB AND DUCTWORK BACK TO POINTS INDICATED. PREPARE FOR CONNECTION OF NEW.

D29 REMOVE HWS/R BACK TO POINTS INDICATED.

D30 REMOVE EXISTING FLUE AND COMBUSTION AIR INTAKES IN THEIR ENTIRETY.

D31 REMOVE ROOFTOP UNIT, DUCTWORK AND DUCT MOUNTED HEATING COIL BACK TO POINTS INDICATED IN THEIR ENTIRETY. REMOVE HWS/R BACK TO MAINS.

D32 REMOVE SPLIT DUCTLESS UNIT. EVACUTE SYSTEM. REMOVE REFRIGERANT PIPING BACK TO POINT INDICATED. STORE AND PROTECT UNIT FOR REINSTALLATION.

D33 REMOVE EXISTING FAN COIL UNIT, DUCTWORK AND ALL ASSOCIATED ACCESORIES IN THEIR ENTIRETY. REMOVE HWS/R BACK TO MAINS AND CAP.

D34 REMOVE EXISTING FAN COIL UNIT, DUCTWORK AND ALL ASSOCIATED ACCESORIES IN THEIR ENTIRETY.

DRAWN BY:	KTK
CHECKED BY:	JDG
DATE:	07/24/2026
PHASE:	CD

Copyright 2026

#	DATE:	REVISION:
1	10/09/2026	ISSUED FOR BID

"IT IS A VIOLATION OF THIS LAW FOR ANY PERSON TO MAKE UNAUTHORIZED ALTERATIONS OR ADDITIONS TO PLANS BEARING A LICENSED ENGINEER'S, ARCHITECT'S OR SURVEYOR'S SEAL."


HUNT ENGINEERS | ARCHITECTS | SURVEYS
ALBANY, NY - BINGHAMTON, NY - HORSEHEADS, NY - ROCHESTER, NY
WWW.HUNT-EAS.COM 607 - 338 - 1000
NY CERTIFICATE NO. 0018220 PA CERTIFICATE NO. TSC22023131464-1

FIRST FLOOR HVAC DEMOLITION PLAN - AREA E1

BROADWAY 2026 RENOVATIONS & CAPITAL OUTLAY

ELMIRA CITY SCHOOL DISTRICT

1000 BROADWAY ST, ELMIRA, NY 14904

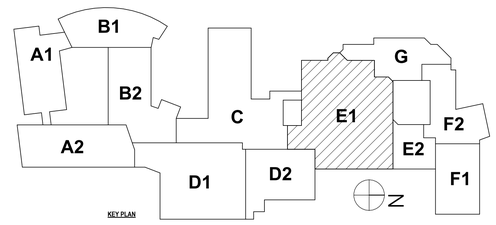

KEY PLAN

SED#: 07-06-00-01-0-034-027, 07-06-00-01-0-034-028

BR-M0.8


PROJECT NO: 2012-254

GENERAL NOTES - MECHANICAL


REFER TO BR-H0.1.

DEMOLITION NOTES - MECHANICAL

D1 REMOVE UNIT VENTILATOR IN ITS ENTIRETY. REMOVE HWS&R BACK TO CHASE TO ALLOW FOR RECONNECTION.
D2 REMOVE RELIEF HOOD, CURB AND DUCTWORK IN THEIR ENTIRETY. REMOVE ASSOCIATED GRILLES.
D3 REMOVE FAN COIL UNIT IN ITS ENTIRETY. REMOVE HWS&R BACK TO CHASE TO ALLOW FOR RECONNECTION.
D4 REMOVE EXHAUST FAN, CURB, DUCTWORK AND REGISTERS IN THIER ENTIRETY.
D5 REMOVE DUCTWORK BACK TO POINT INDICATED. REMOVE ANY ASSOCIATED DUCT MOUNTED HEATING COILS. REMOVE HWS&R BACK TO MAIN AND CAP.
D6 REMOVE AIR HANDLER, DUCTWORK, OA HOOD AND DIFFUSERS IN THEIR ENTIRETY. REMOVE HWS & R BACK TO MAIN AND CAP.
D7 REMOVE UNIT VENTILATOR, DUCTWORK, AND OA INTAKE IN THIER ENTIRETY. REMOVE HWS&R BACK TO MAINS AND CAP.
D8 REMOVE BLOWER COIL AND DUCTWORK IN THIER ENTIRETY. REMOVE HWS & R BACK TO MAIN AND CAP.
D9 REMOVE FAN COIL, DUCTWORK AND OA INTAKE IN THIER ENTIRETY. REMOVE HWS & R BACK TO MAIN AND CAP.
D10 REMOVE ROOFTOP UNIT IN ITS ENTIRETY. REMOVE GAS PIPING TO ALLOW FOR INSTALLATION OF NEW UNIT.
D11 REMOVE AIR HANDLER IN ITS ENTIRETY. REMOVE DUCTWORK BACK TO POINTS INDICATED. REMOVE OA HOODS AND LOUVERS. REMOVE HWS & R BACK TO MAINS AND CAP.
D12 DISCONNECT AND REMOVE HWS/R BACK TO MAIN, AND CAP.
D13 REMOVE GRILLE IN ITS ENTIRETY AND ALL ASSOCIATED COMPONENTS.
D14 REMOVE FAN, DUCTWORK, AND REGISTERS IN THEIR ENTIRETY.
D15 REMOVE ROOFTOP UNIT IN ITS ENTIRETY. DISCONNECT AND REMOVE DUCTWORK TO ALLOW FOR UNIT REMOVAL.
D16 REMOVE EXHAUST FAN, HOOD, DUCTWORK AND ALL ASSOCIATED COMPONENTS IN THEIR ENTIRETY.
D17 REMOVE RADIATION IN ITS ENTIRETY. DISCONNECT AND REMOVE HWS/R BACK TO MAIN, AND CAP.
D18 REMOVE HEATING COIL FROM AHU. DISCONNECT AND REMOVE HWS/R BACK TO MAIN, AND CAP .
D19 REMOVE UV, DUCTWORK, REGISTERS, CONDENSING UNIT, AND REFRIGERANT PIPING IN THEIR ENTIRETY. DISCONNECT AND REMOVE HWS/R BACK TO MAIN, AND CAP.
D20 REMOVE UV, DUCTWORK, DIFFUSERS, AND OUTDOOR AIR UNIT IN THEIR ENTIRETY. DISCONNECT AND REMOVE HWS/R BACK TO MAIN, AND CAP.
D21 REMOVE, PROTECT, CLEAN AND EXTEND FLEX DUCT, DIFFUSERS AND REGISTERS FOR INSTALLATION OF NEW CEILING. REINSTALL ALL DIFFUSERS AND GRILLES AFTER NEW CEILING INSTALLED.
D22 REMOVE TRANSFER DUCT IN ITS ENTIRETY.
D23 REMOVE EXISTING COIL AND ASSOCIATED ACC IN ITS ENTIRETY. PREPARE FOR INSTALLATION OF NEW COIL.
D24 REMOVE EXISTING ROOF HOOD AND CURB. RETAIN, PREP AND CLEAN EXISTING DUCTWORK FOR CONNECTION TO NEW SUPPLY/RETURN RUN. MODIFY EXISTING RUN AS NEEDED FOR CONNECTION TO NEW SUPPLY RUN.
D25 REMOVE EXISTING TRANSFER DUCT IN ITS ENTIRETY.
D26 REMOVE EXISTING DUCTWORK BACK TO POINTS INDICATED.
D27 REMOVE CABINEET UNIT HEATER. DISCONNECT HWS/R TO POINTS INDICATED AND PREPARE FOR CONNECTIONM TO NEW.
D28 REMOVE EXHAUST FAN, CURB AND DUCTWORK BACK TO POINTS INDICATED. PREPARE FOR CONNECTION OF NEW.
D29 REMOVE HWS/R BACK TO POINTS INDICATED.
D30 REMOVE EXISTING FLUE AND COMBUSTION AIR INTAKES IN THEIR ENTIRETY.
D31 REMOVE ROOFTOP UNIT, DUCTWORK AND DUCT MOUNTED HEATING COIL BACK TO POINTS INDICATED IN THEIR ENTIRETY. REMOVE HWS/R BACK TO MAINS.
D32 REMOVE SPLIT DUCTLESS UNIT. EVACUTE SYSTEM. REMOVE REFRIGERANT PIPING BACK TO POINT INDICATED. STORE AND PROTECT UNIT FOR REINSTALLATION.
D33 REMOVE EXISTING FAN COIL UNIT, DUCTWORK AND ALL ASSOCIATED ACCESORIES IN THEIR ENTIRETY. REMOVE HWS/R BACK TO MAINS AND CAP.
D34 REMOVE EXISTING FAN COIL UNIT, DUCTWORK AND ALL ASSOCIATED ACCESORIES IN THEIR ENTIRETY.

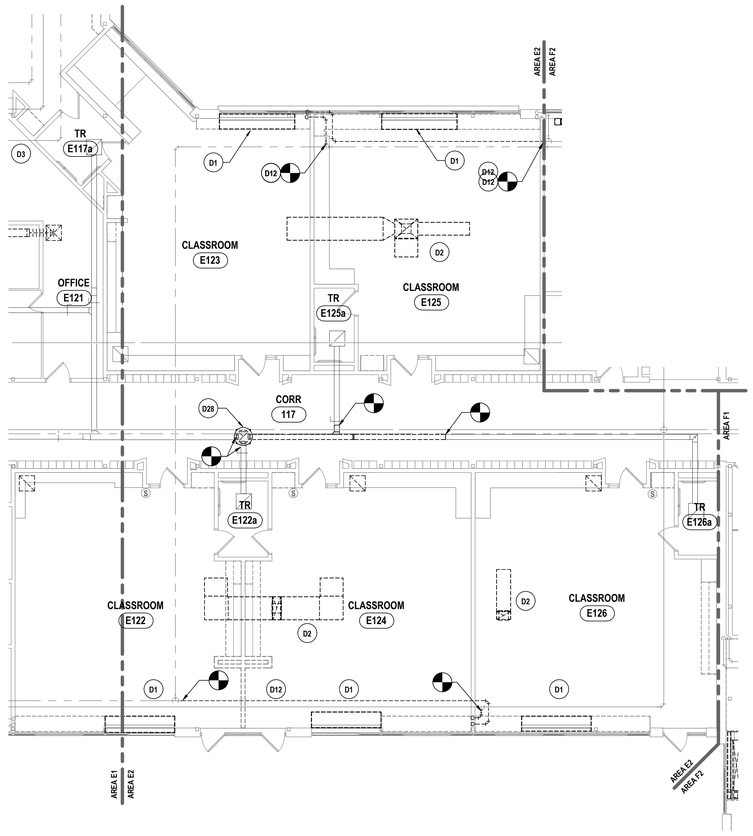

1 FIRST FLOOR HVAC DEMOLITION PLAN - AREA E2
1/8" = 1'-0"

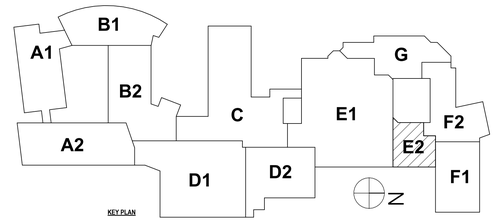

KEY PLAN

DRAWN BY:	KTK	
CHECKED BY:	JDG	
DATE:	07/24/2026	Copyright, 2026
PHASE:	CD	

#	DATE:	REVISION:
1	10/09/2026	ISSUED FOR BID

"IT IS A VIOLATION OF THE LAW FOR ANY PERSON TO MAKE UNAUTHORIZED ALTERATIONS OR ADDITIONS TO PLANS BEARING A LICENSED ENGINEER'S, ARCHITECT'S OR SURVEYOR'S SEAL."

HUNT ENGINEERS | ARCHITECTS | SURVEYORS
ALBANY, NY - BINGHAMTON, NY - HORSEHEADS, NY - ROCHESTER, NY
TOWANDA, PA - WILLIAMSPORT, PA - WILMINGTON, DE
WWW.HUNT-EAS.COM 607 - 398 - 1000
NY CERTIFICATE NO. 0018220 PA CERTIFICATE NO. TSC220313464-1

FIRST FLOOR HVAC DEMOLITION PLAN - AREA E2

BROADWAY 2026 RENOVATIONS & CAPITAL OUTLAY

ELMIRA CITY SCHOOL DISTRICT

1000 BROADWAY ST, ELMIRA, NY 14904

SED#: 07-06-00-01-0-004-027, 07-06-00-01-0-004-028

BR-M0.9


PROJECT NO: 2012-254

GENERAL NOTES - MECHANICAL


REFER TO BR-H0.1.

DEMOLITION NOTES - MECHANICAL

D1 REMOVE UNIT VENTILATOR IN ITS ENTIRETY. REMOVE HWS&R BACK TO CHASE TO ALLOW FOR RECONNECTION.
D2 REMOVE RELIEF HOOD, CURB AND DUCTWORK IN THEIR ENTIRETY. REMOVE ASSOCIATED GRILLES.
D3 REMOVE FAN COIL UNIT IN ITS ENTIRETY. REMOVE HWS&R BACK TO CHASE TO ALLOW FOR RECONNECTION.
D4 REMOVE EXHAUST FAN, CURB, DUCTWORK AND REGISTERS IN THIER ENTIRETY.
D5 REMOVE DUCTWORK BACK TO POINT INDICATED. REMOVE ANY ASSOCIATED DUCT MOUNTED HEATING COILS. REMOVE HWS&R BACK TO MAIN AND CAP.
D6 REMOVE AIR HANDLER, DUCTWORK, OA HOOD AND DIFFUSERS IN THEIR ENTIRETY. REMOVE HWS & R BACK TO MAIN AND CAP.
D7 REMOVE UNIT VENTILATOR, DUCTWORK, AND OA INTAKE IN THIER ENTIRETY. REMOVE HWS&R BACK TO MAINS AND CAP.
D8 REMOVE BLOWER COIL AND DUCTWORK IN THIER ENTIRETY. REMOVE HWS & R BACK TO MAIN AND CAP.
D9 REMOVE FAN COIL, DUCTWORK AND OA INTAKE IN THIER ENTIRETY. REMOVE HWS & R BACK TO MAIN AND CAP.
D10 REMOVE ROOFTOP UNIT IN ITS ENTIRETY. REMOVE GAS PIPING TO ALLOW FOR INSTALLATION OF NEW UNIT.
D11 REMOVE AIR HANDLER IN ITS ENTIRETY. REMOVE DUCTWORK BACK TO POINTS INDICATED. REMOVE OA HOODS AND LOUVERS. REMOVE HWS & R BACK TO MAINS AND CAP.
D12 DISCONNECT AND REMOVE HWS/R BACK TO MAIN, AND CAP.
D13 REMOVE GRILLE IN ITS ENTIRETY AND ALL ASSOCIATED COMPONENTS.
D14 REMOVE FAN, DUCTWORK, AND REGISTERS IN THEIR ENTIRETY.
D15 REMOVE ROOFTOP UNIT IN ITS ENTIRETY. DISCONNECT AND REMOVE DUCTWORK TO ALLOW FOR UNIT REMOVAL.
D16 REMOVE EXHAUST FAN, HOOD, DUCTWORK AND ALL ASSOCIATED COMPONENTS IN THEIR ENTIRETY.
D17 REMOVE RADIATION IN ITS ENTIRETY. DISCONNECT AND REMOVE HWS/R BACK TO MAIN, AND CAP.
D18 REMOVE HEATING COIL FROM AHU. DISCONNECT AND REMOVE HWS/R BACK TO MAIN, AND CAP .
D19 REMOVE UV, DUCTWORK, REGISTERS, CONDENSING UNIT, AND REFRIGERANT PIPING IN THEIR ENTIRETY. DISCONNECT AND REMOVE HWS/R BACK TO MAIN, AND CAP.
D20 REMOVE UV, DUCTWORK, DIFFUSERS, AND OUTDOOR AIR UNIT IN THEIR ENTIRETY. DISCONNECT AND REMOVE HWS/R BACK TO MAIN, AND CAP.
D21 REMOVE, PROTECT, CLEAN AND EXTEND FLEX DUCT, DIFFUSERS AND REGISTERS FOR INSTALLATION OF NEW CEILING. REINSTALL ALL DIFFUSERS AND GRILLES AFTER NEW CEILING INSTALLED.
D22 REMOVE TRANSFER DUCT IN ITS ENTIRETY.
D23 REMOVE EXISTING COIL AND ASSOCIATED ACC IN ITS ENTIRETY. PREPARE FOR INSTALLATION OF NEW COIL.
D24 REMOVE EXISTING ROOF HOOD AND CURB. RETAIN, PREP AND CLEAN EXISTING DUCTWORK FOR CONNECTION TO NEW SUPPLY/RETURN RUN. MODIFY EXISTING RUN AS NEEDED FOR CONNECTION TO NEW SUPPLY RUN.
D25 REMOVE EXISTING TRANSFER DUCT IN ITS ENTIRETY.
D26 REMOVE EXISTING DUCTWORK BACK TO POINTS INDICATED.
D27 REMOVE CABINEET UNIT HEATER. DISCONNECT HWS/R TO POINTS INDICATED AND PREPARE FOR CONNECTIONM TO NEW.
D28 REMOVE EXHAUST FAN, CURB AND DUCTWORK BACK TO POINTS INDICATED. PREPARE FOR CONNECTION OF NEW.
D29 REMOVE HWS/R BACK TO POINTS INDICATED.
D30 REMOVE EXISTING FLUE AND COMBUSTION AIR INTAKES IN THEIR ENTIRETY.
D31 REMOVE ROOFTOP UNIT, DUCTWORK AND DUCT MOUNTED HEATING COIL BACK TO POINTS INDICATED IN THEIR ENTIRETY. REMOVE HWS/R BACK TO MAINS.
D32 REMOVE SPLIT DUCTLESS UNIT. EVACUTE SYSTEM. REMOVE REFRIGERANT PIPING BACK TO POINT INDICATED. STORE AND PROTECT UNIT FOR REINSTALLATION.
D33 REMOVE EXISTING FAN COIL UNIT, DUCTWORK AND ALL ASSOCIATED ACCESORIES IN THEIR ENTIRETY. REMOVE HWS/R BACK TO MAINS AND CAP.
D34 REMOVE EXISTING FAN COIL UNIT, DUCTWORK AND ALL ASSOCIATED ACCESORIES IN THEIR ENTIRETY.

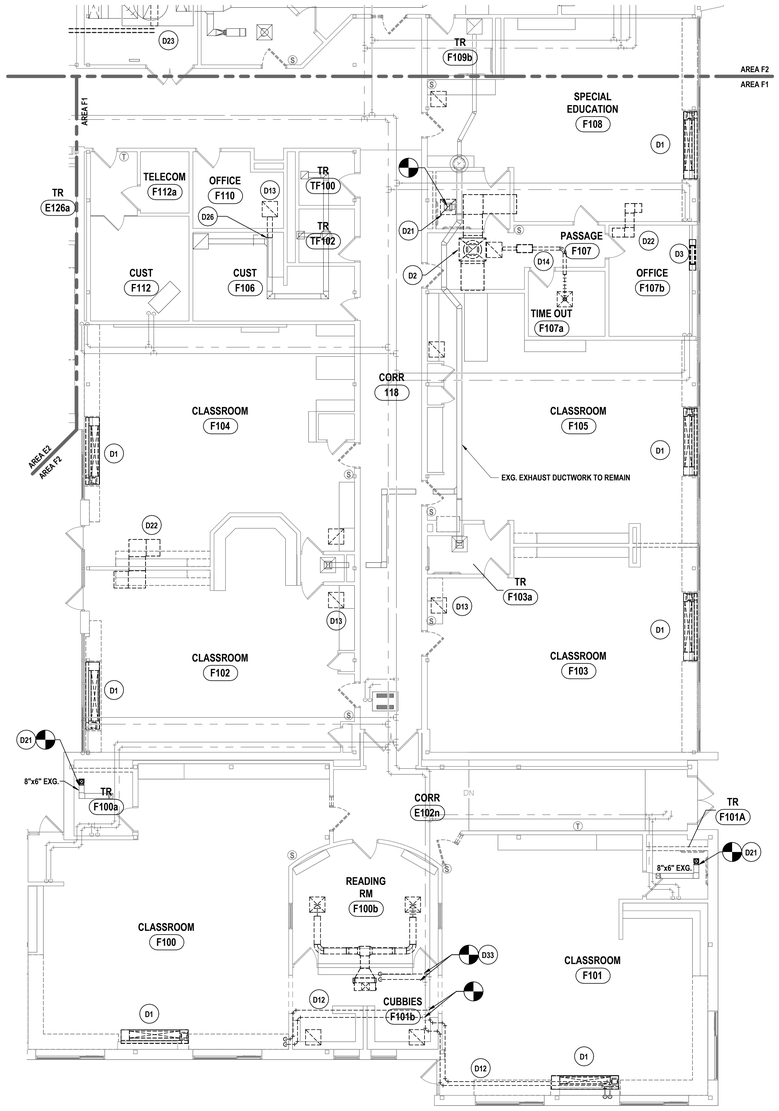

1 FIRST FLOOR HVAC DEMOLITION PLAN - AREA F1
1/8" = 1'-0"

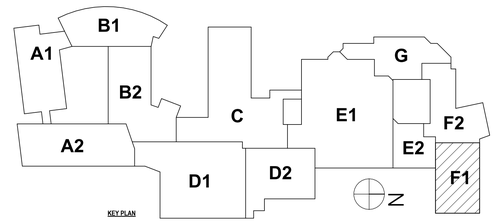

KEY PLAN

DRAWN BY:	KTK
CHECKED BY:	JDG
DATE:	07/24/2026
PHASE:	CD

Copyright 2026

#	DATE:	REVISION:
1	10/09/2026	ISSUED FOR BID

"IT IS A VIOLATION OF THIS LAW FOR ANY PERSON TO MAKE UNAUTHORIZED ALTERATIONS OR ADDITIONS TO PLANS BEARING A LICENSED ENGINEER'S, ARCHITECT'S OR SURVEYOR'S SEAL."

HUNT ENGINEERS | ARCHITECTS | SURVEYS
ALBANY, NY - BINGHAMTON, NY - HORSEHEADS, NY - ROCHESTER, NY
TOWANDA, PA - WILLIAMSPORT, PA
WWW.HUNT-EAS.COM 607 - 358 - 1000
NY CERTIFICATE NO. 076444 PA CERTIFICATE NO. 0018220 PA CERTIFICATE NO. TSC220313484-1

FIRST FLOOR HVAC DEMOLITION PLAN - AREA F1

BROADWAY 2026 RENOVATIONS & CAPITAL OUTLAY

ELMIRA CITY SCHOOL DISTRICT

1000 BROADWAY ST, ELMIRA, NY 14904

SED # 07-06-00-01-0-034-027, 07-06-00-01-0-004-028

BR-M0.10


PROJECT NO: 2012-254

GENERAL NOTES - MECHANICAL


REFER TO BR-H0.1.

DEMOLITION NOTES - MECHANICAL

D1 REMOVE UNIT VENTILATOR IN ITS ENTIRETY. REMOVE HWS&R BACK TO CHASE TO ALLOW FOR RECONNECTION.
D2 REMOVE RELIEF HOOD, CURB AND DUCTWORK IN THEIR ENTIRETY. REMOVE ASSOCIATED GRILLES.
D3 REMOVE FAN COIL UNIT IN ITS ENTIRETY. REMOVE HWS&R BACK TO CHASE TO ALLOW FOR RECONNECTION.
D4 REMOVE EXHAUST FAN, CURB, DUCTWORK AND REGISTERS IN THIER ENTIRETY.
D5 REMOVE DUCTWORK BACK TO POINT INDICATED. REMOVE ANY ASSOCIATED DUCT MOUNTED HEATING COILS. REMOVE HWS&R BACK TO MAIN AND CAP.
D6 REMOVE AIR HANDLER, DUCTWORK, OA HOOD AND DIFFUSERS IN THEIR ENTIRETY. REMOVE HWS & R BACK TO MAIN AND CAP.
D7 REMOVE UNIT VENTILATOR, DUCTWORK, AND OA INTAKE IN THIER ENTIRETY. REMOVE HWS&R BACK TO MAINS AND CAP.
D8 REMOVE BLOWER COIL AND DUCTWORK IN THIER ENTIRETY. REMOVE HWS & R BACK TO MAIN AND CAP.
D9 REMOVE FAN COIL, DUCTWORK AND OA INTAKE IN THIER ENTIRETY. REMOVE HWS & R BACK TO MAIN AND CAP.
D10 REMOVE ROOFTOP UNIT IN ITS ENTIRETY. REMOVE GAS PIPING TO ALLOW FOR INSTALLATION OF NEW UNIT.
D11 REMOVE AIR HANDLER IN ITS ENTIRETY. REMOVE DUCTWORK BACK TO POINTS INDICATED. REMOVE OA HOODS AND LOUVERS. REMOVE HWS & R BACK TO MAINS AND CAP.
D12 DISCONNECT AND REMOVE HWS/R BACK TO MAIN, AND CAP.
D13 REMOVE GRILLE IN ITS ENTIRETY AND ALL ASSOCIATED COMPONENTS.
D14 REMOVE FAN, DUCTWORK, AND REGISTERS IN THEIR ENTIRETY.
D15 REMOVE ROOFTOP UNIT IN ITS ENTIRETY. DISCONNECT AND REMOVE DUCTWORK TO ALLOW FOR UNIT REMOVAL.
D16 REMOVE EXHAUST FAN, HOOD, DUCTWORK AND ALL ASSOCIATED COMPONENTS IN THEIR ENTIRETY.
D17 REMOVE RADIATION IN ITS ENTIRETY. DISCONNECT AND REMOVE HWS/R BACK TO MAIN, AND CAP.
D18 REMOVE HEATING COIL FROM AHU. DISCONNECT AND REMOVE HWS/R BACK TO MAIN, AND CAP .
D19 REMOVE UV, DUCTWORK, REGISTERS, CONDENSING UNIT, AND REFRIGERANT PIPING IN THEIR ENTIRETY. DISCONNECT AND REMOVE HWS/R BACK TO MAIN, AND CAP.
D20 REMOVE UV, DUCTWORK, DIFFUSERS, AND OUTDOOR AIR UNIT IN THEIR ENTIRETY. DISCONNECT AND REMOVE HWS/R BACK TO MAIN, AND CAP.
D21 REMOVE, PROTECT, CLEAN AND EXTEND FLEX DUCT, DIFFUSERS AND REGISTERS FOR INSTALLATION OF NEW CEILING. REINSTALL ALL DIFFUSERS AND GRILLES AFTER NEW CEILING INSTALLED.
D22 REMOVE TRANSFER DUCT IN ITS ENTIRETY.
D23 REMOVE EXISTING COIL AND ASSOCIATED ACC IN ITS ENTIRETY. PREPARE FOR INSTALLATION OF NEW COIL.
D24 REMOVE EXISTING ROOF HOOD AND CURB. RETAIN, PREP AND CLEAN EXISTING DUCTWORK FOR CONNECTION TO NEW SUPPLY/RETURN RUN. MODIFY EXISTING RUN AS NEEDED FOR CONNECTION TO NEW SUPPLY RUN.
D25 REMOVE EXISTING TRANSFER DUCT IN ITS ENTIRETY.
D26 REMOVE EXISTING DUCTWORK BACK TO POINTS INDICATED.
D27 REMOVE CABINEET UNIT HEATER. DISCONNECT HWS/R TO POINTS INDICATED AND PREPARE FOR CONNECTIONM TO NEW.
D28 REMOVE EXHAUST FAN, CURB AND DUCTWORK BACK TO POINTS INDICATED. PREPARE FOR CONNECTION OF NEW.
D29 REMOVE HWS/R BACK TO POINTS INDICATED.
D30 REMOVE EXISTING FLUE AND COMBUSTION AIR INTAKES IN THEIR ENTIRETY.
D31 REMOVE ROOFTOP UNIT, DUCTWORK AND DUCT MOUNTED HEATING COIL BACK TO POINTS INDICATED IN THEIR ENTIRETY. REMOVE HWS/R BACK TO MAINS.
D32 REMOVE SPLIT DUCTLESS UNIT. EVACUTE SYSTEM. REMOVE REFRIGERANT PIPING BACK TO POINT INDICATED. STORE AND PROTECT UNIT FOR REINSTALLATION.
D33 REMOVE EXISTING FAN COIL UNIT, DUCTWORK AND ALL ASSOCIATED ACCESORIES IN THEIR ENTIRETY. REMOVE HWS/R BACK TO MAINS AND CAP.
D34 REMOVE EXISTING FAN COIL UNIT, DUCTWORK AND ALL ASSOCIATED ACCESORIES IN THEIR ENTIRETY.

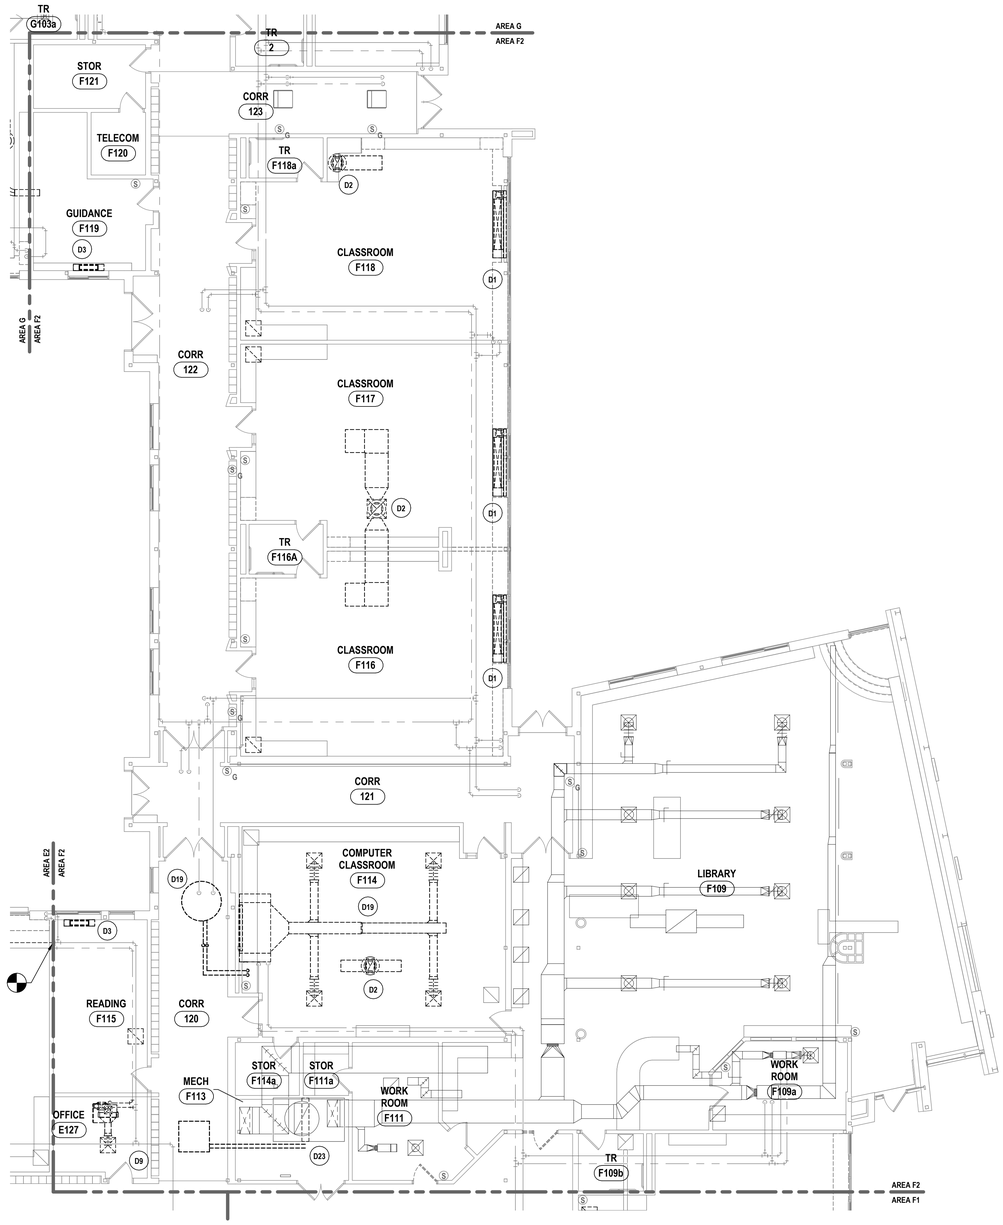

1 FIRST FLOOR HVAC DEMOLITION PLAN - AREA F2
1/8" = 1'-0"

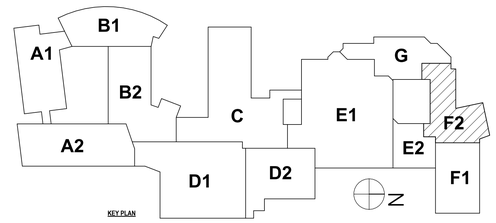

KEY PLAN

SED#: 07-06-00-01-0-034-027, 07-06-00-01-0-034-028

DRAWN BY:	KTK
CHECKED BY:	JDG
DATE:	07/24/2026
PHASE:	CD

Copyright: 2026

#	DATE:	REVISION:
1	10/09/2026	ISSUED FOR BID

"IT IS A VIOLATION OF THE LAW FOR ANY PERSON TO MAKE UNAUTHORIZED ALTERATIONS OR ADDITIONS TO PLANS BEARING A LICENSED ENGINEER'S, ARCHITECT'S OR SURVEYOR'S SEAL."

HUNT ENGINEERS | ARCHITECTS | SURVEYS
ALBANY, NY - BINGHAMTON, NY - HORSEHEADS, NY - ROCHESTER, NY
WWW.HUNT-EAS.COM 607 - 358 - 1000
NY CERTIFICATE NO. 0018220 PA CERTIFICATE NO. TSC2203131464-1

FIRST FLOOR HVAC DEMOLITION PLAN - AREA F2

BROADWAY 2026 RENOVATIONS & CAPITAL OUTLAY

ELMIRA CITY SCHOOL DISTRICT

1000 BROADWAY ST, ELMIRA, NY 14904

BR-M0.11


PROJECT NO: 2012-254

GENERAL NOTES - MECHANICAL


REFER TO BR-H0.1.

DEMOLITION NOTES - MECHANICAL

D1 REMOVE UNIT VENTILATOR IN ITS ENTIRETY. REMOVE HWS&R BACK TO CHASE TO ALLOW FOR RECONNECTION.
D2 REMOVE RELIEF HOOD, CURB AND DUCTWORK IN THEIR ENTIRETY. REMOVE ASSOCIATED GRILLES.
D3 REMOVE FAN COIL UNIT IN ITS ENTIRETY. REMOVE HWS&R BACK TO CHASE TO ALLOW FOR RECONNECTION.
D4 REMOVE EXHAUST FAN, CURB, DUCTWORK AND REGISTERS IN THIER ENTIRETY.
D5 REMOVE DUCTWORK BACK TO POINT INDICATED. REMOVE ANY ASSOCIATED DUCT MOUNTED HEATING COILS. REMOVE HWS&R BACK TO MAIN AND CAP.
D6 REMOVE AIR HANDLER, DUCTWORK, OA HOOD AND DIFFUSERS IN THEIR ENTIRETY. REMOVE HWS & R BACK TO MAIN AND CAP.
D7 REMOVE UNIT VENTILATOR, DUCTWORK, AND OA INTAKE IN THIER ENTIRETY. REMOVE HWS&R BACK TO MAINS AND CAP.
D8 REMOVE BLOWER COIL AND DUCTWORK IN THIER ENTIRETY. REMOVE HWS & R BACK TO MAIN AND CAP.
D9 REMOVE FAN COIL, DUCTWORK AND OA INTAKE IN THIER ENTIRETY. REMOVE HWS & R BACK TO MAIN AND CAP.
D10 REMOVE ROOFTOP UNIT IN ITS ENTIRETY. REMOVE GAS PIPING TO ALLOW FOR INSTALLATION OF NEW UNIT.
D11 REMOVE AIR HANDLER IN ITS ENTIRETY. REMOVE DUCTWORK BACK TO POINTS INDICATED. REMOVE OA HOODS AND LOUVERS. REMOVE HWS & R BACK TO MAINS AND CAP.
D12 DISCONNECT AND REMOVE HWS/R BACK TO MAIN, AND CAP.
D13 REMOVE GRILLE IN ITS ENTIRETY AND ALL ASSOCIATED COMPONENTS.
D14 REMOVE FAN, DUCTWORK, AND REGISTERS IN THEIR ENTIRETY.
D15 REMOVE ROOFTOP UNIT IN ITS ENTIRETY. DISCONNECT AND REMOVE DUCTWORK TO ALLOW FOR UNIT REMOVAL.
D16 REMOVE EXHAUST FAN, HOOD, DUCTWORK AND ALL ASSOCIATED COMPONENTS IN THEIR ENTIRETY.
D17 REMOVE RADIATION IN ITS ENTIRETY. DISCONNECT AND REMOVE HWS/R BACK TO MAIN, AND CAP.
D18 REMOVE HEATING COIL FROM AHU. DISCONNECT AND REMOVE HWS/R BACK TO MAIN, AND CAP .
D19 REMOVE UV, DUCTWORK, REGISTERS, CONDENSING UNIT, AND REFRIGERANT PIPING IN THEIR ENTIRETY. DISCONNECT AND REMOVE HWS/R BACK TO MAIN, AND CAP.
D20 REMOVE UV, DUCTWORK, DIFFUSERS, AND OUTDOOR AIR UNIT IN THEIR ENTIRETY. DISCONNECT AND REMOVE HWS/R BACK TO MAIN, AND CAP.
D21 REMOVE, PROTECT, CLEAN AND EXTEND FLEX DUCT, DIFFUSERS AND REGISTERS FOR INSTALLATION OF NEW CEILING. REINSTALL ALL DIFFUSERS AND GRILLES AFTER NEW CEILING INSTALLED.
D22 REMOVE TRANSFER DUCT IN ITS ENTIRETY.
D23 REMOVE EXISTING COIL AND ASSOCIATED ACC IN ITS ENTIRETY. PREPARE FOR INSTALLATION OF NEW COIL.
D24 REMOVE EXISTING ROOF HOOD AND CURB. RETAIN, PREP AND CLEAN EXISTING DUCTWORK FOR CONNECTION TO NEW SUPPLY/RETURN RUN. MODIFY EXISTING RUN AS NEEDED FOR CONNECTION TO NEW SUPPLY RUN.
D25 REMOVE EXISTING TRANSFER DUCT IN ITS ENTIRETY.
D26 REMOVE EXISTING DUCTWORK BACK TO POINTS INDICATED.
D27 REMOVE CABINEET UNIT HEATER. DISCONNECT HWS/R TO POINTS INDICATED AND PREPARE FOR CONNECTIONM TO NEW.
D28 REMOVE EXHAUST FAN, CURB AND DUCTWORK BACK TO POINTS INDICATED. PREPARE FOR CONNECTION OF NEW.
D29 REMOVE HWS/R BACK TO POINTS INDICATED.
D30 REMOVE EXISTING FLUE AND COMBUSTION AIR INTAKES IN THEIR ENTIRETY.
D31 REMOVE ROOFTOP UNIT, DUCTWORK AND DUCT MOUNTED HEATING COIL BACK TO POINTS INDICATED IN THEIR ENTIRETY. REMOVE HWS/R BACK TO MAINS.
D32 REMOVE SPLIT DUCTLESS UNIT. EVACUTE SYSTEM. REMOVE REFRIGERANT PIPING BACK TO POINT INDICATED. STORE AND PROTECT UNIT FOR REINSTALLATION.
D33 REMOVE EXISTING FAN COIL UNIT, DUCTWORK AND ALL ASSOCIATED ACCESORIES IN THEIR ENTIRETY. REMOVE HWS/R BACK TO MAINS AND CAP.
D34 REMOVE EXISTING FAN COIL UNIT, DUCTWORK AND ALL ASSOCIATED ACCESORIES IN THEIR ENTIRETY.

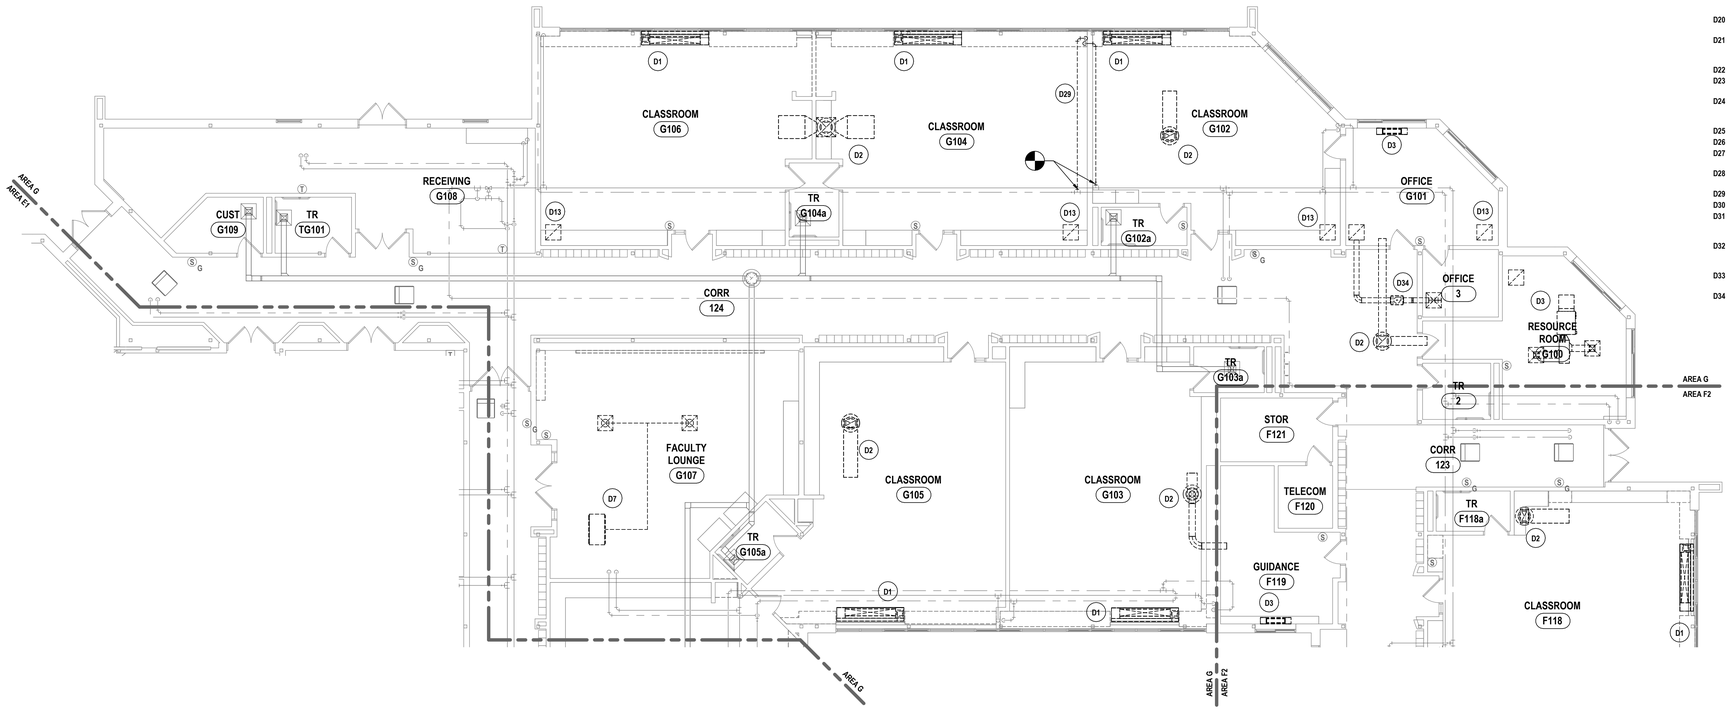

1 FIRST FLOOR HVAC DEMOLITION PLAN - AREA G
1/8" = 1'-0"

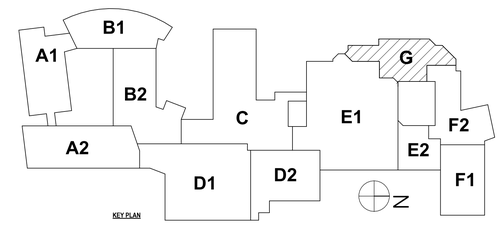

DRAWN BY:	KTK
CHECKED BY:	JDG
DATE:	07/24/2026
PHASE:	CD

Copyright, 2026

#	DATE:	REVISION:
1	10/09/2026	ISSUED FOR BID

"IT IS A VIOLATION OF THE LAW FOR ANY PERSON TO MAKE UNAUTHORIZED ALTERATIONS OR ADDITIONS TO PLANS BEARING A LICENSED ENGINEER'S, ARCHITECT'S OR SURVEYOR'S SEAL."

HUNT ENGINEERS | ARCHITECTS | SURVEYORS
ALBANY, NY - BINGHAMTON, NY - HORSEHEADS, NY - ROCHESTER, NY
WILKES-BARRE, PA - WILLIAMSPORT, PA
WWW.HUNT-EAS.COM 607 - 398 - 1000
NY CERTIFICATE NO. 0018220 PA CERTIFICATE NO. TSC2203131494-1

FIRST FLOOR HVAC DEMOLITION PLAN - AREA G

BROADWAY 2026 RENOVATIONS & CAPITAL OUTLAY

ELMIRA CITY SCHOOL DISTRICT

1000 BROADWAY ST, ELMIRA, NY 14904

SED.# 07-06-00-01-0-034-027, 07-06-00-01-0-034-028

BR-M0.12


PROJECT NO: 2012-254

GENERAL NOTES - MECHANICAL


REFER TO BR-H0.1.

DEMOLITION NOTES - MECHANICAL

D1 REMOVE UNIT VENTILATOR IN ITS ENTIRETY. REMOVE HWS&R BACK TO CHASE TO ALLOW FOR RECONNECTION.
D2 REMOVE RELIEF HOOD, CURB AND DUCTWORK IN THEIR ENTIRETY. REMOVE ASSOCIATED GRILLES.
D3 REMOVE FAN COIL UNIT IN ITS ENTIRETY. REMOVE HWS&R BACK TO CHASE TO ALLOW FOR RECONNECTION.
D4 REMOVE EXHAUST FAN, CURB, DUCTWORK AND REGISTERS IN THIER ENTIRETY.
D5 REMOVE DUCTWORK BACK TO POINT INDICATED. REMOVE ANY ASSOCIATED DUCT MOUNTED HEATING COILS. REMOVE HWS&R BACK TO MAIN AND CAP.
D6 REMOVE AIR HANDLER, DUCTWORK, OA HOOD AND DIFFUSERS IN THEIR ENTIRETY. REMOVE HWS & R BACK TO MAIN AND CAP.
D7 REMOVE UNIT VENTILATOR, DUCTWORK, AND OA INTAKE IN THIER ENTIRETY. REMOVE HWS&R BACK TO MAINS AND CAP.
D8 REMOVE BLOWER COIL AND DUCTWORK IN THIER ENTIRETY. REMOVE HWS & R BACK TO MAIN AND CAP.
D9 REMOVE FAN COIL, DUCTWORK AND OA INTAKE IN THIER ENTIRETY. REMOVE HWS & R BACK TO MAIN AND CAP.
D10 REMOVE ROOFTOP UNIT IN ITS ENTIRETY. REMOVE GAS PIPING TO ALLOW FOR INSTALLATION OF NEW UNIT.
D11 REMOVE AIR HANDLER IN ITS ENTIRETY. REMOVE DUCTWORK BACK TO POINTS INDICATED. REMOVE OA HOODS AND LOUVERS. REMOVE HWS & R BACK TO MAINS AND CAP.
D12 DISCONNECT AND REMOVE HWS/R BACK TO MAIN, AND CAP.
D13 REMOVE GRILLE IN ITS ENTIRETY AND ALL ASSOCIATED COMPONENTS.
D14 REMOVE FAN, DUCTWORK, AND REGISTERS IN THEIR ENTIRETY.
D15 REMOVE ROOFTOP UNIT IN ITS ENTIRETY. DISCONNECT AND REMOVE DUCTWORK TO ALLOW FOR UNIT REMOVAL.
D16 REMOVE EXHAUST FAN, HOOD, DUCTWORK AND ALL ASSOCIATED COMPONENTS IN THEIR ENTIRETY.
D17 REMOVE RADIATION IN ITS ENTIRETY. DISCONNECT AND REMOVE HWS/R BACK TO MAIN, AND CAP.
D18 REMOVE HEATING COIL FROM AHU. DISCONNECT AND REMOVE HWS/R BACK TO MAIN, AND CAP .
D19 REMOVE UV, DUCTWORK, REGISTERS, CONDENSING UNIT, AND REFRIGERANT PIPING IN THEIR ENTIRETY. DISCONNECT AND REMOVE HWS/R BACK TO MAIN, AND CAP.
D20 REMOVE UV, DUCTWORK, DIFFUSERS, AND OUTDOOR AIR UNIT IN THEIR ENTIRETY. DISCONNECT AND REMOVE HWS/R BACK TO MAIN, AND CAP.
D21 REMOVE, PROTECT, CLEAN AND EXTEND FLEX DUCT, DIFFUSERS AND REGISTERS FOR INSTALLATION OF NEW CEILING. REINSTALL ALL DIFFUSERS AND GRILLES AFTER NEW CEILING INSTALLED.
D22 REMOVE TRANSFER DUCT IN ITS ENTIRETY.
D23 REMOVE EXISTING COIL AND ASSOCIATED ACC IN ITS ENTIRETY. PREPARE FOR INSTALLATION OF NEW COIL.
D24 REMOVE EXISTING ROOF HOOD AND CURB. RETAIN, PREP AND CLEAN EXISTING DUCTWORK FOR CONNECTION TO NEW SUPPLY/RETURN RUN. MODIFY EXISTING RUN AS NEEDED FOR CONNECTION TO NEW SUPPLY RUN.
D25 REMOVE EXISTING TRANSFER DUCT IN ITS ENTIRETY.
D26 REMOVE EXISTING DUCTWORK BACK TO POINTS INDICATED.
D27 REMOVE CABINEET UNIT HEATER. DISCONNECT HWS/R TO POINTS INDICATED AND PREPARE FOR CONNECTIONM TO NEW.
D28 REMOVE EXHAUST FAN, CURB AND DUCTWORK BACK TO POINTS INDICATED. PREPARE FOR CONNECTION OF NEW.
D29 REMOVE HWS/R BACK TO POINTS INDICATED.
D30 REMOVE EXISTING FLUE AND COMBUSTION AIR INTAKES IN THEIR ENTIRETY.
D31 REMOVE ROOFTOP UNIT, DUCTWORK AND DUCT MOUNTED HEATING COIL BACK TO POINTS INDICATED IN THEIR ENTIRETY. REMOVE HWS/R BACK TO MAINS.
D32 REMOVE SPLIT DUCTLESS UNIT. EVACUTE SYSTEM. REMOVE REFRIGERANT PIPING BACK TO POINT INDICATED. STORE AND PROTECT UNIT FOR REINSTALLATION.
D33 REMOVE EXISTING FAN COIL UNIT, DUCTWORK AND ALL ASSOCIATED ACCESORIES IN THEIR ENTIRETY. REMOVE HWS/R BACK TO MAINS AND CAP.
D34 REMOVE EXISTING FAN COIL UNIT, DUCTWORK AND ALL ASSOCIATED ACCESORIES IN THEIR ENTIRETY.

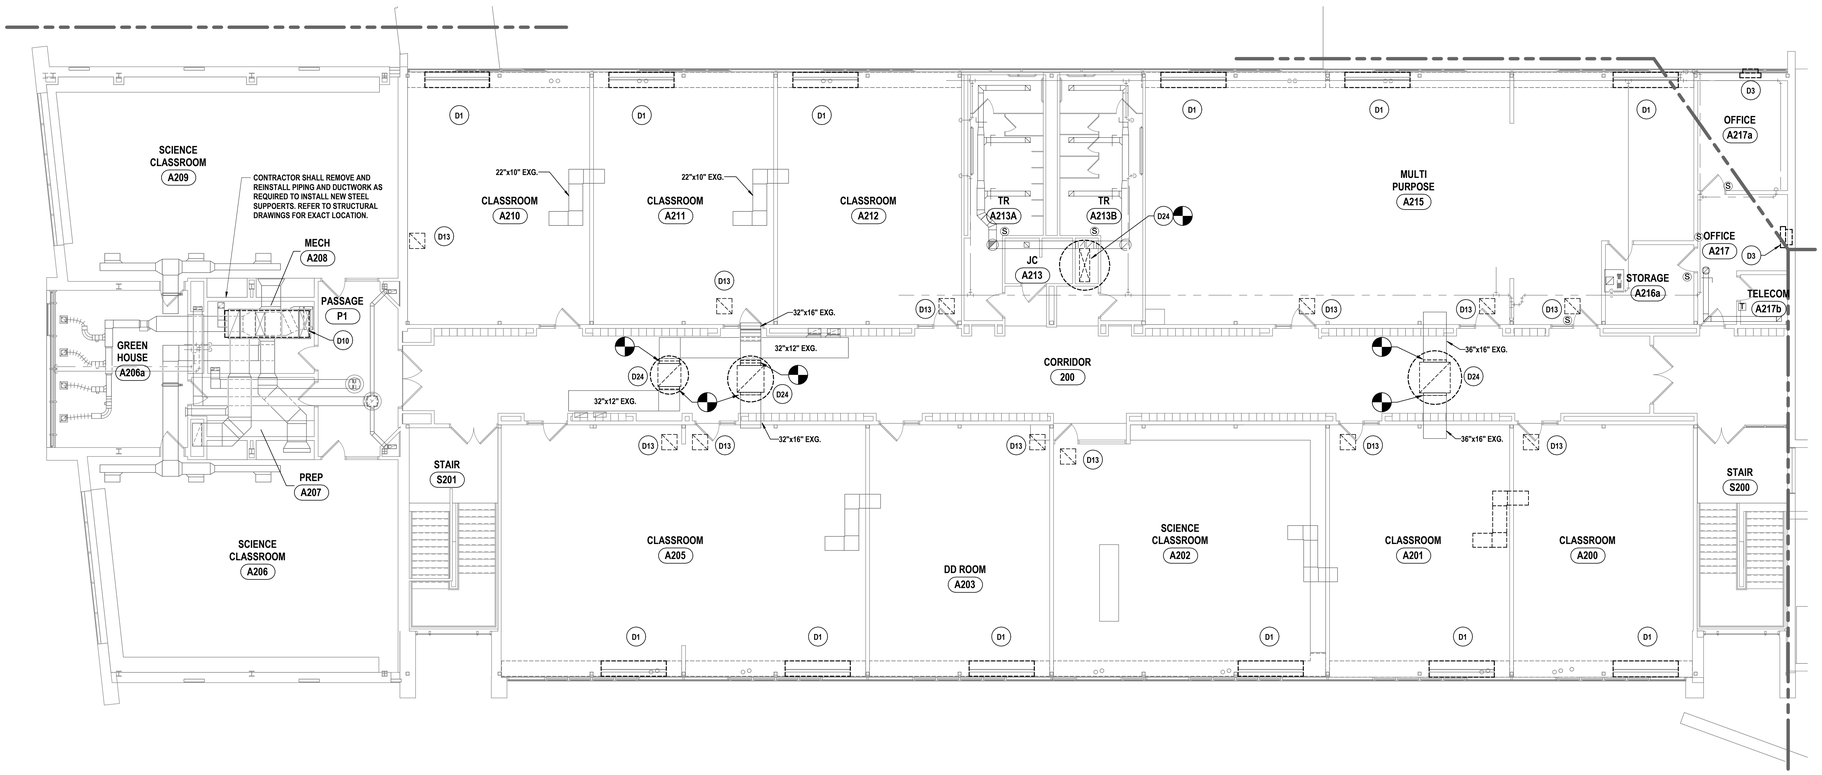

1 SECOND FLOOR HVAC DEMOLITION PLAN - AREA A2
1/8" = 1'-0"

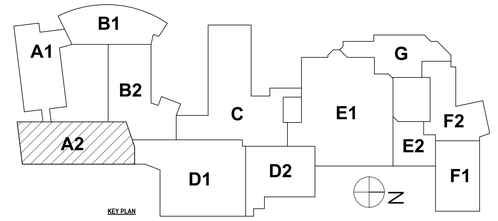

KEY PLAN

DRAWN BY:	KTK
CHECKED BY:	JDG
DATE:	07/24/2026
PHASE:	CD

Copyright 2026

#	DATE:	REVISION:
1	10/09/2026	ISSUED FOR BID

"IT IS A VIOLATION OF THE LAW FOR ANY PERSON TO MAKE UNAUTHORIZED ALTERATIONS OR ADDITIONS TO PLANS BEARING A LICENSED ENGINEER'S, ARCHITECT'S OR SURVEYOR'S SEAL."

HUNT ENGINEERS | ARCHITECTS | SURVEYORS
ALBANY, NY - BINGHAMTON, NY - HORSEHEADS, NY - ROCHESTER, NY
TOWANDA, PA - WILLIAMSPORT, PA
WWW.HUNT-EAS.COM 607 - 358 - 1000
NY CERTIFICATE NO. 0018220 PA CERTIFICATE NO. TSC22033/1494-1

SECOND FLOOR HVAC DEMOLITION PLAN - AREA A2

BROADWAY 2026 RENOVATIONS & CAPITAL OUTLAY
ELMIRA CITY SCHOOL DISTRICT
1000 BROADWAY ST, ELMIRA, NY 14904

SED#: 07-06-00-01-0-034-027, 07-06-00-01-0-034-028

BR-M0.13


PROJECT NO: 2012-254

GENERAL NOTES - MECHANICAL


REFER TO BR-H0.1.

DEMOLITION NOTES - MECHANICAL

D1 REMOVE UNIT VENTILATOR IN ITS ENTIRETY. REMOVE HWS&R BACK TO CHASE TO ALLOW FOR RECONNECTION.
D2 REMOVE RELIEF HOOD, CURB AND DUCTWORK IN THEIR ENTIRETY. REMOVE ASSOCIATED GRILLES.
D3 REMOVE FAN COIL UNIT IN ITS ENTIRETY. REMOVE HWS&R BACK TO CHASE TO ALLOW FOR RECONNECTION.
D4 REMOVE EXHAUST FAN, CURB, DUCTWORK AND REGISTERS IN THIER ENTIRETY.
D5 REMOVE DUCTWORK BACK TO POINT INDICATED. REMOVE ANY ASSOCIATED DUCT MOUNTED HEATING COILS. REMOVE HWS&R BACK TO MAIN AND CAP.
D6 REMOVE AIR HANDLER, DUCTWORK, OA HOOD AND DIFFUSERS IN THEIR ENTIRETY. REMOVE HWS & R BACK TO MAIN AND CAP.
D7 REMOVE UNIT VENTILATOR, DUCTWORK, AND OA INTAKE IN THIER ENTIRETY. REMOVE HWS&R BACK TO MAINS AND CAP.
D8 REMOVE BLOWER COIL AND DUCTWORK IN THIER ENTIRETY. REMOVE HWS & R BACK TO MAIN AND CAP.
D9 REMOVE FAN COIL, DUCTWORK AND OA INTAKE IN THIER ENTIRETY. REMOVE HWS & R BACK TO MAIN AND CAP.
D10 REMOVE ROOFTOP UNIT IN ITS ENTIRETY. REMOVE GAS PIPING TO ALLOW FOR INSTALLATION OF NEW UNIT.
D11 REMOVE AIR HANDLER IN ITS ENTIRETY. REMOVE DUCTWORK BACK TO POINTS INDICATED. REMOVE OA HOODS AND LOUVERS. REMOVE HWS & R BACK TO MAINS AND CAP.
D12 DISCONNECT AND REMOVE HWS/R BACK TO MAIN, AND CAP.
D13 REMOVE GRILLE IN ITS ENTIRETY AND ALL ASSOCIATED COMPONENTS.
D14 REMOVE FAN, DUCTWORK, AND REGISTERS IN THEIR ENTIRETY.
D15 REMOVE ROOFTOP UNIT IN ITS ENTIRETY. DISCONNECT AND REMOVE DUCTWORK TO ALLOW FOR UNIT REMOVAL.
D16 REMOVE EXHAUST FAN, HOOD, DUCTWORK AND ALL ASSOCIATED COMPONENTS IN THEIR ENTIRETY.
D17 REMOVE RADIATION IN ITS ENTIRETY. DISCONNECT AND REMOVE HWS/R BACK TO MAIN, AND CAP.
D18 REMOVE HEATING COIL FROM AHU. DISCONNECT AND REMOVE HWS/R BACK TO MAIN, AND CAP .
D19 REMOVE UV, DUCTWORK, REGISTERS, CONDENSING UNIT, AND REFRIGERANT PIPING IN THEIR ENTIRETY. DISCONNECT AND REMOVE HWS/R BACK TO MAIN, AND CAP.
D20 REMOVE UV, DUCTWORK, DIFFUSERS, AND OUTDOOR AIR UNIT IN THEIR ENTIRETY. DISCONNECT AND REMOVE HWS/R BACK TO MAIN, AND CAP.
D21 REMOVE, PROTECT, CLEAN AND EXTEND FLEX DUCT, DIFFUSERS AND REGISTERS FOR INSTALLATION OF NEW CEILING. REINSTALL ALL DIFFUSERS AND GRILLES AFTER NEW CEILING INSTALLED.
D22 REMOVE TRANSFER DUCT IN ITS ENTIRETY.
D23 REMOVE EXISTING COIL AND ASSOCIATED ACC IN ITS ENTIRETY. PREPARE FOR INSTALLATION OF NEW COIL.
D24 REMOVE EXISTING ROOF HOOD AND CURB. RETAIN, PREP AND CLEAN EXISTING DUCTWORK FOR CONNECTION TO NEW SUPPLY/RETURN RUN. MODIFY EXISTING RUN AS NEEDED FOR CONNECTION TO NEW SUPPLY RUN.
D25 REMOVE EXISTING TRANSFER DUCT IN ITS ENTIRETY.
D26 REMOVE EXISTING DUCTWORK BACK TO POINTS INDICATED.
D27 REMOVE CABINEET UNIT HEATER. DISCONNECT HWS/R TO POINTS INDICATED AND PREPARE FOR CONNECTIONM TO NEW.
D28 REMOVE EXHAUST FAN, CURB AND DUCTWORK BACK TO POINTS INDICATED. PREPARE FOR CONNECTION OF NEW.
D29 REMOVE HWS/R BACK TO POINTS INDICATED.
D30 REMOVE EXISTING FLUE AND COMBUSTION AIR INTAKES IN THEIR ENTIRETY.
D31 REMOVE ROOFTOP UNIT, DUCTWORK AND DUCT MOUNTED HEATING COIL BACK TO POINTS INDICATED IN THEIR ENTIRETY. REMOVE HWS/R BACK TO MAINS.
D32 REMOVE SPLIT DUCTLESS UNIT. EVACUTE SYSTEM. REMOVE REFRIGERANT PIPING BACK TO POINT INDICATED. STORE AND PROTECT UNIT FOR REINSTALLATION.
D33 REMOVE EXISTING FAN COIL UNIT, DUCTWORK AND ALL ASSOCIATED ACCESORIES IN THEIR ENTIRETY. REMOVE HWS/R BACK TO MAINS AND CAP.
D34 REMOVE EXISTING FAN COIL UNIT, DUCTWORK AND ALL ASSOCIATED ACCESORIES IN THEIR ENTIRETY.

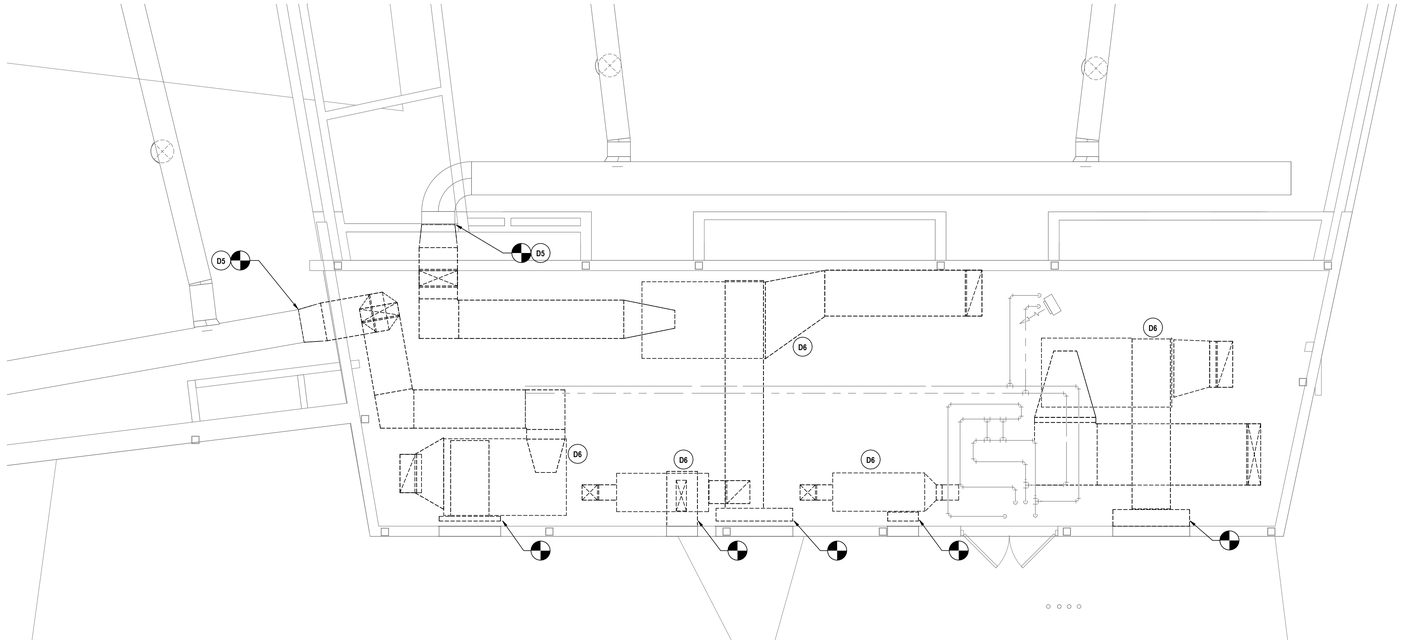

1 SECOND FLOOR HVAC DEMOLITION PLAN - AREA B1
1/4" = 1'-0"

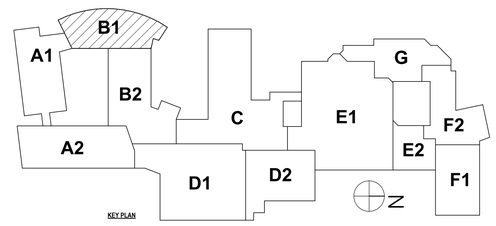

KEY PLAN

DRAWN BY:	KMM	
CHECKED BY:	JDG	
DATE:	07/24/2026	
PHASE:	CD	

#	DATE:	REVISION:
1	10/09/2026	ISSUED FOR BID

Copyright: 2026

"IT IS A VIOLATION OF THE LAW FOR ANY PERSON TO MAKE UNAUTHORIZED ALTERATIONS OR ADDITIONS TO PLANS BEARING A LICENSED ENGINEER'S, ARCHITECT'S OR SURVEYOR'S SEAL."

HUNT ENGINEERS | ARCHITECTS | SURVEYORS
ALBANY, NY - BINGHAMTON, NY - HORSEHEADS, NY - ROCHESTER, NY
PITTSBURGH, PA - WILLIAMSPORT, PA - WYOMING, PA
WWW.HUNT-EAS.COM 607 - 358 - 1000
NY CERTIFICATE NO. 0018220 PA CERTIFICATE NO. TSC220313464-1

SECOND FLOOR HVAC DEMOLITION PLAN - AREA B1

BROADWAY 2026 RENOVATIONS & CAPITAL OUTLAY

ELMIRA CITY SCHOOL DISTRICT

1000 BROADWAY ST, ELMIRA, NY 14904

SED.#: 07-06-00-01-0-034-027, 07-06-00-01-0-034-028

BR-M0.14

PROJECT NO: 2012-254

GENERAL NOTES - MECHANICAL

REFER TO BR-H0.1.

DEMOLITION NOTES - MECHANICAL

D1 REMOVE UNIT VENTILATOR IN ITS ENTIRETY. REMOVE HWS&R BACK TO CHASE TO ALLOW FOR RECONNECTION.

D2 REMOVE RELIEF HOOD, CURB AND DUCTWORK IN THEIR ENTIRETY. REMOVE ASSOCIATED GRILLES.

D3 REMOVE FAN COIL UNIT IN ITS ENTIRETY. REMOVE HWS&R BACK TO CHASE TO ALLOW FOR RECONNECTION.

D4 REMOVE EXHAUST FAN, CURB, DUCTWORK AND REGISTERS IN THIER ENTIRETY.

D5 REMOVE DUCTWORK BACK TO POINT INDICATED. REMOVE ANY ASSOCIATED DUCT MOUNTED HEATING COILS. REMOVE HWS&R BACK TO MAIN AND CAP.

D6 REMOVE AIR HANDLER, DUCTWORK, OA HOOD AND DIFFUSERS IN THEIR ENTIRETY. REMOVE HWS & R BACK TO MAIN AND CAP.

D7 REMOVE UNIT VENTILATOR, DUCTWORK, AND OA INTAKE IN THIER ENTIRETY. REMOVE HWS&R BACK TO MAINS AND CAP.

D8 REMOVE BLOWER COIL AND DUCTWORK IN THIER ENTIRETY. REMOVE HWS & R BACK TO MAIN AND CAP.

D9 REMOVE FAN COIL, DUCTWORK AND OA INTAKE IN THIER ENTIRETY. REMOVE HWS & R BACK TO MAIN AND CAP.

D10 REMOVE ROOFTOP UNIT IN ITS ENTIRETY. REMOVE GAS PIPING TO ALLOW FOR INSTALLATION OF NEW UNIT.

D11 REMOVE AIR HANDLER IN ITS ENTIRETY. REMOVE DUCTWORK BACK TO POINTS INDICATED. REMOVE OA HOODS AND LOUVERS. REMOVE HWS & R BACK TO MAINS AND CAP.

D12 DISCONNECT AND REMOVE HWS/R BACK TO MAIN, AND CAP.

D13 REMOVE GRILLE IN ITS ENTIRETY AND ALL ASSOCIATED COMPONENTS.

D14 REMOVE FAN, DUCTWORK, AND REGISTERS IN THEIR ENTIRETY.

D15 REMOVE ROOFTOP UNIT IN ITS ENTIRETY. DISCONNECT AND REMOVE DUCTWORK TO ALLOW FOR UNIT REMOVAL.

D16 REMOVE EXHAUST FAN, HOOD, DUCTWORK AND ALL ASSOCIATED COMPONENTS IN THEIR ENTIRETY.

D17 REMOVE RADIATION IN ITS ENTIRETY. DISCONNECT AND REMOVE HWS/R BACK TO MAIN, AND CAP.

D18 REMOVE HEATING COIL FROM AHU. DISCONNECT AND REMOVE HWS/R BACK TO MAIN, AND CAP.

D19 REMOVE UV, DUCTWORK, REGISTERS, CONDENSING UNIT, AND REFRIGERANT PIPING IN THEIR ENTIRETY. DISCONNECT AND REMOVE HWS/R BACK TO MAIN, AND CAP.

D20 REMOVE UV, DUCTWORK, DIFFUSERS, AND OUTDOOR AIR UNIT IN THEIR ENTIRETY. DISCONNECT AND REMOVE HWS/R BACK TO MAIN, AND CAP.

D21 REMOVE, PROTECT, CLEAN AND EXTEND FLEX DUCT, DIFFUSERS AND REGISTERS FOR INSTALLATION OF NEW CEILING. REINSTALL ALL DIFFUSERS AND GRILLES AFTER NEW CEILING INSTALLED.

D22 REMOVE TRANSFER DUCT IN ITS ENTIRETY.

D23 REMOVE EXISTING COIL AND ASSOCIATED ACC IN ITS ENTIRETY. PREPARE FOR INSTALLATION OF NEW COIL.

D24 REMOVE EXISTING ROOF HOOD AND CURB. RETAIN, PREP AND CLEAN EXISTING DUCTWORK FOR CONNECTION TO NEW SUPPLY/RETURN RUN. MODIFY EXISTING RUN AS NEEDED FOR CONNECTION TO NEW SUPPLY RUN.

D25 REMOVE EXISTING TRANSFER DUCT IN ITS ENTIRETY.

D26 REMOVE EXISTING DUCTWORK BACK TO POINTS INDICATED.

D27 REMOVE CABINEET UNIT HEATER. DISCONNECT HWS/R TO POINTS INDICATED AND PREPARE FOR CONNECTIONM TO NEW.

D28 REMOVE EXHAUST FAN, CURB AND DUCTWORK BACK TO POINTS INDICATED. PREPARE FOR CONNECTION OF NEW.

D29 REMOVE HWS/R BACK TO POINTS INDICATED.


D30 REMOVE EXISTING FLUE AND COMBUSTION AIR INTAKES IN THEIR ENTIRETY.

D31 REMOVE ROOFTOP UNIT, DUCTWORK AND DUCT MOUNTED HEATING COIL BACK TO POINTS INDICATED IN THEIR ENTIRETY. REMOVE HWS/R BACK TO MAINS.


D32 REMOVE SPLIT DUCTLESS UNIT. EVACUTE SYSTEM. REMOVE REFRIGERANT PIPING BACK TO POINT INDICATED. STORE AND PROTECT UNIT FOR REINSTALLATION.

D33 REMOVE EXISTING FAN COIL UNIT, DUCTWORK AND ALL ASSOCIATED ACCESORIES IN THEIR ENTIRETY. REMOVE HWS/R BACK TO MAINS AND CAP.


D34 REMOVE EXISTING FAN COIL UNIT, DUCTWORK AND ALL ASSOCIATED ACCESORIES IN THEIR ENTIRETY.

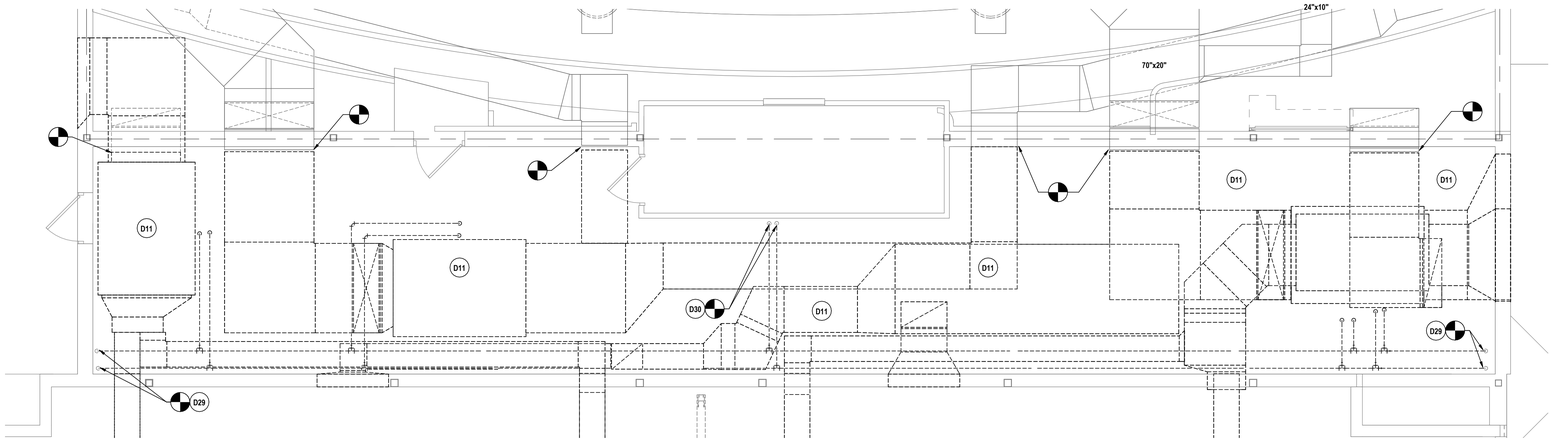

2 PARTIAL SECOND FLOOR HVAC PLAN - MECH ROOM UPPER AUDITORIUM DEMO - ALTERNATE 4
1/4" = 1'-0"

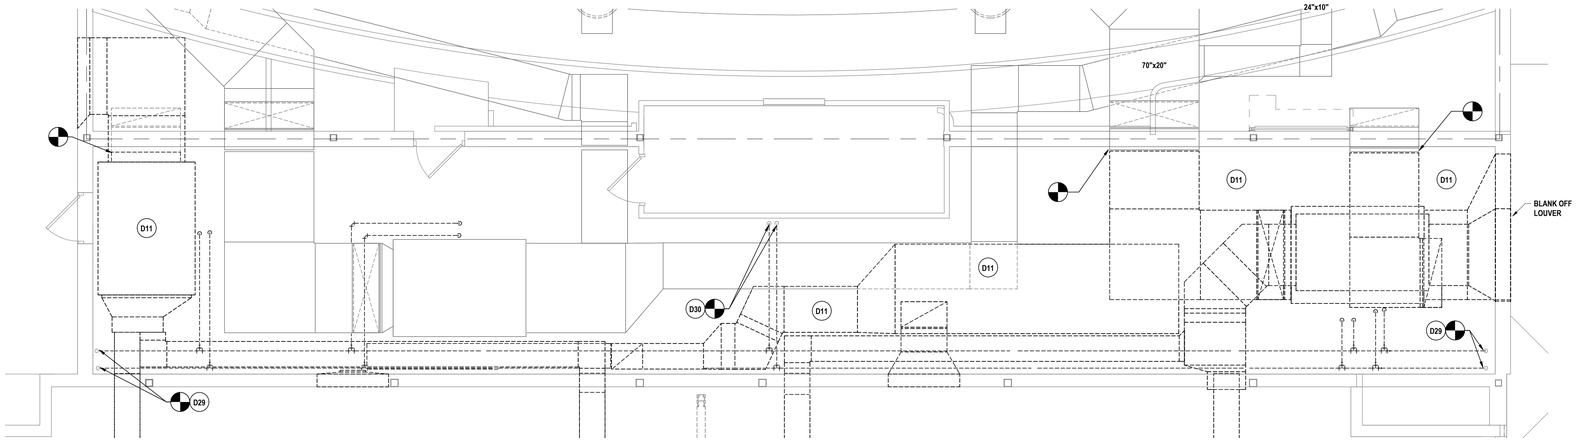

1 PARTIAL SECOND FLOOR HVAC PLAN - MECH ROOM UPPER AUDITORIUM DEMO - BASE BID
1/4" = 1'-0"

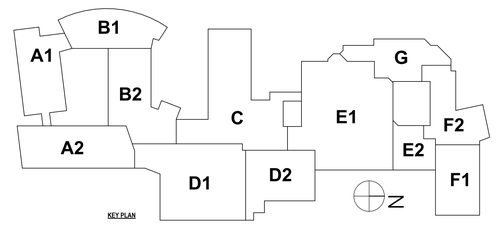

KEY PLAN

DRAWN BY:	KTK
CHECKED BY:	JDG
DATE:	07/24/2026
PHASE:	DD

Copyright 2026

#	DATE:	REVISION:
1	10/09/2026	ISSUED FOR BID

"IT IS A VIOLATION OF THE LAW FOR ANY PERSON TO MAKE UNAUTHORIZED ALTERATIONS OR ADDITIONS TO PLANS BEARING A LICENSED ENGINEER'S, ARCHITECT'S OR SURVEYOR'S SEAL."

HUNT ENGINEERS | ARCHITECTS | SURVEYORS
ALBANY, NY - BINGHAMTON, NY - HORSEHEADS, NY - ROCHESTER, NY
WYOMISSING, PA - WILLIAMSPORT, PA
WWW.HUNT-EAS.COM 607 - 398 - 1000
NY CERTIFICATE NO. 0018220 PA CERTIFICATE NO. TSC2203131464-1

GYMNASIUM AND AUD MECHANICAL ROOM DEMO

BROADWAY 2026 RENOVATIONS & CAPITAL OUTLAY

ELMIRA CITY SCHOOL DISTRICT

1000 BROADWAY ST, ELMIRA, NY 14904

BR-M0.15

PROJECT NO: 2012-254


SED.# 07-06-00-01-0-034-027, 07-06-00-01-0-034-028

GENERAL NOTES - MECHANICAL


REFER TO BR-H0.1.

DEMOLITION NOTES - MECHANICAL

D1 REMOVE UNIT VENTILATOR IN ITS ENTIRETY. REMOVE HWS&R BACK TO CHASE TO ALLOW FOR RECONNECTION.
D2 REMOVE RELIEF HOOD, CURB AND DUCTWORK IN THEIR ENTIRETY. REMOVE ASSOCIATED GRILLES.
D3 REMOVE FAN COIL UNIT IN ITS ENTIRETY. REMOVE HWS&R BACK TO CHASE TO ALLOW FOR RECONNECTION.
D4 REMOVE EXHAUST FAN, CURB, DUCTWORK AND REGISTERS IN THIER ENTIRETY.
D5 REMOVE DUCTWORK BACK TO POINT INDICATED. REMOVE ANY ASSOCIATED DUCT MOUNTED HEATING COILS. REMOVE HWS&R BACK TO MAIN AND CAP.
D6 REMOVE AIR HANDLER, DUCTWORK, OA HOOD AND DIFFUSERS IN THEIR ENTIRETY. REMOVE HWS & R BACK TO MAIN AND CAP.
D7 REMOVE UNIT VENTILATOR, DUCTWORK, AND OA INTAKE IN THIER ENTIRETY. REMOVE HWS&R BACK TO MAINS AND CAP.
D8 REMOVE BLOWER COIL AND DUCTWORK IN THIER ENTIRETY. REMOVE HWS & R BACK TO MAIN AND CAP.
D9 REMOVE FAN COIL, DUCTWORK AND OA INTAKE IN THIER ENTIRETY. REMOVE HWS & R BACK TO MAIN AND CAP.
D10 REMOVE ROOFTOP UNIT IN ITS ENTIRETY. REMOVE GAS PIPING TO ALLOW FOR INSTALLATION OF NEW UNIT.
D11 REMOVE AIR HANDLER IN ITS ENTIRETY. REMOVE DUCTWORK BACK TO POINTS INDICATED. REMOVE OA HOODS AND LOUVERS. REMOVE HWS & R BACK TO MAINS AND CAP.
D12 DISCONNECT AND REMOVE HWS/R BACK TO MAIN, AND CAP.
D13 REMOVE GRILLE IN ITS ENTIRETY AND ALL ASSOCIATED COMPONENTS.
D14 REMOVE FAN, DUCTWORK, AND REGISTERS IN THEIR ENTIRETY.
D15 REMOVE ROOFTOP UNIT IN ITS ENTIRETY. DISCONNECT AND REMOVE DUCTWORK TO ALLOW FOR UNIT REMOVAL.
D16 REMOVE EXHAUST FAN, HOOD, DUCTWORK AND ALL ASSOCIATED COMPONENTS IN THEIR ENTIRETY.
D17 REMOVE RADIATION IN ITS ENTIRETY. DISCONNECT AND REMOVE HWS/R BACK TO MAIN, AND CAP.
D18 REMOVE HEATING COIL FROM AHU. DISCONNECT AND REMOVE HWS/R BACK TO MAIN, AND CAP.
D19 REMOVE UV, DUCTWORK, REGISTERS, CONDENSING UNIT, AND REFRIGERANT PIPING IN THEIR ENTIRETY. DISCONNECT AND REMOVE HWS/R BACK TO MAIN, AND CAP.
D20 REMOVE UV, DUCTWORK, DIFFUSERS, AND OUTDOOR AIR UNIT IN THEIR ENTIRETY. DISCONNECT AND REMOVE HWS/R BACK TO MAIN, AND CAP.
D21 REMOVE, PROTECT, CLEAN AND EXTEND FLEX DUCT, DIFFUSERS AND REGISTERS FOR INSTALLATION OF NEW CEILING. REINSTALL ALL DIFFUSERS AND GRILLES AFTER NEW CEILING INSTALLED.
D22 REMOVE TRANSFER DUCT IN ITS ENTIRETY.
D23 REMOVE EXISTING COIL AND ASSOCIATED ACC IN ITS ENTIRETY. PREPARE FOR INSTALLATION OF NEW COIL.
D24 REMOVE EXISTING ROOF HOOD AND CURB. RETAIN, PREP AND CLEAN EXISTING DUCTWORK FOR CONNECTION TO NEW SUPPLY/RETURN RUN. MODIFY EXISTING RUN AS NEEDED FOR CONNECTION TO NEW SUPPLY RUN.
D25 REMOVE EXISTING TRANSFER DUCT IN ITS ENTIRETY.
D26 REMOVE EXISTING DUCTWORK BACK TO POINTS INDICATED.
D27 REMOVE CABINEET UNIT HEATER. DISCONNECT HWS/R TO POINTS INDICATED AND PREPARE FOR CONNECTIONS TO NEW.
D28 REMOVE EXHAUST FAN, CURB AND DUCTWORK BACK TO POINTS INDICATED. PREPARE FOR CONNECTION OF NEW.
D29 REMOVE HWS/R BACK TO POINTS INDICATED.
D30 REMOVE EXISTING FLUE AND COMBUSTION AIR INTAKES IN THEIR ENTIRETY.
D31 REMOVE ROOFTOP UNIT, DUCTWORK AND DUCT MOUNTED HEATING COIL BACK TO POINTS INDICATED IN THEIR ENTIRETY. REMOVE HWS/R BACK TO MAINS.
D32 REMOVE SPLIT DUCTLESS UNIT. EVACUTE SYSTEM. REMOVE REFRIGERANT PIPING BACK TO POINT INDICATED. STORE AND PROTECT UNIT FOR REINSTALLATION.
D33 REMOVE EXISTING FAN COIL UNIT, DUCTWORK AND ALL ASSOCIATED ACCESORIES IN THEIR ENTIRETY. REMOVE HWS/R BACK TO MAINS AND CAP.
D34 REMOVE EXISTING FAN COIL UNIT, DUCTWORK AND ALL ASSOCIATED ACCESORIES IN THEIR ENTIRETY.

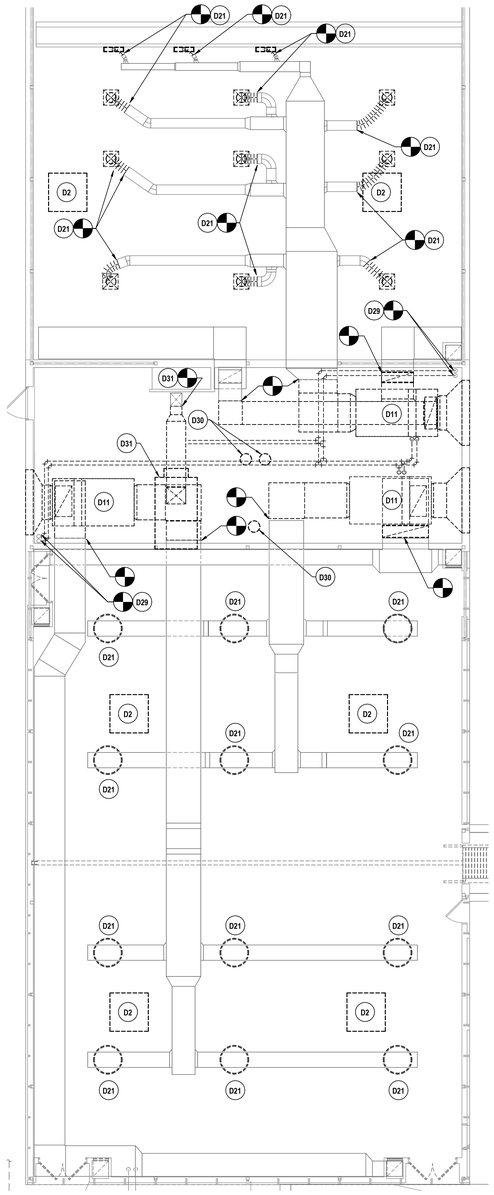

1 SECOND FLOOR HVAC DEMOLITION PLAN - ELEM. CAFE & GYM FAN ROOM
1/8" = 1'-0"

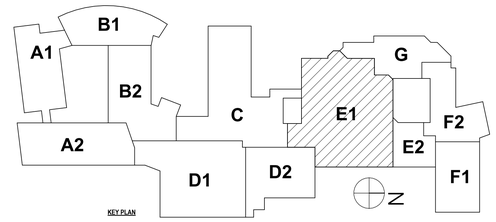

KEY PLAN

DRAWN BY:	KTK
CHECKED BY:	JDG
DATE:	07/24/2026
PHASE:	CD

Copyright, 2026

#	DATE:	REVISION:
1	10/09/2026	ISSUED FOR BID

"IT IS A VIOLATION OF THE LAW FOR ANY PERSON TO MAKE UNAUTHORIZED ALTERATIONS OR ADDITIONS TO PLANS BEARING A LICENSED ENGINEER'S, ARCHITECT'S OR SURVEYOR'S SEAL."

HUNT ENGINEERS | ARCHITECTS | SURVEYORS
ALBANY, NY - BINGHAMTON, NY - HORSEHEADS, NY - ROCHESTER, NY
TOWANDA, PA - WILLIAMSPORT, PA
WWW.HUNT-EAS.COM 607 - 358 - 1000
NY CERTIFICATE NO. 0018220 PA CERTIFICATE NO. TSC2203131464-1

PARTIAL MECHANICAL ROOM DEMOLITION PLAN - AREA E1

BROADWAY 2026 RENOVATIONS & CAPITAL OUTLAY

ELMIRA CITY SCHOOL DISTRICT

1000 BROADWAY ST, ELMIRA, NY 14904

SED #: 07-06-00-01-0-034-027, 07-06-00-01-0-034-028

BR-M0.16


PROJECT NO: 2012-254

GENERAL NOTES - MECHANICAL

REFER TO BR-H0.1.

DEMOLITION NOTES - MECHANICAL

D1 REMOVE UNIT VENTILATOR IN ITS ENTIRETY. REMOVE HWS&R BACK TO CHASE TO ALLOW FOR RECONNECTION.
D2 REMOVE RELIEF HOOD, CURB AND DUCTWORK IN THEIR ENTIRETY. REMOVE ASSOCIATED GRILLES.
D3 REMOVE FAN COIL UNIT IN ITS ENTIRETY. REMOVE HWS&R BACK TO CHASE TO ALLOW FOR RECONNECTION.
D4 REMOVE EXHAUST FAN, CURB, DUCTWORK AND REGISTERS IN THIER ENTIRETY.
D5 REMOVE DUCTWORK BACK TO POINT INDICATED. REMOVE ANY ASSOCIATED DUCT MOUNTED HEATING COILS. REMOVE HWS&R BACK TO MAIN AND CAP.
D6 REMOVE AIR HANDLER, DUCTWORK, OA HOOD AND DIFFUSERS IN THEIR ENTIRETY. REMOVE HWS & R BACK TO MAIN AND CAP.
D7 REMOVE UNIT VENTILATOR, DUCTWORK, AND OA INTAKE IN THIER ENTIRETY. REMOVE HWS&R BACK TO MAINS AND CAP.
D8 REMOVE BLOWER COIL AND DUCTWORK IN THIER ENTIRETY. REMOVE HWS & R BACK TO MAIN AND CAP.
D9 REMOVE FAN COIL, DUCTWORK AND OA INTAKE IN THIER ENTIRETY. REMOVE HWS & R BACK TO MAIN AND CAP.
D10 REMOVE ROOFTOP UNIT IN ITS ENTIRETY. REMOVE GAS PIPING TO ALLOW FOR INSTALLATION OF NEW UNIT.
D11 REMOVE AIR HANDLER IN ITS ENTIRETY. REMOVE DUCTWORK BACK TO POINTS INDICATED. REMOVE OA HOODS AND LOUVERS. REMOVE HWS & R BACK TO MAINS AND CAP.
D12 DISCONNECT AND REMOVE HWS/R BACK TO MAIN, AND CAP.
D13 REMOVE GRILLE IN ITS ENTIRETY AND ALL ASSOCIATED COMPONENTS.
D14 REMOVE FAN, DUCTWORK, AND REGISTERS IN THEIR ENTIRETY.
D15 REMOVE ROOFTOP UNIT IN ITS ENTIRETY. DISCONNECT AND REMOVE DUCTWORK TO ALLOW FOR UNIT REMOVAL.
D16 REMOVE EXHAUST FAN, HOOD, DUCTWORK AND ALL ASSOCIATED COMPONENTS IN THEIR ENTIRETY.
D17 REMOVE RADIATION IN ITS ENTIRETY. DISCONNECT AND REMOVE HWS/R BACK TO MAIN, AND CAP.
D18 REMOVE HEATING COIL FROM AHU. DISCONNECT AND REMOVE HWS/R BACK TO MAIN, AND CAP.
D19 REMOVE UV, DUCTWORK, REGISTERS, CONDENSING UNIT, AND REFRIGERANT PIPING IN THEIR ENTIRETY. DISCONNECT AND REMOVE HWS/R BACK TO MAIN, AND CAP.
D20 REMOVE UV, DUCTWORK, DIFFUSERS, AND OUTDOOR AIR UNIT IN THEIR ENTIRETY. DISCONNECT AND REMOVE HWS/R BACK TO MAIN, AND CAP.
D21 REMOVE, PROTECT, CLEAN AND EXTEND FLEX DUCT, DIFFUSERS AND REGISTERS FOR INSTALLATION OF NEW CEILING. REINSTALL ALL DIFFUSERS AND GRILLES AFTER NEW CEILING INSTALLED.
D22 REMOVE TRANSFER DUCT IN ITS ENTIRETY.
D23 REMOVE EXISTING COIL AND ASSOCIATED ACC IN ITS ENTIRETY. PREPARE FOR INSTALLATION OF NEW COIL.
D24 REMOVE EXISTING ROOF HOOD AND CURB. RETAIN, PREP AND CLEAN EXISTING DUCTWORK FOR CONNECTION TO NEW SUPPLY/RETURN RUN. MODIFY EXISTING RUN AS NEEDED FOR CONNECTION TO NEW SUPPLY RUN.
D25 REMOVE EXISTING TRANSFER DUCT IN ITS ENTIRETY.
D26 REMOVE EXISTING DUCTWORK BACK TO POINTS INDICATED.
D27 REMOVE CABINEET UNIT HEATER. DISCONNECT HWS/R TO POINTS INDICATED AND PREPARE FOR CONNECTIONS TO NEW.
D28 REMOVE EXHAUST FAN, CURB AND DUCTWORK BACK TO POINTS INDICATED. PREPARE FOR CONNECTION OF NEW.
D29 REMOVE HWS/R BACK TO POINTS INDICATED.
D30 REMOVE EXISTING FLUE AND COMBUSTION AIR INTAKES IN THEIR ENTIRETY.
D31 REMOVE ROOFTOP UNIT, DUCTWORK AND DUCT MOUNTED HEATING COIL BACK TO POINTS INDICATED IN THEIR ENTIRETY. REMOVE HWS/R BACK TO MAINS.
D32 REMOVE SPLIT DUCTLESS UNIT. EVACUTE SYSTEM. REMOVE REFRIGERANT PIPING BACK TO POINT INDICATED. STORE AND PROTECT UNIT FOR REINSTALLATION.
D33 REMOVE EXISTING FAN COIL UNIT, DUCTWORK AND ALL ASSOCIATED ACCESORIES IN THEIR ENTIRETY. REMOVE HWS/R BACK TO MAINS AND CAP.
D34 REMOVE EXISTING FAN COIL UNIT, DUCTWORK AND ALL ASSOCIATED ACCESORIES IN THEIR ENTIRETY.

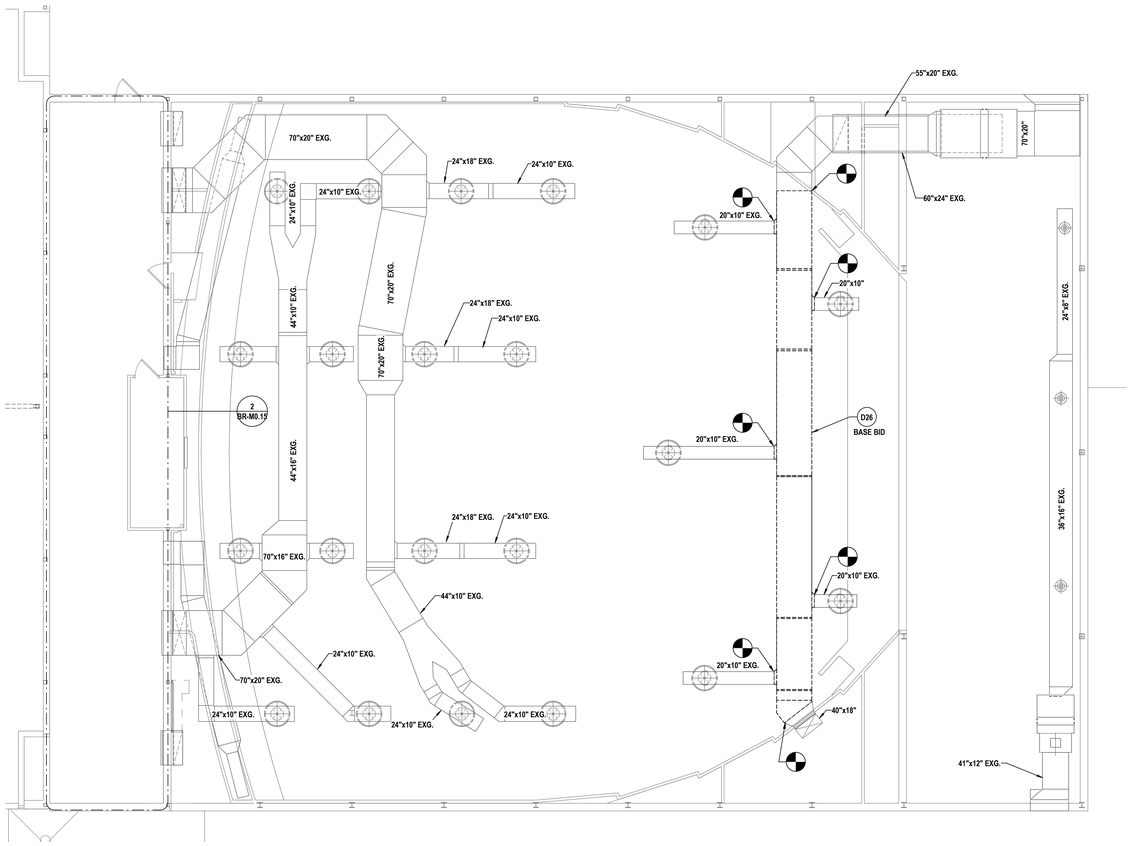

1 PARTIAL UPPER AUDUTORIUM FLOOR DEMO PLAN
1/8" = 1'-0"


DRAWN BY:	KTK
CHECKED BY:	JDG
DATE:	07/24/2026
PHASE:	CD

Copyright: 2026

#	DATE:	REVISION:
1	10/09/2026	ISSUED FOR BID

"IT IS A VIOLATION OF THE LAW FOR ANY PERSON TO MAKE UNAUTHORIZED ALTERATIONS OR ADDITIONS TO PLANS BEARING A LICENSED ENGINEER'S, ARCHITECT'S OR SURVEYOR'S SEAL."

HUNT ENGINEERS | ARCHITECTS | SURVEYS
ALBANY, NY - BINGHAMTON, NY - HORSEHEADS, NY - ROCHESTER, NY
TOWANDA, PA - WILLIAMSPORT, PA
WWW.HUNT-EAS.COM 607 - 358 - 1000
NY CERTIFICATE NO. 076997 - PA CERTIFICATE NO. 0018220 PA CERTIFICATE NO. TSC220313484-1

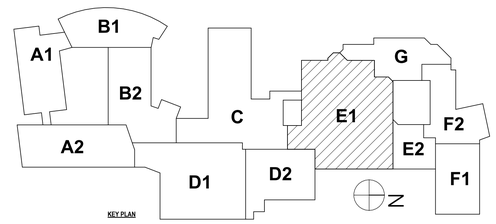

KEY PLAN

PARTIAL UPPER AUDUTORIUM FLOOR DEMO PLAN

BROADWAY 2026 RENOVATIONS & CAPITAL OUTLAY

ELMIRA CITY SCHOOL DISTRICT

1000 BROADWAY ST, ELMIRA, NY 14904

SED # 07-06-00-01-0-034-027, 07-06-00-01-0-004-028

BR-M0.17


PROJECT NO: 2012-254

GENERAL NOTES - MECHANICAL


REFER TO BR-H0.1.

CONSTRUCTION NOTES MECHANICAL

1 PROVIDE CURB ADAPTOR FOR EXHAUST FAN.
2 DISCONNECT DUCTWORK, SPLIT AHU TO INSTALL NEW CHILLED WATER COIL & EXTEND, RECONNECT DUCTWORK.
3 PROVIDE FACTORY END PANEL.

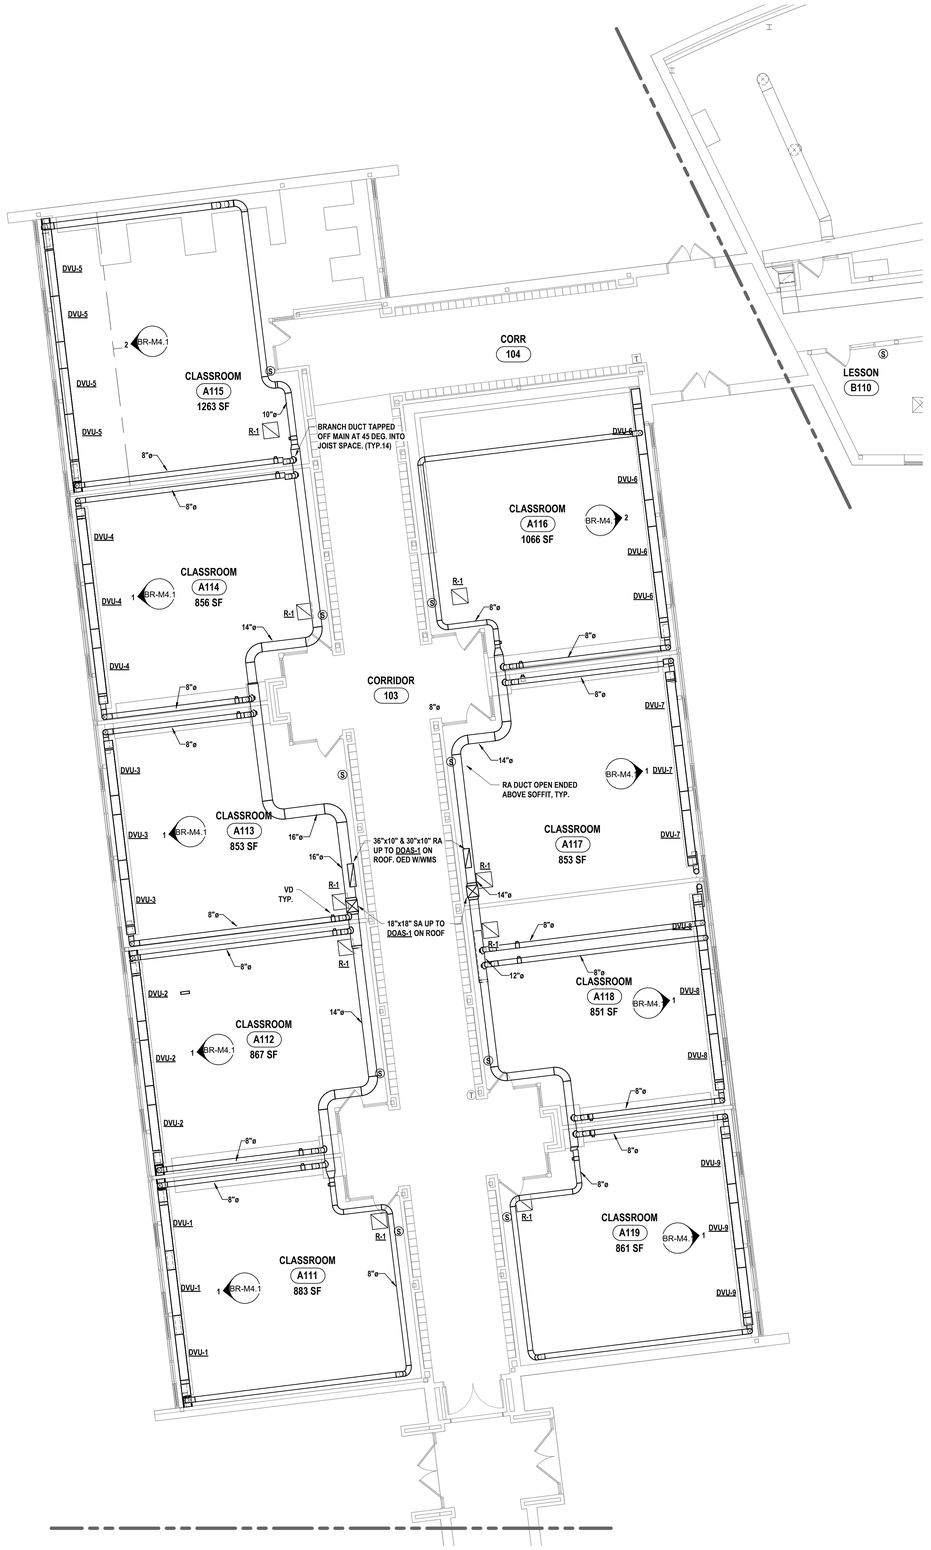

1 FIRST FLOOR HVAC PLAN - AREA A1
1/8" = 1'-0"

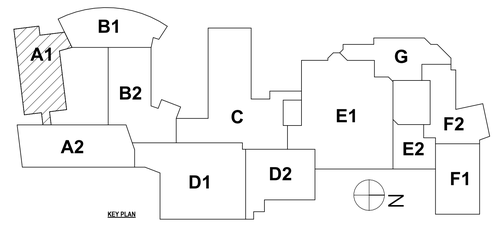

DRAWN BY:	KTK
CHECKED BY:	JDG
DATE:	07/24/2026
PHASE:	CD

Copyright: 2026

#	DATE:	REVISION:
1	10/09/2026	ISSUED FOR BID

"IT IS A VIOLATION OF THE LAW FOR ANY PERSON TO MAKE UNAUTHORIZED ALTERATIONS OR ADDITIONS TO PLANS BEARING A LICENSED ENGINEER'S, ARCHITECT'S OR SURVEYOR'S SEAL."

HUNT ENGINEERS | ARCHITECTS | SURVEYORS
ALBANY, NY - BINGHAMTON, NY - HORSEHEADS, NY - ROCHESTER, NY
WILLIAMSVILLE, PA - HUNTINGDON VALLEY, PA
WWW.HUNT-EAS.COM 607 - 358 - 1000
NY CERTIFICATE NO. 0018220 PA CERTIFICATE NO. TSC220313494-1

FIRST FLOOR HVAC PLAN - AREA A1

BROADWAY 2026 RENOVATIONS & CAPITAL OUTLAY

ELMIRA CITY SCHOOL DISTRICT

1000 BROADWAY ST, ELMIRA, NY 14904

SED #: 07-06-00-01-0-034-027, 07-06-00-01-0-034-028

BR-M1.1


PROJECT NO: 2012-254

GENERAL NOTES - MECHANICAL


REFER TO BR-H0.1.

CONSTRUCTION NOTES MECHANICAL

1 PROVIDE CURB ADAPTOR FOR EXHAUST FAN.
2 DISCONNECT DUCTWORK, SPLIT AHU TO INSTALL NEW CHILLED WATER COIL & EXTEND, RECONNECT DUCTWORK.
3 PROVIDE FACTORY END PANEL.

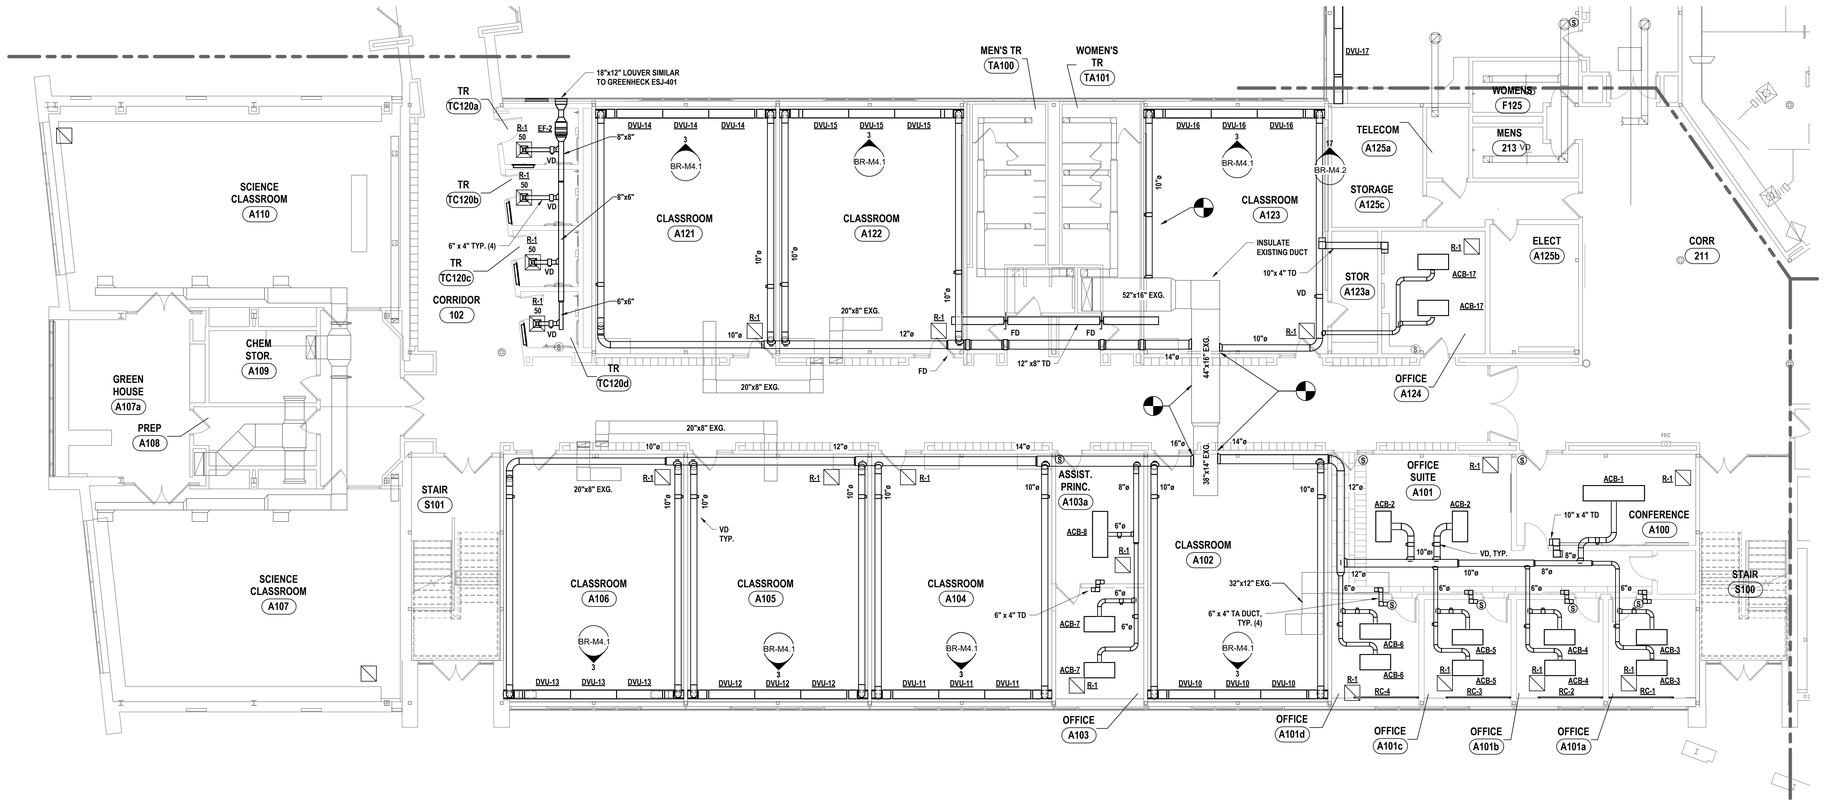

1 FIRST FLOOR HVAC PLAN - AREA A2
1/8" = 1'-0"

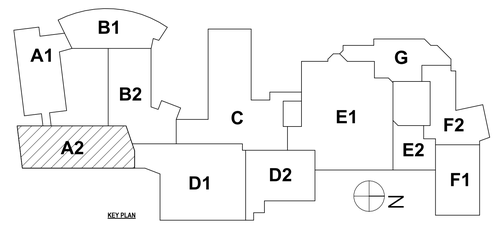

DRAWN BY:	KTK
CHECKED BY:	JDG
DATE:	07/24/2026
PHASE:	CD

Copyright, 2026

#	DATE:	REVISION:
1	10/09/2026	ISSUED FOR BID

"IT IS A VIOLATION OF THE LAW FOR ANY PERSON TO MAKE UNAUTHORIZED ALTERATIONS OR ADDITIONS TO PLANS BEARING A LICENSED ENGINEER'S, ARCHITECT'S OR SURVEYOR'S SEAL."

HUNT ENGINEERS | ARCHITECTS | SURVEYORS
ALBANY, NY - BINGHAMTON, NY - HORSEHEADS, NY - ROCHESTER, NY
TOWANDA, PA - WILLIAMSPORT, PA - WILKES-BARRE, PA
WWW.HUNT-EAS.COM 607 - 398 - 1000
NY CERTIFICATE NO. 0018220 PA CERTIFICATE NO. TSC2203134941

FIRST FLOOR HVAC PLAN - AREA A2

BROADWAY 2026 RENOVATIONS & CAPITAL OUTLAY
ELMIRA CITY SCHOOL DISTRICT
1000 BROADWAY ST, ELMIRA, NY 14904

BR-M1.2

PROJECT NO: 2012-254


SED #: 07-06-00-01-0-034-027, 07-06-00-01-0-034-028

GENERAL NOTES - MECHANICAL


REFER TO BR-H0.1.

CONSTRUCTION NOTES MECHANICAL

1 PROVIDE CURB ADAPTOR FOR EXHAUST FAN.
2 DISCONNECT DUCTWORK, SPLIT AHU TO INSTALL NEW CHILLED WATER COIL & EXTEND, RECONNECT DUCTWORK.
3 PROVIDE FACTORY END PANEL.

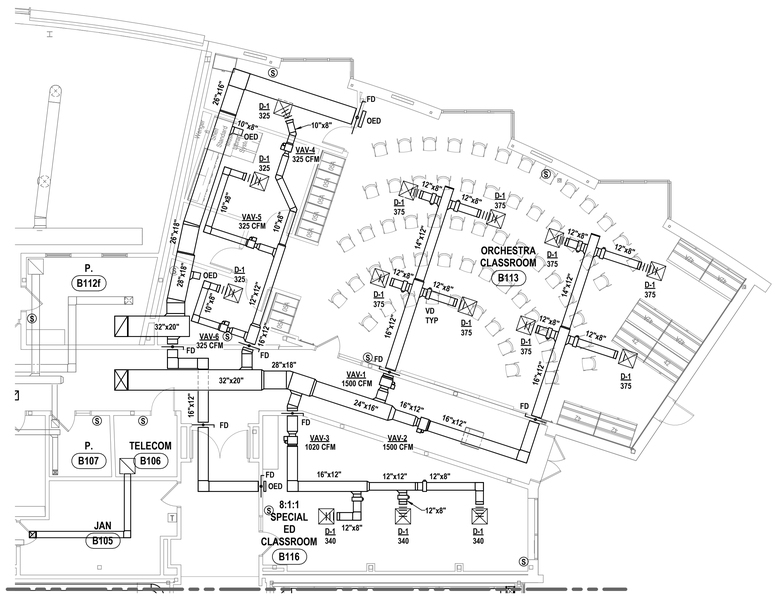

2 FIRST FLOOR HVAC PLAN - AREA B1 ALT #8
1/8" = 1'-0"

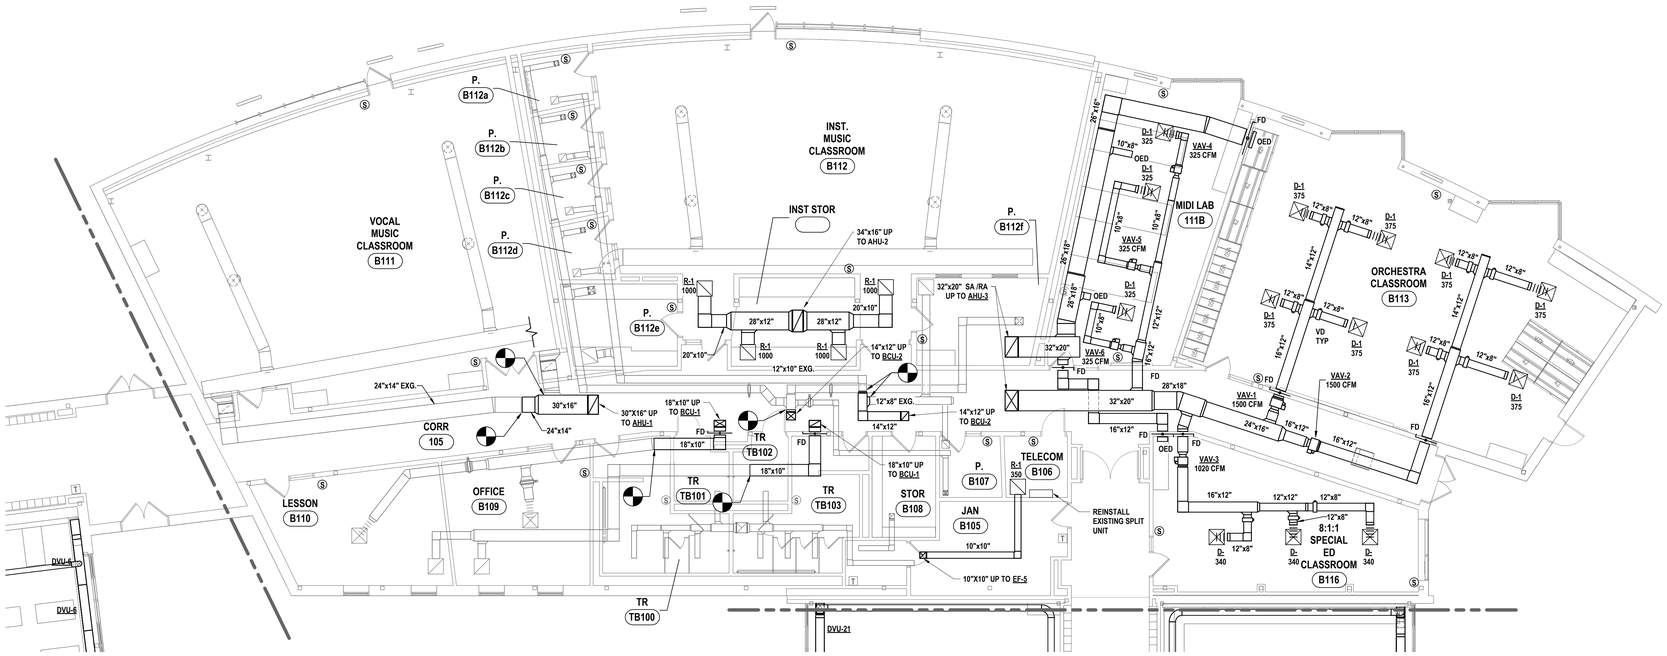

1 FIRST FLOOR HVAC PLAN - AREA B1
1/8" = 1'-0"

HUNT ENGINEERS | ARCHITECTS | SURVEYORS
ALBANY, NY - BINGHAMTON, NY - HORSEHEADS, NY - ROCHESTER, NY
WWW.HUNT-EAS.COM 607 - 358 - 1000
NY CERTIFICATE NO. 0018220 PA CERTIFICATE NO. TSC2203131464-1

DRAWN BY:	KTK
CHECKED BY:	JDG
DATE:	07/24/2026
PHASE:	CD


Copyright: 2026

#	DATE:	REVISION:
1	10/09/2026	ISSUED FOR BID

"IT IS A VIOLATION OF THE LAW FOR ANY PERSON TO MAKE UNAUTHORIZED ALTERATIONS OR ADDITIONS TO PLANS BEARING A LICENSED ENGINEER'S, ARCHITECT'S OR SURVEYOR'S SEAL."

FIRST FLOOR HVAC PLAN - AREA B1

BROADWAY 2026 RENOVATIONS & CAPITAL OUTLAY
ELMIRA CITY SCHOOL DISTRICT
1000 BROADWAY ST, ELMIRA, NY 14904

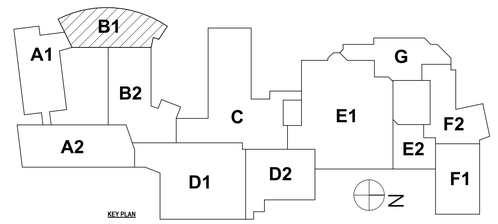

SED #: 07-06-00-01-0-034-027, 07-06-00-01-0-034-028

BR-M1.3

PROJECT NO: 2012-254

GENERAL NOTES - MECHANICAL


REFER TO BR-H0.1.

CONSTRUCTION NOTES MECHANICAL

1 PROVIDE CURB ADAPTOR FOR EXHAUST FAN.
2 DISCONNECT DUCTWORK, SPLIT AHU TO INSTALL NEW CHILLED WATER COIL & EXTEND, RECONNECT DUCTWORK.
3 PROVIDE FACTORY END PANEL.



1 FIRST FLOOR HVAC PLAN - AREA B2
1/8" = 1'-0"

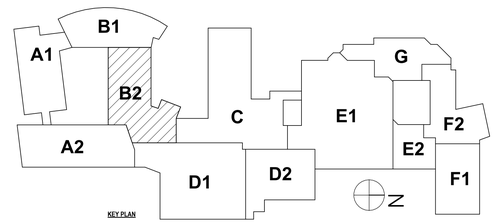

DRAWN BY:	KTK
CHECKED BY:	JDG
DATE:	07/24/2026
PHASE:	CD

#	DATE:	REVISION:
1	10/09/2026	ISSUED FOR BID

Copyright: 2026
"IT IS A VIOLATION OF THE LAW FOR ANY PERSON TO MAKE UNAUTHORIZED ALTERATIONS OR ADDITIONS TO PLANS BEARING A LICENSED ENGINEER'S, ARCHITECT'S OR SURVEYOR'S SEAL."

HUNT ENGINEERS | ARCHITECTS | SURVEYORS
ALBANY, NY - BINGHAMTON, NY - HORSEHEADS, NY - ROCHESTER, NY
TOLL FREE: 844-4HUNT4U PA: 814-272-3000
WWW.HUNT-EAS.COM 607 - 358 - 1000
NY CERTIFICATE NO. 0018220 PA CERTIFICATE NO. TSC22031314R4-1

FIRST FLOOR HVAC PLAN - AREA B2

BROADWAY 2026 RENOVATIONS & CAPITAL OUTLAY
ELMIRA CITY SCHOOL DISTRICT
1000 BROADWAY ST, ELMIRA, NY 14904

SED #: 07-06-00-01-0-034-027, 07-06-00-01-0-034-028

BR-M1.4


PROJECT NO: 2012-254

GENERAL NOTES - MECHANICAL

REFER TO BR-H0.1.

CONSTRUCTION NOTES MECHANICAL

1 PROVIDE CURB ADAPTOR FOR EXHAUST FAN.
2 DISCONNECT DUCTWORK, SPLIT AHU TO INSTALL NEW CHILLED WATER COIL & EXTEND, RECONNECT DUCTWORK.
3 PROVIDE FACTORY END PANEL.

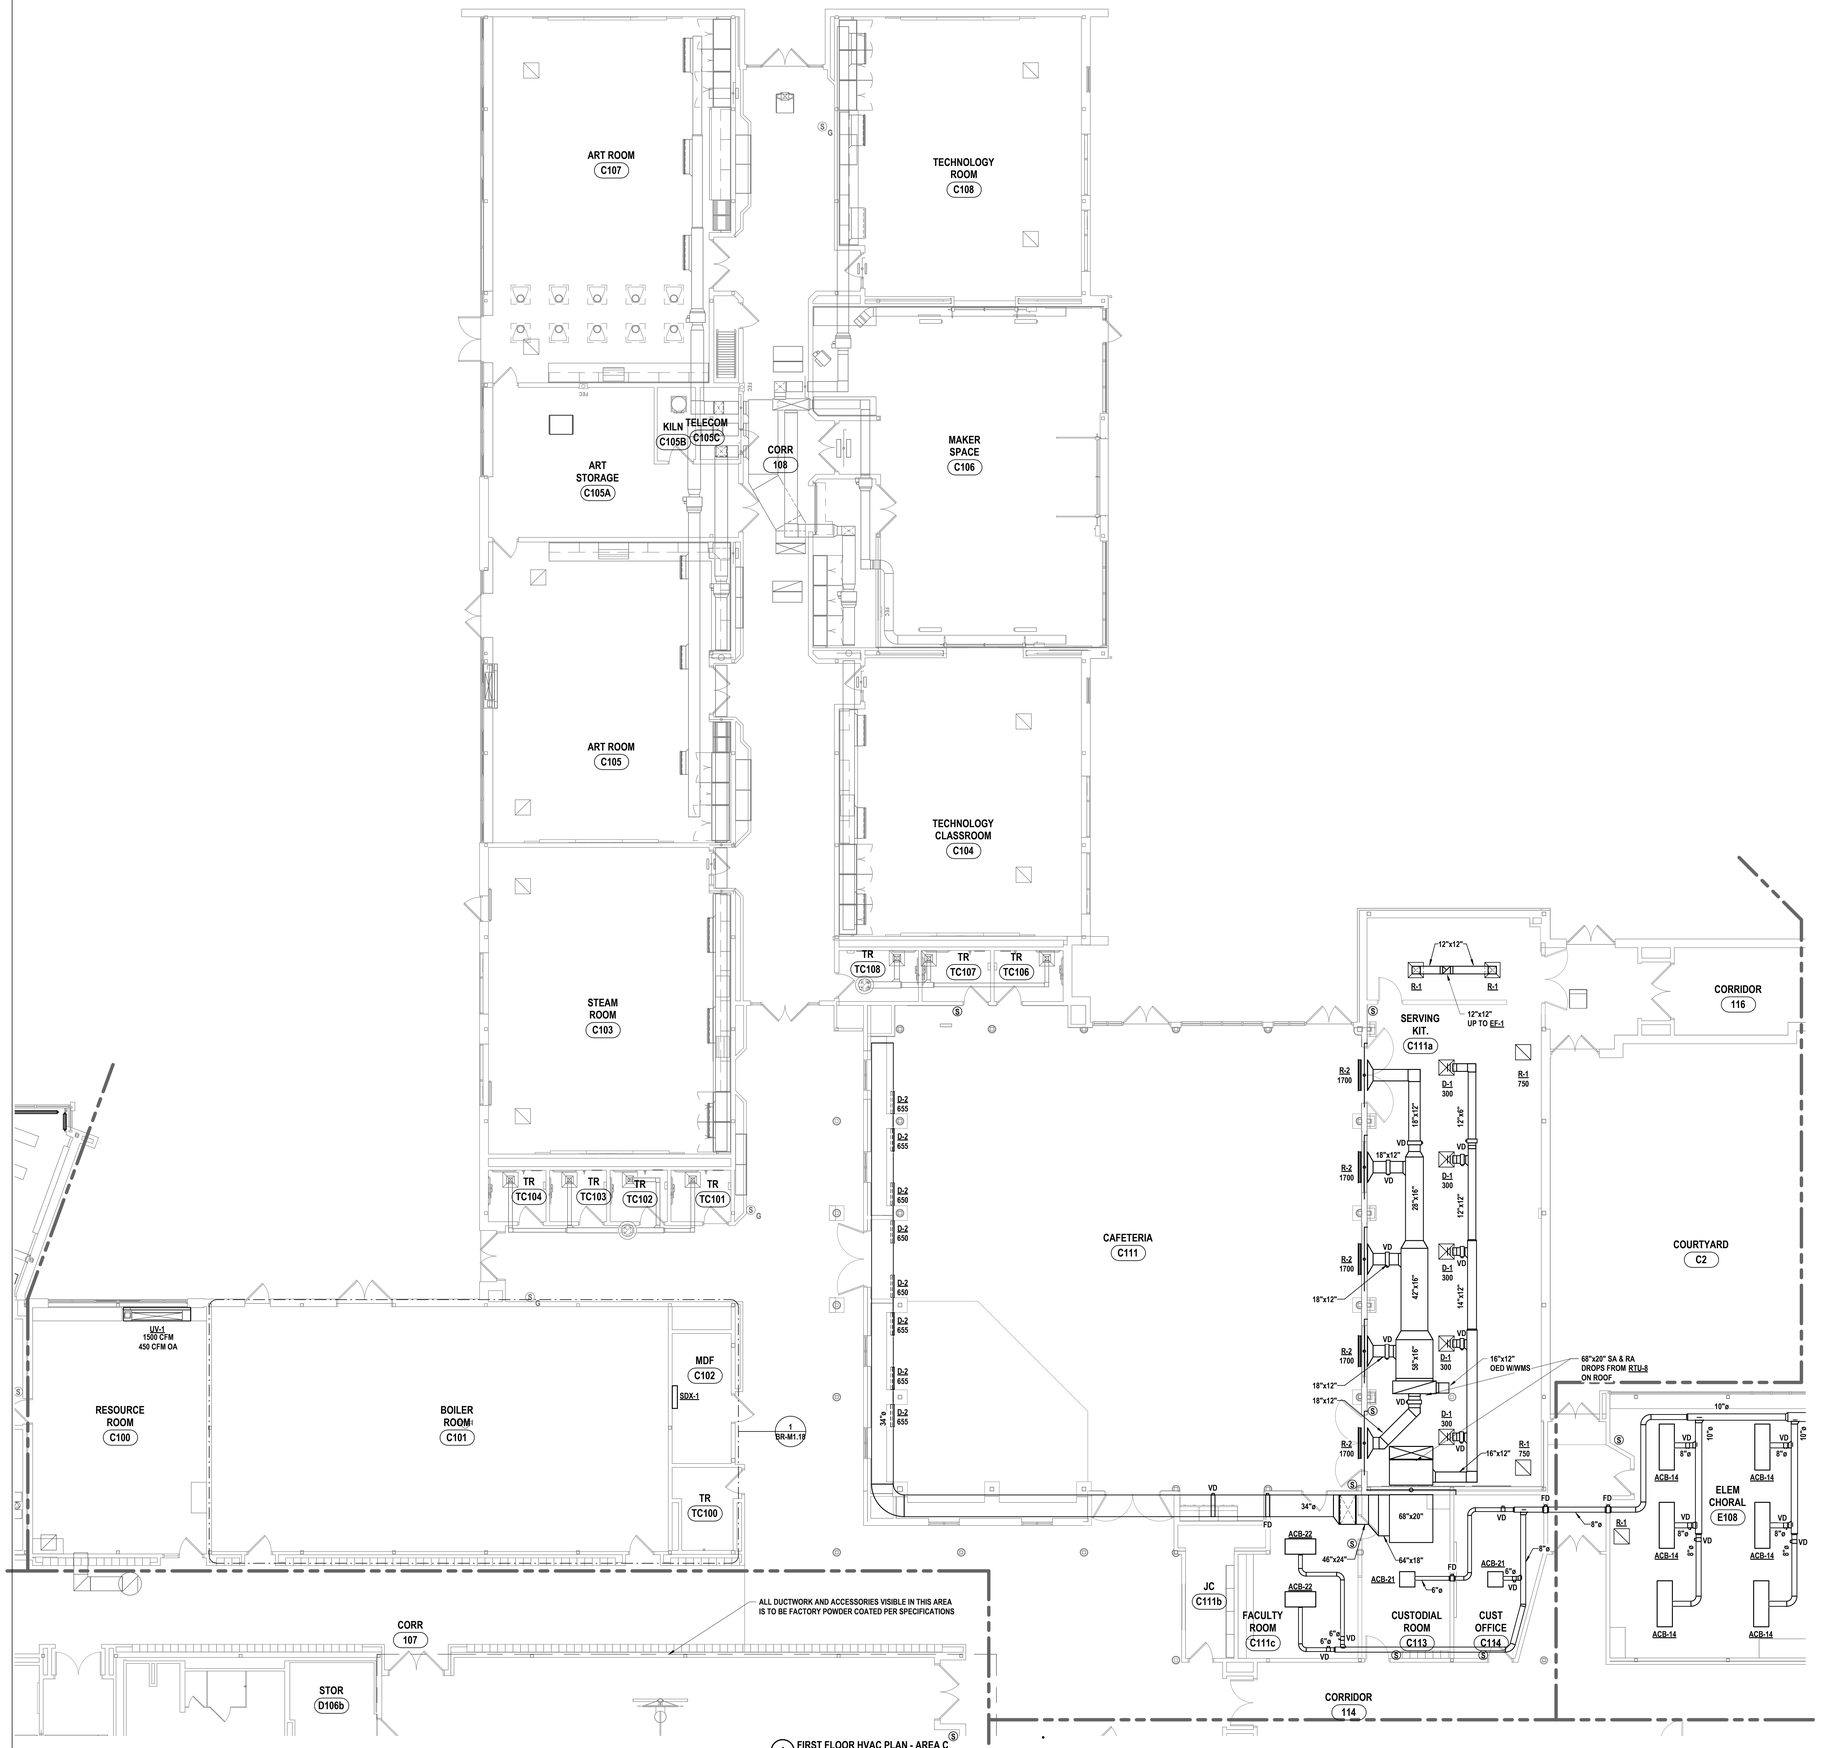

1 FIRST FLOOR HVAC PLAN - AREA C
1/8" = 1'-0"



KEY PLAN

DRAWN BY:	KTK
CHECKED BY:	JDG
DATE:	07/24/2026
PHASE:	CD

Copyright: 2026

#	DATE:	REVISION:
1	10/09/2026	ISSUED FOR BID

IT IS A VIOLATION OF THE LAW FOR ANY PERSON TO MAKE UNAUTHORIZED ALTERATIONS OR ADDITIONS TO PLANS BEARING A LICENSED ENGINEER'S, ARCHITECT'S OR SURVEYOR'S SEAL."

HUNT ENGINEERS | ARCHITECTS | SURVEYORS
ALBANY, NY - BINGHAMTON, NY - HORSEHEADS, NY - ROCHESTER, NY
WWW.HUNT-EAS.COM 607 - 338 - 1000
NY CERTIFICATE NO. 0018220 PA CERTIFICATE NO. TSC220313464-1

FIRST FLOOR HVAC PLAN - AREA C
BROADWAY 2026 RENOVATIONS & CAPITAL OUTLAY
ELMIRA CITY SCHOOL DISTRICT
1000 BROADWAY ST, ELMIRA, NY 14904

BR-M1.5

PROJECT NO: 2012-254


SED.# 07-06-0401-A-034427, 07-06-0401-0-034428

GENERAL NOTES - MECHANICAL


REFER TO BR-H0.1.

CONSTRUCTION NOTES MECHANICAL


1 PROVIDE CURB ADAPTOR FOR EXHAUST FAN.
2 DISCONNECT DUCTWORK, SPLIT AHU TO INSTALL NEW CHILLED WATER COIL & EXTEND, RECONNECT DUCTWORK.
3 PROVIDE FACTORY END PANEL.

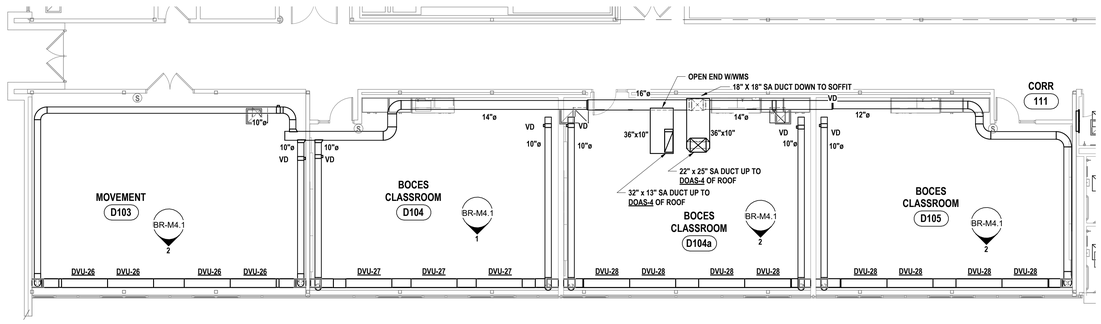

2 BOCES FLOOR PLAN - ALT #9
1/8" = 1'-0"

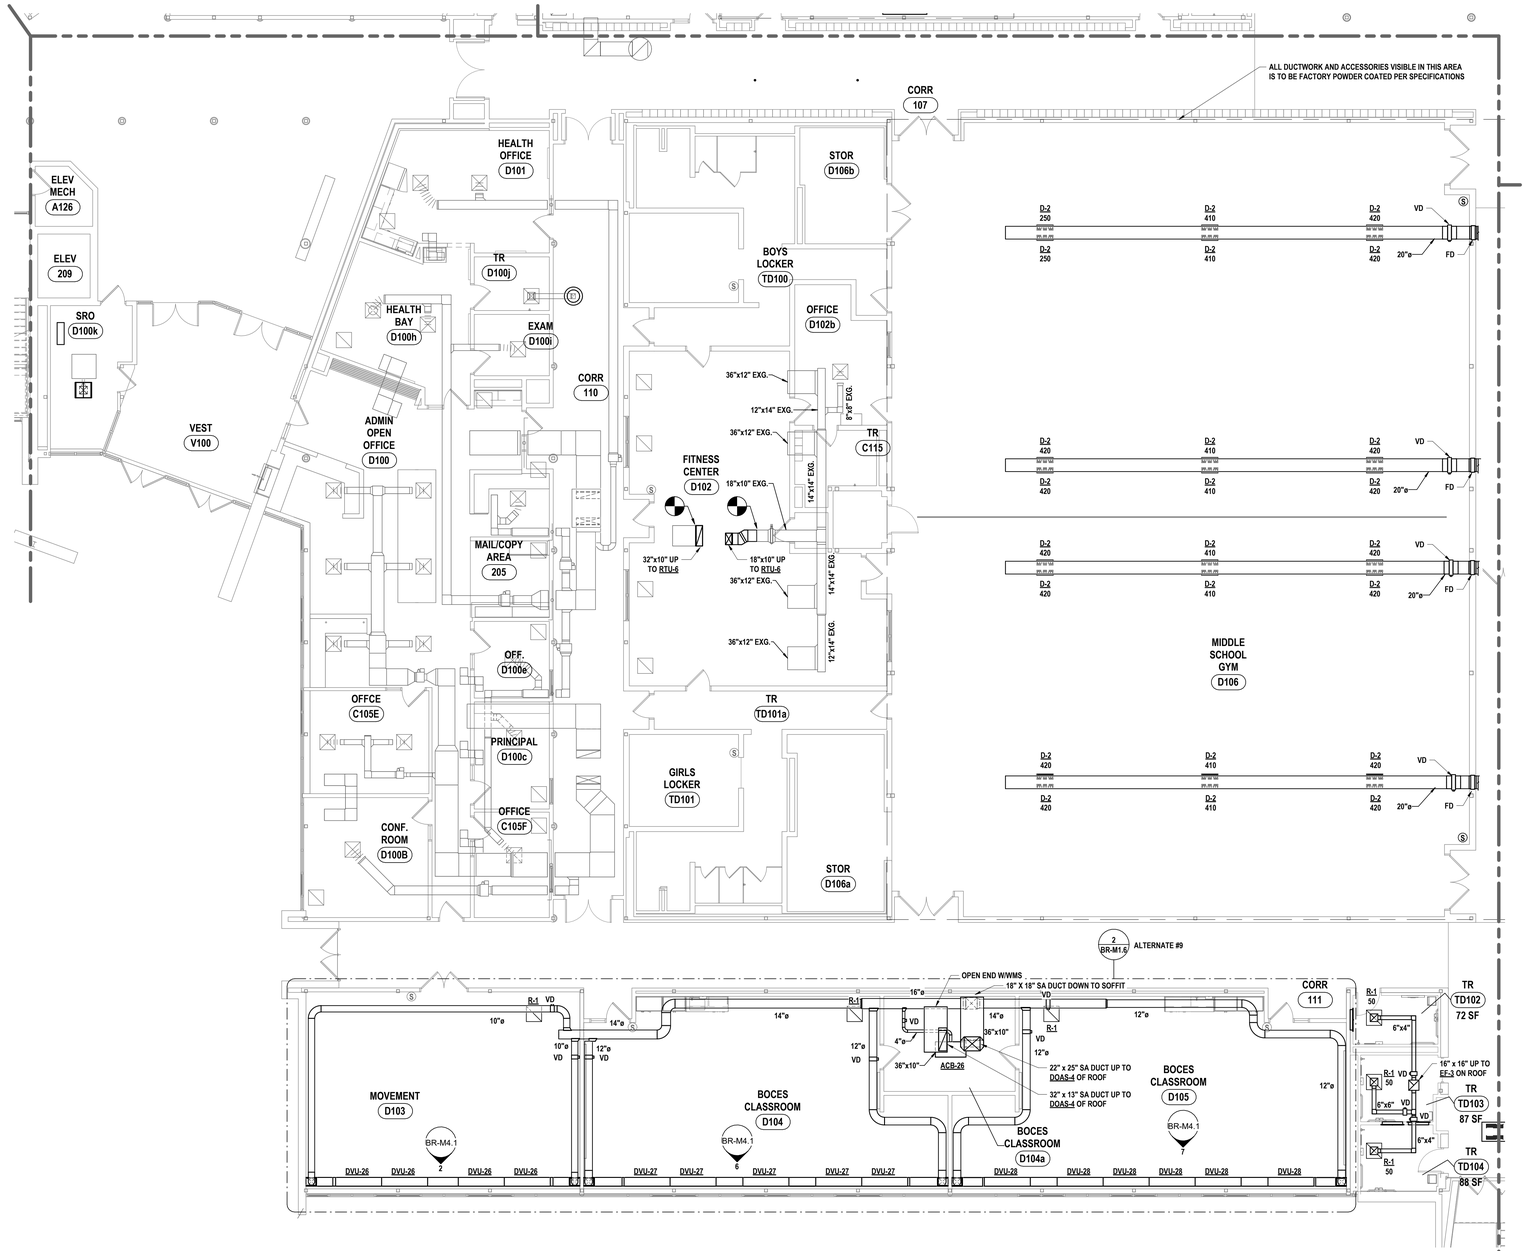

1 FIRST FLOOR HVAC PLAN - AREA D1
1/8" = 1'-0"

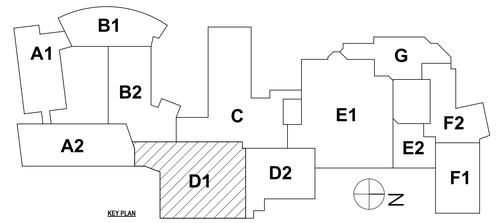

DRAWN BY:	KTK
CHECKED BY:	JDG
DATE:	07/24/2026
PHASE:	CD

Copyright 2026

#	DATE:	REVISION:
1	10/09/2026	ISSUED FOR BID

"IT IS A VIOLATION OF THE LAW FOR ANY PERSON TO MAKE UNAUTHORIZED ALTERATIONS OR ADDITIONS TO PLANS BEARING A LICENSED ENGINEER'S, ARCHITECT'S OR SURVEYOR'S SEAL."

HUNT ENGINEERS | ARCHITECTS | SURVEYORS
ALBANY, NY - BINGHAMTON, NY - HORSEHEADS, NY - ROCHESTER, NY
TOWANDA, PA - WILLIAMSPORT, PA
WWW.HUNT-EAS.COM 607 - 338 - 1000
NY CERTIFICATE NO. 0018220 PA CERTIFICATE NO. TSC22003131464-1

FIRST FLOOR HVAC PLAN - AREA D1

BROADWAY 2026 RENOVATIONS & CAPITAL OUTLAY

ELMIRA CITY SCHOOL DISTRICT

1000 BROADWAY ST, ELMIRA, NY 14904

BR-M1.6

PROJECT NO: 2012-254


SED #: 07-06-00-01-0-034-027, 07-06-00-01-0-034-028

GENERAL NOTES - MECHANICAL


REFER TO BR-H0.1.

CONSTRUCTION NOTES MECHANICAL

1 PROVIDE CURB ADAPTOR FOR EXHAUST FAN.
2 DISCONNECT DUCTWORK, SPLIT AHU TO INSTALL NEW CHILLED WATER COIL & EXTEND, RECONNECT DUCTWORK.
3 PROVIDE FACTORY END PANEL.

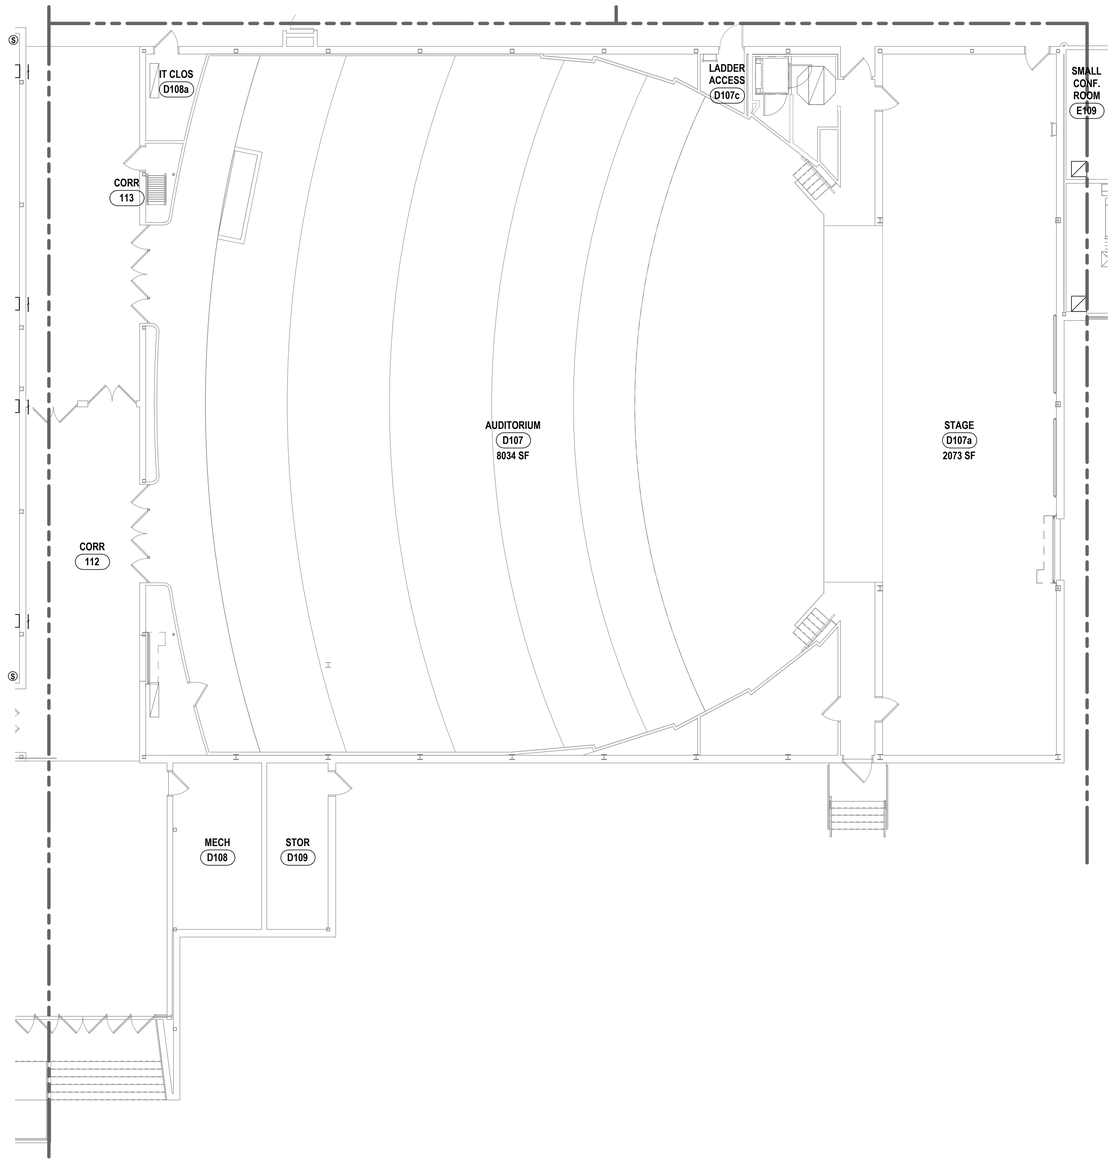

1 FIRST FLOOR HVAC PLAN - AREA D2
1/8" = 1'-0"

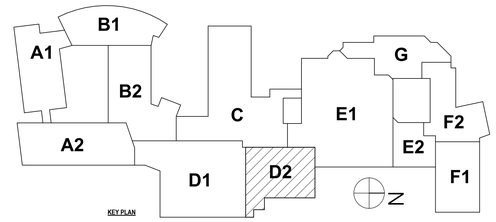

KEY PLAN

DRAWN BY:	KTK
CHECKED BY:	JDG
DATE:	07/24/2026
PHASE:	CD

Copyright, 2026

#	DATE:	REVISION:
1	10/09/2026	ISSUED FOR BID

"IT IS A VIOLATION OF THE LAW FOR ANY PERSON TO MAKE UNAUTHORIZED ALTERATIONS OR ADDITIONS TO PLANS BEARING A LICENSED ENGINEER'S, ARCHITECT'S OR SURVEYOR'S SEAL."

HUNT ENGINEERS | ARCHITECTS | SURVEYORS
ALBANY, NY - BINGHAMTON, NY - HORSEHEADS, NY - ROCHESTER, NY
TOWANDA, PA - WILLIAMSPORT, PA
WWW.HUNT-EAS.COM 607 - 358 - 1000
NY CERTIFICATE NO. 0018220 PA CERTIFICATE NO. TSC220313464-1

FIRST FLOOR HVAC PLAN - AREA D2

BROADWAY 2026 RENOVATIONS & CAPITAL OUTLAY
ELMIRA CITY SCHOOL DISTRICT
1000 BROADWAY ST, ELMIRA, NY 14904

SED #: 07-06-00-01-0-034-027, 07-06-00-01-0-034-028

BR-M1.7

PROJECT NO: 2012-254

GENERAL NOTES - MECHANICAL

REFER TO BR-H0.1.

CONSTRUCTION NOTES MECHANICAL

1 PROVIDE CURB ADAPTOR FOR EXHAUST FAN.
2 DISCONNECT DUCTWORK, SPLIT AHU TO INSTALL NEW CHILLED WATER COIL & EXTEND, RECONNECT DUCTWORK.
3 PROVIDE FACTORY END PANEL.

DRAWN BY:	KTK
CHECKED BY:	JDG
DATE:	07/24/2026
PHASE:	CD

Copyright 2026

#	DATE:	REVISION:
1	10/09/2026	ISSUED FOR BID

IT IS A VIOLATION OF THE LAW FOR ANY PERSON TO MAKE UNAUTHORIZED ALTERATIONS OR ADDITIONS TO PLANS BEARING A LICENSED ENGINEER'S, ARCHITECT'S OR SURVEYOR'S SEAL."

HUNT ENGINEERS | ARCHITECTS | SURVEYORS
ALBANY, NY - BINGHAMTON, NY - HORSEHEADS, NY - ROCHESTER, NY
WWW.HUNT-EAS.COM 607 - 358 - 1000
NY CERTIFICATE NO. 0018220 PA CERTIFICATE NO. TSC2203131464-1

FIRST FLOOR HVAC PLAN - AREA E1

BROADWAY 2026 RENOVATIONS & CAPITAL OUTLAY
ELMIRA CITY SCHOOL DISTRICT
1000 BROADWAY ST, ELMIRA, NY 14904

BR-M1.8

PROJECT NO: 2012-254

SED #: 07-06-00-01-0-034-027, 07-06-00-01-0-034-028

KEY PLAN


1 FIRST FLOOR HVAC PLAN - AREA E1
1/8" = 1'-0"

GENERAL NOTES - MECHANICAL

REFER TO BR-H0.1.

CONSTRUCTION NOTES MECHANICAL

1 PROVIDE CURB ADAPTOR FOR EXHAUST FAN.
2 DISCONNECT DUCTWORK, SPLIT AHU TO INSTALL NEW CHILLED WATER COIL & EXTEND, RECONNECT DUCTWORK.
3 PROVIDE FACTORY END PANEL.

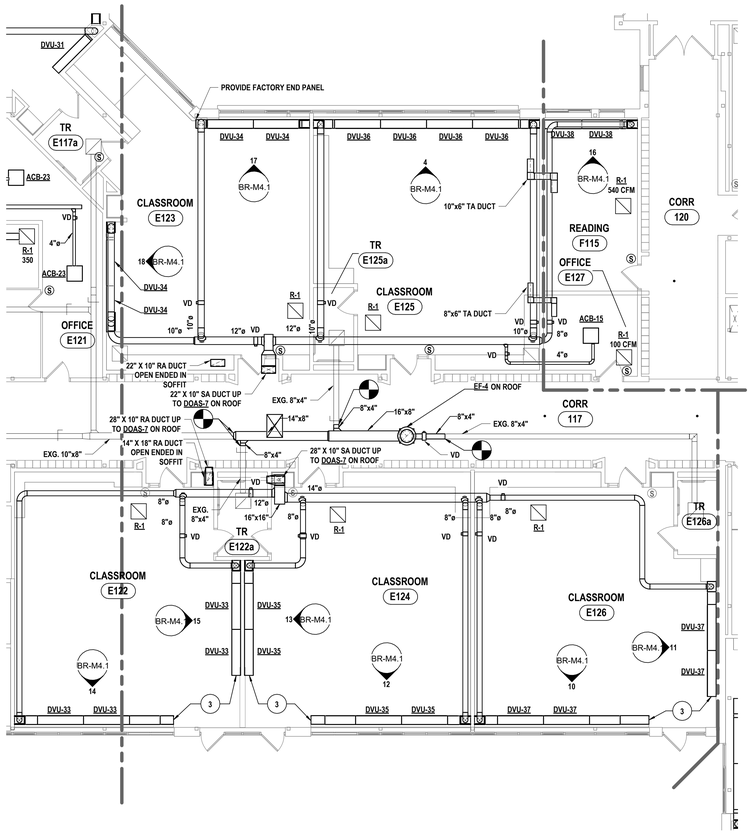

4 FIRST FLOOR HVAC PLAN - AREA E2
1/8" = 1'-0"

DRAWN BY:	KTK
CHECKED BY:	JDG
DATE:	07/24/2026
PHASE:	CD

Copyright, 2026


#	DATE:	REVISION:
1	10/09/2026	ISSUED FOR BID

IT IS A VIOLATION OF THE LAW FOR ANY PERSON TO MAKE UNAUTHORIZED ALTERATIONS OR ADDITIONS TO PLANS BEARING A LICENSED ENGINEER'S, ARCHITECT'S OR SURVEYOR'S SEAL."

HUNT ENGINEERS | ARCHITECTS | SURVEYORS
ALBANY, NY - BINGHAMTON, NY - HORSEHEADS, NY - ROCHESTER, NY
TOWANDA, PA - WILKES-BARRE, PA - WILLIAMSPORT, PA
WWW.HUNT-EAS.COM 607 - 358 - 1000
NY CERTIFICATE NO. 0018220 PA CERTIFICATE NO. TSC220313464-1

FIRST FLOOR HVAC PLAN - AREA E2

BROADWAY 2026 RENOVATIONS & CAPITAL OUTLAY
ELMIRA CITY SCHOOL DISTRICT
1000 BROADWAY ST, ELMIRA, NY 14904

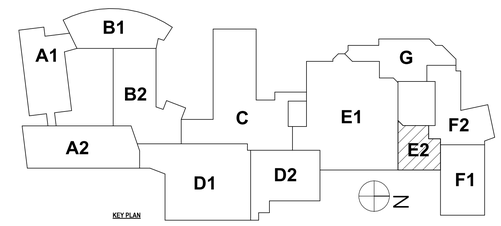

SED # 07-06-00-01-0-034-027, 01-06-00-01-0-034-028

BR-M1.9


PROJECT NO: 2012-254

GENERAL NOTES - MECHANICAL


REFER TO BR-H0.1.

CONSTRUCTION NOTES MECHANICAL

1 PROVIDE CURB ADAPTOR FOR EXHAUST FAN.
2 DISCONNECT DUCTWORK, SPLIT AHU TO INSTALL NEW CHILLED WATER COIL & EXTEND, RECONNECT DUCTWORK.
3 PROVIDE FACTORY END PANEL.

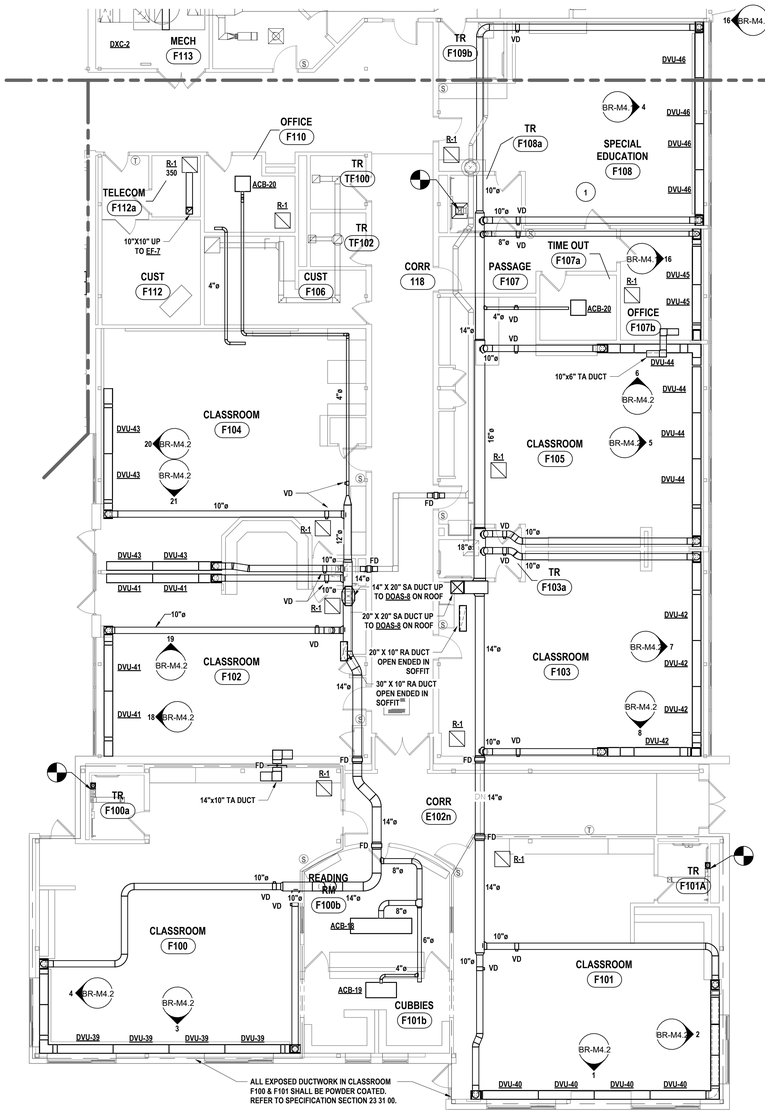

1 FIRST FLOOR HVAC PLAN - AREA F1
1/8" = 1'-0"

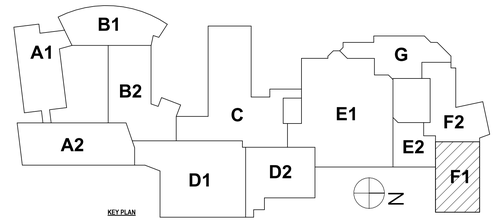

DRAWN BY:	KTK
CHECKED BY:	JDG
DATE:	07/24/2026
PHASE:	CD

Copyright: 2026

#	DATE:	REVISION:
1	10/09/2026	ISSUED FOR BID

"IT IS A VIOLATION OF THE LAW FOR ANY PERSON TO MAKE UNAUTHORIZED ALTERATIONS OR ADDITIONS TO PLANS BEARING A LICENSED ENGINEER'S, ARCHITECT'S OR SURVEYOR'S SEAL."

HUNT ENGINEERS | ARCHITECTS | SURVEYORS
ALBANY, NY - BINGHAMTON, NY - HORSEHEADS, NY - ROCHESTER, NY
TOWANDA, PA - WILLIAMSPORT, PA
WWW.HUNT-EAS.COM 607 - 398 - 1000
NY CERTIFICATE NO. 0018220 PA CERTIFICATE NO. TSC220313464-1

FIRST FLOOR HVAC PLAN - AREA F1

BROADWAY 2026 RENOVATIONS & CAPITAL OUTLAY

ELMIRA CITY SCHOOL DISTRICT

1000 BROADWAY ST, ELMIRA, NY 14904

SED #: 07-06-00-01-0-034-027, 07-06-00-01-0-034-028

BR-M1.10


PROJECT NO: 2012-254

GENERAL NOTES - MECHANICAL


REFER TO BR-H0.1.

CONSTRUCTION NOTES MECHANICAL

1 PROVIDE CURB ADAPTOR FOR EXHAUST FAN.
2 DISCONNECT DUCTWORK, SPLIT AHU TO INSTALL NEW CHILLED WATER COIL & EXTEND, RECONNECT DUCTWORK.
3 PROVIDE FACTORY END PANEL.

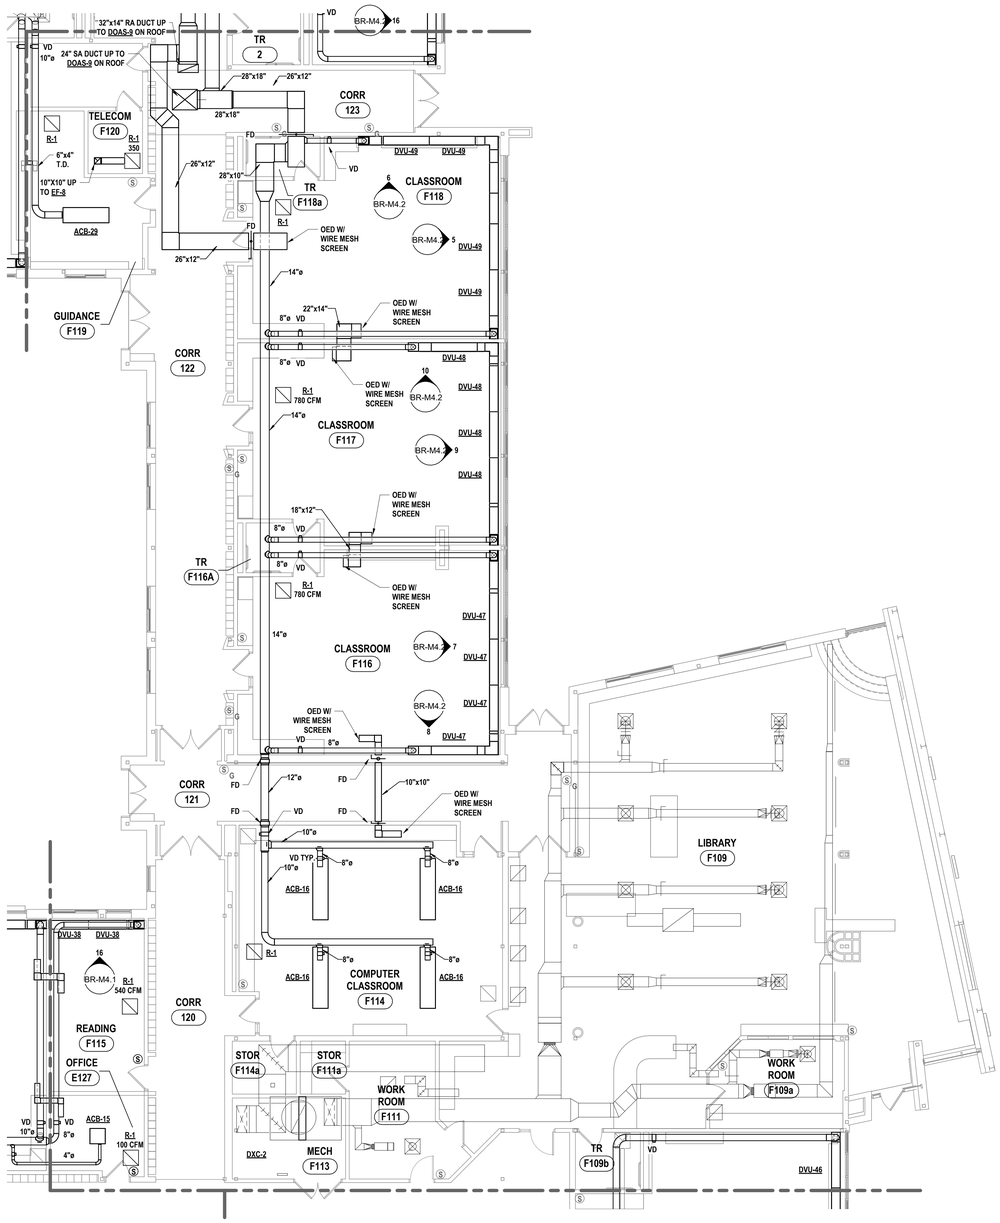

1 FIRST FLOOR HVAC PLAN - AREA F2
1/8" = 1'-0"

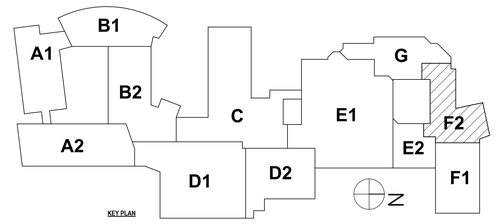

KEY PLAN

SED #: 07-06-00-01-0-034-027, 07-06-00-01-0-034-028

DRAWN BY: KTK
CHECKED BY: JDG
DATE: 07/24/2026
PHASE: CD

#	DATE:	REVISION:
1	10/09/2026	ISSUED FOR BID

Copyright: 2026

"IT IS A VIOLATION OF THE LAW FOR ANY PERSON TO MAKE UNAUTHORIZED ALTERATIONS OR ADDITIONS TO PLANS BEARING A LICENSED ENGINEER'S, ARCHITECT'S OR SURVEYOR'S SEAL."

HUNT ENGINEERS | ARCHITECTS | SURVEYORS
ALBANY, NY - BINGHAMTON, NY - HORSEHEADS, NY - ROCHESTER, NY
TOWANDA, PA - WILLIAMSPORT, PA - STATE COLLEGE, PA
WWW.HUNT-EAS.COM 607 - 358 - 1000
NY CERTIFICATE NO. 0018220 PA CERTIFICATE NO. PSC220313464-1

FIRST FLOOR HVAC PLAN - AREA F2

BROADWAY 2026 RENOVATIONS & CAPITAL OUTLAY

ELMIRA CITY SCHOOL DISTRICT

1000 BROADWAY ST, ELMIRA, NY 14904

BR-M1.11


PROJECT NO: 2012-254

GENERAL NOTES - MECHANICAL


REFER TO BR-H0.1.

CONSTRUCTION NOTES MECHANICAL

1 PROVIDE CURB ADAPTOR FOR EXHAUST FAN.
2 DISCONNECT DUCTWORK, SPLIT AHU TO INSTALL NEW CHILLED WATER COIL & EXTEND, RECONNECT DUCTWORK.
3 PROVIDE FACTORY END PANEL.

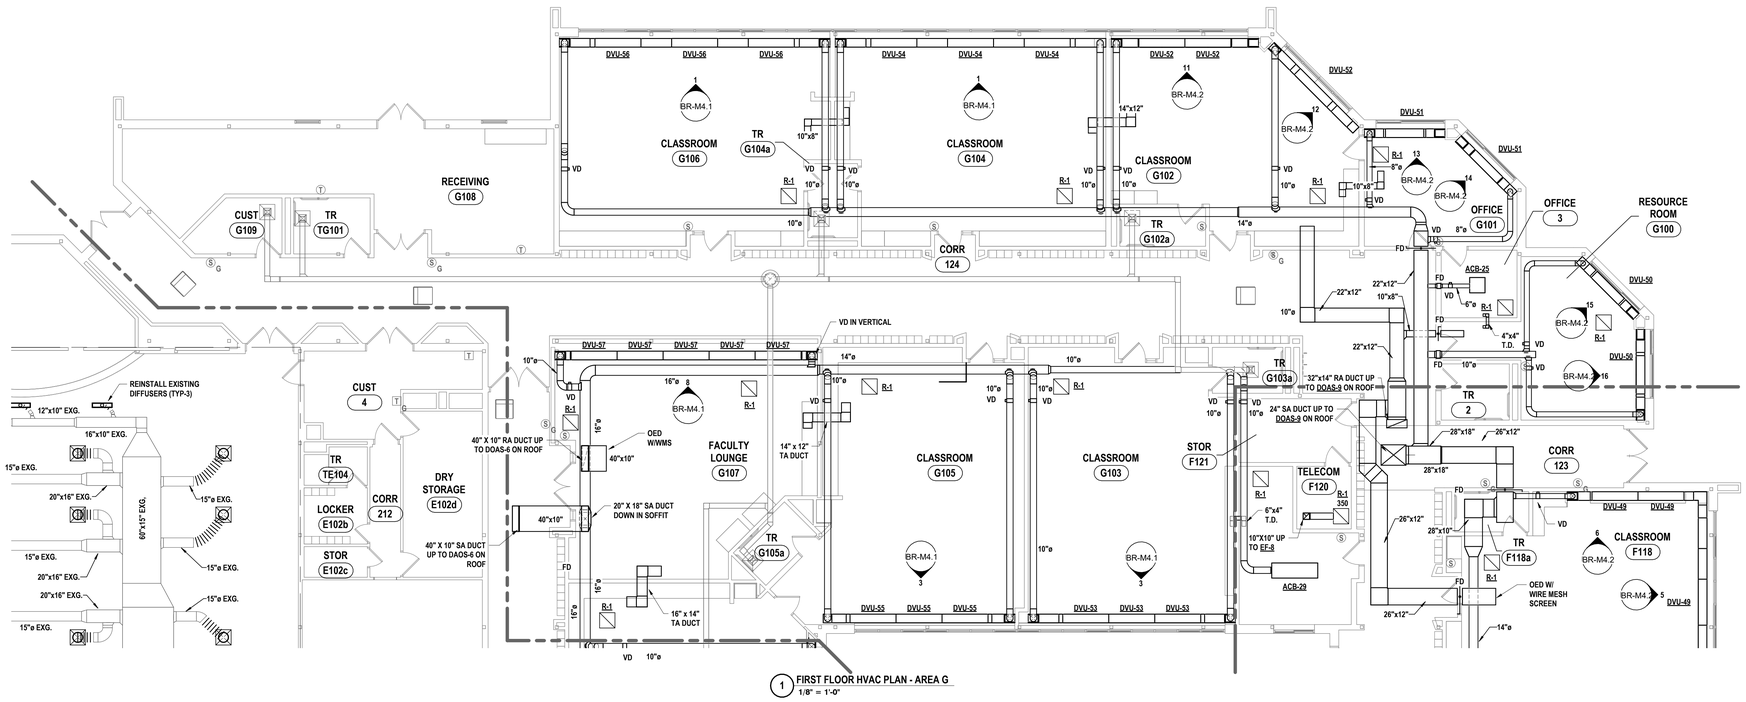

1 FIRST FLOOR HVAC PLAN - AREA G
1/8" = 1'-0"

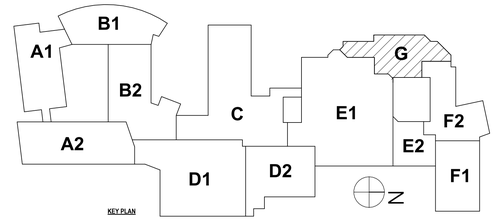

DRAWN BY:	KTK
CHECKED BY:	JDG
DATE:	07/24/2026
PHASE:	CD

Copyright: 2026

#	DATE:	REVISION:
1	10/09/2026	ISSUED FOR BID

"IT IS A VIOLATION OF THE LAW FOR ANY PERSON TO MAKE UNAUTHORIZED ALTERATIONS OR ADDITIONS TO PLANS BEARING A LICENSED ENGINEER'S, ARCHITECT'S OR SURVEYOR'S SEAL."

HUNT ENGINEERS | ARCHITECTS | SURVEYORS
ALBANY, NY - BINGHAMTON, NY - HORSEHEADS, NY - ROCHESTER, NY
TOWANDA, PA - WILLIAMSPORT, PA
WWW.HUNT-EAS.COM 607 - 358 - 1000
NY CERTIFICATE NO. 0018220 PA CERTIFICATE NO. TSC22023131494-1

FIRST FLOOR HVAC PLAN - AREA G

BROADWAY 2026 RENOVATIONS & CAPITAL OUTLAY

ELMIRA CITY SCHOOL DISTRICT

1000 BROADWAY ST, ELMIRA, NY 14904

SED #: 07-06-00-01-0-034-027, 07-06-00-01-0-034-028

BR-M1.12


PROJECT NO: 2012-254

GENERAL NOTES - MECHANICAL


REFER TO BR-H0.1.

CONSTRUCTION NOTES MECHANICAL

1 PROVIDE CURB ADAPTOR FOR EXHAUST FAN.
2 DISCONNECT DUCTWORK, SPLIT AHU TO INSTALL NEW CHILLED WATER COIL & EXTEND, RECONNECT DUCTWORK.
3 PROVIDE FACTORY END PANEL.

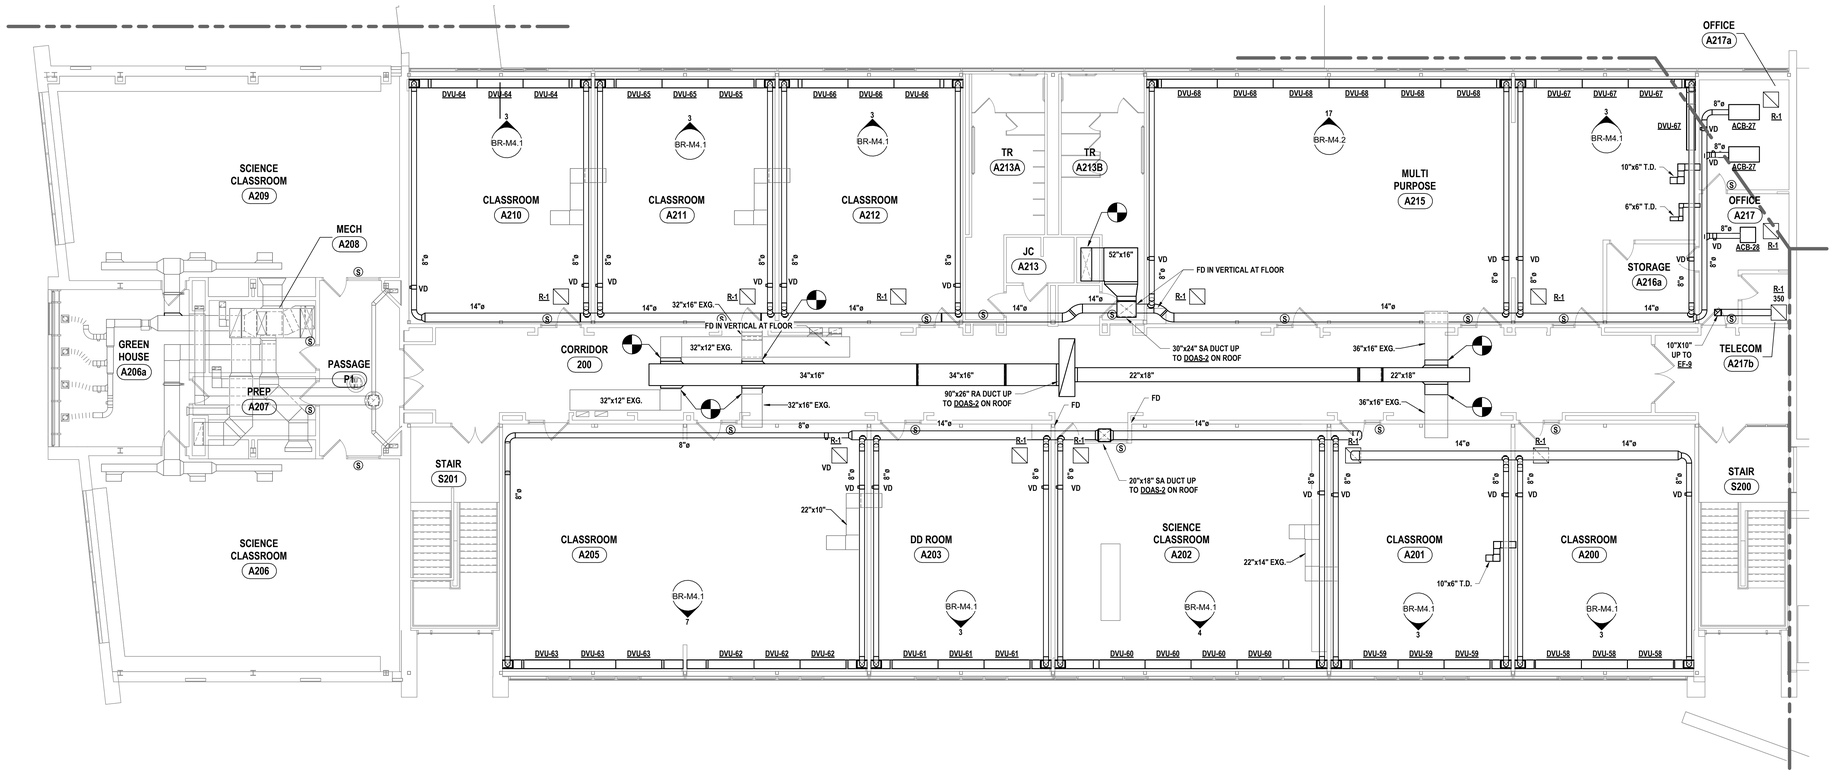

1 SECOND FLOOR HVAC PLAN - AREA A2
1/8" = 1'-0"

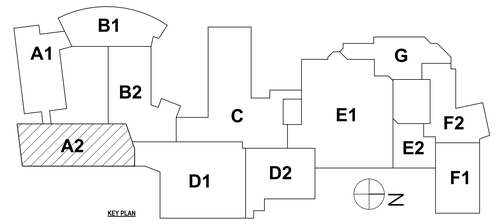

DRAWN BY:	KTK
CHECKED BY:	JDG
DATE:	07/24/2026
PHASE:	CD

Copyright, 2026

#	DATE:	REVISION:
1	10/09/2026	ISSUED FOR BID

IT IS A VIOLATION OF THE LAW FOR ANY PERSON TO MAKE UNAUTHORIZED ALTERATIONS OR ADDITIONS TO PLANS BEARING A LICENSED ENGINEER'S, ARCHITECT'S OR SURVEYOR'S SEAL."

HUNT ENGINEERS | ARCHITECTS | SURVEYS
ALBANY, NY - BINGHAMTON, NY - HORSEHEADS, NY - ROCHESTER, NY
TOWANDA, PA - WILLIAMSPORT, PA
WWW.HUNT-EAS.COM 607 - 358 - 1000
NY CERTIFICATE NO. 0018220 PA CERTIFICATE NO. TSC2203131484-1

SECOND FLOOR HVAC PLAN - AREA A2

BROADWAY 2026 RENOVATIONS & CAPITAL OUTLAY
ELMIRA CITY SCHOOL DISTRICT
1000 BROADWAY ST, ELMIRA, NY 14904

SED #: 07-06-00-01-0-034-027, 07-06-00-01-0-034-028

BR-M1.13


PROJECT NO: 2012-254

GENERAL NOTES - MECHANICAL

REFER TO BR-H0.1.

CONSTRUCTION NOTES MECHANICAL

1 PROVIDE CURB ADAPTOR FOR EXHAUST FAN.
2 DISCONNECT DUCTWORK, SPLIT AHU TO INSTALL NEW CHILLED WATER COIL & EXTEND, RECONNECT DUCTWORK.
3 PROVIDE FACTORY END PANEL.

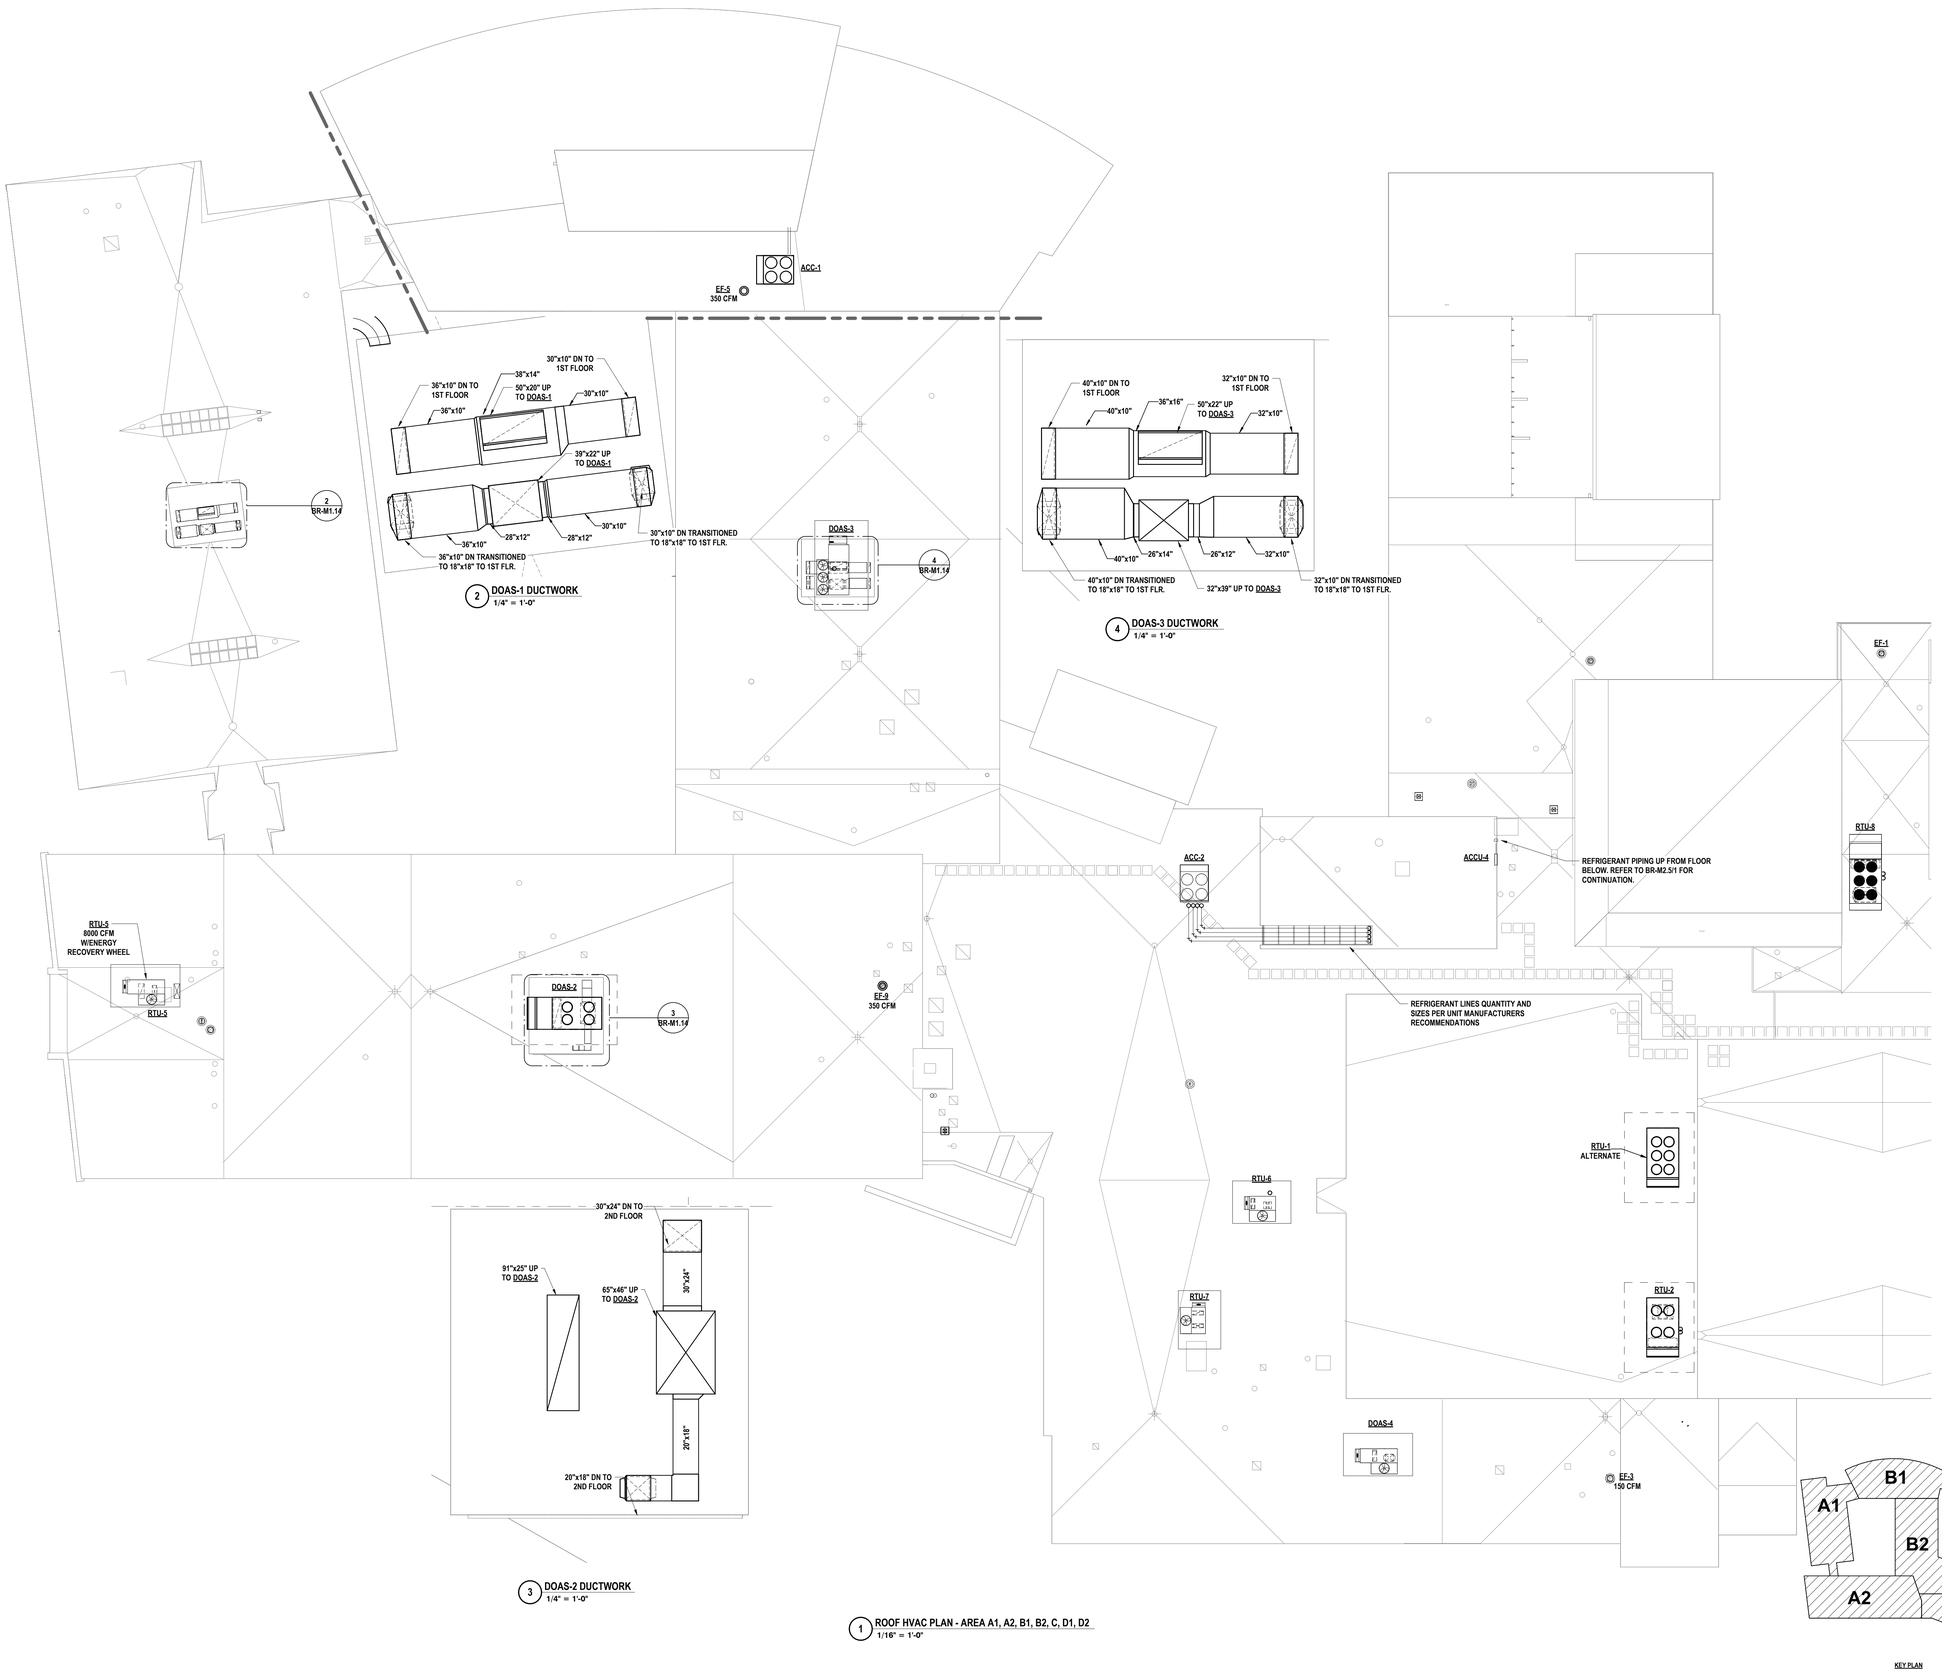

2 DOAS-1 DUCTWORK
1/4" = 1'-0"

4 DOAS-3 DUCTWORK
1/4" = 1'-0"

3 DOAS-2 DUCTWORK
1/4" = 1'-0"

1 ROOF HVAC PLAN - AREA A1, A2, B1, B2, C, D1, D2
1/16" = 1'-0"

DRAWN BY:	KTK
CHECKED BY:	JDG
DATE:	07/24/2026
PHASE:	CD

Copyright, 2026

#	DATE:	REVISION:
1	10/09/2026	ISSUED FOR BID

"IT IS A VIOLATION OF THE LAW FOR ANY PERSON TO MAKE UNAUTHORIZED ALTERATIONS OR ADDITIONS TO PLANS BEARING A LICENSED ENGINEER'S, ARCHITECT'S OR SURVEYOR'S SEAL."

HUNT ENGINEERS | ARCHITECTS | SURVEYORS
ALBANY, NY - BINGHAMTON, NY - HORSEHEADS, NY - ROCHESTER, NY
DOWNINGTOWN, PA - MALVERN, PA - WILMINGTON, DE
WWW.HUNT-EAS.COM 607 - 358 - 1000
NY CERTIFICATE NO. 075997 PA CERTIFICATE NO. 0018220 PA CERTIFICATE NO. TSC220313464-1

ROOF HVAC PLAN - AREA A1, A2, B1, B2, C, D1, D2

BROADWAY 2026 RENOVATIONS & CAPITAL OUTLAY
ELMIRA CITY SCHOOL DISTRICT
1000 BROADWAY ST, ELMIRA, NY 14904

SED # 07-06-00-01-0-034-027, 07-06-00-01-0-004-028

BR-M1.14


PROJECT NO: 2012-254

GENERAL NOTES - MECHANICAL


REFER TO BR-H0.1.

CONSTRUCTION NOTES MECHANICAL

1 PROVIDE CURB ADAPTOR FOR EXHAUST FAN.
2 DISCONNECT DUCTWORK, SPLIT AHU TO INSTALL NEW CHILLED WATER COIL & EXTEND, RECONNECT DUCTWORK.
3 PROVIDE FACTORY END PANEL.

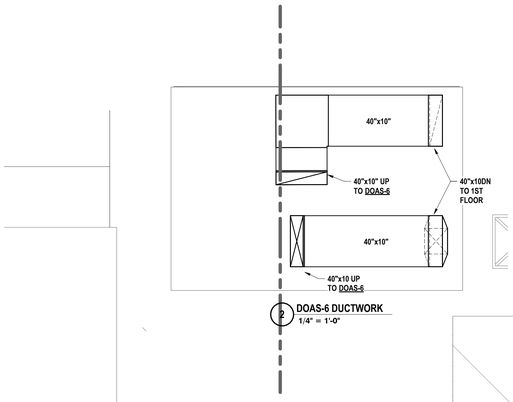

2 DOAS-6 DUCTWORK
1/4" = 1'-0"

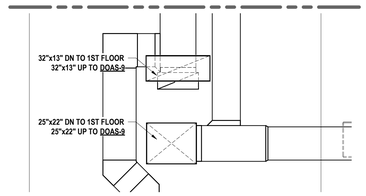


3 DOAS-9 DUCTWORK
1/4" = 1'-0"

1 ROOF HVAC PLAN - AREA D2, E1, E2, F1, F2, G
1/16" = 1'-0"

5 DOAS-7 DUCTWORK
1/4" = 1'-0"

4 DOAS-8 DUCTWORK
1/4" = 1'-0"

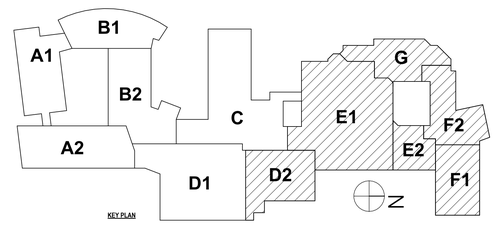

DRAWN BY:	KTK	
CHECKED BY:	JDG	
DATE:	07/24/2026	
PHASE:	CD	

#	DATE:	REVISION:
1	10/09/2026	ISSUED FOR BID

Copyright: 2026

IT IS A VIOLATION OF THE LAW FOR ANY PERSON TO MAKE UNAUTHORIZED ALTERATIONS OR ADDITIONS TO PLANS BEARING A LICENSED ENGINEER'S, ARCHITECT'S OR SURVEYOR'S SEAL."

HUNT ENGINEERS | ARCHITECTS | SURVEYORS
ALBANY, NY - BINGHAMTON, NY - HORSEHEADS, NY - ROCHESTER, NY
WWW.HUNT-EAS.COM 607 - 358 - 1000
NY CERTIFICATE NO. 0018220 PA CERTIFICATE NO. TSC220313464-1

ROOF HVAC PLAN - AREA D2, E1, E2, F1, F2, G

BROADWAY 2026 RENOVATIONS & CAPITAL OUTLAY
ELMIRA CITY SCHOOL DISTRICT
1000 BROADWAY ST, ELMIRA, NY 14904

SED #: 07-06-00-01-0-034-027, 07-06-00-01-0-034-028

BR-M1.15


PROJECT NO: 2012-254

GENERAL NOTES - MECHANICAL


REFER TO BR-H0.1.

CONSTRUCTION NOTES MECHANICAL


1 PROVIDE CURB ADAPTOR FOR EXHAUST FAN.
2 DISCONNECT DUCTWORK, SPLIT AHU TO INSTALL NEW CHILLED WATER COIL & EXTEND, RECONNECT DUCTWORK.
3 PROVIDE FACTORY END PANEL.

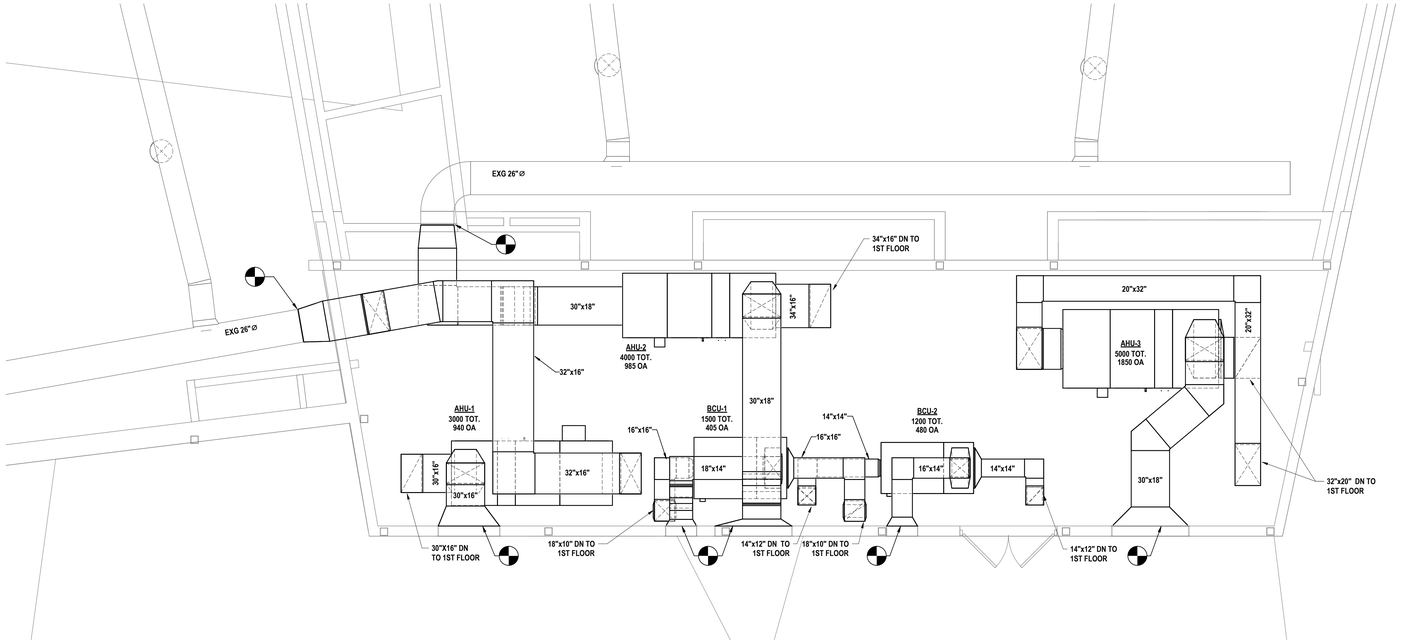

1 SECOND FLOOR HVAC PLAN - AREA B1
1/4" = 1'-0"

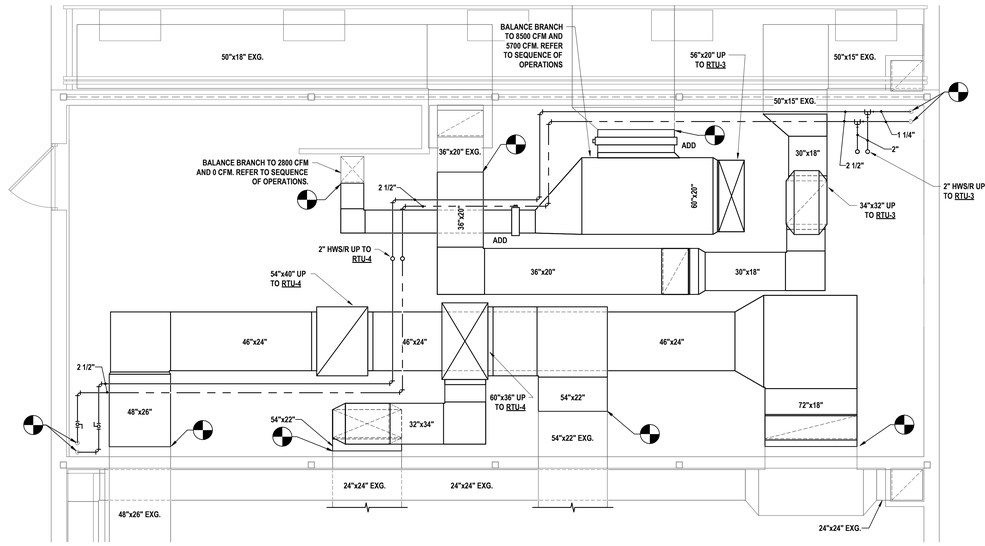

2 SECOND FLOOR HVAC NEW WORK PLAN - ELEM. CAFE & GYM FAN ROOM
1/4" = 1'-0"

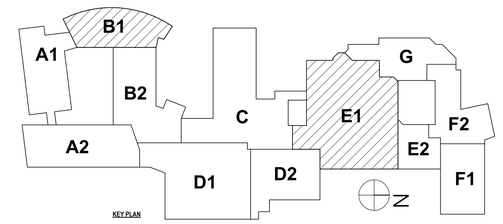

DRAWN BY:	KTK
CHECKED BY:	JDG
DATE:	07/24/2026
PHASE:	CD

Copyright: 2026

#	DATE:	REVISION:
1	10/09/2026	ISSUED FOR BID

IT IS A VIOLATION OF THE LAW FOR ANY PERSON TO MAKE UNAUTHORIZED ALTERATIONS OR ADDITIONS TO PLANS BEARING A LICENSED ENGINEER'S, ARCHITECT'S OR SURVEYOR'S SEAL."

HUNT ENGINEERS | ARCHITECTS | SURVEYORS
ALBANY, NY - BINGHAMTON, NY - HORSEHEADS, NY - ROCHESTER, NY
TOWANDA, PA - WILLIAMSPORT, PA
WWW.HUNT-EAS.COM 607 - 358 - 1000
NY CERTIFICATE NO. 0018220 PA CERTIFICATE NO. TSC220313464-1

PARTIAL MECHANICAL ROOM FLOOR PLANS

BROADWAY 2026 RENOVATIONS & CAPITAL OUTLAY

ELMIRA CITY SCHOOL DISTRICT

1000 BROADWAY ST, ELMIRA, NY 14904

SED #: 07-06-00-01-0-034-027, 07-06-00-01-0-034-028

BR-M1.16

PROJECT NO: 2012-254

GENERAL NOTES - MECHANICAL


REFER TO BR-H0.1.

CONSTRUCTION NOTES MECHANICAL

1 PROVIDE CURB ADAPTOR FOR EXHAUST FAN.
2 DISCONNECT DUCTWORK, SPLIT AHU TO INSTALL NEW CHILLED WATER COIL & EXTEND, RECONNECT DUCTWORK.
3 PROVIDE FACTORY END PANEL.

CONSTRUCTION NOTES - MECHANICAL PIPING

1 PROVIDE NEW CONTROL VALVE.
2 EXTEND & RECONNECT HWS/R.
3 PROVIDE CONDENSATE PIPING TO NEAREST FLOOR DRAIN.

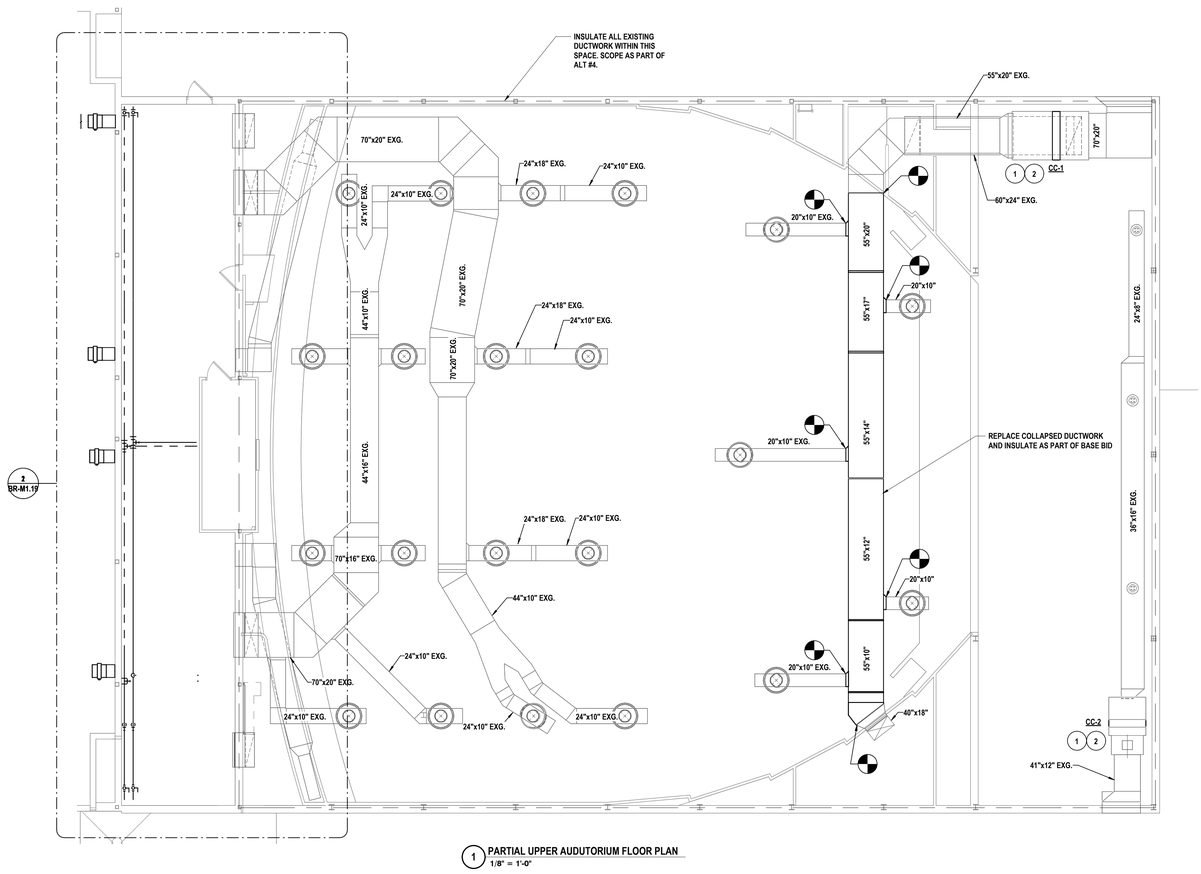

1 PARTIAL UPPER AUDUTORIUM FLOOR PLAN
1/8" = 1'-0"

Copyright: 2026

#	DATE:	REVISION:
1	10/09/2026	ISSUED FOR BID

"IT IS A VIOLATION OF THE LAW FOR ANY PERSON TO MAKE UNAUTHORIZED ALTERATIONS OR ADDITIONS TO PLANS BEARING A LICENSED ENGINEER'S, ARCHITECT'S OR SURVEYOR'S SEAL."

DRAWN BY: KTK
CHECKED BY: JDG
DATE: 07/24/2026
PHASE: CD


HUNT ENGINEERS | ARCHITECTS | SURVEYORS
ALBANY, NY - BINGHAMTON, NY - HORSEHEADS, NY - ROCHESTER, NY
TOWANDA, PA - WILLIAMSPORT, PA
WWW.HUNT-EAS.COM 607 - 358 - 1000
NY CERTIFICATE NO. 0018220 PA CERTIFICATE NO. TSC220313464-1

PARTIAL UPPER AUDUTORIUM FLOOR PLAN

BROADWAY 2026 RENOVATIONS & CAPITAL OUTLAY

ELMIRA CITY SCHOOL DISTRICT

1000 BROADWAY ST, ELMIRA, NY 14904

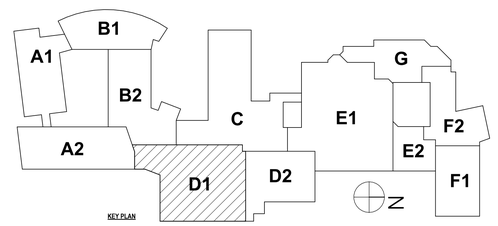

KEY PLAN

SED # 07-06-00-01-0-034-027, 07-06-00-01-0-034-028

BR-M1.17

PROJECT NO: 2012-254

GENERAL NOTES - MECHANICAL

REFER TO BR-H0.1.

CONSTRUCTION NOTES MECHANICAL

1 PROVIDE CURB ADAPTOR FOR EXHAUST FAN.

2 DISCONNECT DUCTWORK, SPLIT AHU TO INSTALL NEW CHILLED WATER COIL & EXTEND, RECONNECT DUCTWORK.


3

SCHEAMTIC DESIGN NOTES:


1. PROVIDE EBATRON FLOW STATIOPN DB ON INTAKE ON ALL UNIT VENTILATORS & FAN COIL UNITS.

2. PROVIDE EBATRON FLOW STATIONS ON SUPPLY, RETURN, & OUTSIDE AIR ON ALL NEW ROOFTOP UNITS, AIR HANDLING UNITS & EXISTING AIR HANDLING UNITS WITH NEW SHILLED WATER COILS

3. PROVIDE EBATRON FLOW STATION ON ALL RELIEF FANS.

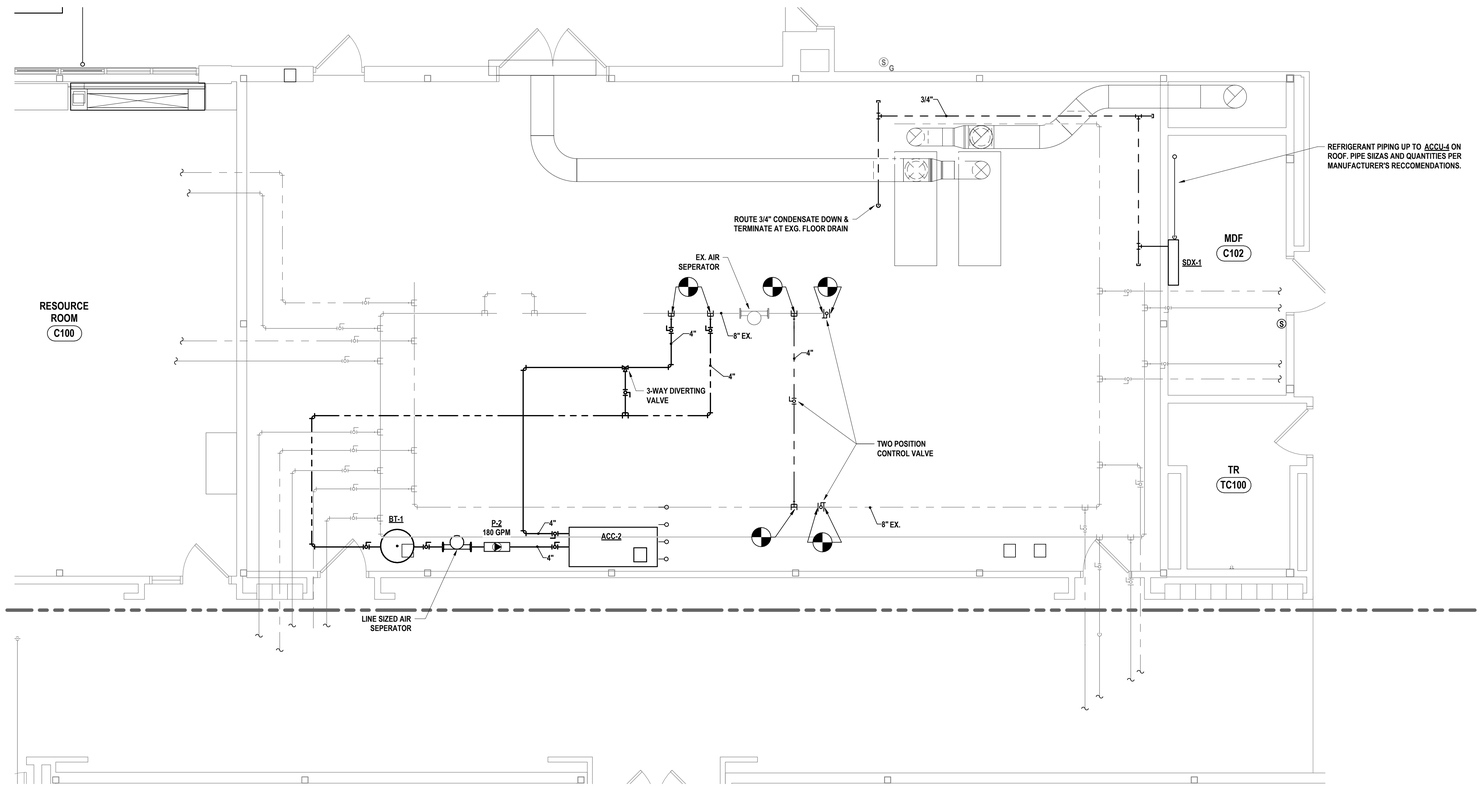

1 ENLARGED BOILER ROOM PLAN
1/4" = 1'-0"

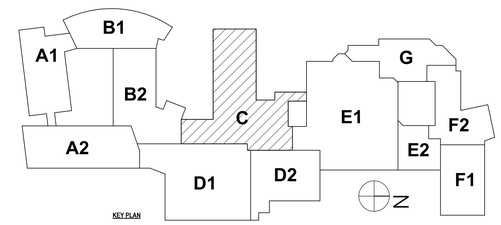

KEY PLAN

DRAWN BY:	KTK
CHECKED BY:	JDG
DATE:	07/24/2026
PHASE:	CD

Copyright, 2026

#	DATE:	REVISION:
1	10/09/2026	ISSUED FOR BID

"IT IS A VIOLATION OF THE LAW FOR ANY PERSON TO MAKE UNAUTHORIZED ALTERATIONS OR ADDITIONS TO PLANS BEARING A LICENSED ENGINEER'S, ARCHITECT'S OR SURVEYOR'S SEAL."

HUNT ENGINEERS | ARCHITECTS | SURVEYORS
ALBANY, NY - BINGHAMTON, NY - ROCHESTER, NY
WWW.HUNT-EAS.COM 607 - 358 - 1000
NY CERTIFICATE NO. 0018220 PA CERTIFICATE NO. TSC220313494-1

BOILER ROOM PLAN

BROADWAY 2026 RENOVATIONS & CAPITAL OUTLAY
ELMIRA CITY SCHOOL DISTRICT
1000 BROADWAY ST, ELMIRA, NY 14904

BR-M1.18

PROJECT NO: 2012-254

SED.# 07-05-00-01-0-034-027, 07-06-00-01-0-034-028

GYMNASIUM AND AUD MECHANICAL ROOM PLAN

BROADWAY 2026 RENOVATIONS & CAPITAL OUTLAY

ELMIRA CITY SCHOOL DISTRICT


1000 BROADWAY ST, ELMIRA, NY 14904

BR-M1.19


PROJECT NO: 2512-254

SED #: 07-06-00-01-0-034-027, 07-06-00-01-0-034-028

N

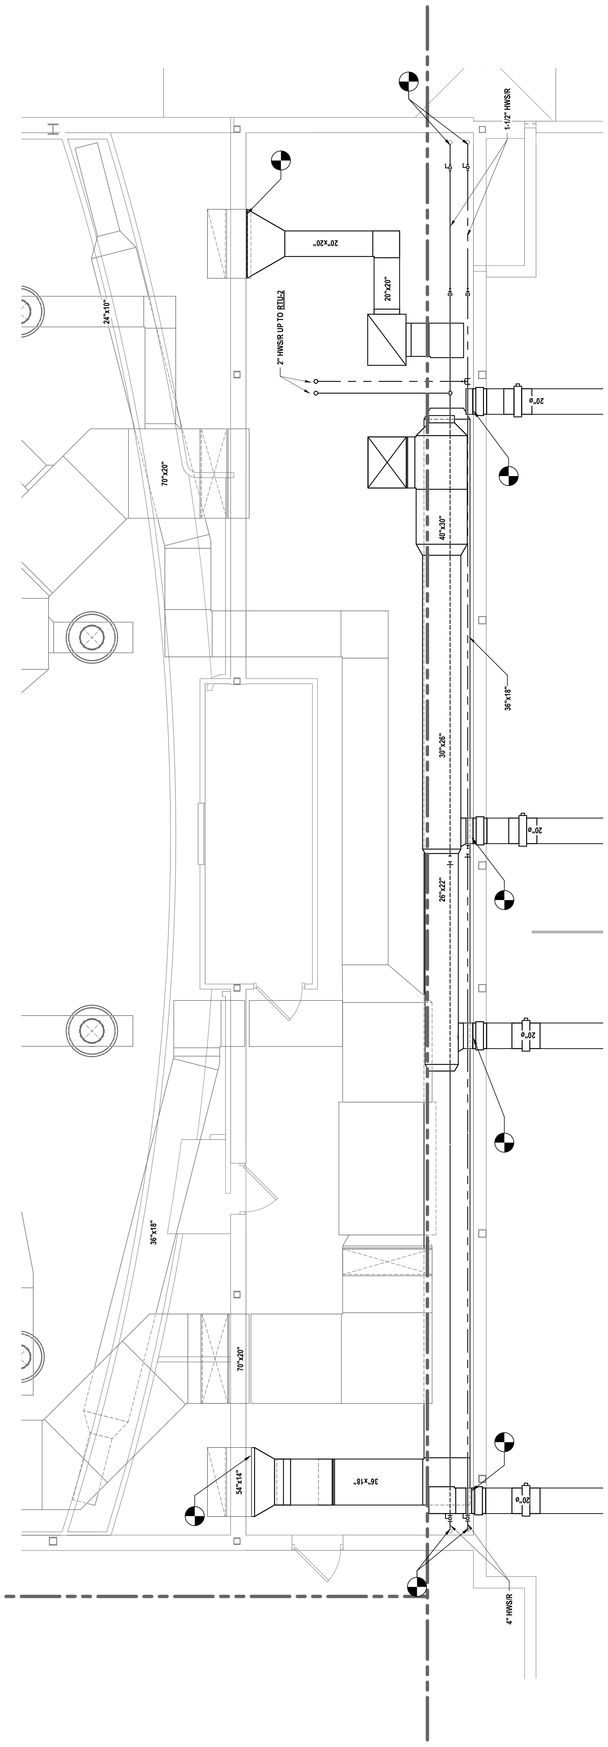

1 PARTIAL SECOND FLOOR HVAC PLAN - MECH ROOM UPPER AUDITORIUM - BASE BID
1/4" = 1'-0"

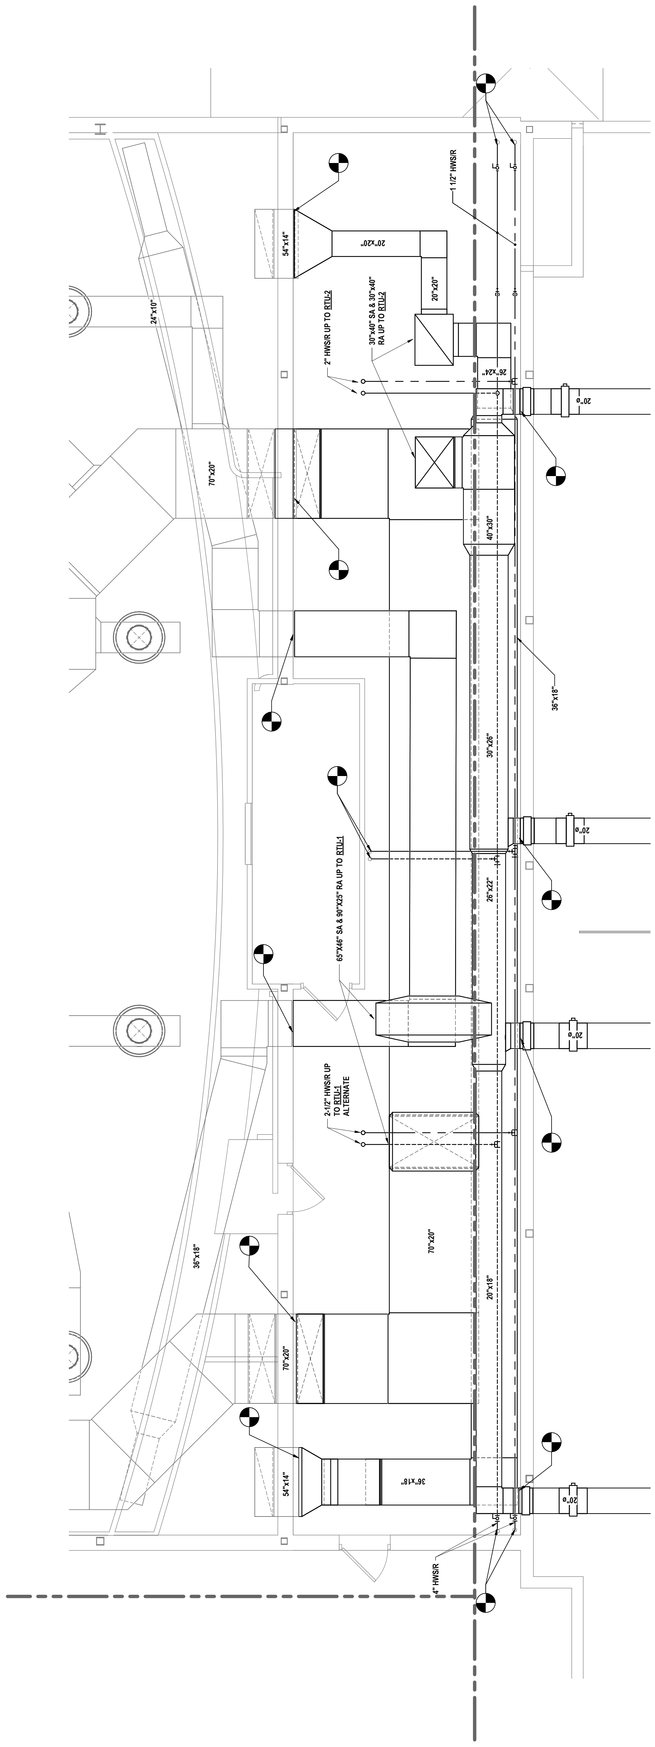

2 PARTIAL SECOND FLOOR HVAC PLAN - MECH ROOM UPPER AUDITORIUM - ALTERNATE 4
1/4" = 1'-0"

HUNT ENGINEERS | ARCHITECTS | SURVEYORS

ALBANY, NY - BINGHAMTON, NY - HORSEHEADS, NY - ROCHESTER, NY
TOWANDA, PA - WILLIAMSPORT, PA
WWW.HUNT-EAS.COM 607 - 358 - 1000
NY CERTIFICATE NO. 0018220 PA CERTIFICATE NO. TSC22031314641-1

#	DATE:	REVISION:
1	10/09/2026	ISSUED FOR BID

DRAWN BY: KTK
CHECKED BY: JDG
DATE: 07/24/2026
PHASE: CD

"IT IS A VIOLATION OF THE LAW FOR ANY PERSON TO MAKE UNAUTHORIZED ALTERATIONS OR ADDITIONS TO PLANS BEARING A LICENSED ENGINEER'S ARCHITECT'S OR SURVEYOR'S SEAL."


Copyright 2026

GENERAL NOTES - MECHANICAL


REFER TO BR-H0.1.

CONSTRUCTION NOTES - MECHANICAL PIPING

1 PROVIDE NEW CONTROL VALVE.
2 EXTEND & RECONNECT HWS/R.
3 PROVIDE CONDENSATE PIPING TO NEAREST FLOOR DRAIN.

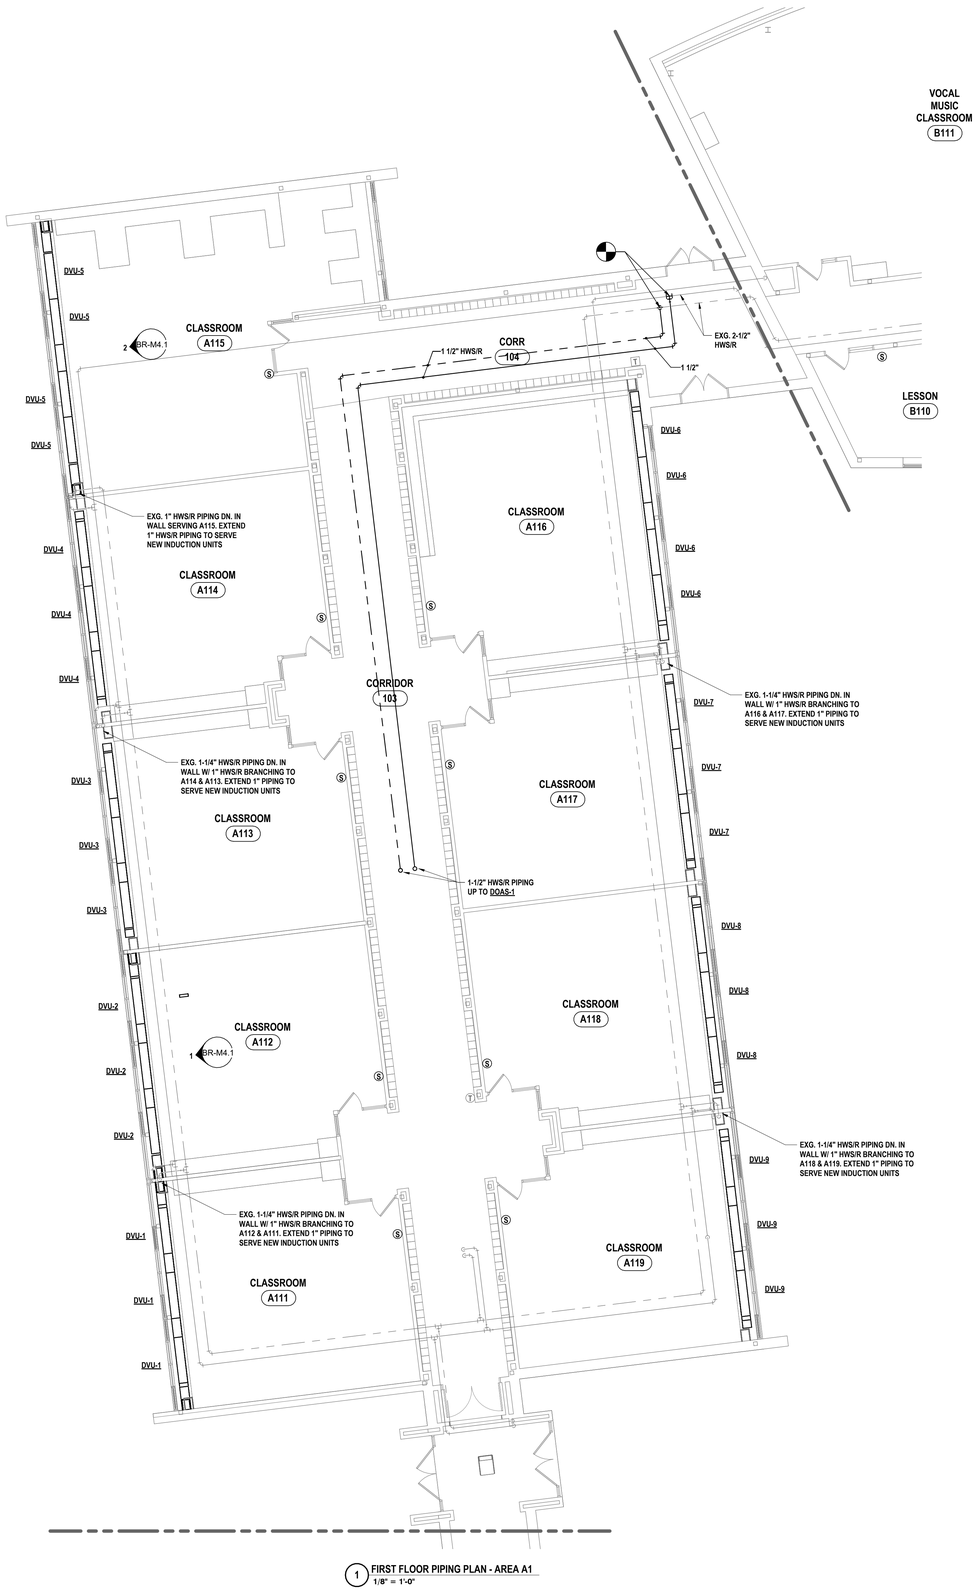

1 FIRST FLOOR PIPING PLAN - AREA A1
1/8" = 1'-0"

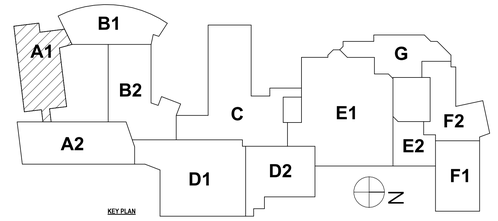

DRAWN BY:	KTK
CHECKED BY:	JDG
DATE:	07/24/2026
PHASE:	CD

Copyright, 2026

#	DATE:	REVISION:
1	10/09/2026	ISSUED FOR BID

IT IS A VIOLATION OF THE LAW FOR ANY PERSON TO MAKE UNAUTHORIZED ALTERATIONS OR ADDITIONS TO PLANS BEARING A LICENSED ENGINEER'S, ARCHITECT'S OR SURVEYOR'S SEAL."

HUNT ENGINEERS | ARCHITECTS | SURVEYORS
ALBANY, NY - BINGHAMTON, NY - HORSEHEADS, NY - ROCHESTER, NY
TOWANDA, PA - WILLIAMSPORT, PA
WWW.HUNT-EAS.COM 607 - 358 - 1000
NY CERTIFICATE NO. 0018220 PA CERTIFICATE NO. TSC22023131464-1

FIRST FLOOR PIPING PLAN - AREA A1

BROADWAY 2026 RENOVATIONS & CAPITAL OUTLAY

ELMIRA CITY SCHOOL DISTRICT

1000 BROADWAY ST, ELMIRA, NY 14904

SED #: 07-06-00-01-0-034-027, 07-06-00-01-0-034-028

BR-M2.1


PROJECT NO: 2012-254

GENERAL NOTES - MECHANICAL


REFER TO BR-H0.1.

CONSTRUCTION NOTES - MECHANICAL PIPING

1 PROVIDE NEW CONTROL VALVE.
2 EXTEND & RECONNECT HWS/R.
3 PROVIDE CONDENSATE PIPING TO NEAREST FLOOR DRAIN.

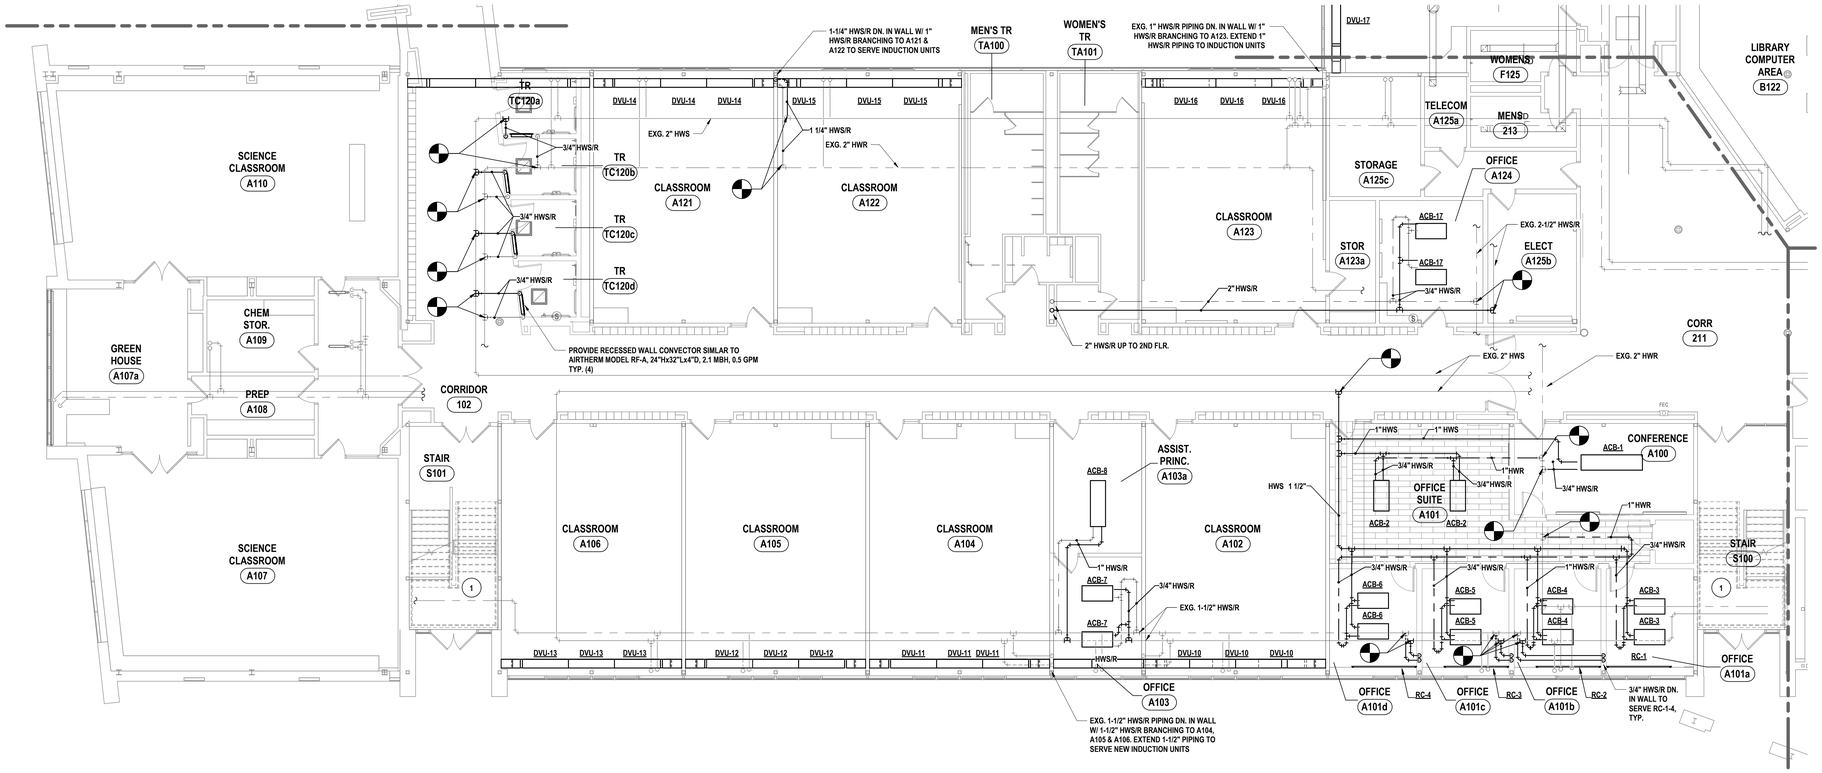

1 FIRST FLOOR PIPING PLAN - AREA A2
1/8" = 1'-0"

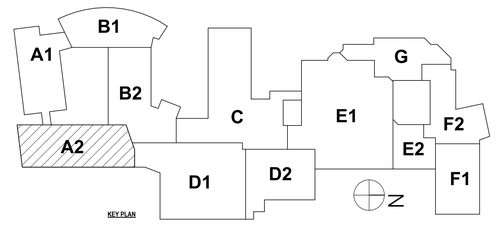

DRAWN BY:	KTK
CHECKED BY:	JDG
DATE:	07/24/2026
PHASE:	CD

Copyright, 2026

#	DATE:	REVISION:
1	10/09/2026	ISSUED FOR BID

"IT IS A VIOLATION OF THE LAW FOR ANY PERSON TO MAKE UNAUTHORIZED ALTERATIONS OR ADDITIONS TO PLANS BEARING A LICENSED ENGINEER'S, ARCHITECT'S OR SURVEYOR'S SEAL."

HUNT ENGINEERS | ARCHITECTS | SURVEYORS
ALBANY, NY - BINGHAMTON, NY - HORSEHEADS, NY - ROCHESTER, NY
WWW.HUNT-EAS.COM
NY CERTIFICATE NO. 0018220 PA CERTIFICATE NO. TSC220313464-1

FIRST FLOOR PIPING PLAN - AREA A2

BROADWAY 2026 RENOVATIONS & CAPITAL OUTLAY
ELMIRA CITY SCHOOL DISTRICT
1000 BROADWAY ST, ELMIRA, NY 14904

SED.#: 07-06-00-01-0-034-027, 07-06-00-01-0-034-028

BR-M2.2


PROJECT NO: 2012-254

GENERAL NOTES - MECHANICAL


REFER TO BR-H0.1.

CONSTRUCTION NOTES - MECHANICAL PIPING


1 PROVIDE NEW CONTROL VALVE.
2 EXTEND & RECONNECT HWS/R.
3 PROVIDE CONDENSATE PIPING TO NEAREST FLOOR DRAIN.

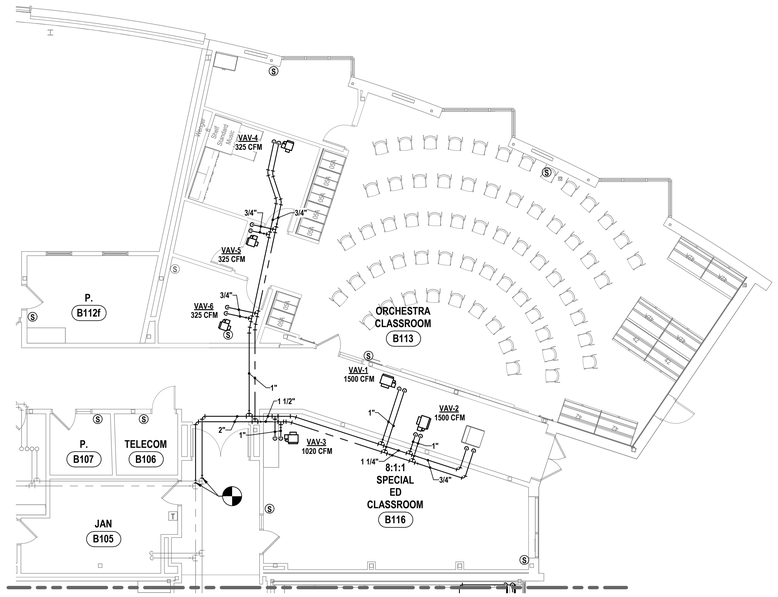

2 FIRST FLOOR PIPING PLAN - AREA B1 ORCHESTRA ALT
1/8" = 1'-0"

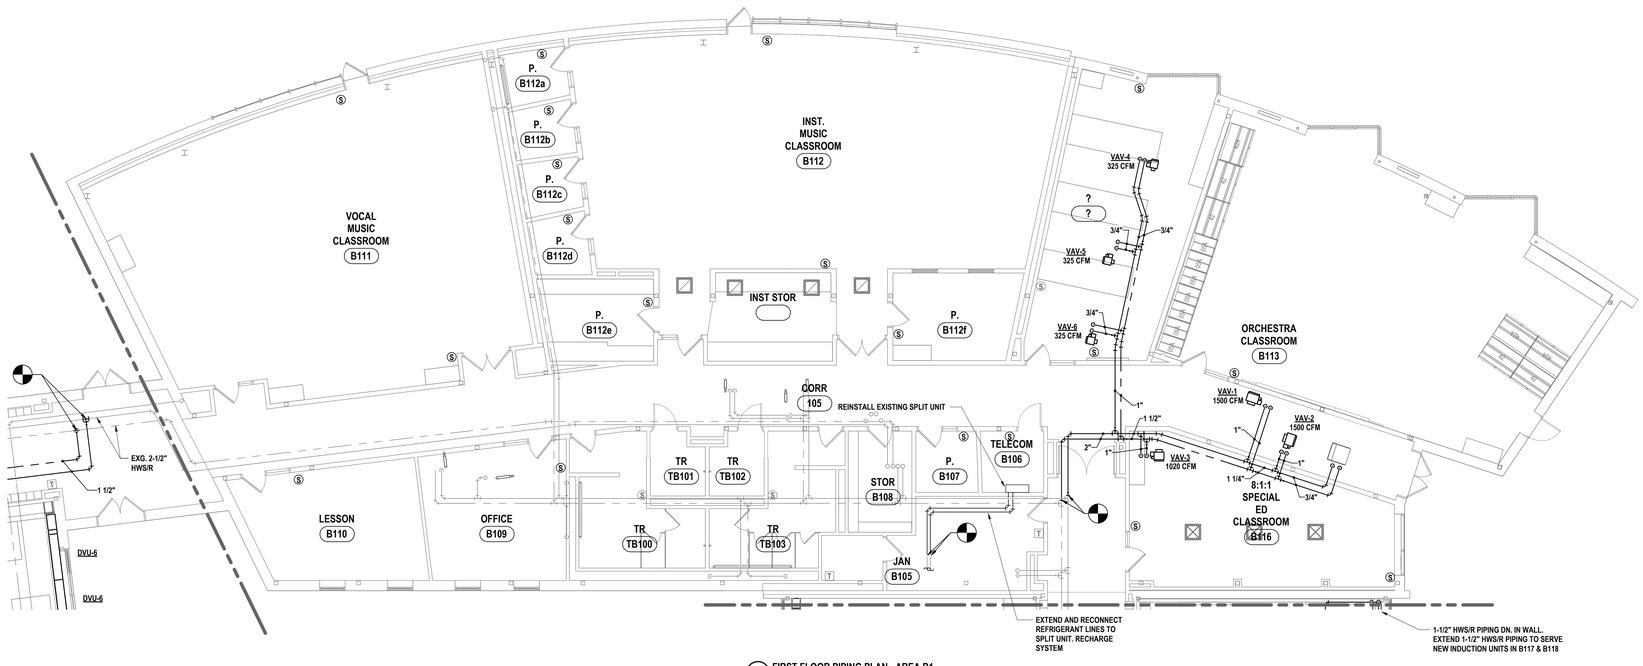

1 FIRST FLOOR PIPING PLAN - AREA B1
1/8" = 1'-0"

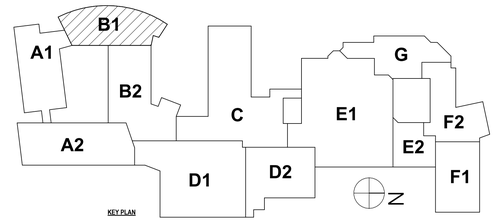

KEY PLAN

DRAWN BY:	KTK
CHECKED BY:	JDG
DATE:	07/24/2026
PHASE:	CD

Copyright, 2026

#	DATE:	REVISION:
1	10/09/2026	ISSUED FOR BID

IT IS A VIOLATION OF THE LAW FOR ANY PERSON TO MAKE UNAUTHORIZED ALTERATIONS OR ADDITIONS TO PLANS BEARING A LICENSED ENGINEER'S, ARCHITECT'S OR SURVEYOR'S SEAL."

HUNT ENGINEERS | ARCHITECTS | SURVEYORS
ALBANY, NY - BINGHAMTON, NY - HORSEHEADS, NY - ROCHESTER, NY
TOWANDA, PA - WILLIAMSPORT, PA
WWW.HUNT-EAS.COM 607 - 358 - 1000
NY CERTIFICATE NO. 0018220 PA CERTIFICATE NO. TSC2203131464-1

FIRST FLOOR PIPING PLAN - AREA B1

BROADWAY 2026 RENOVATIONS & CAPITAL OUTLAY
ELMIRA CITY SCHOOL DISTRICT
1000 BROADWAY ST, ELMIRA, NY 14904

SED#: 07-06-00-01-0-034-027, 07-06-00-01-0-034-028

BR-M2.3


PROJECT NO: 2012-254

GENERAL NOTES - MECHANICAL

REFER TO BR-H0.1.

CONSTRUCTION NOTES - MECHANICAL PIPING

1 PROVIDE NEW CONTROL VALVE.
2 EXTEND & RECONNECT HWS/R.
3 PROVIDE CONDENSATE PIPING TO NEAREST FLOOR DRAIN.

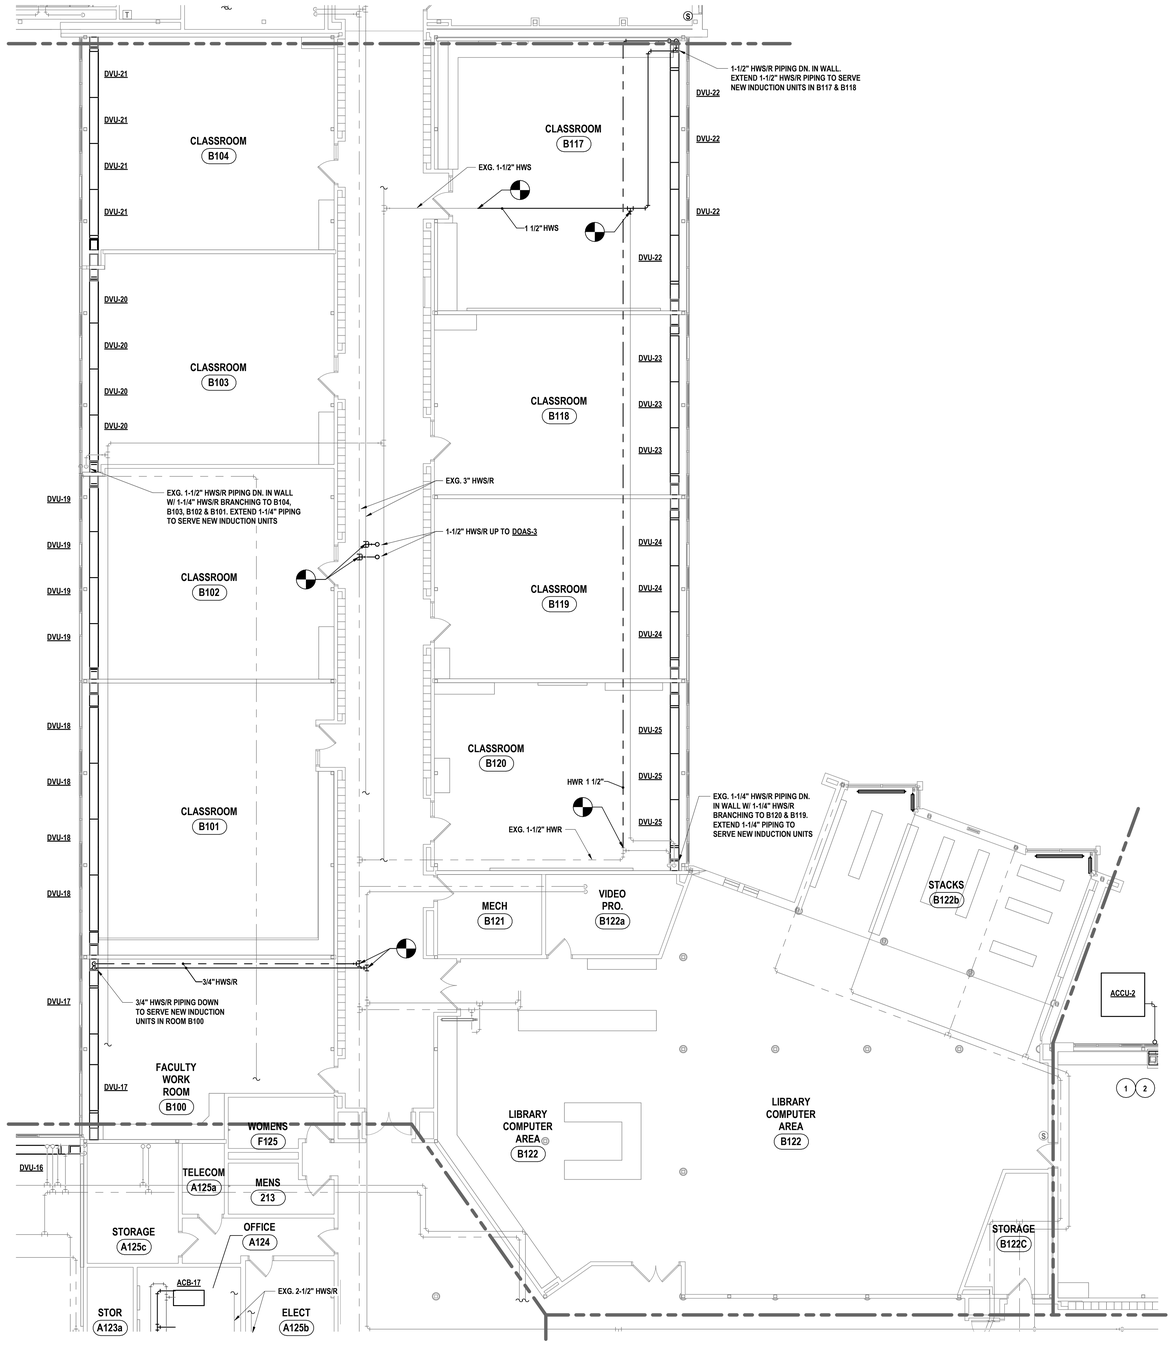

1 FIRST FLOOR PIPING PLAN - AREA B2
1/8" = 1'-0"

DRAWN BY:	KTK
CHECKED BY:	JDG
DATE:	07/24/2026
PHASE:	CD


Copyright, 2026

#	DATE:	REVISION:
1	10/09/2026	ISSUED FOR BID

"IT IS A VIOLATION OF THE LAW FOR ANY PERSON TO MAKE UNAUTHORIZED ALTERATIONS OR ADDITIONS TO PLANS BEARING A LICENSED ENGINEER'S, ARCHITECT'S OR SURVEYOR'S SEAL."

HUNT ENGINEERS | ARCHITECTS | SURVEYORS
ALBANY, NY - BINGHAMTON, NY - HORSEHEADS, NY - ROCHESTER, NY
DOWNINGTOWN, PA - WILLIAMSPORT, PA
WWW.HUNT-EAS.COM 607 - 358 - 1000
NY CERTIFICATE NO. 0018220 PA CERTIFICATE NO. TSC220313484-1

FIRST FLOOR PIPING PLAN - AREA B2
BROADWAY 2026 RENOVATIONS & CAPITAL OUTLAY
ELMIRA CITY SCHOOL DISTRICT
1000 BROADWAY ST, ELMIRA, NY 14904

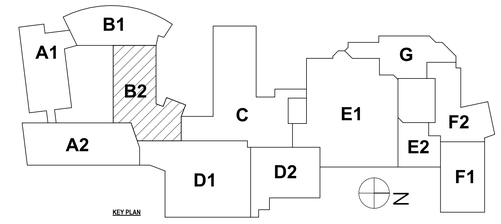

KEY PLAN

SED#: 07-06-00-01-0-034-027, 07-06-00-01-0-034-028

BR-M2.4

PROJECT NO: 2012-254

GENERAL NOTES - MECHANICAL

REFER TO BR-H0.1.

CONSTRUCTION NOTES - MECHANICAL PIPING

1 PROVIDE NEW CONTROL VALVE.
2 EXTEND & RECONNECT HWS/R.
3 PROVIDE CONDENSATE PIPING TO NEAREST FLOOR DRAIN.

ART ROOM C107
TECHNOLOGY ROOM C108
CORR 108
KILN C105B
TELECOM C105C
ART STORAGE C105A
MAKER SPACE C106
ART ROOM C105
TECHNOLOGY CLASSROOM C104
STEAM ROOM C103
TR TC108
TR TC107
TR TC106
TR TC104
TR TC103
TR TC102
TR TC101
VEST 02
CORRIDOR 116
SERVING KIT. C111a
CAFETERIA C111
COURTYARD C2
ACCU-2
REFRIGERANT PIPING LINE SIZE AND QUANTITIES PER MANUFACTURERS RECOMMENDATION
UV-1 1500 CFM 450 CFM OA
BOILER ROOM C101
RESOURCE ROOM C100
MDF C102
TR TC100
CUSTODIAL ROOM C113
2" HWS/R UP TO RTU-2
FACULTY ROOM C111c
JC C111b
EXG 2-1/2" HWS/R
ACB-22
ACB-21
3/4" HWS/R
CUST OFFICE C114
CORRIDOR 114

1 FIRST FLOOR PIPING PLAN - AREA C
1/8" = 1'-0"

KEY PLAN

DRAWN BY:	KTK
CHECKED BY:	JDG
DATE:	07/24/2026
PHASE:	CD

Copyright, 2026

#	DATE:	REVISION:
1	10/09/2026	ISSUED FOR BID

IT IS A VIOLATION OF THE LAW FOR ANY PERSON TO MAKE UNAUTHORIZED ALTERATIONS OR ADDITIONS TO PLANS BEARING A LICENSED ENGINEER'S, ARCHITECT'S OR SURVEYOR'S SEAL."

HUNT ENGINEERS | ARCHITECTS | SURVEYORS
ALBANY, NY - BINGHAMTON, NY - ROCHESTER, NY
TOWANDA, PA - WILLIAMSPORT, PA
WWW.HUNT-EAS.COM 607 - 358 - 1000
NY CERTIFICATE NO. 0018220 PA CERTIFICATE NO. TSC2203131464-1

FIRST FLOOR PIPING PLAN - AREA C
BROADWAY 2026 RENOVATIONS & CAPITAL OUTLAY
ELMIRA CITY SCHOOL DISTRICT
1000 BROADWAY ST, ELMIRA, NY 14904

SED #: 07-06-00-01-0-034-027, 07-06-00-01-0-034-028

BR-M2.5


PROJECT NO: 2012-254

GENERAL NOTES - MECHANICAL


REFER TO BR-H0.1.

CONSTRUCTION NOTES - MECHANICAL PIPING

1 PROVIDE NEW CONTROL VALVE.
2 EXTEND & RECONNECT HWS/R.
3 PROVIDE CONDENSATE PIPING TO NEAREST FLOOR DRAIN.

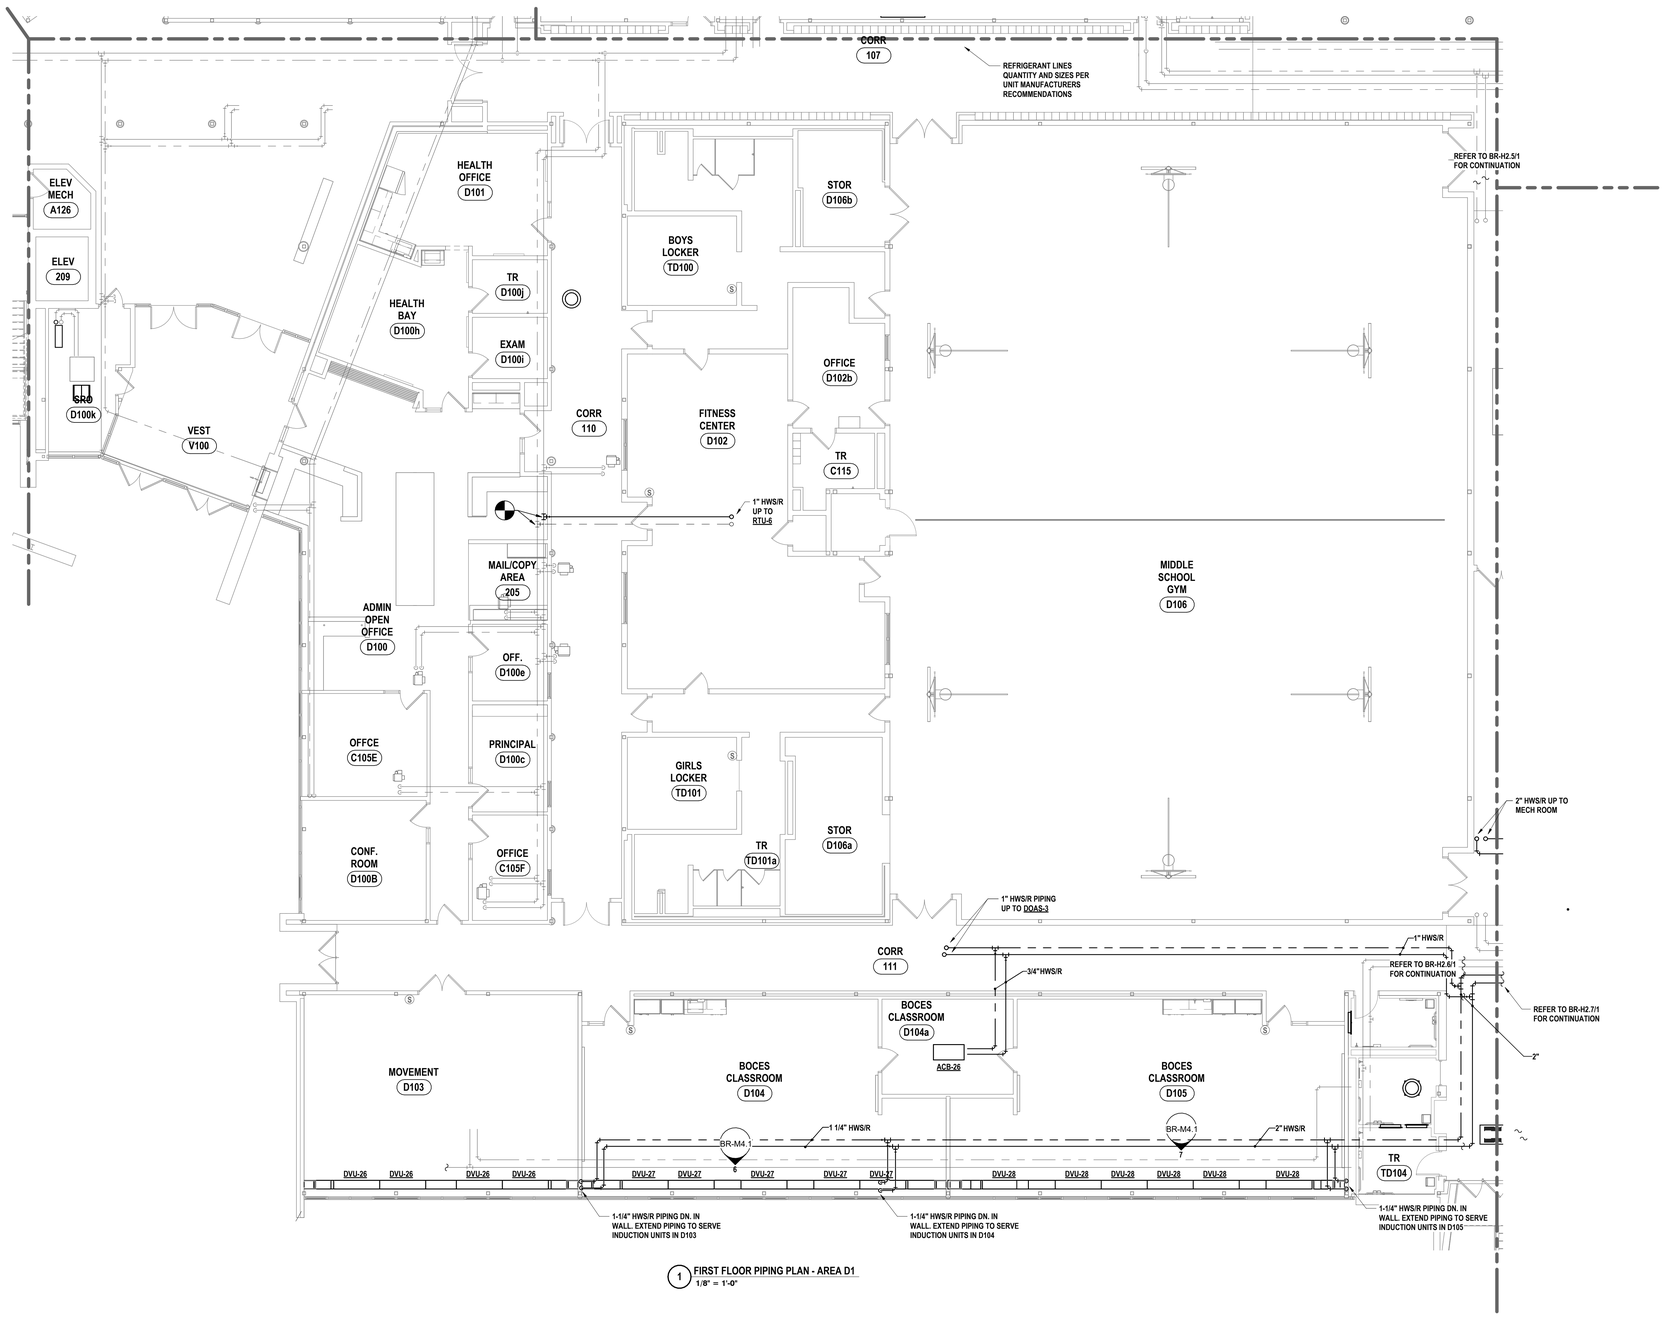

1 FIRST FLOOR PIPING PLAN - AREA D1
1/8" = 1'-0"

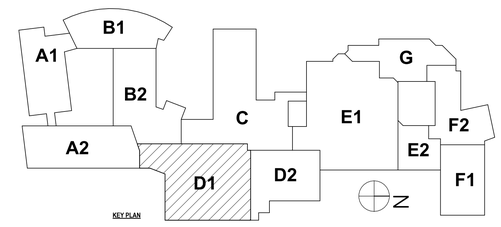

KEY PLAN

DRAWN BY:	KTK
CHECKED BY:	JDG
DATE:	07/24/2026
PHASE:	CD

Copyright: 2026

#	DATE:	REVISION:
1	10/09/2026	ISSUED FOR BID

"IT IS A VIOLATION OF THE LAW FOR ANY PERSON TO MAKE UNAUTHORIZED ALTERATIONS OR ADDITIONS TO PLANS BEARING A LICENSED ENGINEER'S, ARCHITECT'S OR SURVEYOR'S SEAL."

HUNT ENGINEERS | ARCHITECTS | SURVEYORS
ALBANY, NY - BINGHAMTON, NY - HORSEHEADS, NY - ROCHESTER, NY
PITTSBURGH, PA - WILLIAMSPORT, PA - WWW.HUNT-EAS.COM 607 - 338 - 1000
NY CERTIFICATE NO. 0018220 PA CERTIFICATE NO. TSC220313464-1

FIRST FLOOR PIPING PLAN - AREA D1

BROADWAY 2026 RENOVATIONS & CAPITAL OUTLAY

ELMIRA CITY SCHOOL DISTRICT

1000 BROADWAY ST, ELMIRA, NY 14904

BR-M2.6

PROJECT NO: 2012-254


SED.#: 07-06-00-01-0-034-027, 07-06-00-01-0-034-028

GENERAL NOTES - MECHANICAL

REFER TO BR-H0.1.

CONSTRUCTION NOTES - MECHANICAL PIPING

1 PROVIDE NEW CONTROL VALVE.
2 EXTEND & RECONNECT HWS/R.
3 PROVIDE CONDENSATE PIPING TO NEAREST FLOOR DRAIN.

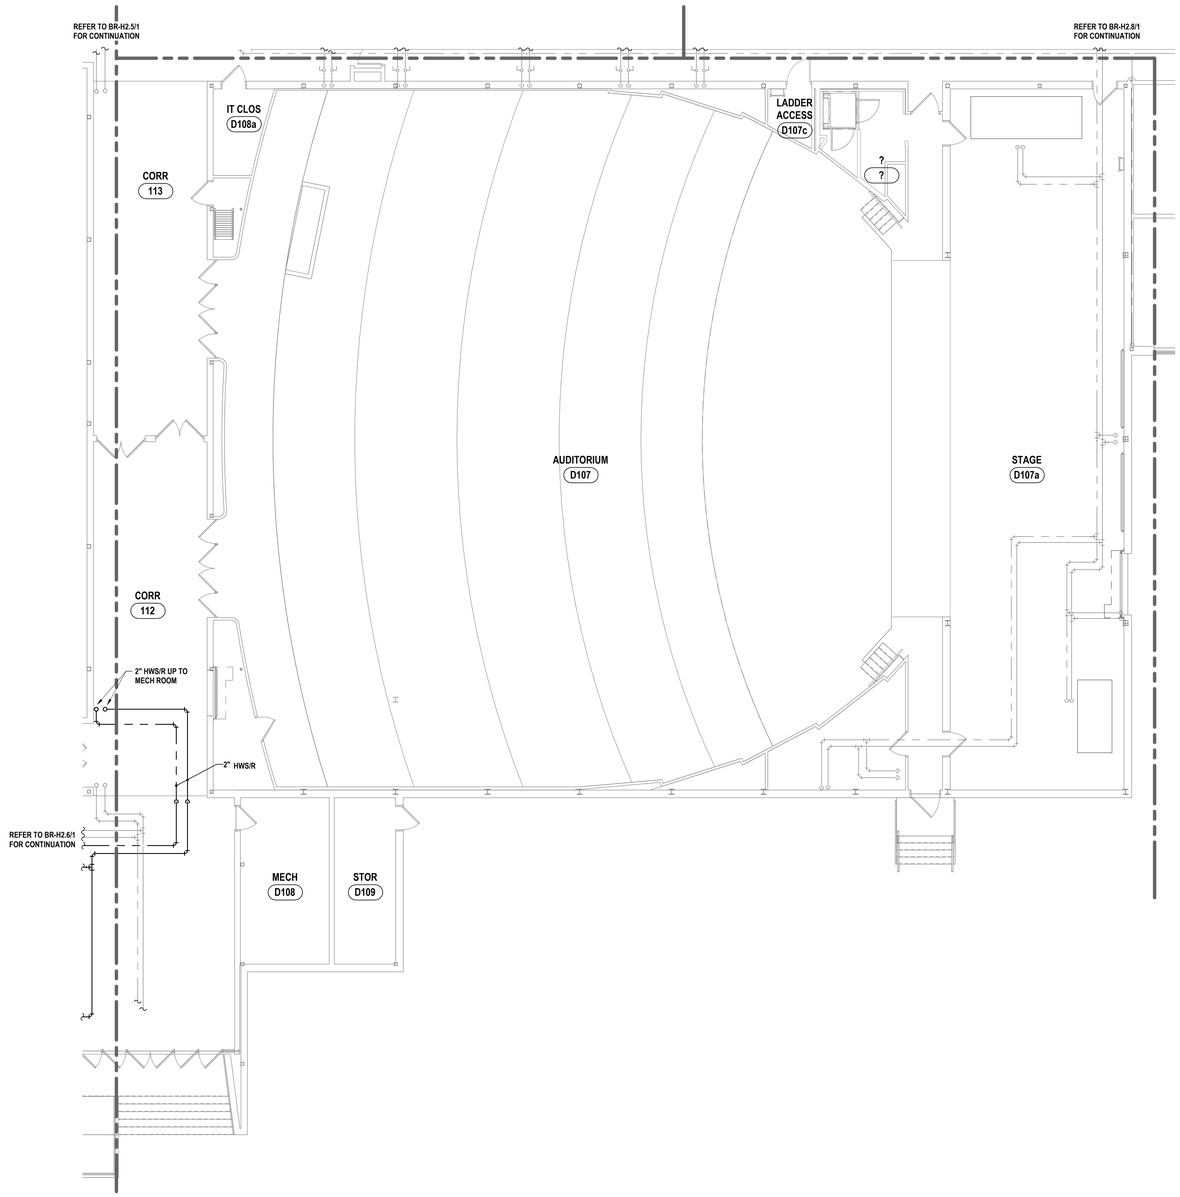

1 FIRST FLOOR PIPING PLAN - AREA D2
1/8" = 1'-0"

DRAWN BY:	KTK
CHECKED BY:	JDG
DATE:	07/24/2026
PHASE:	CD

Copyright: 2026


#	DATE:	REVISION:
1	10/09/2026	ISSUED FOR BID

"IT IS A VIOLATION OF THE LAW FOR ANY PERSON TO MAKE UNAUTHORIZED ALTERATIONS OR ADDITIONS TO PLANS BEARING A LICENSED ENGINEER'S, ARCHITECT'S OR SURVEYOR'S SEAL."

HUNT ENGINEERS | ARCHITECTS | SURVEYORS
ALBANY, NY - BINGHAMTON, NY - HORSEHEADS, NY - ROCHESTER, NY
TOWANDA, PA - WILLIAMSPORT, PA
WWW.HUNT-EAS.COM 607 - 358 - 1000
NY CERTIFICATE NO. 0018220 PA CERTIFICATE NO. TSC2203131464-1

FIRST FLOOR PIPING PLAN - AREA D2

BROADWAY 2026 RENOVATIONS & CAPITAL OUTLAY
ELMIRA CITY SCHOOL DISTRICT
1000 BROADWAY ST, ELMIRA, NY 14904

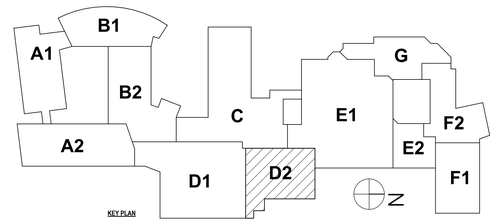

KEY PLAN

SED # 07-06-00-01-0-034-027, 07-06-00-01-0-004-028

BR-M2.7

PROJECT NO: 2012-254

GENERAL NOTES - MECHANICAL

REFER TO BR-H0.1.

CONSTRUCTION NOTES - MECHANICAL PIPING

1 PROVIDE NEW CONTROL VALVE.
2 EXTEND & RECONNECT HWS/R.
3 PROVIDE CONDENSATE PIPING TO NEAREST FLOOR DRAIN.

PLATFORM E100a
KILN E101a
CAFETERIA E100 3342 SF
ART E101
BOY'S E100b
GIRL'S E100c
VEST 02
CORRIDOR 116
COURTYARD C2
CUST 4 193 SF
TR TE104 38 SF
LOCKER E102b 60 SF
STOR E102c 33 SF
CORR 212 69 SF
DRY STORAGE E102d 224 SF
CORR 124
FACULTY LOUNGE G107
CLASSROOM G105
TR G105a
KITCHEN E102
DISH E102a
SERVING E102e
OFFICE E102f
PRAC. E103
STOR E106a
TR E102g
CORR 125
CLASSROOM E115
CLASSROOM E116
CLASSROOM E117
TR E116a
ELEM INSTRUMENTAL E104
PRAC. E105
ELEMENTARY GYM E106
STORAGE E114
STOR 134
TR E113e
OFFICE E104a
BOY'S TE100
LAVS F122
GIRL'S TE101
LAVS F123
CORR 115
ELEM CHORAL E108
CUST OFFICE C114
TR TE102
TR TE103
JAN E107
OT/ PT E113a
GYM OFFICE E113
OT/ PT E112
STORAGE E122b
OFFICE E112a
WORK ROOM E118
TR E117a
TELECOM E118a
CUST E119
ELEC E121b
OFFICE E121
LADDER ACCESS D107c
SMALL CONF. ROOM E109
PSY E110d
CONF. E110c
MECH E111
TR E110b
WORK E110a
OFFICE E110e
AP E110f
SRO E110g
COUNS. E110h
OPEN OFFICE E110
VEST V104
STOR E120a
STOR E120b
NURSE E120
TR E120c
EXAM ROOM E120d
OFFICE E120e
CLASSROOM E122

1" HWS/R
ACB-9
3/4" HWS/R TO ACB-9, TYP.
1" HWS/R
EXG. 1-1/4" HWS/R
3/4" HWS/R DN TO CUH-1
CUH-1 600 CFM
1-1/4" HWS/R UP TO DOAS-5
1 1/4" HWS/R
3/4" HWS/R
ACB-11
ACB-10
1" HWS/R
1 1/4" HWS/R
3/4" HWS/R TO ACB-14, TYP.
ACB-13
1 1/4"HWS/R
1 1/2"HWS/R
EXG. 2" HWS/R
ACB-12
ACB-14
3/4" HWS/R
3/4"HWS/R TO ACB-14 TYP.
1" HWS/R
EXG. 3-1/2" HWS/R
REFER TO BR-H2.8/1 FOR CONTINUATION
1-1/4" HWS/R DN. IN WALL. EXTEND 1-1/4" PIPING TO NEW INDUCTION UNITS
DVU-57
1 1/4" HWS/R
EXG. 1-1/2" HWS/R
DVU-55
DVU-29
EXG. 1" HWS/R PIPING DN. IN WALL W/ 1" HWS/R BRANCHING TO E115 & A116. EXTEND 1" PIPING TO SERVE NEW INDUCTION UNITS
DVU-30
EXG. 1" HWS/R PIPING DN. IN WALL W/ 1" HWS/R BRANCHING TO E117. EXTEND 1" PIPING TO SERVE NEW INDUCTION UNITS
DVU-31
ACB-23
ACB-24
DVU-34
UP TO ACCU-1 ON ROOF
REFRIGERANT PIPE SIZES & QUANTITIES PER UNIT MANUFACTURER RECOMMENDATION
DXC-1
DVU-33
EXG. 1" HWS/R PIPING DN. IN WALL W/ 1" HWS/R BRANCHING TO E122. EXTEND 1" PIPING TO SERVE NEW INDUCTION UNITS IN E122

1 FIRST FLOOR PIPING PLAN - AREA E1
1/8" = 1'-0"

KEY PLAN
A1 B1 B2 A2 C D1 D2 E1 E2 F1 F2 G

DRAWN BY:	KTK
CHECKED BY:	JDG
DATE:	07/24/2026
PHASE:	CD

Copyright 2026

#	DATE:	REVISION:
1	10/09/2026	ISSUED FOR BID

"IT IS A VIOLATION OF THE LAW FOR ANY PERSON TO MAKE UNAUTHORIZED ALTERATIONS OR ADDITIONS TO PLANS BEARING A LICENSED ENGINEER'S, ARCHITECT'S OR SURVEYOR'S SEAL."

HUNT ENGINEERS | ARCHITECTS | SURVEYORS
ALBANY, NY - BINGHAMTON, NY - HORSEHEADS, NY - ROCHESTER, NY
DOWNTOWN, BUFFALO, NY - WILLIAMSVILLE, NY
WWW.HUNT-EAS.COM 607 - 358 - 1000
NY CERTIFICATE NO. 0018220 PA CERTIFICATE NO. TSC220313464-1

FIRST FLOOR PIPING PLAN - AREA E1
BROADWAY 2026 RENOVATIONS & CAPITAL OUTLAY
ELMIRA CITY SCHOOL DISTRICT
1000 BROADWAY ST, ELMIRA, NY 14904

SED #: 07-06-00-01-0-034-027, 07-06-00-01-0-034-028

BR-M2.8


PROJECT NO: 2012-254

GENERAL NOTES - MECHANICAL

REFER TO BR-H0.1.

CONSTRUCTION NOTES - MECHANICAL PIPING

1 PROVIDE NEW CONTROL VALVE.
2 EXTEND & RECONNECT HWS/R.
3 PROVIDE CONDENSATE PIPING TO NEAREST FLOOR DRAIN.

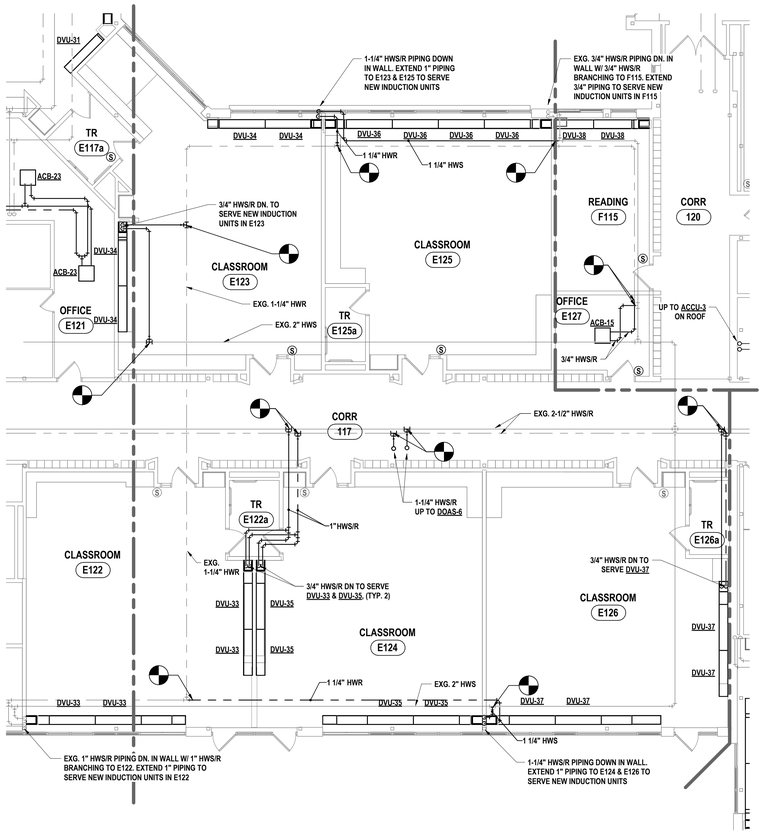

1 FIRST FLOOR PIPING PLAN - AREA E2
1/8" = 1'-0"

DRAWN BY:	KTK
CHECKED BY:	JDG
DATE:	07/24/2026
PHASE:	CD

Copyright, 2026


#	DATE:	REVISION:
1	10/09/2026	ISSUED FOR BID

IT IS A VIOLATION OF THE LAW FOR ANY PERSON TO MAKE UNAUTHORIZED ALTERATIONS OR ADDITIONS TO PLANS BEARING A LICENSED ENGINEER'S, ARCHITECT'S OR SURVEYOR'S SEAL."

HUNT ENGINEERS | ARCHITECTS | SURVEYORS
ALBANY, NY - BINGHAMTON, NY - HORSEHEADS, NY - ROCHESTER, NY
DOWNINGTOWN, PA - HUNTINGTON, NY
WWW.HUNT-EAS.COM 607 - 358 - 1000
NY CERTIFICATE NO. 0018220 PA CERTIFICATE NO. TSC220313464-1

FIRST FLOOR PIPING PLAN - AREA E2

BROADWAY 2026 RENOVATIONS & CAPITAL OUTLAY
ELMIRA CITY SCHOOL DISTRICT
1000 BROADWAY ST, ELMIRA, NY 14904

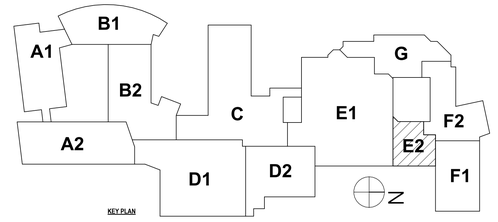

KEY PLAN

SED#: 07-06-00-01-0-034-021, 07-06-00-01-0-034-028

BR-M2.9


PROJECT NO: 2012-254

GENERAL NOTES - MECHANICAL


REFER TO BR-H0.1.

CONSTRUCTION NOTES - MECHANICAL PIPING

1 PROVIDE NEW CONTROL VALVE.
2 EXTEND & RECONNECT HWS/R.
3 PROVIDE CONDENSATE PIPING TO NEAREST FLOOR DRAIN.

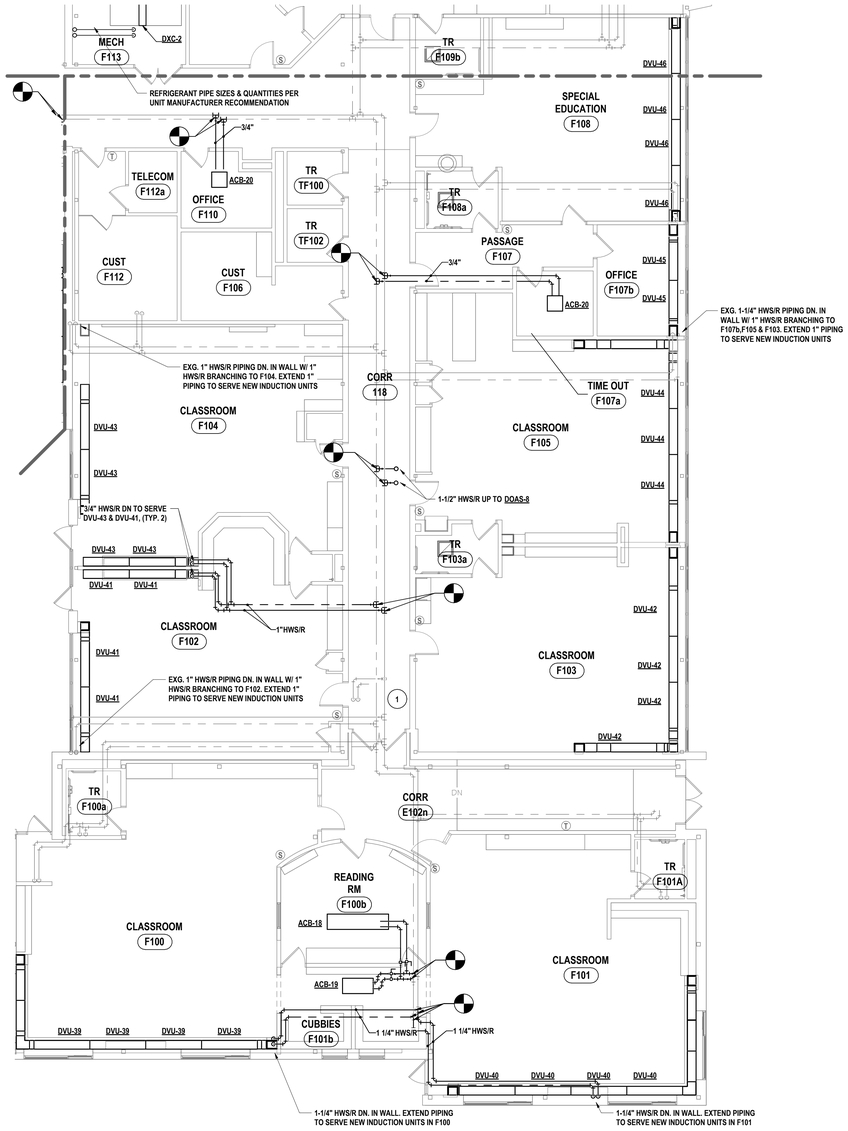

1 FIRST FLOOR PIPING PLAN - AREA F1
1/8" = 1'-0"

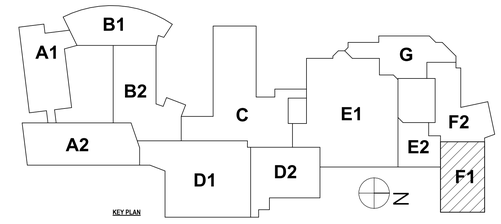

DRAWN BY:	KTK
CHECKED BY:	JDG
DATE:	07/24/2026
PHASE:	CD

Copyright, 2026

#	DATE:	REVISION:
1	10/09/2026	ISSUED FOR BID

"IT IS A VIOLATION OF THE LAW FOR ANY PERSON TO MAKE UNAUTHORIZED ALTERATIONS OR ADDITIONS TO PLANS BEARING A LICENSED ENGINEER'S, ARCHITECT'S OR SURVEYOR'S SEAL."

HUNT ENGINEERS | ARCHITECTS | SURVEYORS
ALBANY, NY - BINGHAMTON, NY - HORSEHEADS, NY - ROCHESTER, NY
WWW.HUNT-EAS.COM 607 - 358 - 1000
NY CERTIFICATE NO. 0018220 PA CERTIFICATE NO. TSC2203131464-1

FIRST FLOOR PIPING PLAN - AREA F1

BROADWAY 2026 RENOVATIONS & CAPITAL OUTLAY
ELMIRA CITY SCHOOL DISTRICT
1000 BROADWAY ST, ELMIRA, NY 14904

SED#: 07-06-00-01-0-034-027, 07-06-00-01-0-034-028

BR-M2.10


PROJECT NO: 2012-254

GENERAL NOTES - MECHANICAL

REFER TO BR-H0.1.

CONSTRUCTION NOTES - MECHANICAL PIPING

1 PROVIDE NEW CONTROL VALVE.
2 EXTEND & RECONNECT HWS/R.
3 PROVIDE CONDENSATE PIPING TO NEAREST FLOOR DRAIN.

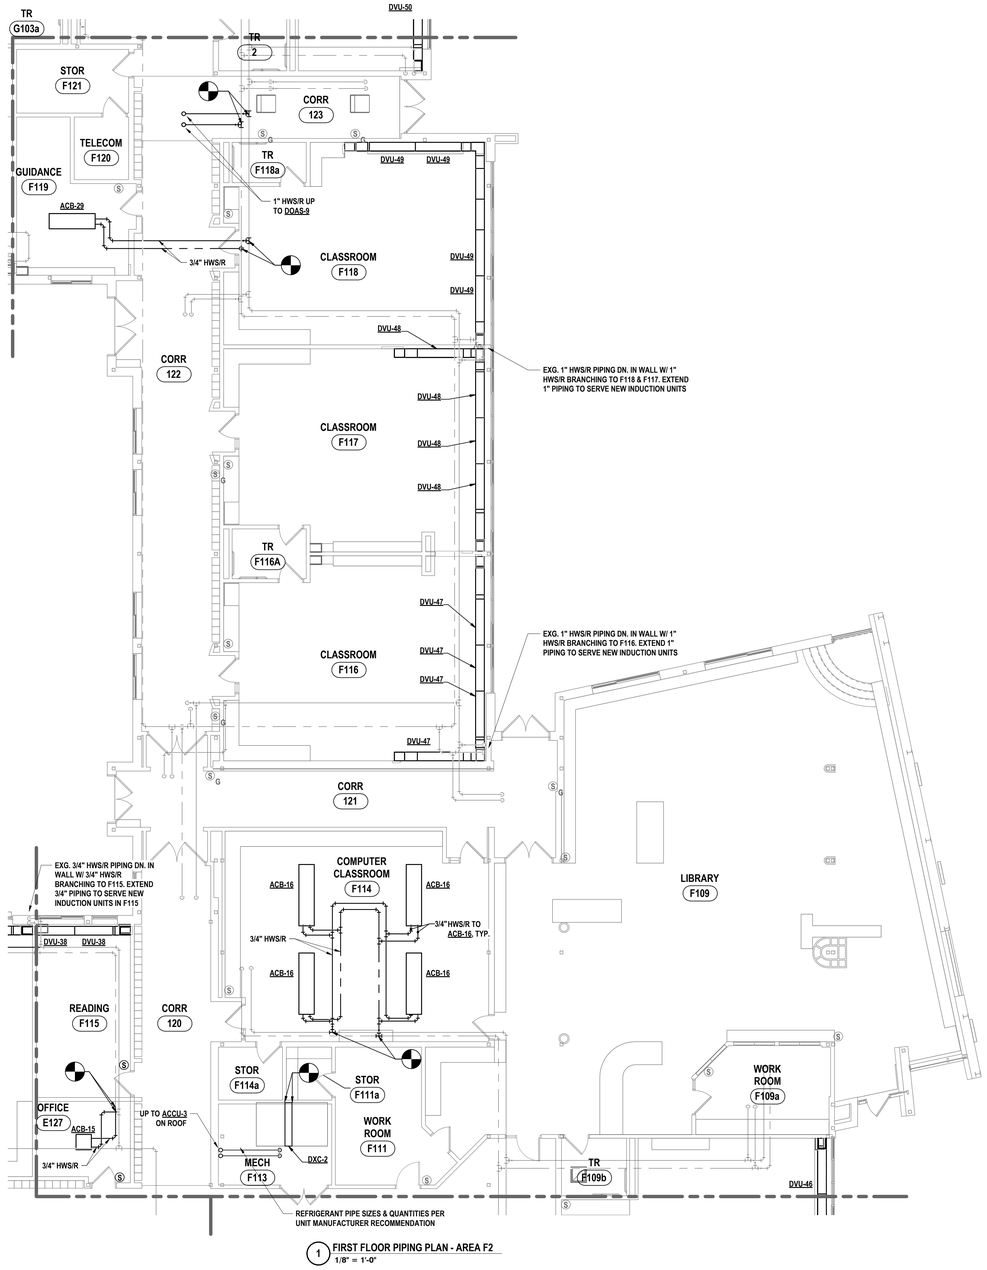

1 FIRST FLOOR PIPING PLAN - AREA F2
1/8" = 1'-0"

DRAWN BY:	KTK
CHECKED BY:	JDG
DATE:	07/24/2026
PHASE:	CD

Copyright: 2026


#	DATE:	REVISION:
1	10/09/2026	ISSUED FOR BID

IT IS A VIOLATION OF THE LAW FOR ANY PERSON TO MAKE UNAUTHORIZED ALTERATIONS OR ADDITIONS TO PLANS BEARING A LICENSED ENGINEER'S, ARCHITECT'S OR SURVEYOR'S SEAL."

HUNT ENGINEERS | ARCHITECTS | SURVEYORS
ALBANY, NY - BINGHAMTON, NY - HORSEHEADS, NY - ROCHESTER, NY
TOWANDA, PA - WILLIAMSPORT, PA
WWW.HUNT-EAS.COM 607 - 358 - 1000
NY CERTIFICATE NO. 076997 PA CERTIFICATE NO. 0018220 PA CERTIFICATE NO. TSC220313494-1

FIRST FLOOR PIPING PLAN - AREA F2

BROADWAY 2026 RENOVATIONS & CAPITAL OUTLAY
ELMIRA CITY SCHOOL DISTRICT
1000 BROADWAY ST, ELMIRA, NY 14904

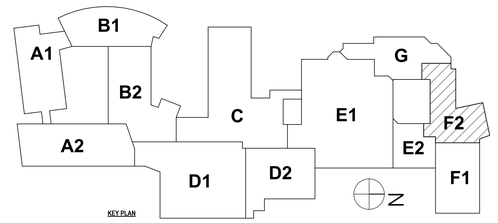

KEY PLAN

SED # 07-06-00-10-0-034-027, 01-06-00-01-0-004-028

BR-M2.11


PROJECT NO: 2012-254

GENERAL NOTES - MECHANICAL


REFER TO BR-H0.1.

CONSTRUCTION NOTES - MECHANICAL PIPING

1 PROVIDE NEW CONTROL VALVE.
2 EXTEND & RECONNECT HWS/R.
3 PROVIDE CONDENSATE PIPING TO NEAREST FLOOR DRAIN.

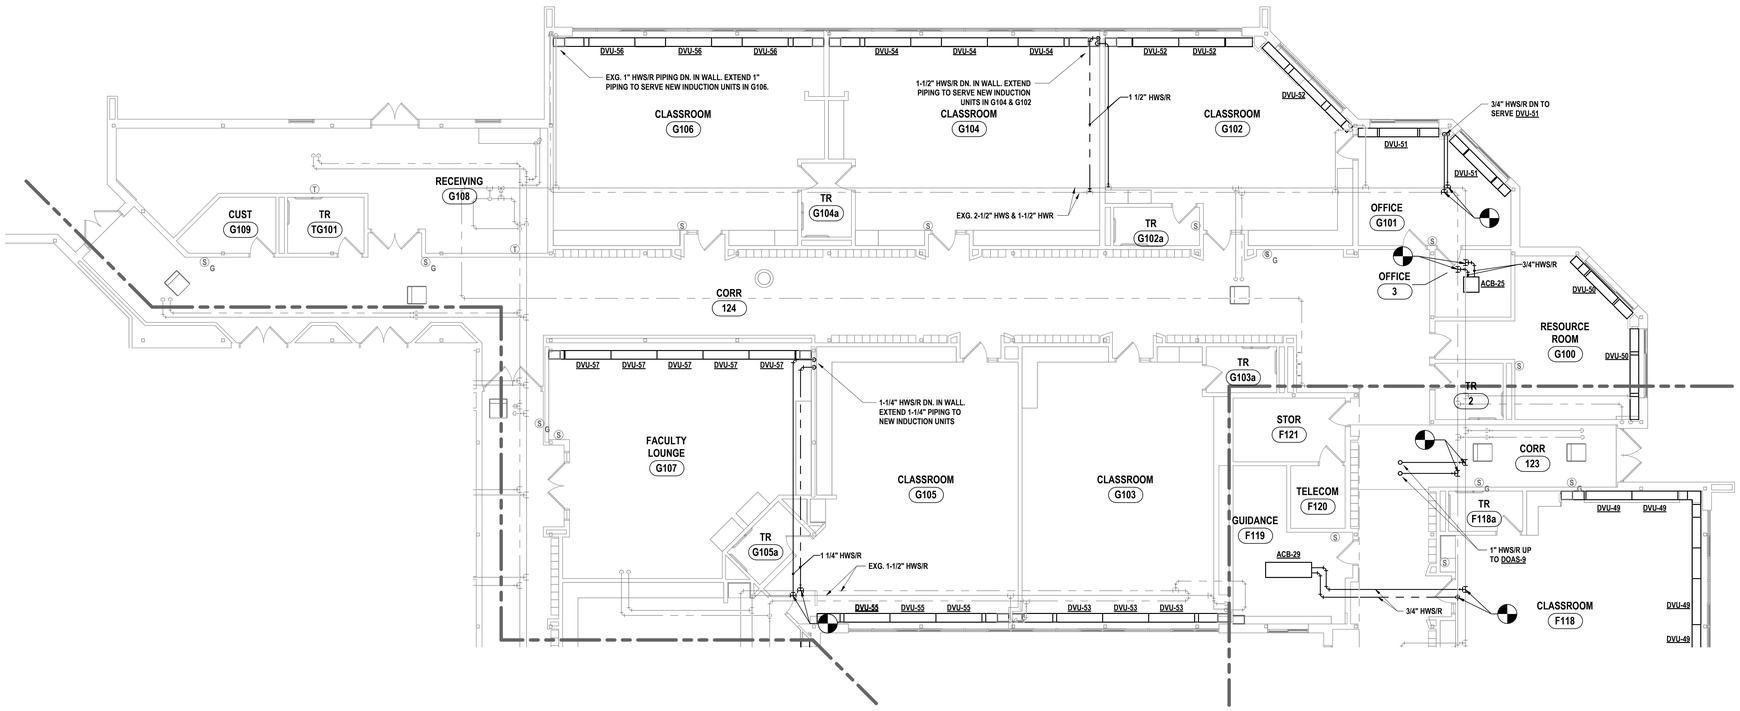

1 FIRST FLOOR PIPING PLAN - AREA G
1/8" = 1'-0"

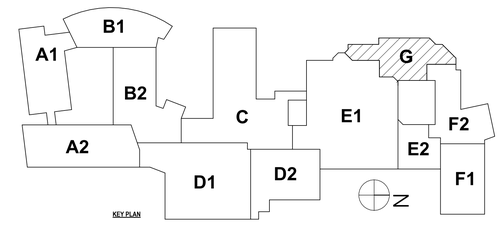

DRAWN BY:	KTK
CHECKED BY:	JDG
DATE:	07/24/2026
PHASE:	CD

Copyright, 2026

#	DATE:	REVISION:
1	10/09/2026	ISSUED FOR BID

"IT IS A VIOLATION OF THE LAW FOR ANY PERSON TO MAKE UNAUTHORIZED ALTERATIONS OR ADDITIONS TO PLANS BEARING A LICENSED ENGINEER'S, ARCHITECT'S OR SURVEYOR'S SEAL."

HUNT ENGINEERS | ARCHITECTS | SURVEYS
ALBANY, NY - BINGHAMTON, NY - HORSEHEADS, NY - ROCHESTER, NY
WILLIAMSVILLE, NY - PITTSBURGH, PA - HUNTSVILLE, AL - DOHA, QA
WWW.HUNT-EAS.COM 607 - 338 - 1000
NY CERTIFICATE NO. 0018220 PA CERTIFICATE NO. TSC220313484-1

FIRST FLOOR PIPING PLAN - AREA G

BROADWAY 2026 RENOVATIONS & CAPITAL OUTLAY
ELMIRA CITY SCHOOL DISTRICT
1000 BROADWAY ST, ELMIRA, NY 14904

SED#: 07-06-00-01-0-034-027, 07-06-00-01-0-034-028

BR-M2.12


PROJECT NO: 2012-254

GENERAL NOTES - MECHANICAL


REFER TO BR-H0.1.

CONSTRUCTION NOTES - MECHANICAL PIPING

1 PROVIDE NEW CONTROL VALVE.
2 EXTEND & RECONNECT HWS/R.
3 PROVIDE CONDENSATE PIPING TO NEAREST FLOOR DRAIN.

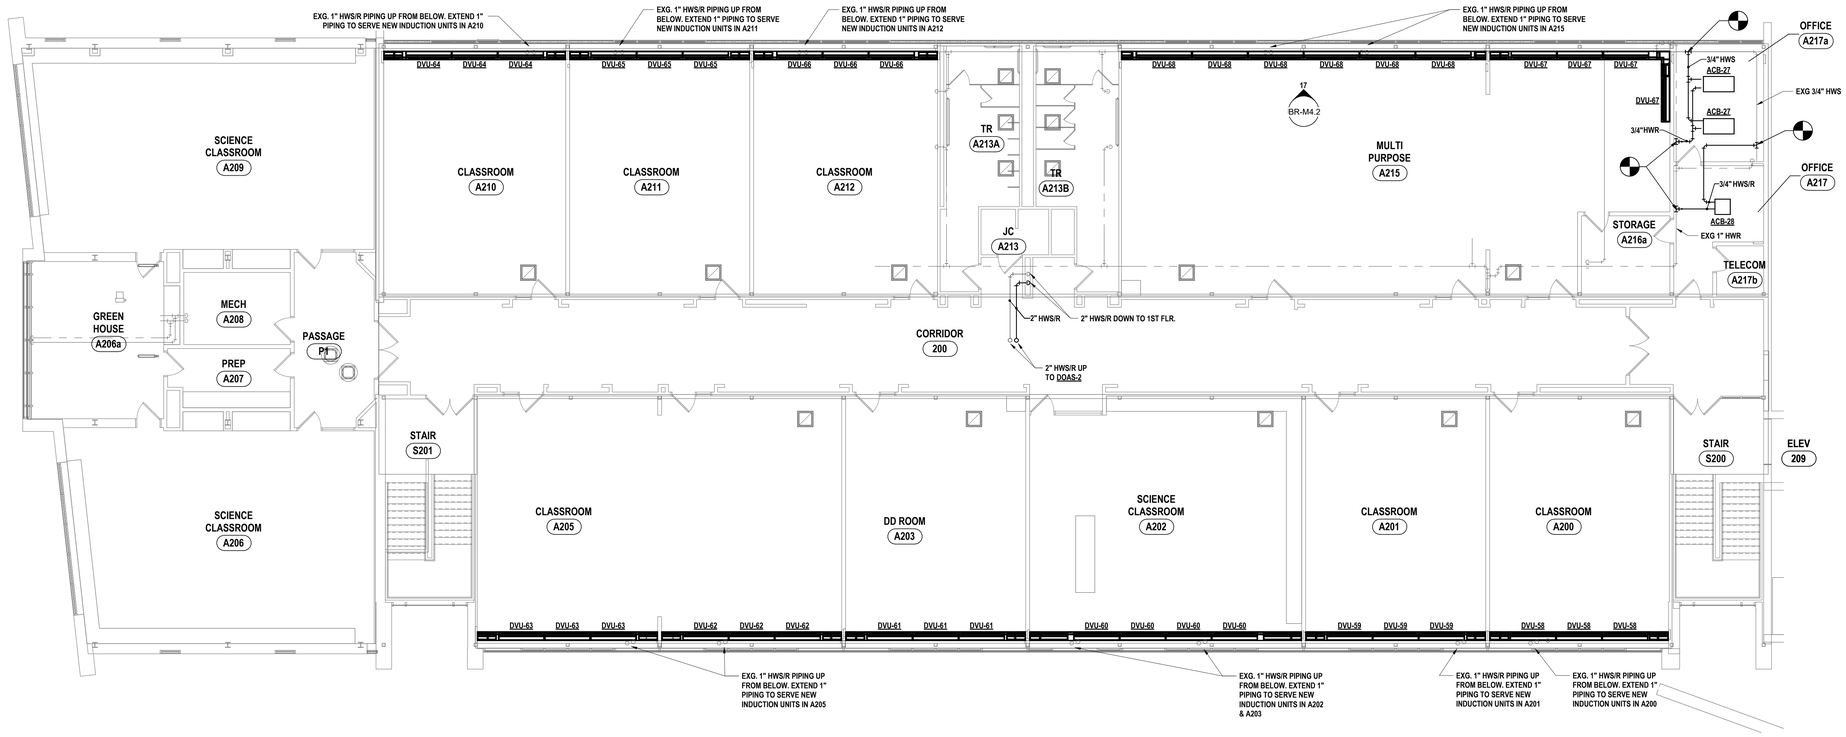

1 SECOND FLOOR PIPING PLAN - AREA A2
1/8" = 1'-0"

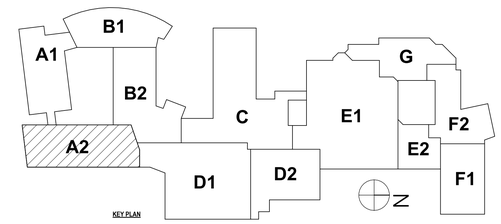

DRAWN BY:	KTK
CHECKED BY:	JDG
DATE:	07/24/2026
PHASE:	CD

Copyright, 2026

#	DATE:	REVISION:
1	10/09/2026	ISSUED FOR BID

"IT IS A VIOLATION OF THE LAW FOR ANY PERSON TO MAKE UNAUTHORIZED ALTERATIONS OR ADDITIONS TO PLANS BEARING A LICENSED ENGINEER'S, ARCHITECT'S OR SURVEYOR'S SEAL."

HUNT ENGINEERS | ARCHITECTS | SURVEYORS
ALBANY, NY - BINGHAMTON, NY - HORSEHEADS, NY - ROCHESTER, NY
TOWSON, MD - WILLIAMSVILLE, NY - PITTSBURGH, PA
WWW.HUNT-EAS.COM 607 - 338 - 1000
NY CERTIFICATE NO. 0018220 PA CERTIFICATE NO. TSC2203131464-1

SECOND FLOOR PIPING PLAN - AREA A2

BROADWAY 2026 RENOVATIONS & CAPITAL OUTLAY
ELMIRA CITY SCHOOL DISTRICT
1000 BROADWAY ST, ELMIRA, NY 14904

SED #: 07-06-00-01-0-034-027, 07-06-00-01-0-034-028

BR-M2.13


PROJECT NO: 2012-254

GENERAL NOTES - MECHANICAL


REFER TO BR-H0.1.

CONSTRUCTION NOTES - MECHANICAL PIPING

1 PROVIDE NEW CONTROL VALVE.
2 EXTEND & RECONNECT HWS/R.
3 PROVIDE CONDENSATE PIPING TO NEAREST FLOOR DRAIN.

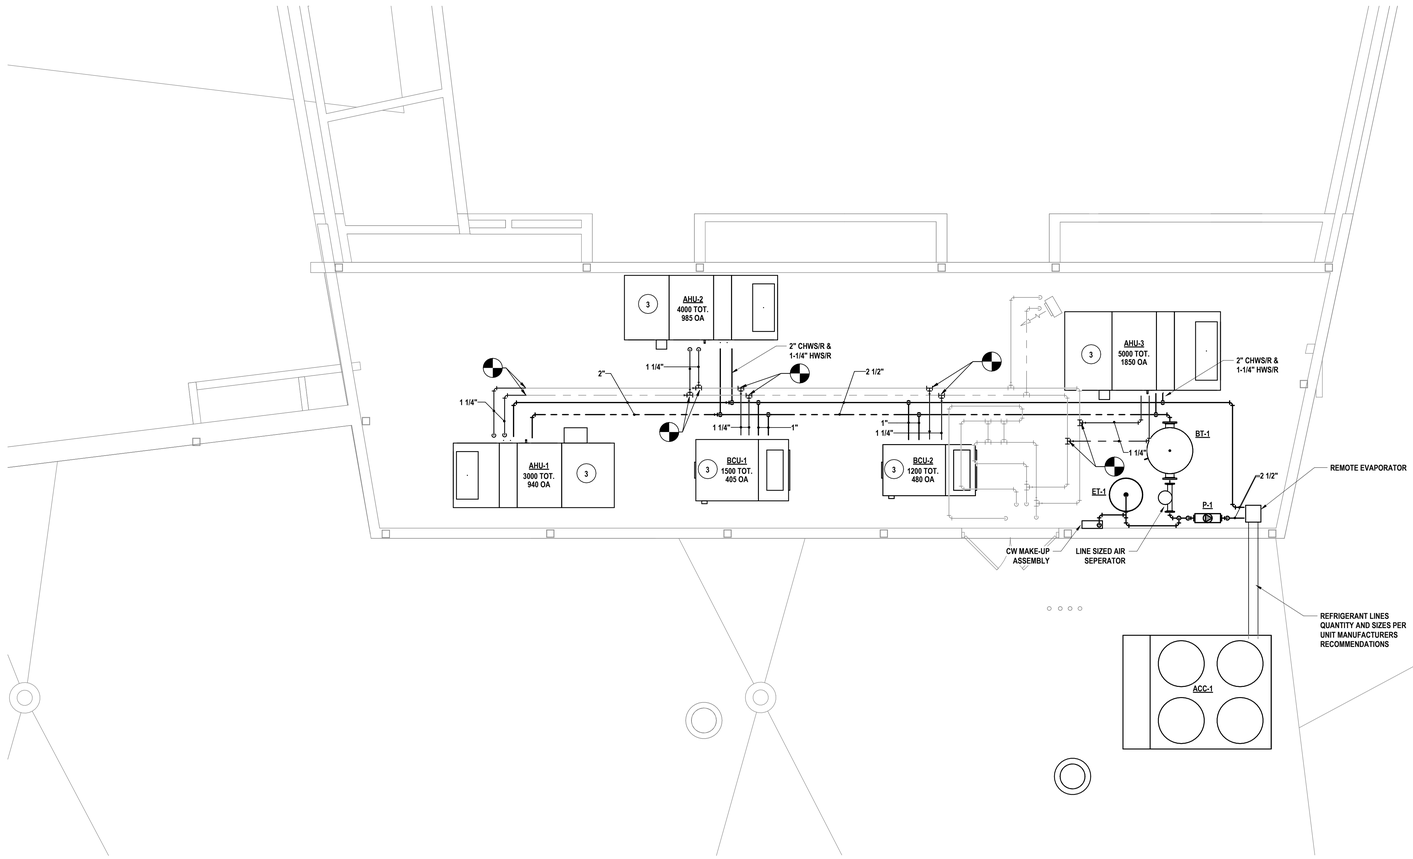

1 SECOND FLOOR PIPING PLAN - AREA B1
1/4" = 1'-0"

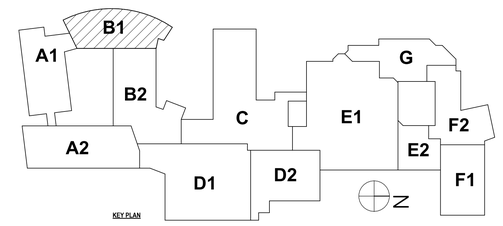

KEY PLAN

DRAWN BY:	KMM
CHECKED BY:	JDG
DATE:	07/24/2026
PHASE:	CD

Copyright: 2026

#	DATE:	REVISION:
1	10/09/2026	ISSUED FOR BID

"IT IS A VIOLATION OF THE LAW FOR ANY PERSON TO MAKE UNAUTHORIZED ALTERATIONS OR ADDITIONS TO PLANS BEARING A LICENSED ENGINEER'S, ARCHITECT'S OR SURVEYOR'S SEAL."

HUNT ENGINEERS | ARCHITECTS | SURVEYORS
ALBANY, NY - BINGHAMTON, NY - HORSEHEADS, NY - ROCHESTER, NY
WWW.HUNT-EAS.COM 607 - 358 - 1000
NY CERTIFICATE NO. 0018220 PA CERTIFICATE NO. TSC220313464-1

SECOND FLOOR PIPING PLAN - AREA B1

BROADWAY 2026 RENOVATIONS & CAPITAL OUTLAY
ELMIRA CITY SCHOOL DISTRICT
1000 BROADWAY ST, ELMIRA, NY 14904

SED.#: 07-06-00-01-0-034-027, 07-06-00-01-0-034-028

BR-M2.14

PROJECT NO: 2012-254

DISPLACEMENT VENTILATION UNIT SCHEDULE

UNIT #	LOCATION	QUANTITY	SERVED BY	AIRSIDE DATA			COOLING COIL DATA				HEATING COIL DATA				MODEL# MANUFACTURE	GENERAL NOTES
				PRIMARY AIR	TOTAL AIR	PRESSURE	EAT	EWT	GPM	SENS.	EAT	EWT	GPM	TOTAL BTUH		
DVU-1	BR-M1.1	3	DOAS-1	140	420	0.38	53	60	1.5	7,139	60	120	1.25	4,524	CARSON SOLUTIONS QLCI-SC-2-2R 6FT	1
DVU-2	BR-M1.1	3	DOAS-1	140	420	0.38	53	60	1.5	7,139	60	120	1.25	4,524	CARSON SOLUTIONS QLCI-SC-2-2R 6FT	1
DVU-3	BR-M1.1	3	DOAS-1	140	420	0.38	53	60	1.5	7,139	60	120	1.25	4,524	CARSON SOLUTIONS QLCI-SC-2-2R 6FT	1
DVU-4	BR-M1.1	3	DOAS-1	140	420	0.38	53	60	1.5	7,139	60	120	1.25	4,524	CARSON SOLUTIONS QLCI-SC-2-2R 6FT	1
DVU-5	BR-M1.1	4	DOAS-1	140	420	0.38	53	60	1.5	7,139	60	120	1.25	4,524	CARSON SOLUTIONS QLCI-SC-2-2R 6FT	1
DVU-6	BR-M1.1	4	DOAS-1	140	420	0.38	53	60	1.5	7,139	60	120	1.25	4,524	CARSON SOLUTIONS QLCI-SC-2-2R 6FT	1
DVU-7	BR-M1.1	3	DOAS-1	140	420	0.38	53	60	1.5	7,139	60	120	1.25	4,524	CARSON SOLUTIONS QLCI-SC-2-2R 6FT	1
DVU-8	BR-M1.1	3	DOAS-1	140	420	0.38	53	60	1.5	7,139	60	120	1.25	4,524	CARSON SOLUTIONS QLCI-SC-2-2R 6FT	1
DVU-9	BR-M1.1	3	DOAS-1	140	420	0.38	53	60	1.5	7,139	60	120	1.25	4,524	CARSON SOLUTIONS QLCI-SC-2-2R 6FT	1
DVU-10	BR-M1.2	3	DOAS-2	125	375	0.30	53	60	1.5	6,443	60	120	1.25	4,193	CARSON SOLUTIONS QLCI-SC-2-2R 6FT	1
DVU-11	BR-M1.2	3	DOAS-2	125	375	0.30	53	60	1.5	6,443	60	120	1.25	4,193	CARSON SOLUTIONS QLCI-SC-2-2R 6FT	1
DVU-12	BR-M1.2	3	DOAS-2	125	375	0.30	53	60	1.5	6,443	60	120	1.25	4,193	CARSON SOLUTIONS QLCI-SC-2-2R 6FT	1
DVU-13	BR-M1.2	3	DOAS-2	125	375	0.30	53	60	1.5	6,443	60	120	1.25	4,193	CARSON SOLUTIONS QLCI-SC-2-2R 6FT	1
DVU-14	BR-M1.2	3	DOAS-2	125	375	0.30	53	60	1.5	6,443	60	120	1.25	4,193	CARSON SOLUTIONS QLCI-SC-2-2R 6FT	1
DVU-15	BR-M1.2	3	DOAS-2	125	375	0.30	53	60	1.5	6,443	60	120	1.25	4,193	CARSON SOLUTIONS QLCI-SC-2-2R 6FT	1
DVU-16	BR-M1.4	3	DOAS-2	125	375	0.30	53	60	1.5	6,443	60	120	1.25	4,193	CARSON SOLUTIONS QLCI-SC-2-2R 6FT	1
DVU-17	BR-M1.4	2	DOAS-3	120	360	0.30	53	60	1.0	6,021	60	120	1.25	4,068	CARSON SOLUTIONS QLCI-SC-2-2R 6FT	1
DVU-18	BR-M1.4	4	DOAS-3	155	465	0.35	53	60	1.5	7,932	60	120	1.25	5,078	CARSON SOLUTIONS QLCI-SC-2-2R 2000	1
DVU-19	BR-M1.4	4	DOAS-3	125	375	0.33	53	60	1.5	6,443	60	120	1.25	4,193	CARSON SOLUTIONS QLCI-SC-2-2R 6FT	1
DVU-20	BR-M1.4	4	DOAS-3	125	375	0.33	53	60	1.0	6,251	60	120	1.25	4,193	CARSON SOLUTIONS QLCI-SC-2-2R 6FT	1
DVU-21	BR-M1.4	4	DOAS-3	130	390	0.35	53	60	1.5	6,678	60	120	1.25	4,311	CARSON SOLUTIONS QLCI-SC-2-2R 6FT	1
DVU-22	BR-M1.4	4	DOAS-3	150	450	0.47	53	60	2.4	7,777	60	120	1.25	4,712	CARSON SOLUTIONS QLCI-SC-2-2R 6FT	1
DVU-23	BR-M1.4	3	DOAS-3	145	435	0.41	53	60	1.5	7,365	60	120	1.25	4,621	CARSON SOLUTIONS QLCI-SC-2-2R 6FT	1
DVU-24	BR-M1.4	3	DOAS-3	145	435	0.44	53	60	1.5	7,365	60	120	1.25	4,621	CARSON SOLUTIONS QLCI-SC-2-2R 6FT	1
DVU-25	BR-M1.4	3	DOAS-3	150	450	0.41	53	60	2.0	7,713	60	120	1.25	4,712	CARSON SOLUTIONS QLCI-SC-2-2R 6FT	1
DVU-26	BR-M1.6	4	DOAS-4	150	450	0.47	53	60	2.4	7,777	60	120	1.25	4,712	CARSON SOLUTIONS QLCI-SC-2-2R 6FT	1
DVU-27	BR-M1.6	5	DOAS-4	145	435	0.44	53	60	2.0	7,485	60	120	1.25	4,621	CARSON SOLUTIONS QLCI-SC-2-2R 6FT	1
DVU-28	BR-M1.6	6	DOAS-4	130	390	0.43	53	60	2.0	6,785	60	120	1.25	4,311	CARSON SOLUTIONS QLCI-SC-2-2R 6FT	1
DVU-29	BR-M1.8	3	DOAS-6	150	450	0.44	53	60	1.0	7,355	60	120	1.25	4,712	CARSON SOLUTIONS QLCI-SC-2-2R 6FT	1
DVU-30	BR-M1.8	3	DOAS-6	160	480	0.33	53	60	1.0	7,900	60	120	1.25	5,192	CARSON SOLUTIONS QLCI-SC-2-2R 2000	1
DVU-31	BR-M1.8	3	DOAS-6	140	420	0.38	53	60	1.5	7,139	60	120	1.25	4,524	CARSON SOLUTIONS QLCI-SC-2-2R 6FT	1
DVU-33	BR-M1.9	3	DOAS-7	150	450	0.30	53	60	1.0	7,355	60	120	1.25	4,712	CARSON SOLUTIONS QLCI-SC-2-2R 6FT	1
DVU-34	BR-M1.9	4	DOAS-7	120	360	0.33	53	60	1.5	6,203	60	120	1.25	4,068	CARSON SOLUTIONS QLCI-SC-2-2R 6FT	1
DVU-35	BR-M1.9	4	DOAS-7	125	375	0.33	53	60	1.5	6,443	60	120	1.25	4,193	CARSON SOLUTIONS QLCI-SC-2-2R 6FT	1
DVU-36	BR-M1.9	4	DOAS-7	125	375	0.38	53	60	1.0	6,251	60	120	1.25	4,193	CARSON SOLUTIONS QLCI-SC-2-2R 6FT	1
DVU-37	BR-M1.9	4	DOAS-7	135	405	0.37	53	60	1.5	6,910	60	120	1.25	4,421	CARSON SOLUTIONS QLCI-SC-2-2R 6FT	1
DVU-38	BR-M1.9	2	DOAS-7	90	270	0.37	53	60	1.0	4,572	60	120	1.25	3,152	CARSON SOLUTIONS QLCI-SC-2-2R 5FT	1
DVU-39	BR-M1.10	4	DOAS-8	160	480	0.33	53	60	2.0	8,309	60	120	1.25	5,192	CARSON SOLUTIONS QLCI-SC-2-2R 2000	1
DVU-40	BR-M1.10	4	DOAS-8	160	480	0.35	53	60	2.0	8,309	60	120	1.25	5,192	CARSON SOLUTIONS QLCI-SC-2-2R 2000	1
DVU-41	BR-M1.10	4	DOAS-8	125	375	0.41	53	60	1.0	6,251	60	120	1.25	4,193	CARSON SOLUTIONS QLCI-SC-2-2R 6FT	1
DVU-42	BR-M1.10	4	DOAS-8	130	390	0.44	53	60	1.0	6,478	60	120	1.25	4,311	CARSON SOLUTIONS QLCI-SC-2-2R 6FT	1
DVU-43	BR-M1.10	4	DOAS-8	140	420	0.31	53	60	1.0	6,922	60	120	1.25	4,524	CARSON SOLUTIONS QLCI-SC-2-2R 6FT	1
DVU-44	BR-M1.10	4	DOAS-8	145	435	0.38	53	60	1.0	7,140	60	120	1.25	4,621	CARSON SOLUTIONS QLCI-SC-2-2R 6FT	1
DVU-45	BR-M1.10	2	DOAS-8	100	300	0.25	53	60	1.0	5,046	60	120	1.25	3,428	CARSON SOLUTIONS QLCI-SC-2-2R 6FT	1
DVU-46	BR-M1.10	4	DOAS-8	135	405	0.35	53	60	1.0	6,702	60	120	1.25	4,421	CARSON SOLUTIONS QLCI-SC-2-2R 6FT	1
DVU-47	BR-M1.10	4	DOAS-9	130	390	0.35	53	60	1.0	6,478	60	120	1.25	4,311	CARSON SOLUTIONS QLCI-SC-2-2R 6FT	1
DVU-48	BR-M1.10	4	DOAS-9	130	390	0.33	53	60	1.0	6,478	60	120	1.25	4,311	CARSON SOLUTIONS QLCI-SC-2-2R 6FT	1
DVU-49	BR-M1.11	4	DOAS-9	125	375	0.37	53	60	1.0	6,251	60	120	1.25	4,193	CARSON SOLUTIONS QLCI-SC-2-2R 6FT	1
DVU-50	BR-M1.12	2	DOAS-9	110	330	0.37	53	60	1.5	7,255	60	120	1.25	3,663	CARSON SOLUTIONS QLCI-SC-2-2R 5FT	1
DVU-51	BR-M1.12	2	DOAS-9	110	330	0.44	53	60	1.5	5,560	60	120	1.25	3,663	CARSON SOLUTIONS QLCI-SC-2-2R 5FT	1
DVU-52	BR-M1.12	3	DOAS-9	145	435	0.44	53	60	1.5	7,365	60	120	1.25	4,621	CARSON SOLUTIONS QLCI-SC-2-2R 6FT	1
DVU-53	BR-M1.12	3	DOAS-6	150	450	0.44	53	60	1.5	7,588	60	120	1.25	4,412	CARSON SOLUTIONS QLCI-SC-2-2R 6FT	1
DVU-54	BR-M1.12	3	DOAS-9	150	450	0.44	53	60	1.5	7,588	60	120	1.25	4,712	CARSON SOLUTIONS QLCI-SC-2-2R 6FT	1
DVU-55	BR-M1.12	3	DOAS-6	150	450	0.44	53	60	1.5	7,588	60	120	1.25	4,712	CARSON SOLUTIONS QLCI-SC-2-2R 6FT	1
DVU-56	BR-M1.12	3	DOAS-9	145	435	0.44	53	60	2.4	7,547	60	120	1.25	4,621	CARSON SOLUTIONS QLCI-SC-2-2R 6FT	1
DVU-57	BR-M1.12	5	DOAS-6	145	435	0.44	53	60	2.4	7,547	60	120	1.25	4,621	CARSON SOLUTIONS QLCI-SC-2-2R 6FT	1
DVU-58	BR-M1.13	3	DOAS-2	125	375	0.33	53	60	1.5	6,443	60	120	1.25	4,193	CARSON SOLUTIONS QLCI-SC-2-2R 6FT	1
DVU-59	BR-M1.13	3	DOAS-2	125	375	0.30	53	60	1.5	6,443	60	120	1.25	4,193	CARSON SOLUTIONS QLCI-SC-2-2R 6FT	1
DVU-60	BR-M1.13	4	DOAS-2	125	375	0.30	53	60	1.5	6,443	60	120	1.25	4,193	CARSON SOLUTIONS QLCI-SC-2-2R 6FT	1
DVU-61	BR-M1.13	3	DOAS-2	125	375	0.30	53	60	1.5	6,443	60	120	1.25	4,193	CARSON SOLUTIONS QLCI-SC-2-2R 6FT	1
DVU-62	BR-M1.13	3	DOAS-2	125	375	0.30	53	60	1.5	6,443	60	120	1.25	4,193	CARSON SOLUTIONS QLCI-SC-2-2R 6FT	1
DVU-63	BR-M1.13	3	DOAS-2	125	375	0.30	53	60	1.5	6,433	60	120	1.25	4,193	CARSON SOLUTIONS QLCI-SC-2-2R 6FT	1
DVU-64	BR-M1.13	3	DOAS-2	125	375	0.30	53	60	1.5	6,443	60	120	1.25	4,193	CARSON SOLUTIONS QLCI-SC-2-2R 6FT	1
DVU-65	BR-M1.13	3	DOAS-2	125	375	0.30	53	60	1.5	6,443	60	120	1.25	4,193	CARSON SOLUTIONS QLCI-SC-2-2R 6FT	1
DVU-66	BR-M1.13	3	DOAS-2	125	375	0.30	53	60	1.5	6,433	60	120	1.25	4,193	CARSON SOLUTIONS QLCI-SC-2-2R 6FT	1
DVU-67	BR-M1.13	4	DOAS-2	150	450	0.47	53	60	2.0	7,713	60	120	1.25	4,712	CARSON SOLUTIONS QLCI-SC-2-2R 6FT	1
DVU-68	BR-M1.13	6	DOAS-2	175	525	0.39	53	60	2.0	9,010	60	120	1.25	5,499	CARSON SOLUTIONS QLCI-SC-2-2R 2000	1

NOTES:
1. DISPLACEMENT VENTILATION UNITS & ACTIVE CHILLED BEAM UNITS MUST BE PROVIDED BY THE SAME MANUFACTURER.

PUMP SCHEDULE

UNIT #	LOCATION	GPM	HEAD FEET	RPM	MOTOR HP	ELECTRIC		MAKE & MODEL #	NOTES
						VOLTS	PHASE		
P-1	BR-M2.14	109	50	1800	5	208 V	3	BELL & GOSSETT E-805C 2.5x2.5x9.5C	1,2
P-2	BR-M1.18	183	50	1800	5	208 V	3	BELL & GOSSETT 805C 3x3x9.5C	1,2

NOTES:
1. FURNISH VFD W/DISCONNECT. E.C. TO INSTALL.
2. START/STOP BY DDC.

CHANGE-OVER AHU REPLACEMENT COIL SCHEDULE

UNIT #	SHEET	AHU SIZE	CFM	APD(") MAX	HEATING PREFORMANCE				COOLING PREFORMANCE					REMARKS & NOTES
					EAT	EWT	GPM	CAP (MBH)	EAT	EWT	GPM	SENS.	TOTAL	
CC-1	BR-M1.17	21	10000	.4	50	120	23	488	75/63	58	23	115	115	TRANE 1
CC-2	BR-M1.17	08	3500	.3	57	120	8	144	75/63	58	8	38	38	TRANE 1

NOTES:
1. COILS SHALL BE A NEW SECTION IN AIR HANDLING UNIT. THERE IS NO SECTION FOR COIL.

AIR COOLED CHILLER SCHEDULE

UNIT #	LOCATION	GPM	WATER TEMP		TONS	EER	ELECTRICAL				MANUFACTURER & MODEL	NOTES
	SHEET		ENT (°F)	LVG (°F)			VOLTS	PHASE Φ	MCA	MOP		
ACC-1	BR-M1.14	109	54	42	55	10.8	480 V	3	102 A	125 A	DB AUDS050ARBS	1,2
ACC-2	BR-M1.14	183.7	65	55	76.5	12.16	460 V	3	146 A	175 A	DB AUDS050ARBS	1,2

NOTES:
1. PROVIDE UNIT MOUNTED DISCONNECT.
2. PROVIDE REMOTE EVAPORATOR.

BLOWER COIL UNIT SCHEDULE

UNIT #	LOCATION	SUPPLY FAN DATA				ELECTRICAL DATA				HTG. COIL DATA				COOLING COIL DATA					MODEL# MANUFACTURE	REMARKS & NOTES
		CFM (TOTAL)	CFM(OA)	TOT.SP(")	EXT.SP(")	MCA	VOLTS	HP	PHASE	EAT	EWT	GPM	CAP MBH	EAT	EWT	GPM	SENS CAP MBH	TOT CAP MBH		
BCU-1	BR-M1.16	1500	405	1.6	1	16.	115 V	1	1	55	120	3	51	76.8/63.6	42	10	45	61	TRANE BCHE072	1,2,3
BCU-2	BR-M1.16	1200	480	1.5	1	16.6	115 V	1	1	53	120	3	40	78.3/65	42	8	36	48	TRANE BCHE094	1,2,3

NOTES:
1. PROVIDE FACTORY MOUNTED & WIRED DISCONNECT.
2. PROVIDE EC MOTOR.
3. PROVIDE ANGLE FILTER MIXING BOX.

UNIT VENTILATOR SCHEDULE

UNIT #	LOCATION		FAN DATA		HEATING COIL DATA						RATED COOLING COIL DATA				ELECTRICAL				MANUFACTURE & MODEL #	NOTES
	SHEET	ROOM	CFM (TOTAL)	CFM (OA)	EWT	EAT	GPM	LAT	WPD MAX.	CAP MBH	EAT DB/WB	CAP MBH SENS.	CAP MBH TOT	FILTER TYPE	VOLTS	PHASE Φ	MCA			
UV-1	BR-M2.5	C100	1500	450	120	47	3.5		5	56	79.5/65.2	3.3	46	T.A.	120 V	1	8.3 A		TRANE VUVE 150	1,2,3

NOTES:
1. PROVIDE FACTORY MOUNTED & WIRED DISCONNECT.
2. PROVIDE FULL ADAPTOR BACK.
3. PIPE CONDENSATE THRU LOUVER.

SDX UNIT SCHEDULE

UNIT #	SERVED BY	LOCATION	TOTALCFM	OA	EXT.SP(")	COIL DATA		ELECTRICAL DATA				MANUFACTURER & NOTES
						COOLING MBH	HEATING MBH	VOLTS	PHASE	MCA	MOP	MODEL #	
SDX-1	ACCU-4	BR-M1.18	450	-		18	18	208	1	1 A	-	PKA-A18LA1	MITSUBISHI ELECTRIC

EXPANSION TANK SCHEDULE

UNIT #	LOCATION	SYSTEM SERVED	MODEL	TANK VOLUME	TANK MIN ACCEEPT VOLUME (GAL)	TAINK DIA. (IN)	WORKING PRESSURE (MAX) (PSI)	MAX TEMP (F)	TANK PRECHARGE PRESSURE (PSI)	TANK SYSTEM PRESSURE (PSI)	MANUFACTURER	NOTES
ET-1	BR-M2.14	ACC-1	D-40	25	20.2	16	125	240	12	30	BELL AND GOSSETT	

FAN SCHEDULE

FAN #	LOCATION	CFM	MODEL	RPM	ELECTRICAL			SONES	SP	DRIVE	REMARKS & NOTES
					HP	VOLTS	PHASE				
EF-1	BR-M1.15	600	ACED	1725	1/4	120 V	1	4.8	0.5	DIRECT	1,2,3,4
EF-2	BR-M1.2	200	SQN-D	1725	1/8	120 V	1	5.2	0.3	DIRECT	1,2,3,4
EF-3	BR-M1.6	150	ACE-D	1725	1/8	120 V	1	4.3	0.3	DIRECT	1,2,3,4
EF-4	BR-M1.15	700	ACE-D	1725	1/8	120 V	1	4.3	.25	DIRECT	1,2,3,4
EF-5	BR-M1.14	350	ACE-D	1725	1/4	120 V	1	5.3	0.35	DIRECT	1,2,3,4
EF-6	BR-M1.15	350	ACE-D	1725	1/4	120 V	1	5.3	.35	DIRECT	1,2,3,4
EF-7	BR-M1.15	350	ACE-D	1725	1/4	120 V	1	5.3	0.35	DIRECT	1,2,3,4
EF-8	BR-M1.15	350	ACE-D	1725	1/4	120 V	1	5.3	0.35	DIRECT	1,2,3,4
EF-9	BR-M1.14	350	ACE-D	1725	1/4	120 V	1	5.3	0.35	DIRECT	1,2,3,4

NOTES:
1. PROVIDE FACTORY MOUNTED & WIRED DISCONNECT.
2. PROVIDE MOTORIZED BACKDRAFT DAMPER
3. PROVIDE WITH ECM MOTOR.
4. START/STOP BY DDC.

RADIATION SCHEDULE


UNIT #	LOCATION	ELEMENT				EWT	LWT	GPM	CAP BTU/HR/LF	CAP MBH	MANUFACTURER & NOTES
		STYLE	MTG. HEIGHT	DEPTH	LENGTH (FT)						
RC-1	BR-H1.2	RF-3	8 5/8"	1 5/8"	8'6"	120	100	0.3	300	3	RUNTAL, 1
RC-2	BR-H1.2	RF-3	8 5/8"	1 5/8"	8'6"	120	100	0.3	300	3	RUNTAL, 1
RC-3	BR-H1.2	RF-3	8 5/8"	1 5/8"	8'6"	120	100	0.3	300	3	RUNTAL, 1
RC-4	BR-H1.2	RF-3	8 5/8"	1 5/8"	8'6"	120	100	0.3	300	3	RUNTAL, 1


NOTES: 1. PROVIDE END TRIM ENCLOSURE TO RUN FROM UNIT TO WALL

ACTIVE CHILLED BEAM SCHEDULE


UNIT #	LOCATION	QUANTITY	SERVED BY	AIRSIDE DATA			COOLING COIL DATA				HEATING COIL DATA				MODEL# MANUFACTURE	GENERAL NOTES
				PRIMARY AIR	TOTAL AIR	PRESSURE	EAT	EWT	GPM	TOTAL BTUH	EAT	EWT	GPM	TOTAL BTUH		
ACB-1	BR-M1.2	1	DOAS-2	100	400	0.26	53	60	0.50	5,068	60	120	0.75	9,165	CARSON SOLUTIONS CB-H24-2way-SC-2-3R 8FT	1
ACB-2	BR-M1.2	2	DOAS-2	30	150	0.26	53	60	0.50	4,838	60	120	0.25	6,446	CARSON SOLUTIONS CB-H24-2way-SC-2-4R 4FT	1
ACB-3	BR-M1.2	2	DOAS-2	45	225	0.58	53	60	1.50	4,838	60	120	0.75	6,446	CARSON SOLUTIONS CB-H24-2way-SC-2-4R 4FT	1
ACB-4	BR-M1.2	2	DOAS-2	45	225	0.58	53	60	1.50	4,838	60	120	0.75	6,446	CARSON SOLUTIONS CB-H24-2way-SC-2-4R 4FT	1
ACB-5	BR-M1.2	2	DOAS-2	45	225	0.58	53	60	1.50	4,838	60	120	0.75	6,446	CARSON SOLUTIONS CB-H24-2way-SC-2-4R 4FT	1
ACB-6	BR-M1.2	2	DOAS-2	45	225	0.58	53	60	1.50	4,838	60	120	0.75	6,446	CARSON SOLUTIONS CB-H24-2way-SC-2-4R 4FT	1
ACB-7	BR-M1.2	2	DOAS-2	45	225	0.58	53	60	1.50	3,814	60	120	0.75	6,885	CARSON SOLUTIONS CB-H24-2way-SC-2-4R 4FT	1
ACB-8	BR-M1.2	1	DOAS-2	60	300	0.44	53	60	1.50	4,929	60	120	0.75	8,803	CARSON SOLUTIONS CB-H24-2way-SC-2-4R 6FT	1
ACB-9	BR-M1.8	6	DOAS-5	110	440	0.54	53	60	1.00	4,838	60	120	0.75	9,165	CARSON SOLUTIONS CB-H24-2way-SC-2-3R 6FT	1
ACB-10	BR-M1.8	1	DOAS-5	85	255	0.23	53	60	1.00	4,838	60	120	0.75	9,165	CARSON SOLUTIONS CB-H24-2way-SC-2-3R 4FT	1
ACB-11	BR-M1.8	8	DOAS-5	85	340	0.32	53	60	1.50	4,838	60	120	0.75	9,165	CARSON SOLUTIONS CB-H24-2way-SC-2-3R 6FT	1
ACB-12	BR-M1.8	1	DOAS-5	25	100	0.28	53	60	1.00	1,489	60	120	0.75	2,400	CARSON SOLUTIONS CB-H24-2way-SC-2-3R 2FT	1
ACB-13	BR-M1.8	1	DOAS-5	90	270	0.26	53	60	0.50	4,838	60	120	0.50	9,165	CARSON SOLUTIONS CB-H24-2way-SC-2-2R 4FT	1
ACB-14	BR-M1.8	6	DOAS-5	105	420	0.49	53	60	1.00	4,838	60	120	0.75	9,165	CARSON SOLUTIONS CB-H24-2way-SC-2-3R 6FT	1
ACB-15	BR-M1.9	1	DOAS-7	25	100	0.28	53	60	1.00	4,838	60	120	0.75	6,446	CARSON SOLUTIONS CB-H24-2way-SC-2-3R 2FT	1
ACB-16	BR-M1.11	4	DOAS-9	110	400	0.31	53	60	0.50	4,838	60	120	0.50	6,446	CARSON SOLUTIONS CB-H24-2way-SC-2-3R 8FT	1
ACB-17	BR-M1.2	2	DOAS-2	40	200	0.46	53	60	2.00	4,838	60	120	0.75	6,446	CARSON SOLUTIONS CB-H24-2way-SC-2-4R 4FT	1
ACB-18	BR-M1.10	1	DOAS-8	110	400	0.31	53	60	0.50	4,838	60	120	0.50	6,446	CARSON SOLUTIONS CB-H24-2way-SC-2-3R 8FT	1
ACB-19	BR-M1.10	1	DOAS-8	45	225	0.583	53	60	1.50	3,726	60	120	1.50	6,885	CARSON SOLUTIONS CB-H24-2way-SC-2-3R 4FT	1
ACB-20	BR-M1.10	2	DOAS-8	25	100	0.28	53	60	1.00	1,489	60	120	0.75	2,400	CARSON SOLUTIONS CB-H24-2way-SC-2-3R 2FT	1
ACB-21	BR-M1.5	2	DOAS-5	40	120	0.22	53	60	1.00	4,838	60	120	0.50	9,165	CARSON SOLUTIONS CB-H24-2way-SC-2-2R 2FT	1
ACB-22	BR-M1.5	2	DOAS-5	65	260	0.43	53	60	0.50	4,838	60	120	0.25	9,165	CARSON SOLUTIONS CB-H24-2way-SC-2-3R 4FT	1
ACB-23	BR-M1.8	2	DOAS-6	25	100	0.28	35	60	0.50	4,838	60	120	0.50	9,165	CARSON SOLUTIONS CB-H24-2way-SC-2-3R 2FT	1
ACB-24	BR-M1.8	1	DOAS-6	50	200	0.25	35	60	0.50	4,838	60	120	0.50	9,165	CARSON SOLUTIONS CB-H24-2way-SC-2-3R 4FT	1
ACB-25	BR-M1.12	1	DOAS-9	25	100	0.28	53	60	1.00	1,489	60	120	0.50	2,400	CARSON SOLUTIONS CB-H24-2way-SC-2-3R 2FT	1
ACB-26	BR-M1.6	1	DOAS-4	65	260	0.43	53	60	0.50	4,838	60	120	0.75	9,165	CARSON SOLUTIONS CB-H24-2way-SC-2-3R 6FT	1
ACB-27	BR-M1.13	2	DOAS-2	45	275	0.58	53	60	2.00	6009	60	120	0.50	6429	CARSON SOLUTIONS CB-H24-2way-SC-2-4R 4FT	1
ACB-28	BR-M1.13	1	DOAS-2	25	100	0.28	53	60	1.00	2142	60	120	0.50	1738	CARSON SOLUTIONS CB-H24-2way-SC-2-3R 2FT	1
ACB-29	BR-M1.11	1	DOAS-6	55	275	0.37	53	60	1.00	8553	60	120	0.75	9074	CARSON SOLUTIONS CB-H24-2way-SC-2-4R 6FT	1


NOTES:
1. ACTIVE

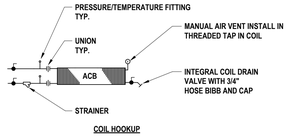

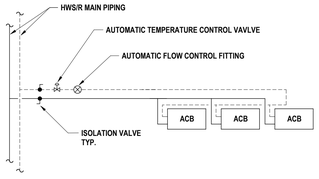


15 **TYPICAL CHILLED BEAM PIPING**
N. T. S.

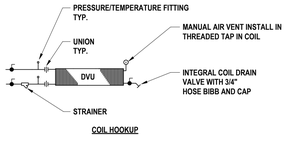


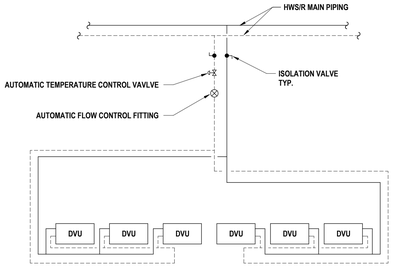


14 **TYPICAL DISPLACEMENT VENTILATION UNIT PIPING**
N. T. S.

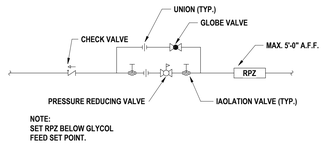

13 **CW MAKEUP ASSEMBLY SCHEMATIC**
N.T.S.

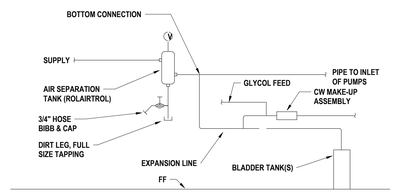


12 **EXPANSION SCHEMATIC**
N.T.S.

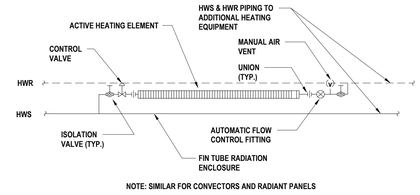


NOTE: SIMILAR FOR CONVECTORS AND RADIANT PANELS


16 **TYPICAL RADIATION PIPING SCHEMATIC**
N. T. S.

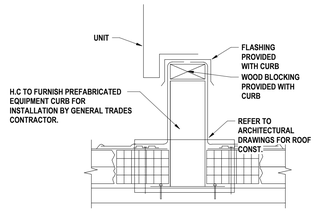


11 **TYPICAL ROOF TOP EQUIPMENT DETAIL - RAIL**
N.T.S.

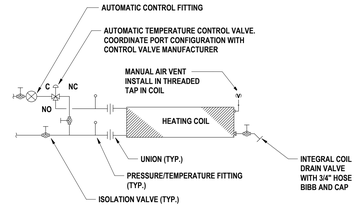


10 **TYPICAL VAV BOX PIPING SCHEMATIC**
N.T.S.

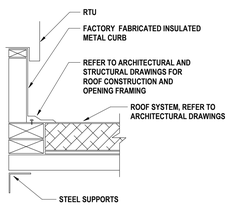


9 **RTU MOUNTING DETAIL (CURB)**
N.T.S.

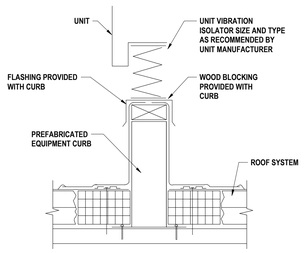


8 **CHILLER ACCU MOUNTING CURB DETAIL**
N.T.S.

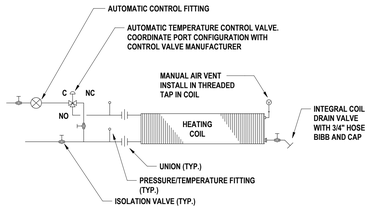

7 **TYPICAL AHU PIPING SCHEMATIC**
N.T.S.

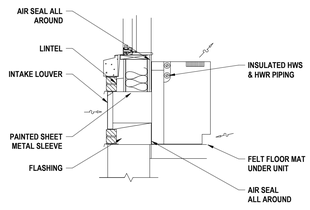


6 **TYPICAL FLOOR MOUNTED UNIT VENTILATOR DETAIL**
N.T.S.

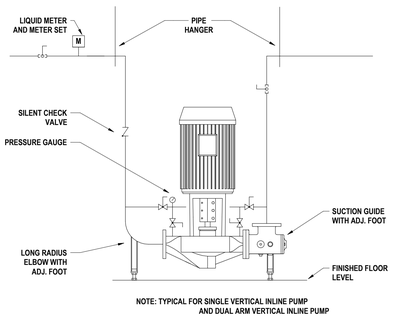


NOTE: TYPICAL FOR SINGLE VERTICAL INLINE PUMP AND DUAL ARM VERTICAL INLINE PUMP


5 **TYPICAL FLOOR MOUNTED VERTICAL INLINE PUMP SCHEMATIC**
N.T.S.

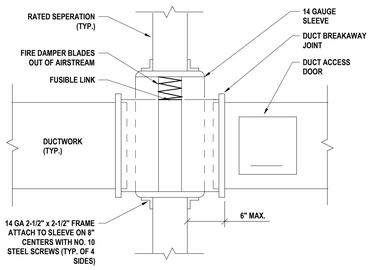

4 **TYPICAL HORIZONTAL FIRE DAMPER DETAIL**
N.T.S.

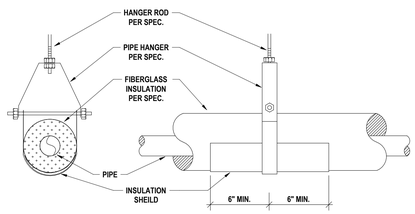


3 **TYPICAL PIPE HANGER AND SHEILD DETAIL**
N.T.S.

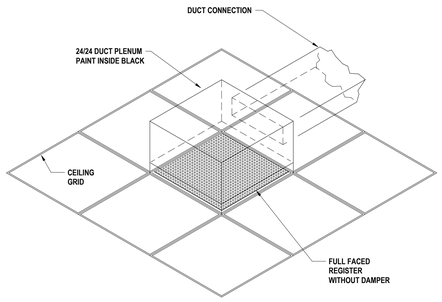

NOTE: PROVIDE FOR PLENUM RETURN AIR GRILLS (G-1) AND DUCT RETURN/EXHAUST AIR GRILLS (R-1). PLENUM BOX TO BE PROVIDED WITH ONE OPEN FACE, LESS DUCT CONNECTION, FOR PLENUM RETURN.

2 **02-TYPICAL RETURN/EXHAUST REGISTER DETAIL**
N.T.S.

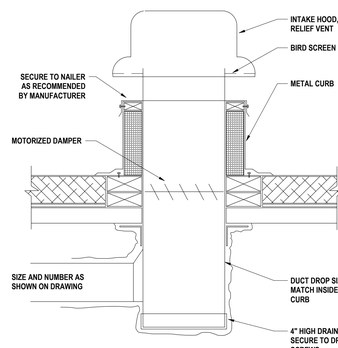

1 **01-TYPICAL ROOF EQUIPMENT ROOF MOUNTING DETAIL**
N.T.S.

DRAWN BY: MAC
CHECKED BY: JDG
DATE: 07/24/2026
PHASE: CD

Copyright, 2026

#	DATE:	REVISION:
1	10/09/2026	ISSUED FOR BID

IT IS A VIOLATION OF THE LAW FOR ANY PERSON TO MAKE UNAUTHORIZED ALTERATIONS OR ADDITIONS TO PLANS BEARING A LICENSED ENGINEER'S, ARCHITECT'S OR SURVEYOR'S SEAL."

HUNT ENGINEERS | ARCHITECTS | SURVEYORS
ALBANY, NY - BINGHAMTON, NY - HORSEHEADS, NY - ROCHESTER, NY
WWW.HUNT-EAS.COM 607 - 358 - 1000
NY CERTIFICATE NO. 0018220 PA CERTIFICATE NO. TSC22003131484-1


DETAILS

BROADWAY 2026 RENOVATIONS & CAPITAL OUTLAY
ELMIRA CITY SCHOOL DISTRICT
1000 BROADWAY ST, ELMIRA, NY 14904


BR-M3.2

PROJECT NO: 2012-254


SED#: 07-06-00-01-0-034-027, 07-06-00-01-0-034-028

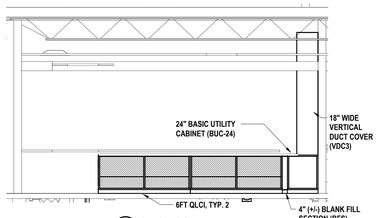


18 CLASSROOM E123 - 14b
1/4" = 1'-0"

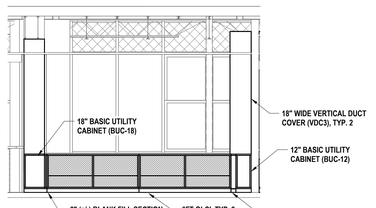


17 CLASSROOM E123 - 14a
1/4" = 1'-0"

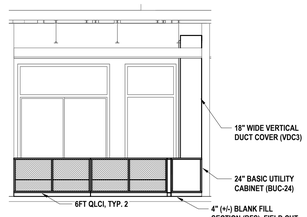


16 CLASSROOM F115 - 13
1/4" = 1'-0"

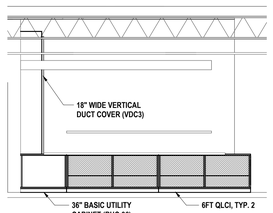


15 CLASSROOM E122 (INTERIOR WALL) - 12b
1/4" = 1'-0"

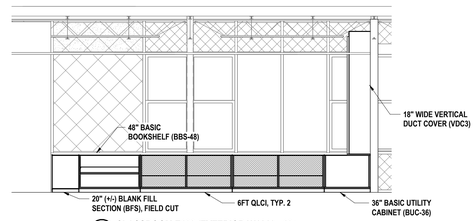


14 CLASSROOM E122 (EXTERIOR WALL) - 12a
1/4" = 1'-0"

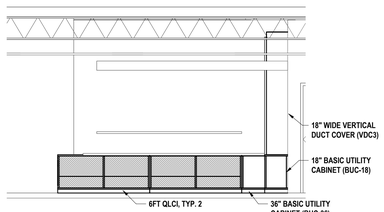


13 CLASSROOM E124 (INTERIOR WALL) - 11b
1/4" = 1'-0"

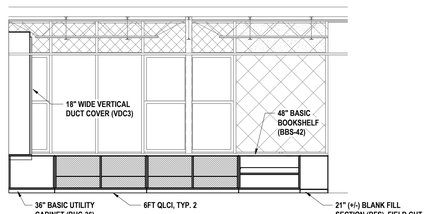


12 CLASSROOM E124 (EXTERIOR WALL) - 11a
1/4" = 1'-0"

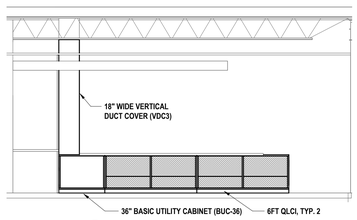


11 CLASSROOM E126 (INTERIOR WALL) - 10b
1/4" = 1'-0"

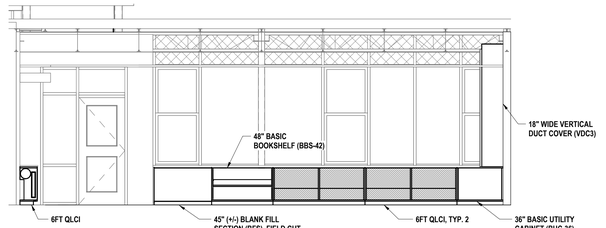


10 CLASSROOM E126 (EXTERIOR WALL) - 10a
1/4" = 1'-0"

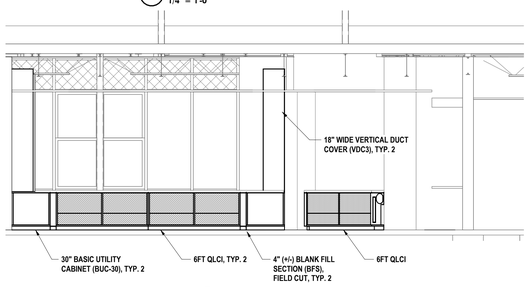


9 CLASSROOM E117 - 9
1/4" = 1'-0"

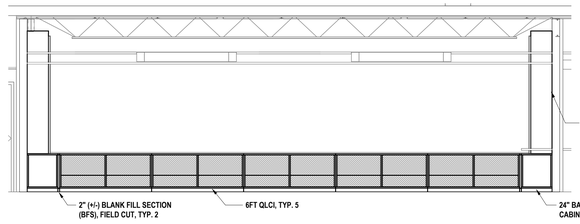


8 TYPICAL 5 INDUCTION UNITS W/ UTILITY CABINETS - 8
1/4" = 1'-0"

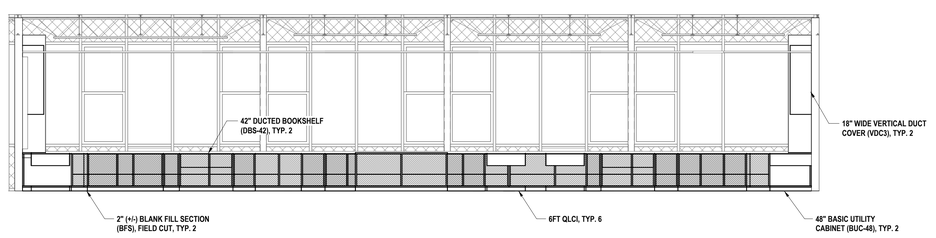


7 TYPICAL 6 INDUCTION UNITS W/ UTILITY CABINETS - 7
1/4" = 1'-0"

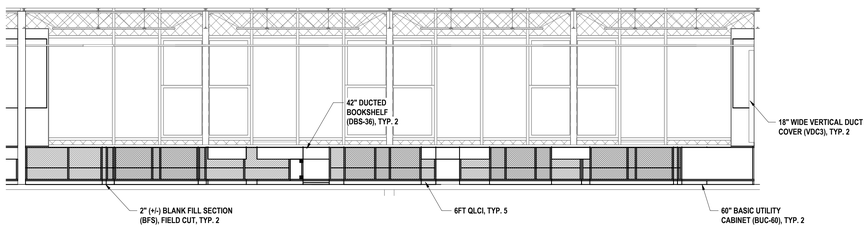


6 TYPICAL 5 INDUCTION UNITS - 6
1/4" = 1'-0"

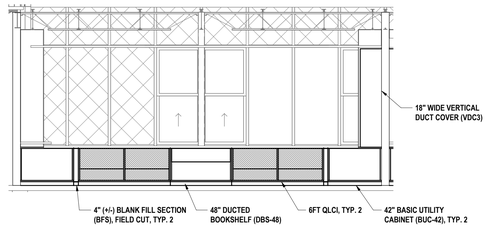


5 TYPICAL TWO INDUCTION UNITS W/ UTILITY CABINETS - 5
1/4" = 1'-0"

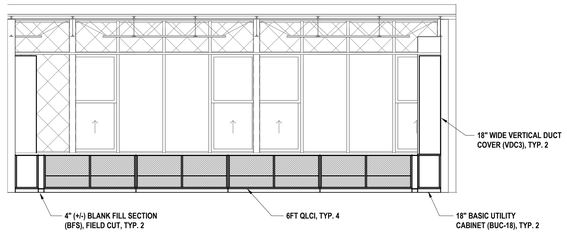


4 TYPICAL 4 INDUCTION UNITS W/ UTILITY CABINETS -4
1/4" = 1'-0"

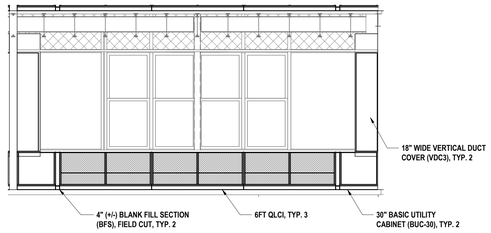

3 TYPICAL 3 INDUCTION UNITS W/ UTILITY CABINETS - 3
1/4" = 1'-0"

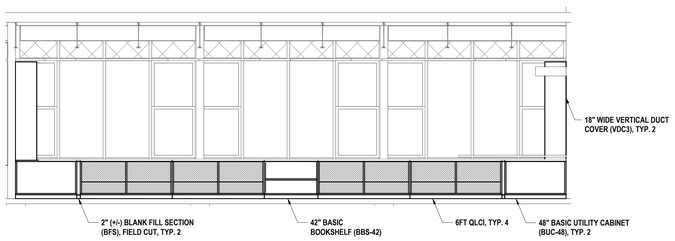

2 TYPICAL 4 INDUCTION UNITS W/ UTILITY CABINETS & BASIC BOOKSHELF - 2
1/4" = 1'-0"

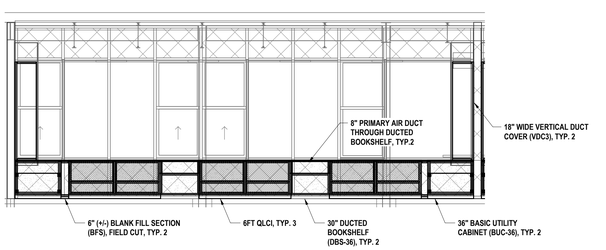

1 TYPICAL 3 INDUCTION UNITS W/ UTILITY CABINETS & DUCTED BOOKCASES - 1
1/4" = 1'-0"

DRAWN BY:	MAC
CHECKED BY:	JDG
DATE:	07/24/2026
PHASE:	CD

Copyright, 2026

#	DATE:	REVISION:
1	10/09/2026	ISSUED FOR BID

"IT IS A VIOLATION OF THIS LAW FOR ANY PERSON TO MAKE UNAUTHORIZED ALTERATIONS OR ADDITIONS TO PLANS BEARING A LICENSED ENGINEER'S, ARCHITECT'S OR SURVEYOR'S SEAL."

HUNT ENGINEERS | ARCHITECTS | SURVEYORS
ALBANY, NY - BINGHAMTON, NY - HORSEHEADS, NY - ROCHESTER, NY
WWW.HUNT-EAS.COM 607 - 238 - 1000
NY CERTIFICATE NO. 0018220 PA CERTIFICATE NO. TSC220313484-1

CLASSROOM VENTILATION INTERIOR ELEVATIONS

BROADWAY 2026 RENOVATIONS & CAPITAL OUTLAY


ELMIRA CITY SCHOOL DISTRICT

1000 BROADWAY ST, ELMIRA, NY 14904


SED #: 07-06-00-01-0-034-027, 07-06-00-01-0-034-028

BR-M4.1


PROJECT NO: 2012-254

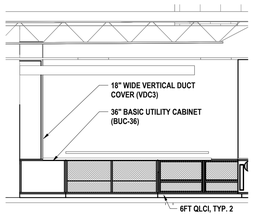


21 CLASSROOM F104 - 25b
1/4" = 1'-0"

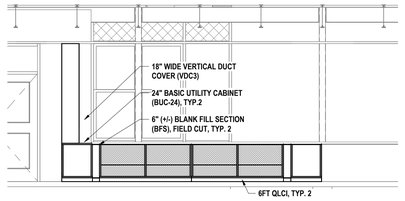


20 CLASSROOM F104 - 25a
1/4" = 1'-0"

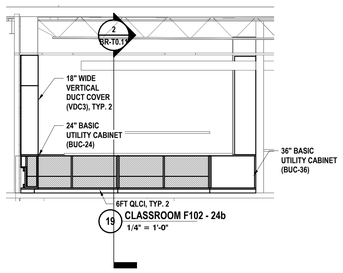


19 CLASSROOM F102 - 24b
1/4" = 1'-0"

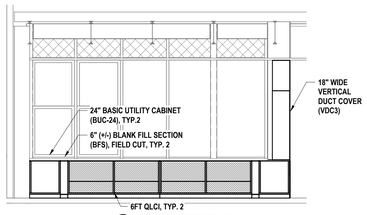


18 CLASSROOM F102 - 24a
1/4" = 1'-0"

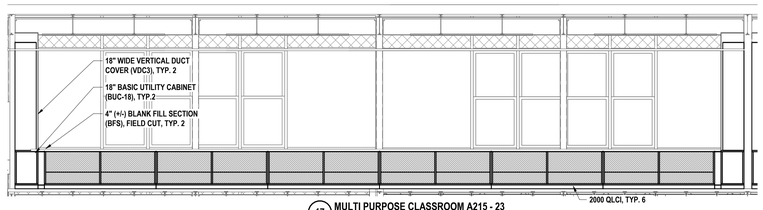

17 MULTI PURPOSE CLASSROOM A215 - 23
1/4" = 1'-0"

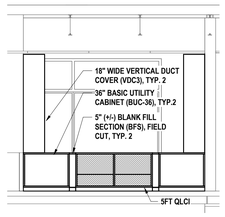


16 RESOURCE ROOM G100 - 22b
1/4" = 1'-0"

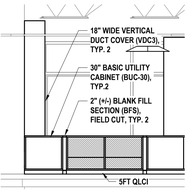


15 RESOURCE ROOM G100 - 22a
1/4" = 1'-0"


14 OFFICE G101 - 21b
1/4" = 1'-0"

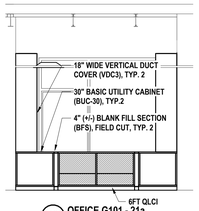


13 OFFICE G101 - 21a
1/4" = 1'-0"

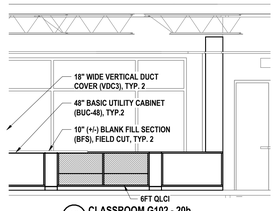


12 CLASSROOM G102 - 20b
1/4" = 1'-0"

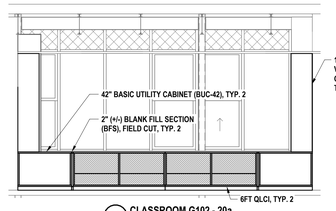


11 CLASSROOM G102 - 20a
1/4" = 1'-0"

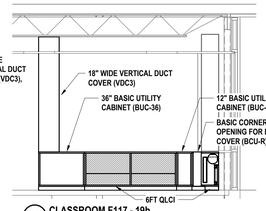


10 CLASSROOM F117 - 19b
1/4" = 1'-0"

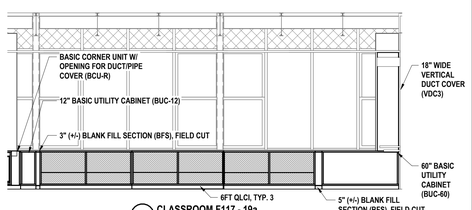


9 CLASSROOM F117 - 19a
1/4" = 1'-0"

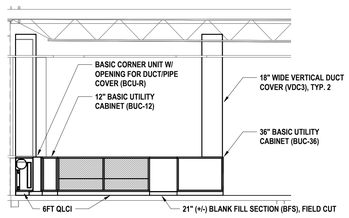


8 CLASSROOM F103 - 18b
1/4" = 1'-0"

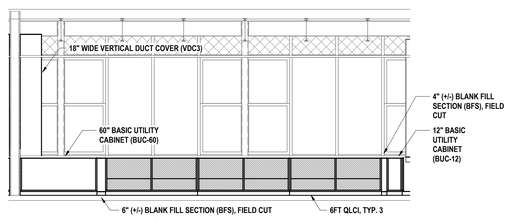


7 CLASSROOM F103 - 18a
1/4" = 1'-0"

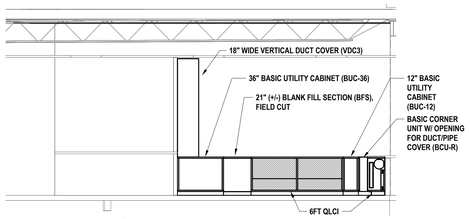


6 CLASSROOM F105 - 17b
1/4" = 1'-0"

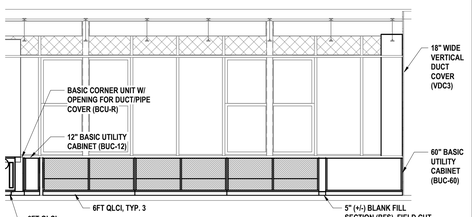


5 CLASSROOM F105 - 17a
1/4" = 1'-0"

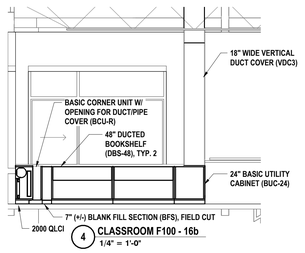


4 CLASSROOM F100 - 16b
1/4" = 1'-0"

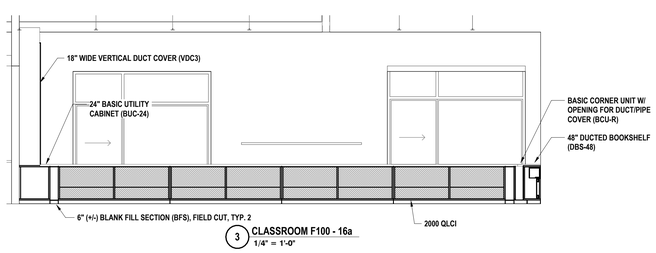

3 CLASSROOM F100 - 16a
1/4" = 1'-0"

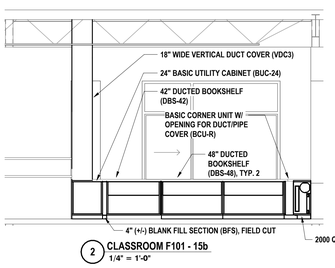

2 CLASSROOM F101 - 15b
1/4" = 1'-0"

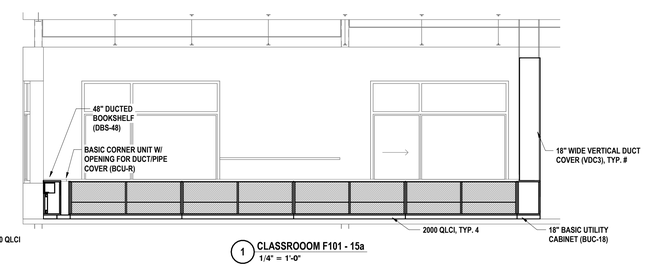

1 CLASSROOOM F101 - 15a
1/4" = 1'-0"

DRAWN BY:		MAC
CHECKED BY:		JDG
DATE:		07/24/2026
PHASE:		CD

Copyright, 2026

#	DATE:	REVISION:
1	10/09/2026	ISSUED FOR BID

"IT IS A VIOLATION OF THE LAW FOR ANY PERSON TO MAKE UNAUTHORIZED ALTERATIONS OR ADDITIONS TO PLANS BEARING A LICENSED ENGINEER'S, ARCHITECT'S OR SURVEYOR'S SEAL."

HUNT ENGINEERS | ARCHITECTS | SURVEYORS
ALBANY, NY - BINGHAMTON, NY - HORSEHEADS, NY - ROCHESTER, NY
WWW.HUNT-EAS.COM 607 - 338 - 1000
NY CERTIFICATE NO. 0018220 PA CERTIFICATE NO. TSC22023131464-1

CLASSROOM VENTILATION INTERIOR ELEVATIONS

BROADWAY 2026 RENOVATIONS & CAPITAL OUTLAY

ELMIRA CITY SCHOOL DISTRICT

1000 BROADWAY ST, ELMIRA, NY 14904

SED #: 07-06-00-01-0-034-027, 07-06-00-01-0-034-028

BR-M4.2

PROJECT NO: 2012-254

GENERAL NOTES - ELECTRICAL


A CONTRACTOR IS RESPONSIBLE FOR ALL WORK ON THIS DRAWING UNLESS CLEARLY INDICATED TO BE PART OF ANOTHER PRIME CONTRACT.
B CONTRACTOR SHALL VERIFY EXISTING CONDITIONS PRIOR TO CONSTRUCTION AND INSTALLATION AND NOTIFY ENGINEER/ARCHITECT OF CONFLICTS AND CONDITIONS WHICH INTERFERE WITH INSTALLATION AS SET FORTH IN CONTRACT DOCUMENTS.
C CONTRACTOR IS RESPONSIBLE FOR ALL NEW WALL OPENINGS, EXCAVATIONS, AND PENETRATIONS, UNLESS SPECIFICALLY NOTED. UPON COMPLETION, ALL PENETRATIONS TO BE SEALED TO MAINTAIN FIRE RATING AS SPECIFIED ON ARCHITECTURAL DRAWINGS.
D CONTRACTOR IS RESPONSIBLE FOR ALL CUTTING AND PATCHING UNLESS CLEARLY INDICATED AS PART OF ANOTHER PRIME CONTRACT.
E MINIMUM CONDUIT SIZE USED ON THIS PROJECT SHALL BE 3/4" UNLESS OTHERWISE NOTED.
F MINIMUM WIRE SIZE USED ON THIS PROJECT SHALL BE #12 THHN/THWN UNLESS OTHERWISE NOTED.
G ALL CABLING INSTALLATIONS AND TERMINATIONS TO ADHERE TO CURRENT NEC CODES AND RELATED ANSI/TIA/EIA STANDARDS.
H DURING DEMOLITION OF EXISTING CABLING, ANY DAMAGE TO FUNCTIONING CABLING SYSTEM IS THE RESPONSIBILITY OF AND WILL BE REPAIRED BY THE CONTRACTOR.
I CONTRACTOR SHALL BE AWARE OF THE PRESENCE OF EXISTING ASBESTOS CONTAINING MATERIAL SCHEDULED TO REMAIN IN PLACE WITHIN THE PROJECT SCOPE. ANY WORK REQUIRED THAT HAS THE POTENTIAL TO DISTURB HAZARDOUS MATERIALS SHALL BE COORDINATED DIRECTLY WITH THE OWNER.
J ALL ELECTRICAL DEVICES, MATERIALS, AND PACKAGED EQUIPMENT SHALL BE LISTED AND LABELED BY UNDERWRITERS LABORATORIES INC. (UL).
K NEW CIRCUIT BREAKER(S) THAT ARE TO BE ADDED TO EXISTING PANELBOARD(S) SHALL BE LISTED/LABELED FOR USE WITH THE EXISTING PANELBOARD(S).
L THE SHORT-CIRCUIT RATINGS OF ALL PROTECTIVE DEVICES SHALL BE EQUAL TO OR EXCEED THE AVAILABLE SHORT-CIRCUIT CURRENT.
M ALL WORK TO CONFORM TO CURRENT NEC AND ALL APPLICABLE CODES.
N CONTRACTOR TO NOTIFY ELECTRICAL ENGINEER FOR INSPECTION OF ALL INSTALLATIONS BEFORE BEING BURIED OR COVERED.
O ALL ELECTRICAL DEVICES AND EQUIPMENT SCHEDULED FOR REMOVAL ARE CONSIDERED PROPERTY OF THE OWNER. ELECTRICAL DEVICES AND EQUIPMENT SHALL BE PLACED IN AN AREA DESIGNATED BY THE OWNER. ANY DEVICE OR EQUIPMENT THE OWNER WISHES NOT TO KEEP SHALL BE DISPOSED OF BY THE CONTRACTOR.
P CONTRACTOR IS RESPONSIBLE FOR DISCONNECTING POWER TO ANY EQUIPMENT SCHEDULED TO BE REMOVED OR REPLACED. COORDINATE WORK WITH OTHER PRIME CONTRACTORS AND DRAWINGS.
Q CONTRACTOR IS RESPONSIBLE FOR PROVIDING POWER TO ANY EQUIPMENT SCHEDULED TO BE NEWLY INSTALLED. COORDINATE WORK WITH OTHER PRIME CONTRACTORS AND DRAWINGS.
R CONTRACTOR IS RESPONSIBLE FOR COORDINATING ALL CONDUIT LOCATIONS IN FIREWALLS. A MAXIMUM OF ONE PIECE OF CONDUIT IS ALLOWED IN A NON-REINFORCED CORE. NO CONDUIT SHALL BE PLACED IN A VERTICALLY REINFORCED CORE IN A FIREWALL.
S ALL NEW ELECTRICAL DEVICES SUCH AS, BUT NOT LIMITED TO, FIRE ALARM DEVICES, SMOKE DETECTORS, LIGHT FIXTURES, EXIT SIGNS, OCCUPANCY/VACANCY SENSORS, AND NON-KEYED SWITCHES ARE REQUIRED TO HAVE IMPACT PROTECTION THROUGH MEANS OF IMPACT RESISTANT COVERS, OR WIRE GUARDS IN LOCKER ROOMS, GYMNASIUMS, WEIGHT ROOMS, FITNESS CENTERS, WRESTLING ROOMS, AND CAFETERIAS.

DEMOLITION NOTES - ELECTRICAL

D1 EXISTING SPACES TO HAVE ALL ELECTRICAL DEVICES COMPLETELY REMOVED. EXISTING LIGHITNG AND LIGHTING CONTROLS TO BE REUSED AND STORED IN A SAFE DRY LOCATION.
D2 EXISTING CEILING IS PARTIALLY BEING REMOVED FOR PIPING WORK. DISCONNECT AND REMOVE ALL EFFECTED ELECTRICAL DEVICES. LABEL ALL LIGHT FIXTURES SCHEDULED FOR REMOVAL WITH THE EXACT LOCATION OF EACH FIXTURE, INCLUDING ROOM NUMBER AND CEILING GRID LOCATION AND STORE IN SAFE DRY LOCATION FOR REUSE. SECURE EXISTING CIRCUITRY FOR REUSE.
D3 DISCONNECT AND REMOVE CEILING MOUNTED ELECTRICAL POWER DEVICE IN THIS SPACE. IDENTIFY AND SECURE EXISTING BRANCH CIRCUIT. REMOVE BACK TO SOURCE.
D4 DISCONNECT AND REMOVE EXISTING FEEDS TO HVAC UNIT. REMOVE ALL WIRE, CONDUIT, RACEWAY, BOXES, AND SUPPORTS COMPLETE BACK TO SOURCE. ADD BLANK COVER TO THE REMOVED CONTROL STATION.
D5 DISCONNECT AND REMOVE ALL EXISTING ABANDONED CEILING ELECTRICAL FIXTURES. REMOVE ALL WIRE, CONDUIT, RACEWAY, BOXES, AND SUPPORTS COMPLETE BACK TO SOURCE.
D6 DISCONNECT AND REMOVE ELECTRICAL PANELS. IDENTIFY AND SECURE EXISTING FEEDER AND BRANCH CIRCUIT FOR REUSE. PANELS WILL BE RELOCATED.
D7 DISCONNECT AND REMOVE ELECTRICAL RECEPTACLES. IDENTIFY AND SECURE EXISTING FEEDER AND BRANCH CIRCUITS FOR REUSE.
D8 DISCONNECT AND REMOVE EXISTING GENERATOR. REMOVE ALL ASSOCIATED CIRCUITRY AND RACEWAYS BACK TO THE SOURCE. GENERATOR SHALL BE MAINTAINED IN WORKING CONDITION AND TURNED OVER TO THE OWNER.
D9 DISCONNECT AND REMOVE EXISTING RECEPTACLE. IDENTIFY, LABEL, AND SECURE EXISTING CIRCUITS FOR REUSE.
D10 DISCONNECT AND REMOVE ELECTRICAL PANEL. IDENTIFY AND SECURE EXISTING FEEDER AND BRANCH CIRCUIT FOR REUSE.
D11 DISASSEMBLE FLOOR BOXES AS REQUIRED TO FACILITATE REMOVAL AND INSTALLATION OF NEW FLOORING. TURN OVER FLOOR BOX COVERS TO THE GENERAL CONTRACTOR FOR APPLICATION OF NEW FLOORING FINISH. REINSTALL FLOOR BOX COVERS UPON COMPLETION OF FLOORING WORK.



1 FIRST FLOOR ELECTRICAL DEMOLITION PLAN - AREA A1
1/8" = 1'-0"

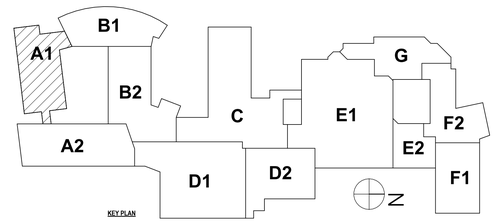

DRAWN BY:	ERP
CHECKED BY:	TWAC
DATE:	07/24/2026
PHASE:	CD

Copyright 2026

#	DATE:	REVISION:
1	10/09/2026	ISSUED FOR BID

"IT IS A VIOLATION OF THE LAW FOR ANY PERSON TO MAKE UNAUTHORIZED ALTERATIONS OR ADDITIONS TO PLANS BEARING A LICENSED ENGINEER'S, ARCHITECT'S OR SURVEYOR'S SEAL."

HUNT ENGINEERS | ARCHITECTS | SURVEYORS
ALBANY, NY - BINGHAMTON, NY - HORSEHEADS, NY - ROCHESTER, NY
TOWANDA, PA - WILLIAMSPORT, PA - YOUNGSTOWN, OH
WWW.HUNT-EAS.COM 607 - 358 - 1000
NY CERTIFICATE NO. 0018220 PA CERTIFICATE NO. TSC22003131494-1

FIRST FLOOR ELECTRICAL DEMOLITION PLAN - AREA A1

BROADWAY 2026 RENOVATIONS & CAPITAL OUTLAY

ELMIRA CITY SCHOOL DISTRICT

1000 BROADWAY ST, ELMIRA, NY 14904

SED#: 07-06-00-01-0-034-027, 07-06-00-01-0-034-028

BR-E0.1

PROJECT NO: 2012-254

GENERAL NOTES - ELECTRICAL

REFER TO SHEET BR-E0.1.

DEMOLITION NOTES - ELECTRICAL

D1 EXISTING SPACES TO HAVE ALL ELECTRICAL DEVICES COMPLETELY REMOVED. EXISTING LIGHITNG AND LIGHTING CONTROLS TO BE REUSED AND STORED IN A SAFE DRY LOCATION.

D2 EXISTING CEILING IS PARTIALLY BEING REMOVED FOR PIPING WORK. DISCONNECT AND REMOVE ALL EFFECTED ELECTRICAL DEVICES. LABEL ALL LIGHT FIXTURES SCHEDULED FOR REMOVAL WITH THE EXACT LOCATION OF EACH FIXTURE, INCLUDING ROOM NUMBER AND CEILING GRID LOCATION AND STORE IN SAFE DRY LOCATION FOR REUSE. SECURE EXISTING CIRCUITRY FOR REUSE.

D3 DISCONNECT AND REMOVE CEILING MOUNTED ELECTRICAL POWER DEVICE IN THIS SPACE. IDENTIFY AND SECURE EXISTING BRANCH CIRCUIT. REMOVE BACK TO SOURCE.

D4 DISCONNECT AND REMOVE EXISTING FEEDS TO HVAC UNIT. REMOVE ALL WIRE, CONDUIT, RACEWAY, BOXES, AND SUPPORTS COMPLETE BACK TO SOURCE. ADD BLANK COVER TO THE REMOVED CONTROL STATION.

D5 DISCONNECT AND REMOVE ALL EXISTING ABANDONED CEILING ELECTRICAL FIXTURES. REMOVE ALL WIRE, CONDUIT, RACEWAY, BOXES, AND SUPPORTS COMPLETE BACK TO SOURCE.

D6 DISCONNECT AND REMOVE ELECTRICAL PANELS. IDENTIFY AND SECURE EXISTING FEEDER AND BRANCH CIRCUIT FOR REUSE. PANELS WILL BE RELOCATED.


D7 DISCONNECT AND REMOVE ELECTRICAL RECEPTACLES. IDENTIFY AND SECURE EXISTING FEEDER AND BRANCH CIRCUITS FOR REUSE.

D8 DISCONNECT AND REMOVE EXISTING GENERATOR. REMOVE ALL ASSOCIATED CIRCUITRY AND RACEWAYS BACK TO THE SOURCE. GENERATOR SHALL BE MAINTAINED IN WORKING CONDITION AND TURNED OVER TO THE OWNER.


D9 DISCONNECT AND REMOVE EXISTING RECEPTACLE. IDENTIFY, LABEL, AND SECURE EXISTING CIRCUITS FOR REUSE.

D10 DISCONNECT AND REMOVE ELECTRICAL PANEL. IDENTIFY AND SECURE EXISTING FEEDER AND BRANCH CIRCUIT FOR REUSE.

D11 DISASSEMBLE FLOOR BOXES AS REQUIRED TO FACILITATE REMOVAL AND INSTALLATION OF NEW FLOORING. TURN OVER FLOOR BOX COVERS TO THE GENERAL CONTRACTOR FOR APPLICATION OF NEW FLOORING FINISH. REINSTALL FLOOR BOX COVERS UPON COMPLETION OF FLOORING WORK.

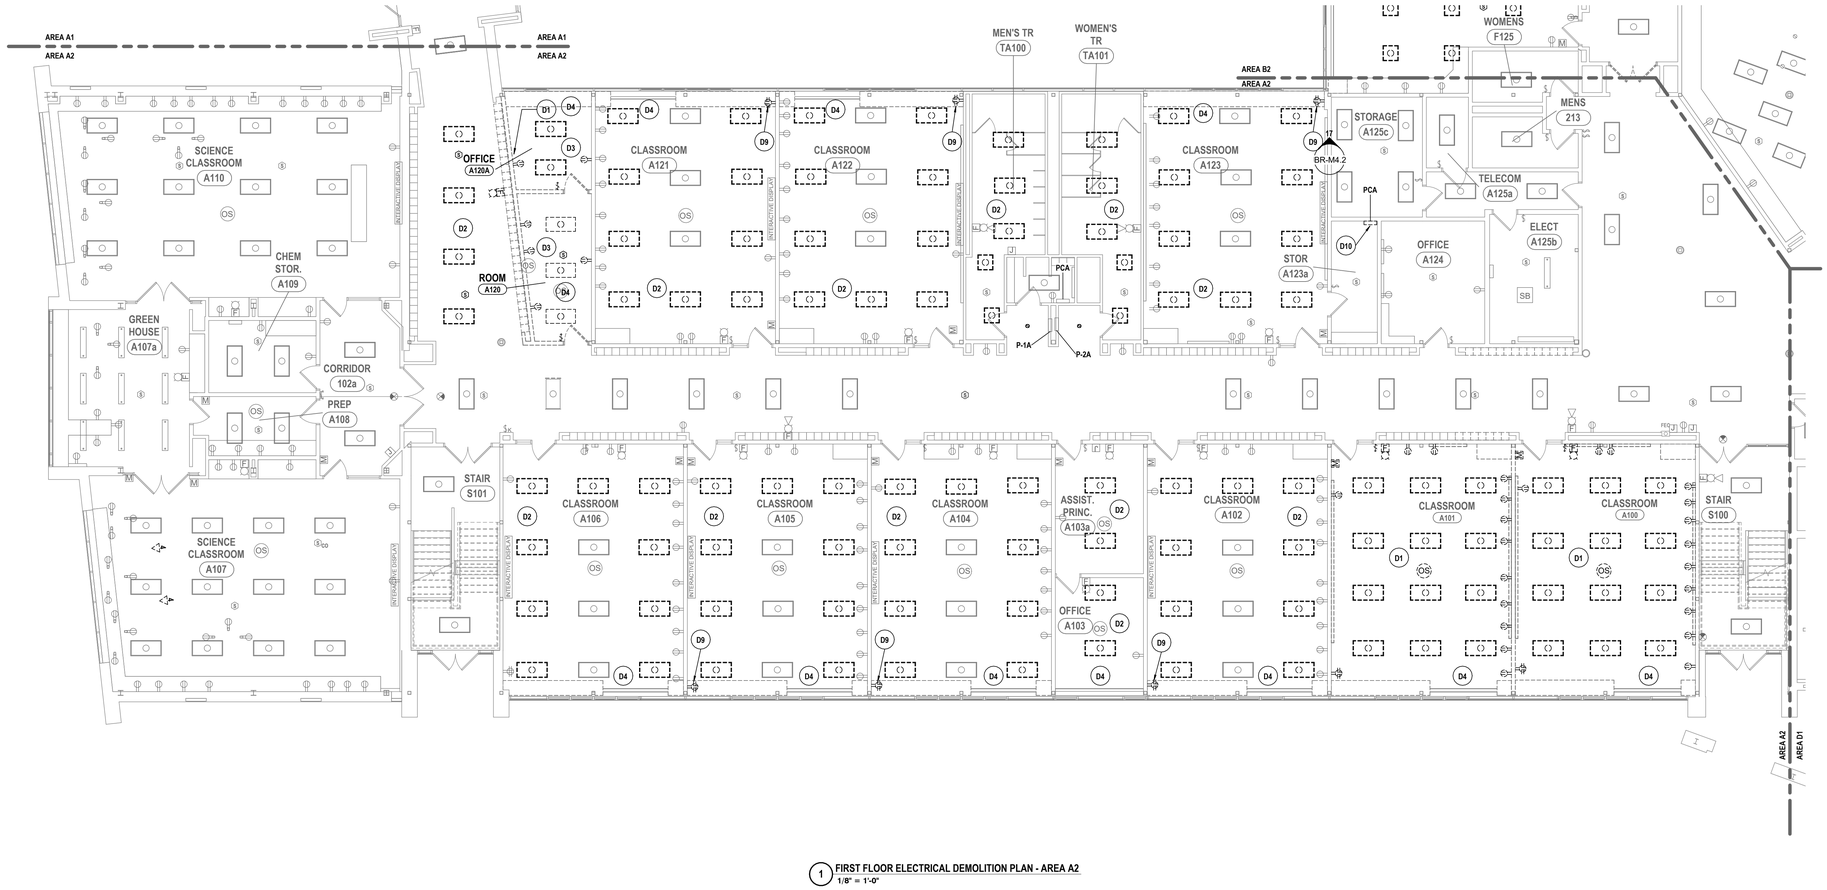

1 FIRST FLOOR ELECTRICAL DEMOLITION PLAN - AREA A2
1/8" = 1'-0"

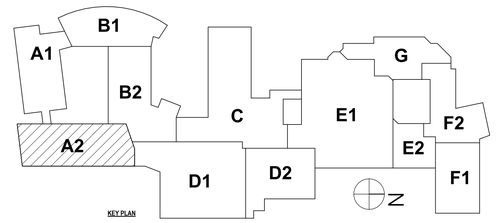

KEY PLAN

DRAWN BY:	ERP
CHECKED BY:	TWAC
DATE:	07/24/2026
PHASE:	CD

#	DATE:	REVISION:
1	10/09/2026	ISSUED FOR BID

Copyright: 2026

IT IS A VIOLATION OF THE LAW FOR ANY PERSON TO MAKE UNAUTHORIZED ALTERATIONS OR ADDITIONS TO PLANS BEARING A LICENSED ENGINEER'S, ARCHITECT'S OR SURVEYOR'S SEAL."

HUNT ENGINEERS | ARCHITECTS | SURVEYORS
ALBANY, NY - BINGHAMTON, NY - HORSEHEADS, NY - ROCHESTER, NY
TOWANDA, PA - WILLIAMSPORT, PA
WWW.HUNT-EAS.COM 607 - 338 - 1000
NY CERTIFICATE NO. 0018220 PA CERTIFICATE NO. TSC22003134R4-1

FIRST FLOOR ELECTRICAL DEMOLITION PLAN - AREA A2

BROADWAY 2026 RENOVATIONS & CAPITAL OUTLAY

ELMIRA CITY SCHOOL DISTRICT

1000 BROADWAY ST, ELMIRA, NY 14904

SED #: 07-06-00-01-0-034-027, 07-06-00-01-0-035-028

BR-E0.2

PROJECT NO: 2012-254

GENERAL NOTES - ELECTRICAL

REFER TO SHEET BR-E0.1.

DEMOLITION NOTES - ELECTRICAL

D1 EXISTING SPACES TO HAVE ALL ELECTRICAL DEVICES COMPLETELY REMOVED. EXISTING LIGHITNG AND LIGHTING CONTROLS TO BE REUSED AND STORED IN A SAFE DRY LOCATION.

D2 EXISTING CEILING IS PARTIALLY BEING REMOVED FOR PIPING WORK. DISCONNECT AND REMOVE ALL EFFECTED ELECTRICAL DEVICES. LABEL ALL LIGHT FIXTURES SCHEDULED FOR REMOVAL WITH THE EXACT LOCATION OF EACH FIXTURE, INCLUDING ROOM NUMBER AND CEILING GRID LOCATION AND STORE IN SAFE DRY LOCATION FOR REUSE. SECURE EXISTING CIRCUITRY FOR REUSE.

D3 DISCONNECT AND REMOVE CEILING MOUNTED ELECTRICAL POWER DEVICE IN THIS SPACE. IDENTIFY AND SECURE EXISTING BRANCH CIRCUIT. REMOVE BACK TO SOURCE.

D4 DISCONNECT AND REMOVE EXISTING FEEDS TO HVAC UNIT. REMOVE ALL WIRE, CONDUIT, RACEWAY, BOXES, AND SUPPORTS COMPLETE BACK TO SOURCE. ADD BLANK COVER TO THE REMOVED CONTROL STATION.

D5 DISCONNECT AND REMOVE ALL EXISTING ABANDONED CEILING ELECTRICAL FIXTURES. REMOVE ALL WIRE, CONDUIT, RACEWAY, BOXES, AND SUPPORTS COMPLETE BACK TO SOURCE.

D6 DISCONNECT AND REMOVE ELECTRICAL PANELS. IDENTIFY AND SECURE EXISTING FEEDER AND BRANCH CIRCUIT FOR REUSE. PANELS WILL BE RELOCATED.

D7 DISCONNECT AND REMOVE ELECTRICAL RECEPTACLES. IDENTIFY AND SECURE EXISTING FEEDER AND BRANCH CIRCUITS FOR REUSE.

D8 DISCONNECT AND REMOVE EXISTING GENERATOR. REMOVE ALL ASSOCIATED CIRCUITRY AND RACEWAYS BACK TO THE SOURCE. GENERATOR SHALL BE MAINTAINED IN WORKING CONDITION AND TURNED OVER TO THE OWNER.


D9 DISCONNECT AND REMOVE EXISTING RECEPTACLE. IDENTIFY, LABEL, AND SECURE EXISTING CIRCUITS FOR REUSE.

D10 DISCONNECT AND REMOVE ELECTRICAL PANEL. IDENTIFY AND SECURE EXISTING FEEDER AND BRANCH CIRCUIT FOR REUSE.


D11 DISASSEMBLE FLOOR BOXES AS REQUIRED TO FACILITATE REMOVAL AND INSTALLATION OF NEW FLOORING. TURN OVER FLOOR BOX COVERS TO THE GENERAL CONTRACTOR FOR APPLICATION OF NEW FLOORING FINISH. REINSTALL FLOOR BOX COVERS UPON COMPLETION OF FLOORING WORK.



2 FIRST FLOOR ELECTRICAL DEMOLITION PLAN - AREA B1 ALTERNATE #8
1/8" = 1'-0"

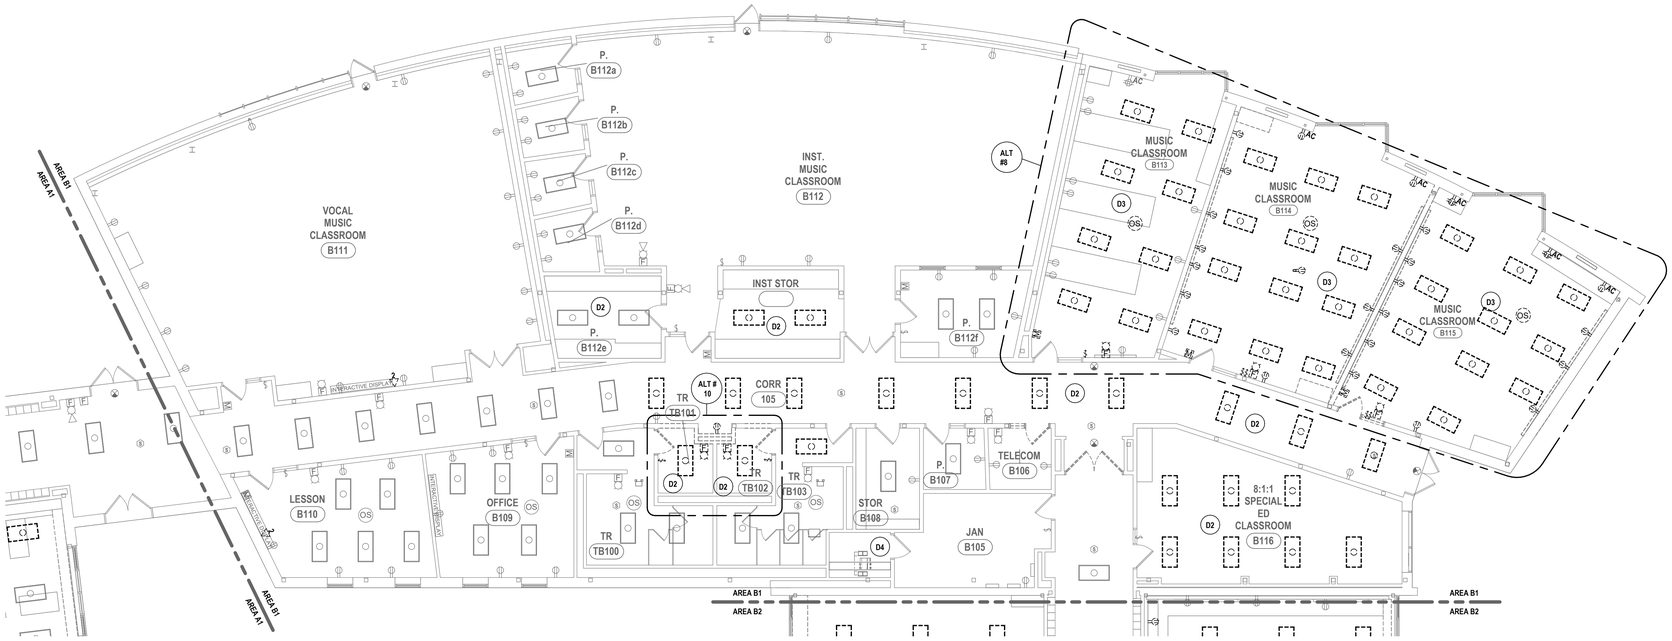

1 FIRST FLOOR ELECTRICAL DEMOLITION PLAN - AREA B1
1/8" = 1'-0"

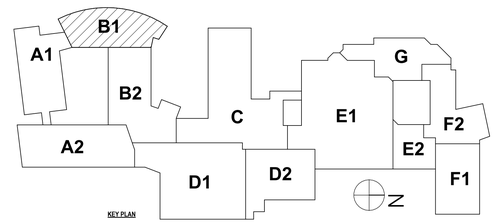

DRAWN BY:	ERP
CHECKED BY:	TWAC
DATE:	07/24/2026
PHASE:	CD

Copyright 2026

#	DATE:	REVISION:
1	10/09/2026	ISSUED FOR BID

"IT IS A VIOLATION OF THE LAW FOR ANY PERSON TO MAKE UNAUTHORIZED ALTERATIONS OR ADDITIONS TO PLANS BEARING A LICENSED ENGINEER'S, ARCHITECT'S OR SURVEYOR'S SEAL."

HUNT ENGINEERS | ARCHITECTS | SURVEYS
ALBANY, NY - BINGHAMTON, NY - HORSEHEADS, NY - ROCHESTER, NY
WWW.HUNT-EAS.COM 607 - 338 - 1000
NY CERTIFICATE NO. 075140 PA CERTIFICATE NO. TSC220313484-1

FIRST FLOOR ELECTRICAL DEMOLITION PLAN - AREA B1

BROADWAY 2026 RENOVATIONS & CAPITAL OUTLAY
ELMIRA CITY SCHOOL DISTRICT
1000 BROADWAY ST, ELMIRA, NY 14904

BR-E0.3

PROJECT NO: 2012-254

SED #: 07-06-00-01-0-034-027, 07-06-00-01-0-034-028

GENERAL NOTES - ELECTRICAL

REFER TO SHEET BR-E0.1.

DEMOLITION NOTES - ELECTRICAL

D1 EXISTING SPACES TO HAVE ALL ELECTRICAL DEVICES COMPLETELY REMOVED. EXISTING LIGHITNG AND LIGHTING CONTROLS TO BE REUSED AND STORED IN A SAFE DRY LOCATION.

D2 EXISTING CEILING IS PARTIALLY BEING REMOVED FOR PIPING WORK. DISCONNECT AND REMOVE ALL EFFECTED ELECTRICAL DEVICES. LABEL ALL LIGHT FIXTURES SCHEDULED FOR REMOVAL WITH THE EXACT LOCATION OF EACH FIXTURE, INCLUDING ROOM NUMBER AND CEILING GRID LOCATION AND STORE IN SAFE DRY LOCATION FOR REUSE. SECURE EXISTING CIRCUITRY FOR REUSE.

D3 DISCONNECT AND REMOVE CEILING MOUNTED ELECTRICAL POWER DEVICE IN THIS SPACE. IDENTIFY AND SECURE EXISTING BRANCH CIRCUIT. REMOVE BACK TO SOURCE.

D4 DISCONNECT AND REMOVE EXISTING FEEDS TO HVAC UNIT. REMOVE ALL WIRE, CONDUIT, RACEWAY, BOXES, AND SUPPORTS COMPLETE BACK TO SOURCE. ADD BLANK COVER TO THE REMOVED CONTROL STATION.

D5 DISCONNECT AND REMOVE ALL EXISTING ABANDONED CEILING ELECTRICAL FIXTURES. REMOVE ALL WIRE, CONDUIT, RACEWAY, BOXES, AND SUPPORTS COMPLETE BACK TO SOURCE.

D6 DISCONNECT AND REMOVE ELECTRICAL PANELS. IDENTIFY AND SECURE EXISTING FEEDER AND BRANCH CIRCUIT FOR REUSE. PANELS WILL BE RELOCATED.

D7 DISCONNECT AND REMOVE ELECTRICAL RECEPTACLES. IDENTIFY AND SECURE EXISTING FEEDER AND BRANCH CIRCUITS FOR REUSE.

D8 DISCONNECT AND REMOVE EXISTING GENERATOR. REMOVE ALL ASSOCIATED CIRCUITRY AND RACEWAYS BACK TO THE SOURCE. GENERATOR SHALL BE MAINTAINED IN WORKING CONDITION AND TURNED OVER TO THE OWNER.


D9 DISCONNECT AND REMOVE EXISTING RECEPTACLE. IDENTIFY, LABEL, AND SECURE EXISTING CIRCUITS FOR REUSE.

D10 DISCONNECT AND REMOVE ELECTRICAL PANEL. IDENTIFY AND SECURE EXISTING FEEDER AND BRANCH CIRCUIT FOR REUSE.

D11 DISASSEMBLE FLOOR BOXES AS REQUIRED TO FACILITATE REMOVAL AND INSTALLATION OF NEW FLOORING. TURN OVER FLOOR BOX COVERS TO THE GENERAL CONTRACTOR FOR APPLICATION OF NEW FLOORING FINISH. REINSTALL FLOOR BOX COVERS UPON COMPLETION OF FLOORING WORK.



1 FIRST FLOOR ELECTRICAL DEMOLITION PLAN - AREA B2
1/8" = 1'-0"

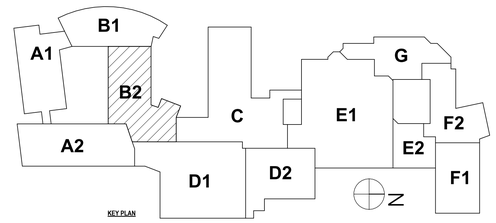

DRAWN BY:	ERP
CHECKED BY:	TWAC
DATE:	07/24/2026
PHASE:	CD

Copyright 2026

#	DATE:	REVISION:
1	10/09/2026	ISSUED FOR BID

"IT IS A VIOLATION OF THE LAW FOR ANY PERSON TO MAKE UNAUTHORIZED ALTERATIONS OR ADDITIONS TO PLANS BEARING A LICENSED ENGINEER'S, ARCHITECT'S OR SURVEYOR'S SEAL."

HUNT ENGINEERS | ARCHITECTS | SURVEYORS
ALBANY, NY - BINGHAMTON, NY - HORSEHEADS, NY - ROCHESTER, NY
TOWSON, MD - WILLIAMSVILLE, NY
WWW.HUNT-EAS.COM 607 - 358 - 1000
NY CERTIFICATE NO. 0018220 PA CERTIFICATE NO. TSC2203131464-1

FIRST FLOOR ELECTRICAL DEMOLITION PLAN - AREA B2

BROADWAY 2026 RENOVATIONS & CAPITAL OUTLAY

ELMIRA CITY SCHOOL DISTRICT

1000 BROADWAY ST, ELMIRA, NY 14904

SED #: 07-06-00-01-0-034-027; 07-06-00-01-0-034-028

BR-E0.4

PROJECT NO: 2012-254

GENERAL NOTES - ELECTRICAL

REFER TO SHEET BR-E0.1.

DEMOLITION NOTES - ELECTRICAL

D1 EXISTING SPACES TO HAVE ALL ELECTRICAL DEVICES COMPLETELY REMOVED. EXISTING LIGHITNG AND LIGHTING CONTROLS TO BE REUSED AND STORED IN A SAFE DRY LOCATION.

D2 EXISTING CEILING IS PARTIALLY BEING REMOVED FOR PIPING WORK. DISCONNECT AND REMOVE ALL EFFECTED ELECTRICAL DEVICES. LABEL ALL LIGHT FIXTURES SCHEDULED FOR REMOVAL WITH THE EXACT LOCATION OF EACH FIXTURE, INCLUDING ROOM NUMBER AND CEILING GRID LOCATION AND STORE IN SAFE DRY LOCATION FOR REUSE. SECURE EXISTING CIRCUITRY FOR REUSE.

D3 DISCONNECT AND REMOVE CEILING MOUNTED ELECTRICAL POWER DEVICE IN THIS SPACE. IDENTIFY AND SECURE EXISTING BRANCH CIRCUIT. REMOVE BACK TO SOURCE.

D4 DISCONNECT AND REMOVE EXISTING FEEDS TO HVAC UNIT. REMOVE ALL WIRE, CONDUIT, RACEWAY, BOXES, AND SUPPORTS COMPLETE BACK TO SOURCE. ADD BLANK COVER TO THE REMOVED CONTROL STATION.

D5 DISCONNECT AND REMOVE ALL EXISTING ABANDONED CEILING ELECTRICAL FIXTURES. REMOVE ALL WIRE, CONDUIT, RACEWAY, BOXES, AND SUPPORTS COMPLETE BACK TO SOURCE.

D6 DISCONNECT AND REMOVE ELECTRICAL PANELS. IDENTIFY AND SECURE EXISTING FEEDER AND BRANCH CIRCUIT FOR REUSE. PANELS WILL BE RELOCATED.


D7 DISCONNECT AND REMOVE ELECTRICAL RECEPTACLES. IDENTIFY AND SECURE EXISTING FEEDER AND BRANCH CIRCUITS FOR REUSE.

D8 DISCONNECT AND REMOVE EXISTING GENERATOR. REMOVE ALL ASSOCIATED CIRCUITRY AND RACEWAYS BACK TO THE SOURCE. GENERATOR SHALL BE MAINTAINED IN WORKING CONDITION AND TURNED OVER TO THE OWNER.


D9 DISCONNECT AND REMOVE EXISTING RECEPTACLE. IDENTIFY, LABEL, AND SECURE EXISTING CIRCUITS FOR REUSE.

D10 DISCONNECT AND REMOVE ELECTRICAL PANEL. IDENTIFY AND SECURE EXISTING FEEDER AND BRANCH CIRCUIT FOR REUSE.

D11 DISASSEMBLE FLOOR BOXES AS REQUIRED TO FACILITATE REMOVAL AND INSTALLATION OF NEW FLOORING. TURN OVER FLOOR BOX COVERS TO THE GENERAL CONTRACTOR FOR APPLICATION OF NEW FLOORING FINISH. REINSTALL FLOOR BOX COVERS UPON COMPLETION OF FLOORING WORK.

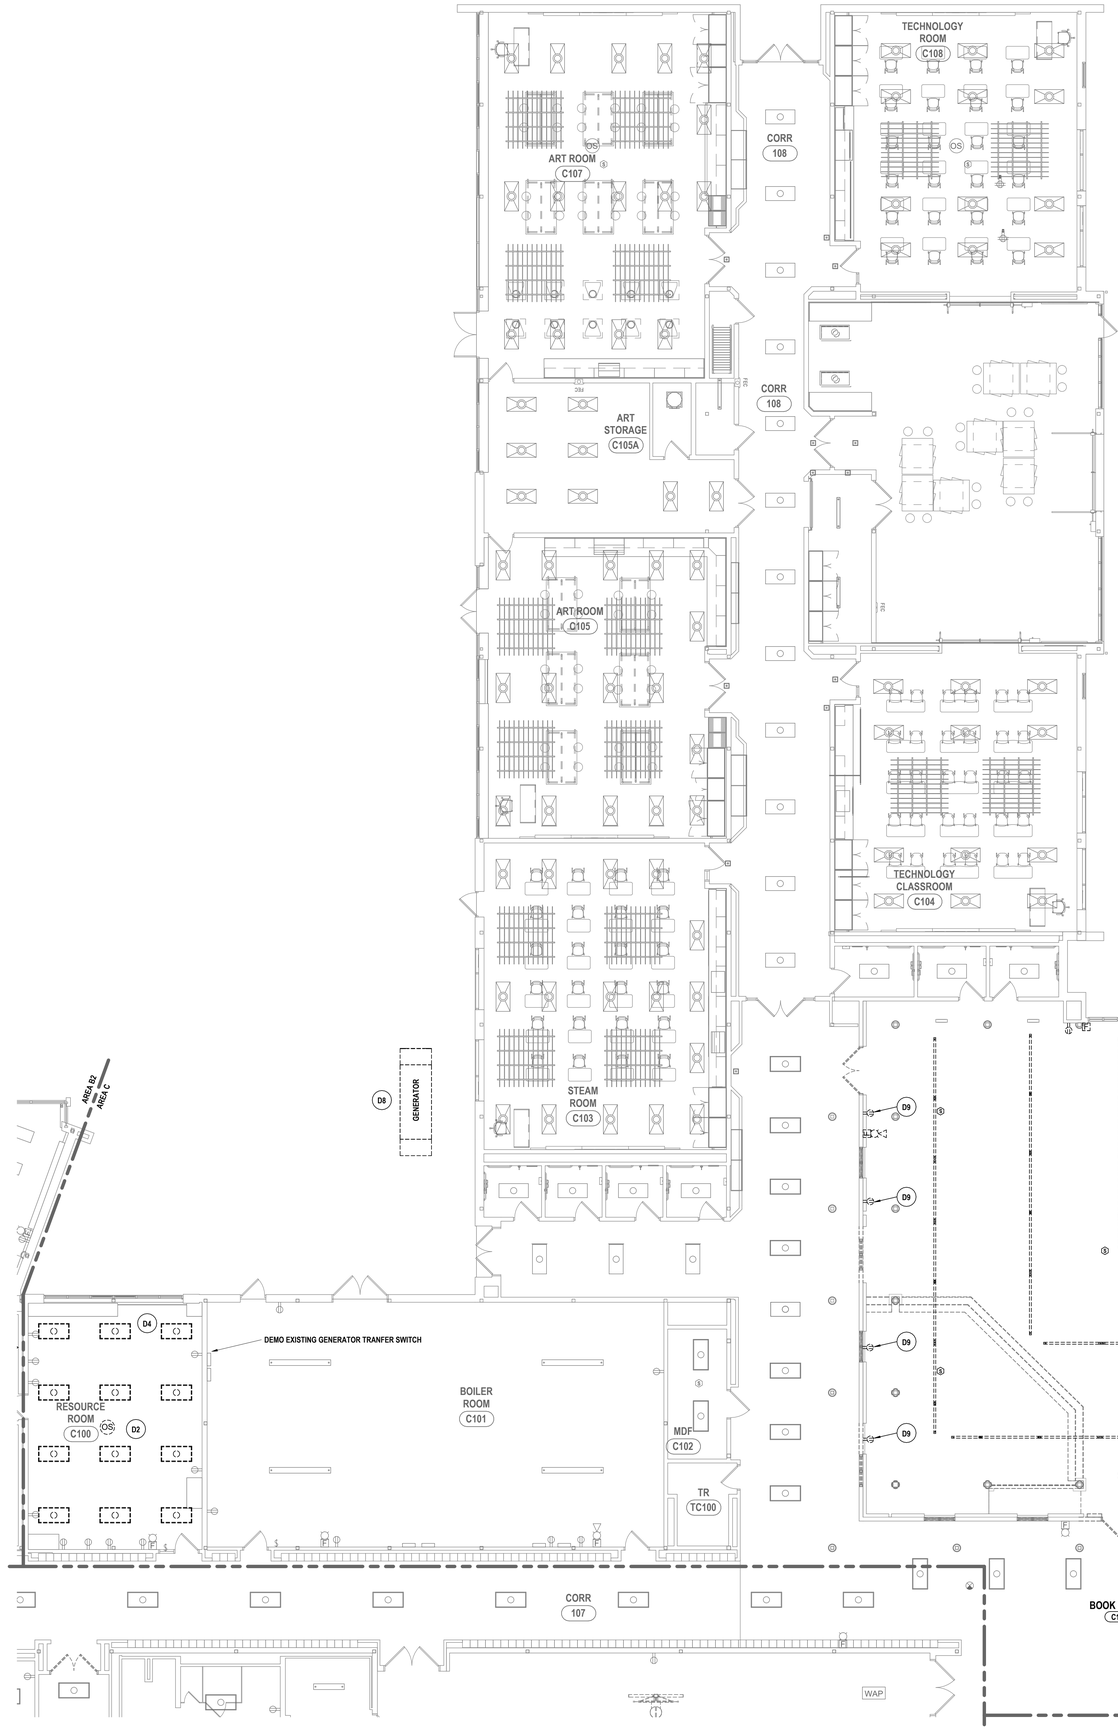

1 FIRST FLOOR ELECTRICAL DEMOLITION PLAN - AREA C
1/8" = 1'-0"

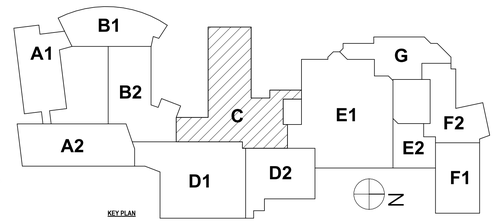

DRAWN BY:	ERP
CHECKED BY:	TWAC
DATE:	07/24/2026
PHASE:	CD

Copyright 2026

#	DATE:	REVISION:
1	10/09/2026	ISSUED FOR BID

"IT IS A VIOLATION OF THE LAW FOR ANY PERSON TO MAKE UNAUTHORIZED ALTERATIONS OR ADDITIONS TO PLANS BEARING A LICENSED ENGINEER'S, ARCHITECT'S OR SURVEYOR'S SEAL."

HUNT ENGINEERS | ARCHITECTS | SURVEYORS
ALBANY, NY - BINGHAMTON, NY - HORSEHEADS, NY - ROCHESTER, NY
TOWSON, MD - WILLIAMSPORT, PA
WWW.HUNT-EAS.COM 607 - 358 - 1000
NY CERTIFICATE NO. 0018220 PA CERTIFICATE NO. TSC2203131464-1

FIRST FLOOR ELECTRICAL DEMOLITION PLAN - AREA C

BROADWAY 2026 RENOVATIONS & CAPITAL OUTLAY

ELMIRA CITY SCHOOL DISTRICT

1000 BROADWAY ST, ELMIRA, NY 14904

BR-E0.5

PROJECT NO: 2012-254

SED #: 07-06-00-01-0-034-027; 07-06-00-01-0-034-028

GENERAL NOTES - ELECTRICAL

REFER TO SHEET BR-E0.1.

DEMOLITION NOTES - ELECTRICAL

D1 EXISTING SPACES TO HAVE ALL ELECTRICAL DEVICES COMPLETELY REMOVED. EXISTING LIGHITNG AND LIGHTING CONTROLS TO BE REUSED AND STORED IN A SAFE DRY LOCATION.

D2 EXISTING CEILING IS PARTIALLY BEING REMOVED FOR PIPING WORK. DISCONNECT AND REMOVE ALL EFFECTED ELECTRICAL DEVICES. LABEL ALL LIGHT FIXTURES SCHEDULED FOR REMOVAL WITH THE EXACT LOCATION OF EACH FIXTURE, INCLUDING ROOM NUMBER AND CEILING GRID LOCATION AND STORE IN SAFE DRY LOCATION FOR REUSE. SECURE EXISTING CIRCUITRY FOR REUSE.

D3 DISCONNECT AND REMOVE CEILING MOUNTED ELECTRICAL POWER DEVICE IN THIS SPACE. IDENTIFY AND SECURE EXISTING BRANCH CIRCUIT. REMOVE BACK TO SOURCE.

D4 DISCONNECT AND REMOVE EXISTING FEEDS TO HVAC UNIT. REMOVE ALL WIRE, CONDUIT, RACEWAY, BOXES, AND SUPPORTS COMPLETE BACK TO SOURCE. ADD BLANK COVER TO THE REMOVED CONTROL STATION.

D5 DISCONNECT AND REMOVE ALL EXISTING ABANDONED CEILING ELECTRICAL FIXTURES. REMOVE ALL WIRE, CONDUIT, RACEWAY, BOXES, AND SUPPORTS COMPLETE BACK TO SOURCE.

D6 DISCONNECT AND REMOVE ELECTRICAL PANELS. IDENTIFY AND SECURE EXISTING FEEDER AND BRANCH CIRCUIT FOR REUSE. PANELS WILL BE RELOCATED.


D7 DISCONNECT AND REMOVE ELECTRICAL RECEPTACLES. IDENTIFY AND SECURE EXISTING FEEDER AND BRANCH CIRCUITS FOR REUSE.

D8 DISCONNECT AND REMOVE EXISTING GENERATOR. REMOVE ALL ASSOCIATED CIRCUITRY AND RACEWAYS BACK TO THE SOURCE. GENERATOR SHALL BE MAINTAINED IN WORKING CONDITION AND TURNED OVER TO THE OWNER.


D9 DISCONNECT AND REMOVE EXISTING RECEPTACLE. IDENTIFY, LABEL, AND SECURE EXISTING CIRCUITS FOR REUSE.

D10 DISCONNECT AND REMOVE ELECTRICAL PANEL. IDENTIFY AND SECURE EXISTING FEEDER AND BRANCH CIRCUIT FOR REUSE.

D11 DISASSEMBLE FLOOR BOXES AS REQUIRED TO FACILITATE REMOVAL AND INSTALLATION OF NEW FLOORING. TURN OVER FLOOR BOX COVERS TO THE GENERAL CONTRACTOR FOR APPLICATION OF NEW FLOORING FINISH. REINSTALL FLOOR BOX COVERS UPON COMPLETION OF FLOORING WORK.

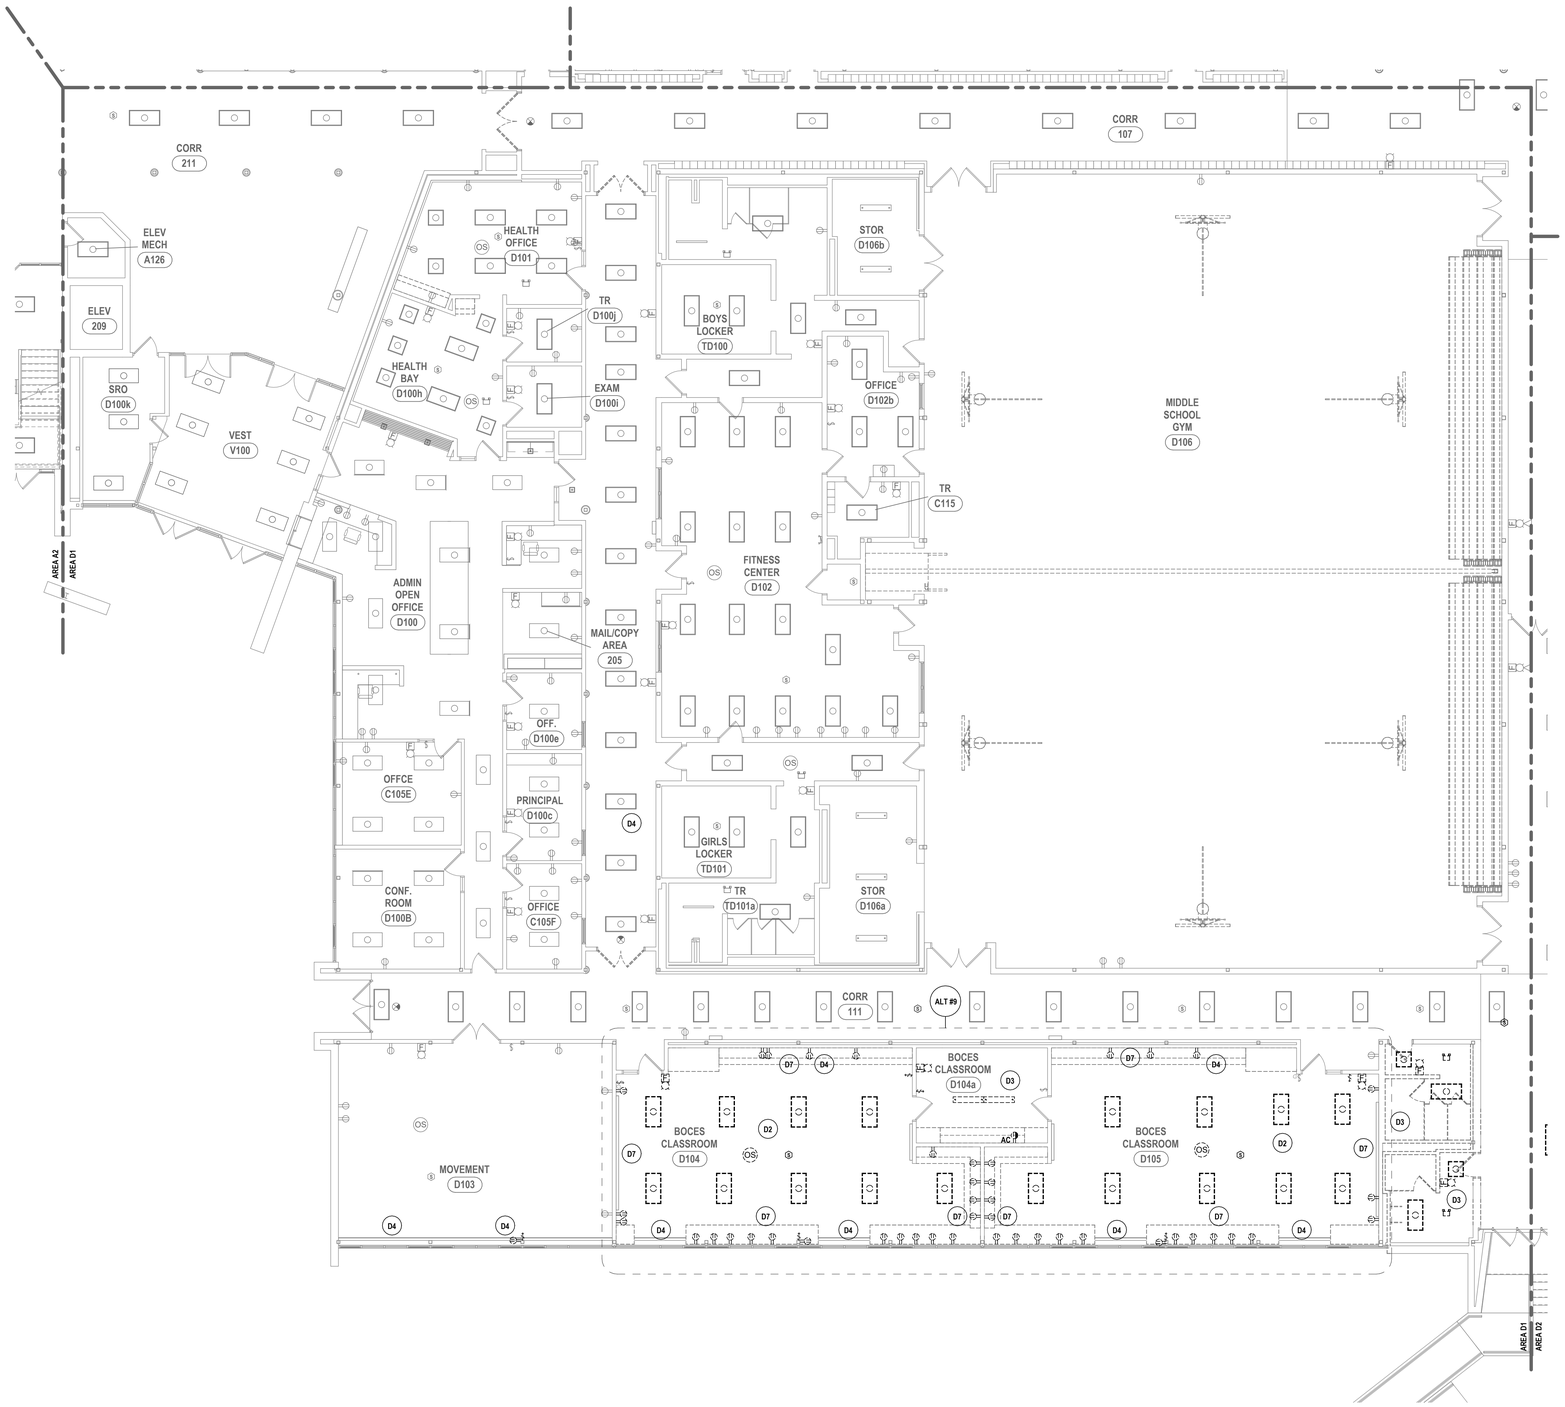

1 FIRST FLOOR ELECTRICAL DEMOLITION PLAN - AREA D1
1/8" = 1'-0"

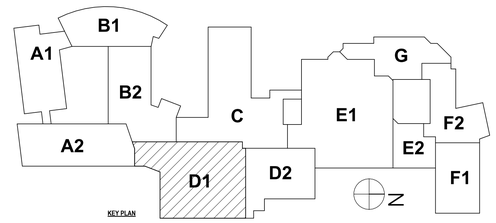

DRAWN BY:	ERP
CHECKED BY:	TWAC
DATE:	07/24/2026
PHASE:	CD

Copyright 2026

#	DATE:	REVISION:
1	10/09/2026	ISSUED FOR BID

"IT IS A VIOLATION OF THE LAW FOR ANY PERSON TO MAKE UNAUTHORIZED ALTERATIONS OR ADDITIONS TO PLANS BEARING A LICENSED ENGINEER'S, ARCHITECT'S OR SURVEYOR'S SEAL."

HUNT ENGINEERS | ARCHITECTS | SURVEYORS
ALBANY, NY - BINGHAMTON, NY - HORSEHEADS, NY - ROCHESTER, NY
TOWANDA, PA - WILLIAMSPORT, PA - WILKES-BARRE, PA
WWW.HUNT-EAS.COM 607 - 358 - 1000
NY CERTIFICATE NO. 0018220 PA CERTIFICATE NO. TSC220313484-1

FIRST FLOOR ELECTRICAL DEMOLITION PLAN - AREA D1

BROADWAY 2026 RENOVATIONS & CAPITAL OUTLAY

ELMIRA CITY SCHOOL DISTRICT

1000 BROADWAY ST, ELMIRA, NY 14904

BR-E0.6

PROJECT NO: 2012-254

SED #: 07-06-00-01-0-034-027, 07-06-00-01-0-034-028

GENERAL NOTES - ELECTRICAL

REFER TO SHEET BR-E0.1.

DEMOLITION NOTES - ELECTRICAL

D1 EXISTING SPACES TO HAVE ALL ELECTRICAL DEVICES COMPLETELY REMOVED. EXISTING LIGHITNG AND LIGHTING CONTROLS TO BE REUSED AND STORED IN A SAFE DRY LOCATION.

D2 EXISTING CEILING IS PARTIALLY BEING REMOVED FOR PIPING WORK. DISCONNECT AND REMOVE ALL EFFECTED ELECTRICAL DEVICES. LABEL ALL LIGHT FIXTURES SCHEDULED FOR REMOVAL WITH THE EXACT LOCATION OF EACH FIXTURE, INCLUDING ROOM NUMBER AND CEILING GRID LOCATION AND STORE IN SAFE DRY LOCATION FOR REUSE. SECURE EXISTING CIRCUITRY FOR REUSE.

D3 DISCONNECT AND REMOVE CEILING MOUNTED ELECTRICAL POWER DEVICE IN THIS SPACE. IDENTIFY AND SECURE EXISTING BRANCH CIRCUIT. REMOVE BACK TO SOURCE.

D4 DISCONNECT AND REMOVE EXISTING FEEDS TO HVAC UNIT. REMOVE ALL WIRE, CONDUIT, RACEWAY, BOXES, AND SUPPORTS COMPLETE BACK TO SOURCE. ADD BLANK COVER TO THE REMOVED CONTROL STATION.

D5 DISCONNECT AND REMOVE ALL EXISTING ABANDONED CEILING ELECTRICAL FIXTURES. REMOVE ALL WIRE, CONDUIT, RACEWAY, BOXES, AND SUPPORTS COMPLETE BACK TO SOURCE.

D6 DISCONNECT AND REMOVE ELECTRICAL PANELS. IDENTIFY AND SECURE EXISTING FEEDER AND BRANCH CIRCUIT FOR REUSE. PANELS WILL BE RELOCATED.


D7 DISCONNECT AND REMOVE ELECTRICAL RECEPTACLES. IDENTIFY AND SECURE EXISTING FEEDER AND BRANCH CIRCUITS FOR REUSE.

D8 DISCONNECT AND REMOVE EXISTING GENERATOR. REMOVE ALL ASSOCIATED CIRCUITRY AND RACEWAYS BACK TO THE SOURCE. GENERATOR SHALL BE MAINTAINED IN WORKING CONDITION AND TURNED OVER TO THE OWNER.


D9 DISCONNECT AND REMOVE EXISTING RECEPTACLE. IDENTIFY, LABEL, AND SECURE EXISTING CIRCUITS FOR REUSE.

D10 DISCONNECT AND REMOVE ELECTRICAL PANEL. IDENTIFY AND SECURE EXISTING FEEDER AND BRANCH CIRCUIT FOR REUSE.

D11 DISASSEMBLE FLOOR BOXES AS REQUIRED TO FACILITATE REMOVAL AND INSTALLATION OF NEW FLOORING. TURN OVER FLOOR BOX COVERS TO THE GENERAL CONTRACTOR FOR APPLICATION OF NEW FLOORING FINISH. REINSTALL FLOOR BOX COVERS UPON COMPLETION OF FLOORING WORK.

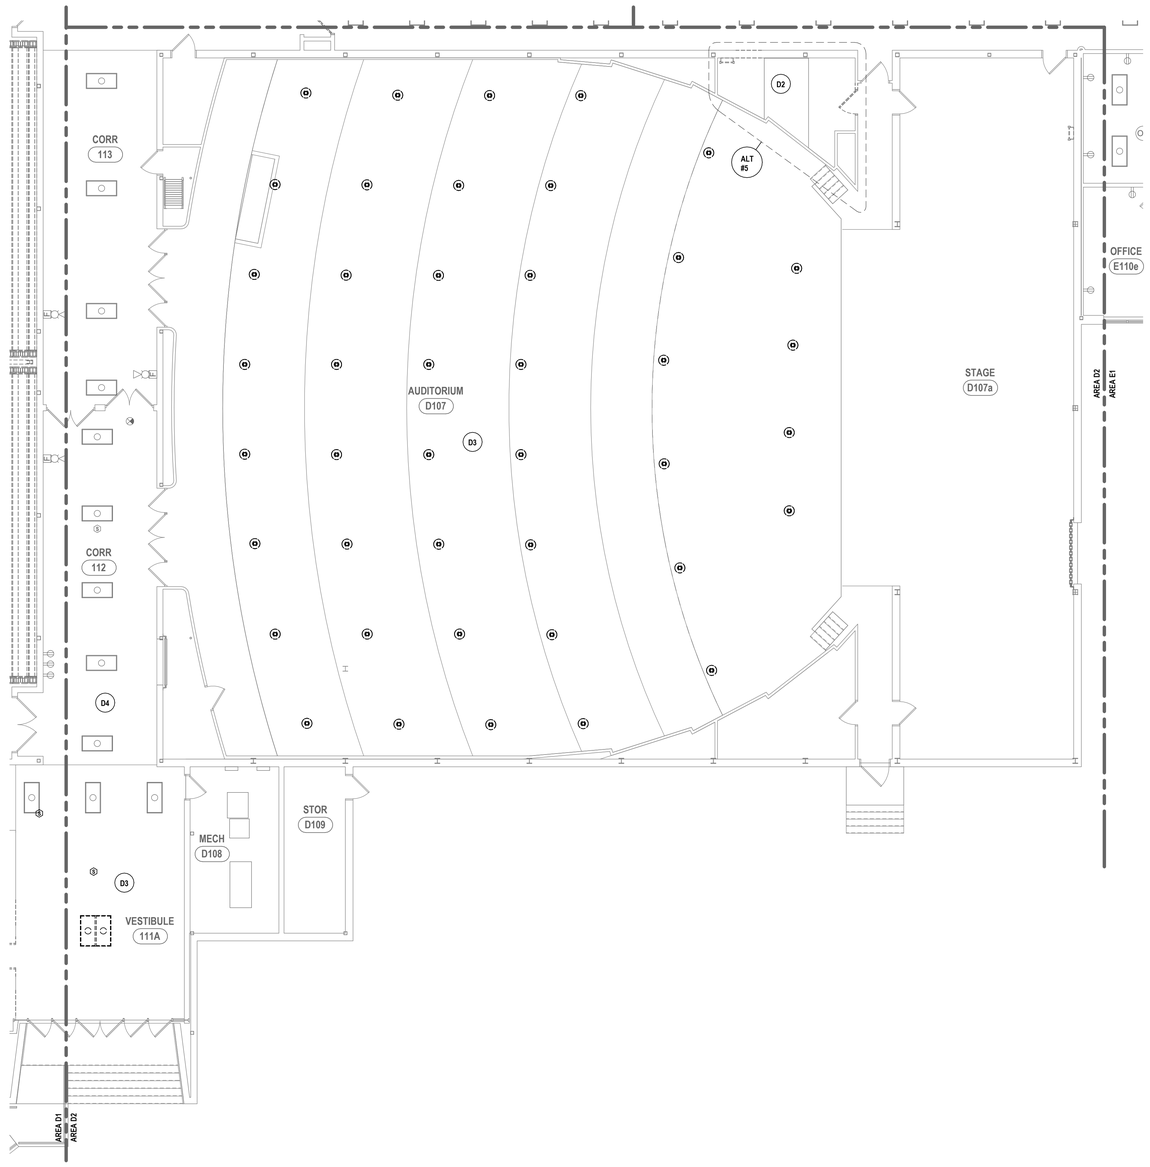

1 FIRST FLOOR ELECTRICAL DEMOLITION PLAN - AREA D2
1/8" = 1'-0"

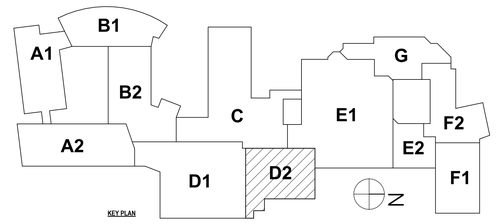

KEY PLAN

DRAWN BY:	ERP
CHECKED BY:	TWAC
DATE:	07/24/2026
PHASE:	CD

Copyright: 2026

#	DATE:	REVISION:
1	10/09/2026	ISSUED FOR BID

"IT IS A VIOLATION OF THE LAW FOR ANY PERSON TO MAKE UNAUTHORIZED ALTERATIONS OR ADDITIONS TO PLANS BEARING A LICENSED ENGINEER'S, ARCHITECT'S OR SURVEYOR'S SEAL."

HUNT ENGINEERS | ARCHITECTS | SURVEYORS
ALBANY, NY - BINGHAMTON, NY - ROCHESTER, NY
TOWANDA, PA - WILLIAMSPORT, PA
WWW.HUNT-EAS.COM 607 - 358 - 1000
NY CERTIFICATE NO. 0018220 PA CERTIFICATE NO. TSC220313464-1

FIRST FLOOR ELECTRICAL DEMOLITION PLAN - AREA D2

BROADWAY 2026 RENOVATIONS & CAPITAL OUTLAY

ELMIRA CITY SCHOOL DISTRICT

1000 BROADWAY ST, ELMIRA, NY 14904

SED #: 07-06-00-01-0-034-027, 07-06-00-01-0-034-028

BR-E0.7

PROJECT NO: 2012-254

GENERAL NOTES - ELECTRICAL

REFER TO SHEET BR-E0.1.

DEMOLITION NOTES - ELECTRICAL

D1 EXISTING SPACES TO HAVE ALL ELECTRICAL DEVICES COMPLETELY REMOVED. EXISTING LIGHITNG AND LIGHTING CONTROLS TO BE REUSED AND STORED IN A SAFE DRY LOCATION.

D2 EXISTING CEILING IS PARTIALLY BEING REMOVED FOR PIPING WORK. DISCONNECT AND REMOVE ALL EFFECTED ELECTRICAL DEVICES. LABEL ALL LIGHT FIXTURES SCHEDULED FOR REMOVAL WITH THE EXACT LOCATION OF EACH FIXTURE, INCLUDING ROOM NUMBER AND CEILING GRID LOCATION AND STORE IN SAFE DRY LOCATION FOR REUSE. SECURE EXISTING CIRCUITRY FOR REUSE.

D3 DISCONNECT AND REMOVE CEILING MOUNTED ELECTRICAL POWER DEVICE IN THIS SPACE. IDENTIFY AND SECURE EXISTING BRANCH CIRCUIT. REMOVE BACK TO SOURCE.

D4 DISCONNECT AND REMOVE EXISTING FEEDS TO HVAC UNIT. REMOVE ALL WIRE, CONDUIT, RACEWAY, BOXES, AND SUPPORTS COMPLETE BACK TO SOURCE. ADD BLANK COVER TO THE REMOVED CONTROL STATION.

D5 DISCONNECT AND REMOVE ALL EXISTING ABANDONED CEILING ELECTRICAL FIXTURES. REMOVE ALL WIRE, CONDUIT, RACEWAY, BOXES, AND SUPPORTS COMPLETE BACK TO SOURCE.

D6 DISCONNECT AND REMOVE ELECTRICAL PANELS. IDENTIFY AND SECURE EXISTING FEEDER AND BRANCH CIRCUIT FOR REUSE. PANELS WILL BE RELOCATED.

D7 DISCONNECT AND REMOVE ELECTRICAL RECEPTACLES. IDENTIFY AND SECURE EXISTING FEEDER AND BRANCH CIRCUITS FOR REUSE.


D8 DISCONNECT AND REMOVE EXISTING GENERATOR. REMOVE ALL ASSOCIATED CIRCUITRY AND RACEWAYS BACK TO THE SOURCE. GENERATOR SHALL BE MAINTAINED IN WORKING CONDITION AND TURNED OVER TO THE OWNER.

D9 DISCONNECT AND REMOVE EXISTING RECEPTACLE. IDENTIFY, LABEL, AND SECURE EXISTING CIRCUITS FOR REUSE.

D10 DISCONNECT AND REMOVE ELECTRICAL PANEL. IDENTIFY AND SECURE EXISTING FEEDER AND BRANCH CIRCUIT FOR REUSE.

D11 DISASSEMBLE FLOOR BOXES AS REQUIRED TO FACILITATE REMOVAL AND INSTALLATION OF NEW FLOORING. TURN OVER FLOOR BOX COVERS TO THE GENERAL CONTRACTOR FOR APPLICATION OF NEW FLOORING FINISH. REINSTALL FLOOR BOX COVERS UPON COMPLETION OF FLOORING WORK.

1 FIRST FLOOR ELECTRICAL DEMOLITION PLAN - AREA E1
1/8" = 1'-0"

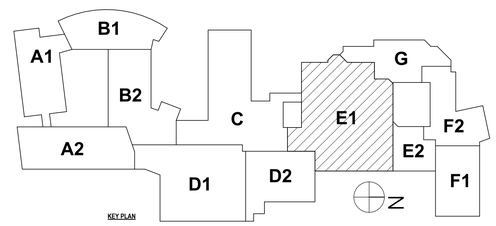

DRAWN BY:	ERP
CHECKED BY:	TWAC
DATE:	07/24/2026
PHASE:	CD

Copyright 2026

#	DATE:	REVISION:
1	10/09/2026	ISSUED FOR BID

IT IS A VIOLATION OF THE LAW FOR ANY PERSON TO MAKE UNAUTHORIZED ALTERATIONS OR ADDITIONS TO PLANS BEARING A LICENSED ENGINEER'S, ARCHITECT'S OR SURVEYOR'S SEAL.

HUNT ENGINEERS | ARCHITECTS | SURVEYORS
ALBANY, NY - BINGHAMTON, NY - HORSEHEADS, NY - ROCHESTER, NY
TOWANDA, PA - WILLIAMSPORT, PA
WWW.HUNT-EAS.COM 607 - 338 - 1000
NY CERTIFICATE NO. 0018220 PA CERTIFICATE NO. TSC22003131464-1

FIRST FLOOR ELECTRICAL DEMOLITION PLAN - AREA E1

BROADWAY 2026 RENOVATIONS & CAPITAL OUTLAY

ELMIRA CITY SCHOOL DISTRICT

1000 BROADWAY ST, ELMIRA, NY 14904

BR-E0.8

PROJECT NO: 2012-254

SED #: 07-06-00-01-0-034-027, 07-06-00-01-0-034-028

GENERAL NOTES - ELECTRICAL

REFER TO SHEET BR-E0.1.

DEMOLITION NOTES - ELECTRICAL

D1 EXISTING SPACES TO HAVE ALL ELECTRICAL DEVICES COMPLETELY REMOVED. EXISTING LIGHITNG AND LIGHTING CONTROLS TO BE REUSED AND STORED IN A SAFE DRY LOCATION.

D2 EXISTING CEILING IS PARTIALLY BEING REMOVED FOR PIPING WORK. DISCONNECT AND REMOVE ALL EFFECTED ELECTRICAL DEVICES. LABEL ALL LIGHT FIXTURES SCHEDULED FOR REMOVAL WITH THE EXACT LOCATION OF EACH FIXTURE, INCLUDING ROOM NUMBER AND CEILING GRID LOCATION AND STORE IN SAFE DRY LOCATION FOR REUSE. SECURE EXISTING CIRCUITRY FOR REUSE.

D3 DISCONNECT AND REMOVE CEILING MOUNTED ELECTRICAL POWER DEVICE IN THIS SPACE. IDENTIFY AND SECURE EXISTING BRANCH CIRCUIT. REMOVE BACK TO SOURCE.

D4 DISCONNECT AND REMOVE EXISTING FEEDS TO HVAC UNIT. REMOVE ALL WIRE, CONDUIT, RACEWAY, BOXES, AND SUPPORTS COMPLETE BACK TO SOURCE. ADD BLANK COVER TO THE REMOVED CONTROL STATION.

D5 DISCONNECT AND REMOVE ALL EXISTING ABANDONED CEILING ELECTRICAL FIXTURES. REMOVE ALL WIRE, CONDUIT, RACEWAY, BOXES, AND SUPPORTS COMPLETE BACK TO SOURCE.

D6 DISCONNECT AND REMOVE ELECTRICAL PANELS. IDENTIFY AND SECURE EXISTING FEEDER AND BRANCH CIRCUIT FOR REUSE. PANELS WILL BE RELOCATED.


D7 DISCONNECT AND REMOVE ELECTRICAL RECEPTACLES. IDENTIFY AND SECURE EXISTING FEEDER AND BRANCH CIRCUITS FOR REUSE.

D8 DISCONNECT AND REMOVE EXISTING GENERATOR. REMOVE ALL ASSOCIATED CIRCUITRY AND RACEWAYS BACK TO THE SOURCE. GENERATOR SHALL BE MAINTAINED IN WORKING CONDITION AND TURNED OVER TO THE OWNER.


D9 DISCONNECT AND REMOVE EXISTING RECEPTACLE. IDENTIFY, LABEL, AND SECURE EXISTING CIRCUITS FOR REUSE.

D10 DISCONNECT AND REMOVE ELECTRICAL PANEL. IDENTIFY AND SECURE EXISTING FEEDER AND BRANCH CIRCUIT FOR REUSE.

D11 DISASSEMBLE FLOOR BOXES AS REQUIRED TO FACILITATE REMOVAL AND INSTALLATION OF NEW FLOORING. TURN OVER FLOOR BOX COVERS TO THE GENERAL CONTRACTOR FOR APPLICATION OF NEW FLOORING FINISH. REINSTALL FLOOR BOX COVERS UPON COMPLETION OF FLOORING WORK.

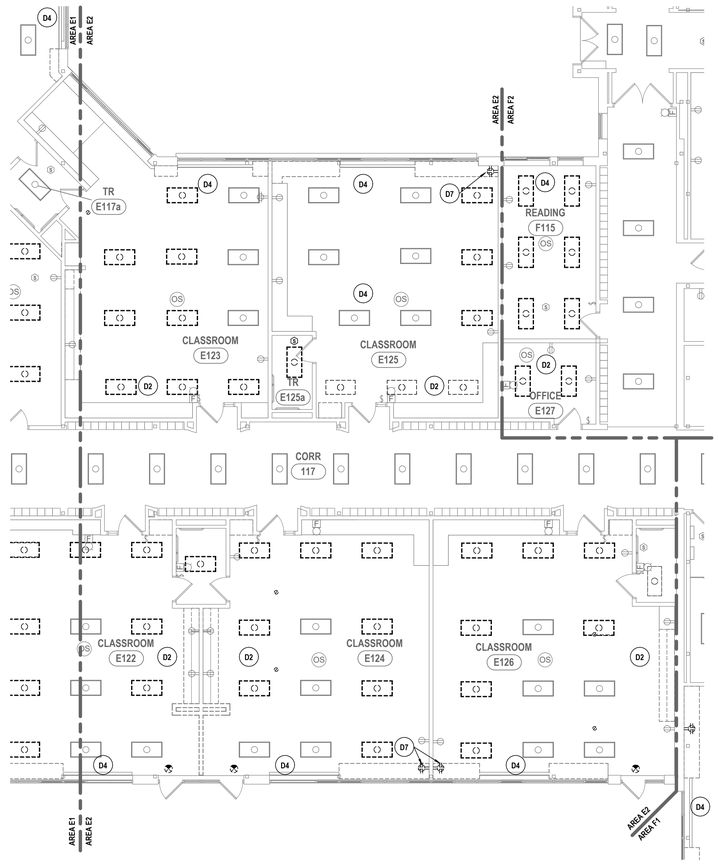

1 FIRST FLOOR ELECTRICAL DEMOLITION PLAN - AREA E2
1/8" = 1'-0"

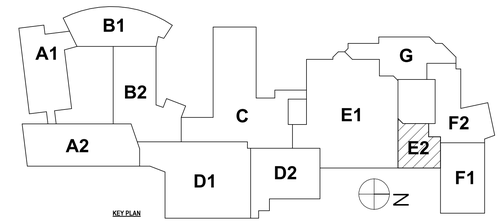

DRAWN BY:	ERP
CHECKED BY:	TWAC
DATE:	07/24/2026
PHASE:	CD

Copyright 2026

#	DATE:	REVISION:
1	10/09/2026	ISSUED FOR BID

"IT IS A VIOLATION OF THE LAW FOR ANY PERSON TO MAKE UNAUTHORIZED ALTERATIONS OR ADDITIONS TO PLANS BEARING A LICENSED ENGINEER'S, ARCHITECT'S OR SURVEYOR'S SEAL."

HUNT ENGINEERS | ARCHITECTS | SURVEYORS
ALBANY, NY - BINGHAMTON, NY - HORSEHEADS, NY - ROCHESTER, NY
TOWANDA, PA - WILLIAMSPORT, PA
WWW.HUNT-EAS.COM 607 - 398 - 1000
NY CERTIFICATE NO. 0018220 PA CERTIFICATE NO. TSC2203131464-1

FIRST FLOOR ELECTRICAL DEMOLITION PLAN - AREA E2

BROADWAY 2026 RENOVATIONS & CAPITAL OUTLAY

ELMIRA CITY SCHOOL DISTRICT

1000 BROADWAY ST, ELMIRA, NY 14904

SED #: 07-06-00-01-0-034-027, 07-06-00-01-0-034-028

BR-E0.9

PROJECT NO: 2012-254

GENERAL NOTES - ELECTRICAL

REFER TO SHEET BR-E0.1.

DEMOLITION NOTES - ELECTRICAL

D1 EXISTING SPACES TO HAVE ALL ELECTRICAL DEVICES COMPLETELY REMOVED. EXISTING LIGHITNG AND LIGHTING CONTROLS TO BE REUSED AND STORED IN A SAFE DRY LOCATION.

D2 EXISTING CEILING IS PARTIALLY BEING REMOVED FOR PIPING WORK. DISCONNECT AND REMOVE ALL EFFECTED ELECTRICAL DEVICES. LABEL ALL LIGHT FIXTURES SCHEDULED FOR REMOVAL WITH THE EXACT LOCATION OF EACH FIXTURE, INCLUDING ROOM NUMBER AND CEILING GRID LOCATION AND STORE IN SAFE DRY LOCATION FOR REUSE. SECURE EXISTING CIRCUITRY FOR REUSE.

D3 DISCONNECT AND REMOVE CEILING MOUNTED ELECTRICAL POWER DEVICE IN THIS SPACE. IDENTIFY AND SECURE EXISTING BRANCH CIRCUIT. REMOVE BACK TO SOURCE.

D4 DISCONNECT AND REMOVE EXISTING FEEDS TO HVAC UNIT. REMOVE ALL WIRE, CONDUIT, RACEWAY, BOXES, AND SUPPORTS COMPLETE BACK TO SOURCE. ADD BLANK COVER TO THE REMOVED CONTROL STATION.

D5 DISCONNECT AND REMOVE ALL EXISTING ABANDONED CEILING ELECTRICAL FIXTURES. REMOVE ALL WIRE, CONDUIT, RACEWAY, BOXES, AND SUPPORTS COMPLETE BACK TO SOURCE.

D6 DISCONNECT AND REMOVE ELECTRICAL PANELS. IDENTIFY AND SECURE EXISTING FEEDER AND BRANCH CIRCUIT FOR REUSE. PANELS WILL BE RELOCATED.


D7 DISCONNECT AND REMOVE ELECTRICAL RECEPTACLES. IDENTIFY AND SECURE EXISTING FEEDER AND BRANCH CIRCUITS FOR REUSE.

D8 DISCONNECT AND REMOVE EXISTING GENERATOR. REMOVE ALL ASSOCIATED CIRCUITRY AND RACEWAYS BACK TO THE SOURCE. GENERATOR SHALL BE MAINTAINED IN WORKING CONDITION AND TURNED OVER TO THE OWNER.


D9 DISCONNECT AND REMOVE EXISTING RECEPTACLE. IDENTIFY, LABEL, AND SECURE EXISTING CIRCUITS FOR REUSE.

D10 DISCONNECT AND REMOVE ELECTRICAL PANEL. IDENTIFY AND SECURE EXISTING FEEDER AND BRANCH CIRCUIT FOR REUSE.

D11 DISASSEMBLE FLOOR BOXES AS REQUIRED TO FACILITATE REMOVAL AND INSTALLATION OF NEW FLOORING. TURN OVER FLOOR BOX COVERS TO THE GENERAL CONTRACTOR FOR APPLICATION OF NEW FLOORING FINISH. REINSTALL FLOOR BOX COVERS UPON COMPLETION OF FLOORING WORK.

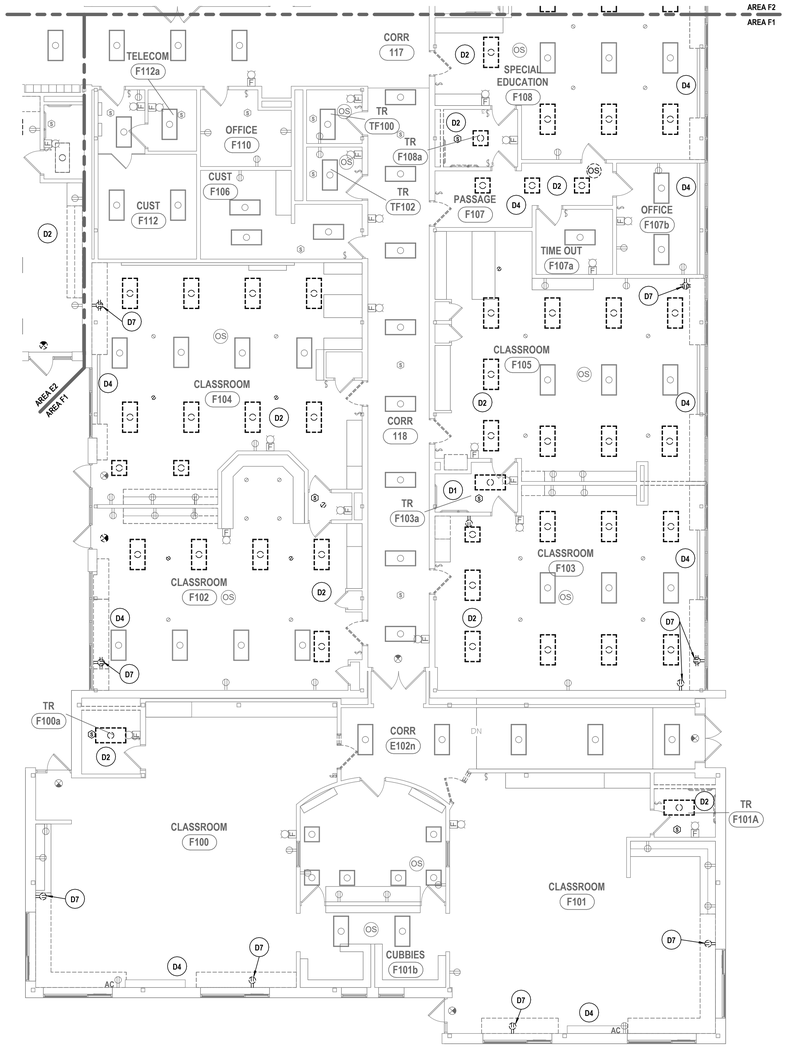

1 FIRST FLOOR ELECTRICAL DEMOLITION PLAN - AREA F1
1/8" = 1'-0"

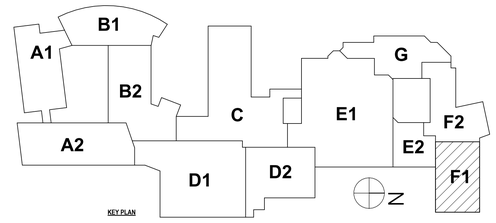

KEY PLAN

DRAWN BY:	ERP
CHECKED BY:	TWAC
DATE:	07/24/2026
PHASE:	CD

Copyright: 2026

#	DATE:	REVISION:
1	10/09/2026	ISSUED FOR BID

IT IS A VIOLATION OF THE LAW FOR ANY PERSON TO MAKE UNAUTHORIZED ALTERATIONS OR ADDITIONS TO PLANS BEARING A LICENSED ENGINEER'S, ARCHITECT'S OR SURVEYOR'S SEAL."

HUNT ENGINEERS | ARCHITECTS | SURVEYORS
ALBANY, NY - BINGHAMTON, NY - HORSEHEADS, NY - ROCHESTER, NY
TOWANDA, PA - WILLIAMSPORT, PA
WWW.HUNT-EAS.COM 607 - 398 - 1000
NY CERTIFICATE NO. 0018220 PA CERTIFICATE NO. TSC2203131494-1

FIRST FLOOR ELECTRICAL DEMOLITION PLAN - AREA F1

BROADWAY 2026 RENOVATIONS & CAPITAL OUTLAY

ELMIRA CITY SCHOOL DISTRICT

1000 BROADWAY ST, ELMIRA, NY 14904

SED#: 07-06-00-01-0-034-027, 07-06-00-01-0-034-028

BR-E0.10

PROJECT NO: 2012-254



1 FIRST FLOOR ELECTRICAL DEMOLITION PLAN - AREA F2
1/8" = 1'-0"

GENERAL NOTES - ELECTRICAL

REFER TO SHEET BR-E0.1.

DEMOLITION NOTES - ELECTRICAL

D1 EXISTING SPACES TO HAVE ALL ELECTRICAL DEVICES COMPLETELY REMOVED. EXISTING LIGHITNG AND LIGHTING CONTROLS TO BE REUSED AND STORED IN A SAFE DRY LOCATION.

D2 EXISTING CEILING IS PARTIALLY BEING REMOVED FOR PIPING WORK. DISCONNECT AND REMOVE ALL EFFECTED ELECTRICAL DEVICES. LABEL ALL LIGHT FIXTURES SCHEDULED FOR REMOVAL WITH THE EXACT LOCATION OF EACH FIXTURE, INCLUDING ROOM NUMBER AND CEILING GRID LOCATION AND STORE IN SAFE DRY LOCATION FOR REUSE. SECURE EXISTING CIRCUITRY FOR REUSE.

D3 DISCONNECT AND REMOVE CEILING MOUNTED ELECTRICAL POWER DEVICE IN THIS SPACE. IDENTIFY AND SECURE EXISTING BRANCH CIRCUIT. REMOVE BACK TO SOURCE.

D4 DISCONNECT AND REMOVE EXISTING FEEDS TO HVAC UNIT. REMOVE ALL WIRE, CONDUIT, RACEWAY, BOXES, AND SUPPORTS COMPLETE BACK TO SOURCE. ADD BLANK COVER TO THE REMOVED CONTROL STATION.

D5 DISCONNECT AND REMOVE ALL EXISTING ABANDONED CEILING ELECTRICAL FIXTURES. REMOVE ALL WIRE, CONDUIT, RACEWAY, BOXES, AND SUPPORTS COMPLETE BACK TO SOURCE.

D6 DISCONNECT AND REMOVE ELECTRICAL PANELS. IDENTIFY AND SECURE EXISTING FEEDER AND BRANCH CIRCUIT FOR REUSE. PANELS WILL BE RELOCATED.

D7 DISCONNECT AND REMOVE ELECTRICAL RECEPTACLES. IDENTIFY AND SECURE EXISTING FEEDER AND BRANCH CIRCUITS FOR REUSE.

D8 DISCONNECT AND REMOVE EXISTING GENERATOR. REMOVE ALL ASSOCIATED CIRCUITRY AND RACEWAYS BACK TO THE SOURCE. GENERATOR SHALL BE MAINTAINED IN WORKING CONDITION AND TURNED OVER TO THE OWNER.

D9 DISCONNECT AND REMOVE EXISTING RECEPTACLE. IDENTIFY, LABEL, AND SECURE EXISTING CIRCUITS FOR REUSE.

D10 DISCONNECT AND REMOVE ELECTRICAL PANEL. IDENTIFY AND SECURE EXISTING FEEDER AND BRANCH CIRCUIT FOR REUSE.

D11 DISASSEMBLE FLOOR BOXES AS REQUIRED TO FACILITATE REMOVAL AND INSTALLATION OF NEW FLOORING. TURN OVER FLOOR BOX COVERS TO THE GENERAL CONTRACTOR FOR APPLICATION OF NEW FLOORING FINISH. REINSTALL FLOOR BOX COVERS UPON COMPLETION OF FLOORING WORK.

DRAWN BY:	ERP
CHECKED BY:	TWAC
DATE:	07/24/2026
PHASE:	CD

Copyright, 2026

#	DATE:	REVISION:
1	10/09/2026	ISSUED FOR BID

IT IS A VIOLATION OF THE LAW FOR ANY PERSON TO MAKE UNAUTHORIZED ALTERATIONS OR ADDITIONS TO PLANS BEARING A LICENSED ENGINEER'S, ARCHITECT'S OR SURVEYOR'S SEAL."


HUNT ENGINEERS | ARCHITECTS | SURVEYORS
ALBANY, NY - BINGHAMTON, NY - HORSEHEADS, NY - ROCHESTER, NY
TOWANDA, PA - WILLIAMSPORT, PA
WWW.HUNT-EAS.COM 607 - 358 - 1000
NY CERTIFICATE NO. 0018220 PA CERTIFICATE NO. TSC2203131464-1

FIRST FLOOR ELECTRICAL DEMOLITION PLAN - AREA F2

BROADWAY 2026 RENOVATIONS & CAPITAL OUTLAY

ELMIRA CITY SCHOOL DISTRICT

1000 BROADWAY ST, ELMIRA, NY 14904

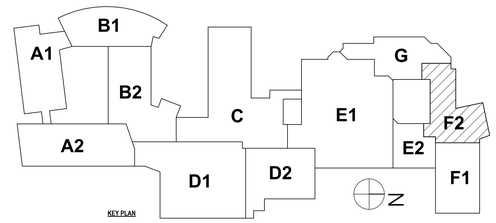

KEY PLAN

BR-E0.11

PROJECT NO: 2012-254

SED #: 07-06-00-01-0-034-027, 07-06-00-01-0-034-028

GENERAL NOTES - ELECTRICAL

REFER TO SHEET BR-E0.1.

DEMOLITION NOTES - ELECTRICAL

D1 EXISTING SPACES TO HAVE ALL ELECTRICAL DEVICES COMPLETELY REMOVED. EXISTING LIGHITNG AND LIGHTING CONTROLS TO BE REUSED AND STORED IN A SAFE DRY LOCATION.

D2 EXISTING CEILING IS PARTIALLY BEING REMOVED FOR PIPING WORK. DISCONNECT AND REMOVE ALL EFFECTED ELECTRICAL DEVICES. LABEL ALL LIGHT FIXTURES SCHEDULED FOR REMOVAL WITH THE EXACT LOCATION OF EACH FIXTURE, INCLUDING ROOM NUMBER AND CEILING GRID LOCATION AND STORE IN SAFE DRY LOCATION FOR REUSE. SECURE EXISTING CIRCUITRY FOR REUSE.

D3 DISCONNECT AND REMOVE CEILING MOUNTED ELECTRICAL POWER DEVICE IN THIS SPACE. IDENTIFY AND SECURE EXISTING BRANCH CIRCUIT. REMOVE BACK TO SOURCE.

D4 DISCONNECT AND REMOVE EXISTING FEEDS TO HVAC UNIT. REMOVE ALL WIRE, CONDUIT, RACEWAY, BOXES, AND SUPPORTS COMPLETE BACK TO SOURCE. ADD BLANK COVER TO THE REMOVED CONTROL STATION.

D5 DISCONNECT AND REMOVE ALL EXISTING ABANDONED CEILING ELECTRICAL FIXTURES. REMOVE ALL WIRE, CONDUIT, RACEWAY, BOXES, AND SUPPORTS COMPLETE BACK TO SOURCE.

D6 DISCONNECT AND REMOVE ELECTRICAL PANELS. IDENTIFY AND SECURE EXISTING FEEDER AND BRANCH CIRCUIT FOR REUSE. PANELS WILL BE RELOCATED.


D7 DISCONNECT AND REMOVE ELECTRICAL RECEPTACLES. IDENTIFY AND SECURE EXISTING FEEDER AND BRANCH CIRCUITS FOR REUSE.

D8 DISCONNECT AND REMOVE EXISTING GENERATOR. REMOVE ALL ASSOCIATED CIRCUITRY AND RACEWAYS BACK TO THE SOURCE. GENERATOR SHALL BE MAINTAINED IN WORKING CONDITION AND TURNED OVER TO THE OWNER.


D9 DISCONNECT AND REMOVE EXISTING RECEPTACLE. IDENTIFY, LABEL, AND SECURE EXISTING CIRCUITS FOR REUSE.

D10 DISCONNECT AND REMOVE ELECTRICAL PANEL. IDENTIFY AND SECURE EXISTING FEEDER AND BRANCH CIRCUIT FOR REUSE.

D11 DISASSEMBLE FLOOR BOXES AS REQUIRED TO FACILITATE REMOVAL AND INSTALLATION OF NEW FLOORING. TURN OVER FLOOR BOX COVERS TO THE GENERAL CONTRACTOR FOR APPLICATION OF NEW FLOORING FINISH. REINSTALL FLOOR BOX COVERS UPON COMPLETION OF FLOORING WORK.

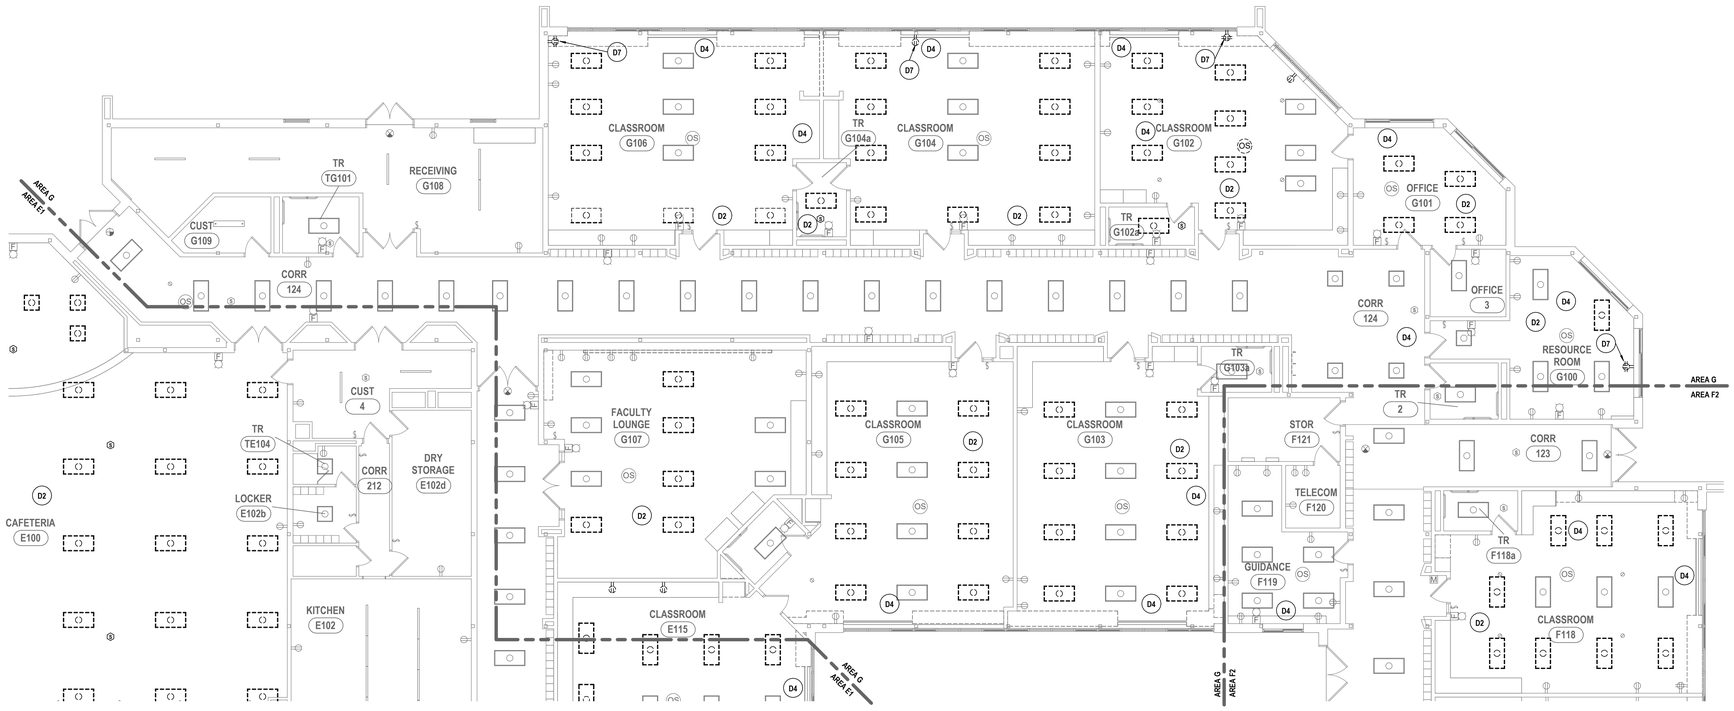

1 FIRST FLOOR ELECTRICAL DEMOLITION PLAN - AREA G
1/8" = 1'-0"

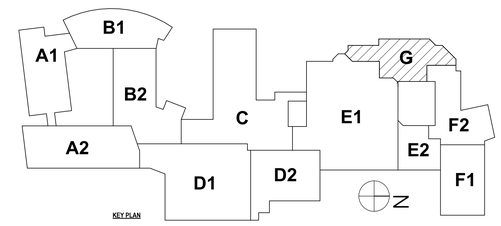

KEY PLAN

DRAWN BY:	ERP
CHECKED BY:	TWAC
DATE:	07/24/2026
PHASE:	CD

#	DATE:	REVISION:
1	10/09/2026	ISSUED FOR BID

Copyright, 2026

"IT IS A VIOLATION OF THE LAW FOR ANY PERSON TO MAKE UNAUTHORIZED ALTERATIONS OR ADDITIONS TO PLANS BEARING A LICENSED ENGINEER'S, ARCHITECT'S OR SURVEYOR'S SEAL."

HUNT ENGINEERS | ARCHITECTS | SURVEYORS
ALBANY, NY - BINGHAMTON, NY - HORSEHEADS, NY - ROCHESTER, NY
TOWANDA, PA - WILLIAMSPORT, PA
WWW.HUNT-EAS.COM 607 - 338 - 1000
NY CERTIFICATE NO. 0018220 PA CERTIFICATE NO. TSC220313464-1

FIRST FLOOR ELECTRICAL DEMOLITION PLAN - AREA G

BROADWAY 2026 RENOVATIONS & CAPITAL OUTLAY

ELMIRA CITY SCHOOL DISTRICT

1000 BROADWAY ST, ELMIRA, NY 14904

SED #: 07-06-00-01-0-034-027, 07-06-00-01-0-034-028

BR-E0.12

PROJECT NO: 2012-254

GENERAL NOTES - ELECTRICAL

REFER TO SHEET BR-E0.1.

DEMOLITION NOTES - ELECTRICAL

D1 EXISTING SPACES TO HAVE ALL ELECTRICAL DEVICES COMPLETELY REMOVED. EXISTING LIGHITNG AND LIGHTING CONTROLS TO BE REUSED AND STORED IN A SAFE DRY LOCATION.

D2 EXISTING CEILING IS PARTIALLY BEING REMOVED FOR PIPING WORK. DISCONNECT AND REMOVE ALL EFFECTED ELECTRICAL DEVICES. LABEL ALL LIGHT FIXTURES SCHEDULED FOR REMOVAL WITH THE EXACT LOCATION OF EACH FIXTURE, INCLUDING ROOM NUMBER AND CEILING GRID LOCATION AND STORE IN SAFE DRY LOCATION FOR REUSE. SECURE EXISTING CIRCUITRY FOR REUSE.

D3 DISCONNECT AND REMOVE CEILING MOUNTED ELECTRICAL POWER DEVICE IN THIS SPACE. IDENTIFY AND SECURE EXISTING BRANCH CIRCUIT. REMOVE BACK TO SOURCE.

D4 DISCONNECT AND REMOVE EXISTING FEEDS TO HVAC UNIT. REMOVE ALL WIRE, CONDUIT, RACEWAY, BOXES, AND SUPPORTS COMPLETE BACK TO SOURCE. ADD BLANK COVER TO THE REMOVED CONTROL STATION.

D5 DISCONNECT AND REMOVE ALL EXISTING ABANDONED CEILING ELECTRICAL FIXTURES. REMOVE ALL WIRE, CONDUIT, RACEWAY, BOXES, AND SUPPORTS COMPLETE BACK TO SOURCE.

D6 DISCONNECT AND REMOVE ELECTRICAL PANELS. IDENTIFY AND SECURE EXISTING FEEDER AND BRANCH CIRCUIT FOR REUSE. PANELS WILL BE RELOCATED.


D7 DISCONNECT AND REMOVE ELECTRICAL RECEPTACLES. IDENTIFY AND SECURE EXISTING FEEDER AND BRANCH CIRCUITS FOR REUSE.

D8 DISCONNECT AND REMOVE EXISTING GENERATOR. REMOVE ALL ASSOCIATED CIRCUITRY AND RACEWAYS BACK TO THE SOURCE. GENERATOR SHALL BE MAINTAINED IN WORKING CONDITION AND TURNED OVER TO THE OWNER.


D9 DISCONNECT AND REMOVE EXISTING RECEPTACLE. IDENTIFY, LABEL, AND SECURE EXISTING CIRCUITS FOR REUSE.

D10 DISCONNECT AND REMOVE ELECTRICAL PANEL. IDENTIFY AND SECURE EXISTING FEEDER AND BRANCH CIRCUIT FOR REUSE.

D11 DISASSEMBLE FLOOR BOXES AS REQUIRED TO FACILITATE REMOVAL AND INSTALLATION OF NEW FLOORING. TURN OVER FLOOR BOX COVERS TO THE GENERAL CONTRACTOR FOR APPLICATION OF NEW FLOORING FINISH. REINSTALL FLOOR BOX COVERS UPON COMPLETION OF FLOORING WORK.

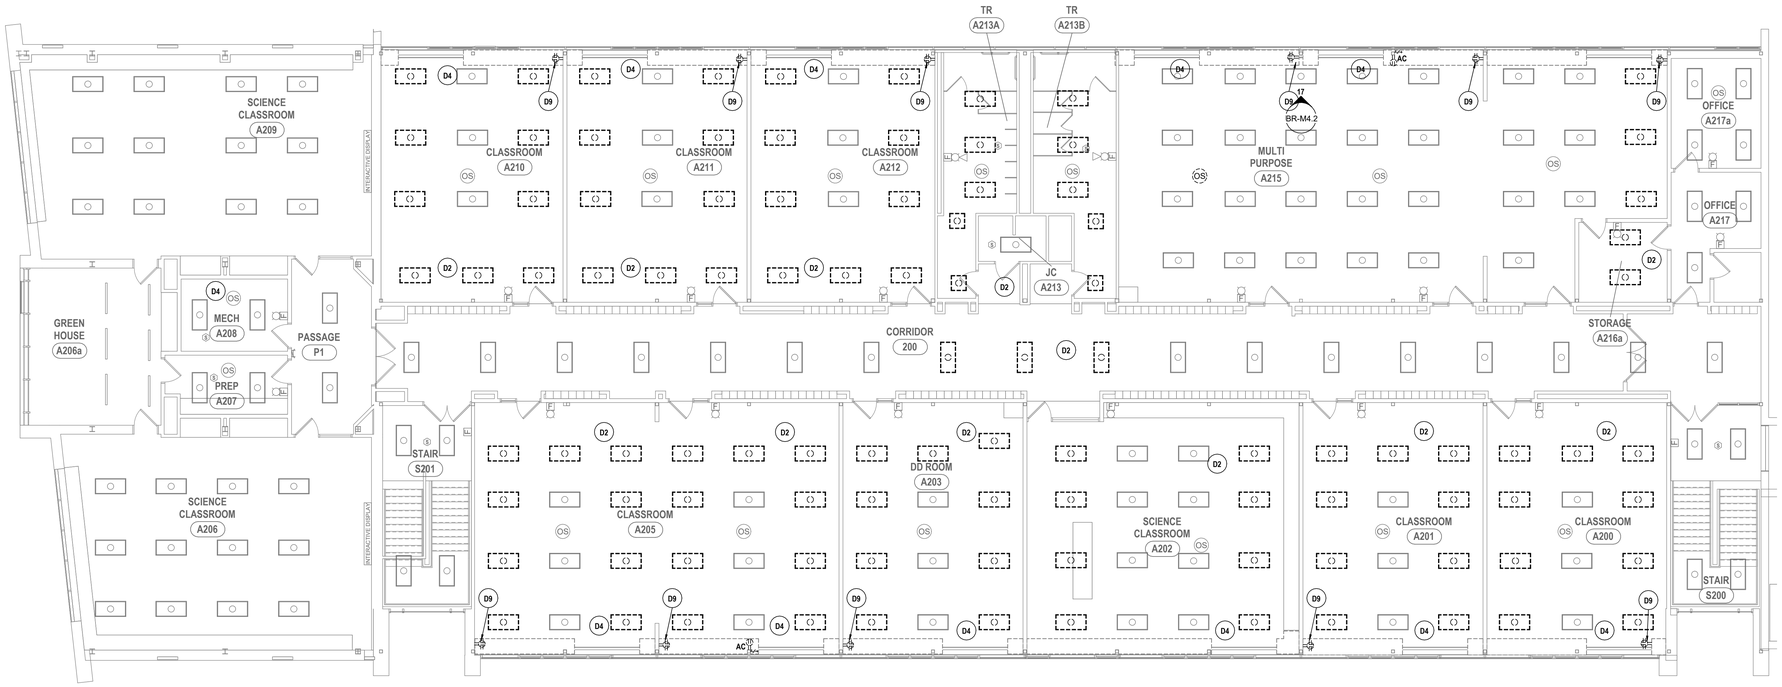

1 SECOND FLOOR ELECTRICAL DEMOLITION PLAN - AREA A2
1/8" = 1'-0"

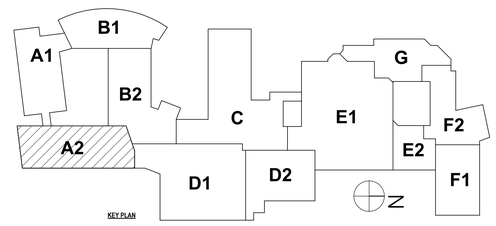

DRAWN BY:	ERP
CHECKED BY:	TWAC
DATE:	07/24/2026
PHASE:	CD

Copyright, 2026

#	DATE:	REVISION:
1	10/09/2026	ISSUED FOR BID

"IT IS A VIOLATION OF THE LAW FOR ANY PERSON TO MAKE UNAUTHORIZED ALTERATIONS OR ADDITIONS TO PLANS BEARING A LICENSED ENGINEER'S, ARCHITECT'S OR SURVEYOR'S SEAL."

HUNT ENGINEERS | ARCHITECTS | SURVEYORS
ALBANY, NY - BINGHAMTON, NY - HORSEHEADS, NY - ROCHESTER, NY
TOWANDA, PA - WILLIAMSPORT, PA
WWW.HUNT-EAS.COM 607 - 338 - 1000
NY CERTIFICATE NO. 0018220 PA CERTIFICATE NO. TSC220313464-1

SECOND FLOOR ELECTRICAL DEMOLITION PLAN - AREA A2

BROADWAY 2026 RENOVATIONS & CAPITAL OUTLAY


ELMIRA CITY SCHOOL DISTRICT

1000 BROADWAY ST, ELMIRA, NY 14904

SED #: 07-06-00-01-0-034-027, 07-06-00-01-0-034-028

BR-E0.13

PROJECT NO: 2012-254

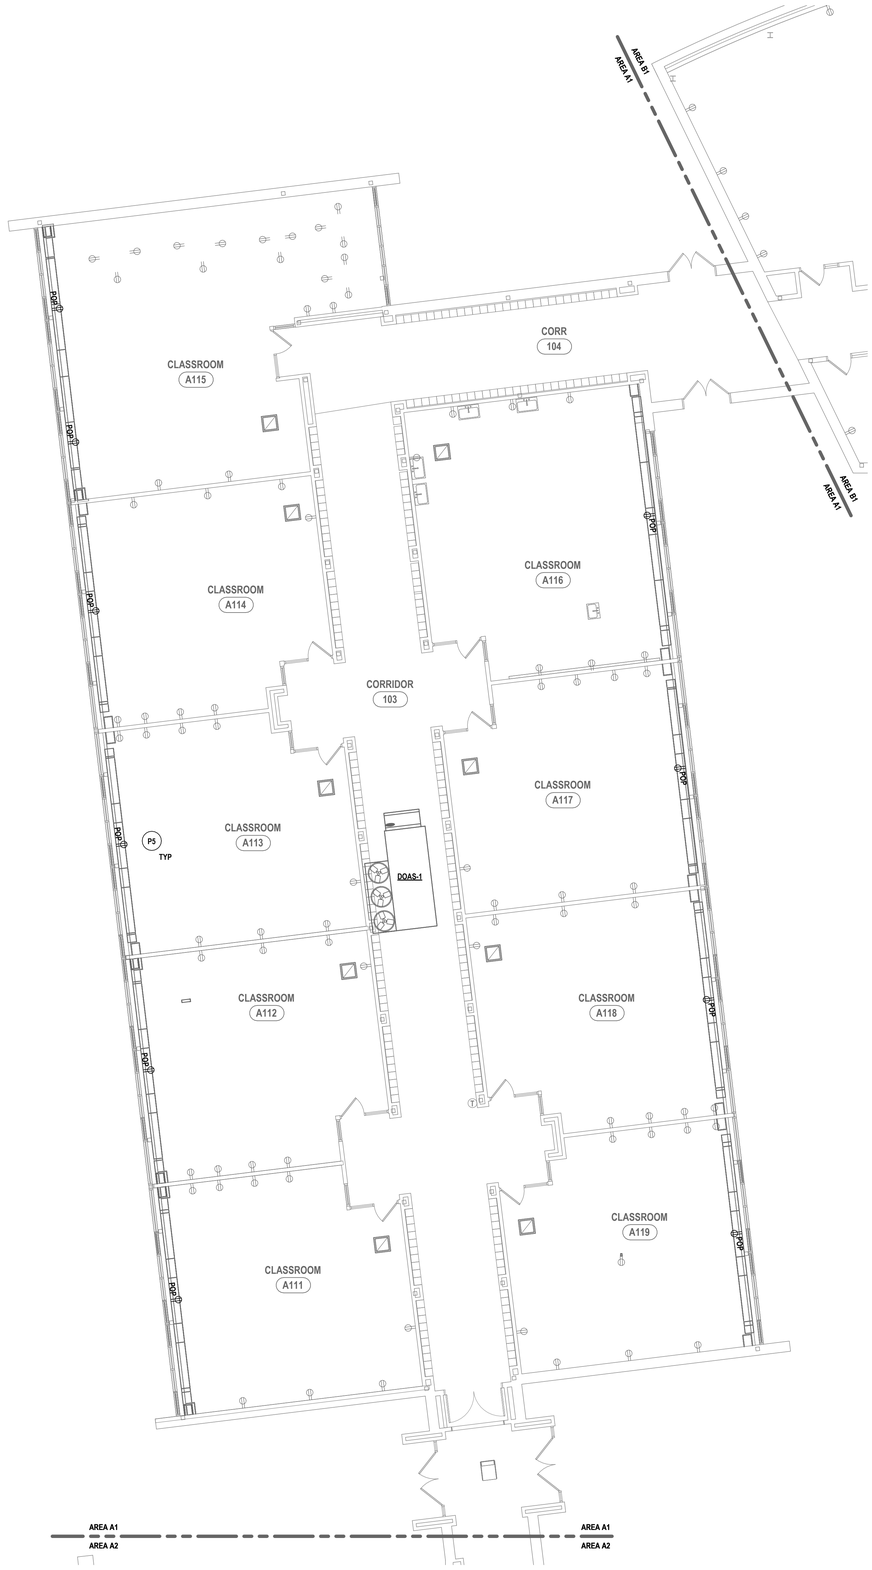

1 FIRST FLOOR POWER PLAN - AREA A1
1/8" = 1'-0"

GENERAL NOTES - ELECTRICAL

REFER TO SHEET BR-E0.1.

CONSTRUCTION NOTES - POWER

P1 PROVIDE NEW BREAKER IN PANEL INDICATED AND CIRCUIT WITH 2#12,1#12G,3/4"C.

P2 PROVIDE A 120V CONNECTION AND FIRE ALARM CONNECTION TO FIRE SMOKE DAMPER IN THIS LOCATION, CIRCUIT TO NEAREST AVAILABLE 120V PANEL USING 3-#12, 1-#12G, IN 3/4"C.

P3 PROVIDE DEDICATED POWER CONNECTIONS TO BASKETBALL BACKSTOP ELECTRIC WINCH AND HEIGHT ADJUSTER. CONNECT EACH TO ASSOCIATED POWR-TOUCH 2.5 RELAY / CONTROL PANEL NETWORK USING (4)-#8, IN 3/4"C. COORDINATE FINAL DESIRED BASKETBALL BACKSTOP CONTROL FUNCTIONALITY WITH OWNER & ARCHITECT PRIOR TO ORDERING AND INSTALLING ANY SYSTEM COMPONENTS OR DETERMINING FINAL CIRCUIT CHARACTERISTICS & WIRING DETAILS. COORDINATE ALL FINAL LOCATIONS AND MOUNTING HEIGHTS OF ASSOCIATED EQUIPMENT WITH OWNER AND OTHER TRADES PRIOR TO ROUGH-IN. COORDINATE ALL WORK WITH RELATED TRADES AND DRAWINGS / SPECIFICATIONS. ALSO REFER TO SPECIFICATIONS SECTION 11 66 23 FOR MORE INFORMATION AND ADDITIONAL REQUIREMENTS FOR GYMNASIUM EQUIPMENT.

P4 PROVIDE DEDICATED POWER CONNECTIONS TO GYM DIVIDING CURTAIN. COORDINATE FINAL DESIRED GYM DIVIDING CURTAIN CONTROL FUNCTIONALITY WITH OWNER & ARCHITECT PRIOR TO ORDERING AND INSTALLING ANY SYSTEM COMPONENTS OR DETERMINING FINAL CIRCUIT CHARACTERISTICS & WIRING DETAILS. COORDINATE ALL WORK WITH RELATED TRADES AND DRAWINGS / SPECIFICATIONS. ALSO REFER TO SPECIFICATIONS SECTION 11 66 23 FOR MORE INFORMATION AND ADDITIONAL REQUIREMENTS FOR GYMNASIUM EQUIPMENT.

P5 PROVIDE POP UP RECEPTACLES (LEVITON PFGF2 OR SIMILAR) AT COUNTER TOP LOCATION AS INDICATED WITH "POP". COUNTER TOP WILL NEED TO BE FIELD CUT AS REQUIRED. CONNECT TO EXISTING RECEPTACLE CIRCUITRY WITHIN THE SAME ROOM AS REQUIRED. VERIFY CIRCUIT CAPACITY PRIOR TO CONNECTION.

P6 PROVIDE 120V 4X4 JUNCTION BOX IN THIS LOCATION TO SERVE POWERED WATER CLOSETS, URINALS, AND LAVATORIES FOR THIS SET OF BATHROOMS.

P7 PROVIDE DEDICATED POWER CONNECTION AT THESE LOCATIONS TO SERVE VERTICAL PLATFORM LIFT. COORDINATE FINAL POWER REQUIRMENTS, LOCATION, AND CONNECTIONS WITH OTHERS PRIOR TO ROUGH IN.

P8 RELOCATE NEW PANEL TO THIS LOCATION. EXTEND EXISTING CIRCUITRY AND RACEWAYS AS NEEDED AND RECONNECT.

P9 RECONNECT EXISTING HVAC UNIT TO THIS LOCATION. COORDINATE FINAL POWER REQUIRMENTS, LOCATION, AND CONNECTIONS WITH OTHERS PRIOR TO ROUGH IN.


P10 PROVIDE DUPLEX RECEPTACLES WITH INTERGRATED USB CHARGING PORTS AT THE LOCATION INDICATED ON PLAN.

P11 PROVIDE RECEPTACLE FOR DISPLAY BOARD AT THIS LOCATION. COORDINATE FINAL RECEPTACLE LOCATION AND ELECTRICAL CONNECTIONS WITH OTHER TRADES PRIOR TO ROUGH-IN.

P12 PROVIDE TELE-POWER POLES AT THIS LOCATION. COORDINATE NUMBER OF POLES, FINAL LOCATIONS AND CONNECTIONS WITH OTHERS PRIOR TO ROUGH IN.

P13 RELOCATE QUAD RECEPTACLE TO NEW LOCATION TO AVOID INTERFERENCE WITH NEW CABINETS AT THESE LOCATIONS. COORDINATE FINAL LOCATIONS AND ELECTRICAL CONNECTIONS WITH OTHER TRADES PRIOR TO ROUGH IN.

P14 PROVIDE NEW ELECTRICAL PANEL AT EXISTING LOCATION. EXTEND AND RECONNECT EXISTING CIRCUITRY AS REQUIRED TO MAINTAIN EXISTING LOADS.

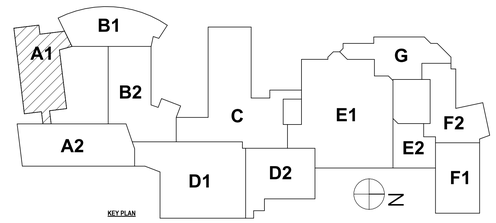

DRAWN BY:	ERP
CHECKED BY:	TWAC
DATE:	07/24/2026
PHASE:	CD

Copyright, 2026

#	DATE:	REVISION:
1	10/09/2026	ISSUED FOR BID

IT IS A VIOLATION OF THE LAW FOR ANY PERSON TO MAKE UNAUTHORIZED ALTERATIONS OR ADDITIONS TO PLANS BEARING A LICENSED ENGINEER'S, ARCHITECT'S OR SURVEYOR'S SEAL."

HUNT ENGINEERS | ARCHITECTS | SURVEYORS
ALBANY, NY - BINGHAMTON, NY - HORSEHEADS, NY - ROCHESTER, NY
WILKES-BARRE, PA - WILLIAMSPORT, PA - WOODBURY, NJ
WWW.HUNT-EAS.COM 607 - 358 - 1000
NY CERTIFICATE NO. 0018220 PA CERTIFICATE NO. TSC22023131494-1

FIRST FLOOR POWER PLAN - AREA A1

BROADWAY 2026 RENOVATIONS & CAPITAL OUTLAY

ELMIRA CITY SCHOOL DISTRICT

1000 BROADWAY ST, ELMIRA, NY 14904

SED #: 07-06-00-01-0-034-027, 07-06-00-01-0-034-028

BR-E1.1


PROJECT NO: 2012-254

GENERAL NOTES - ELECTRICAL


REFER TO SHEET BR-E0.1.

CONSTRUCTION NOTES - POWER

P1	PROVIDE NEW BREAKER IN PANEL INDICATED AND CIRCUIT WITH 2#12,1#12G,3/4"C.
P2	PROVIDE A 120V CONNECTION AND FIRE ALARM CONNECTION TO FIRE SMOKE DAMPER IN THIS LOCATION, CIRCUIT TO NEAREST AVAILABLE 120V PANEL USING 3-#12, 1-#12G, IN 3/4"C.
P3	PROVIDE DEDICATED POWER CONNECTIONS TO BASKETBALL BACKSTOP ELECTRIC WINCH AND HEIGHT ADJUSTER. CONNECT EACH TO ASSOCIATED POWR-TOUCH 2.5 RELAY / CONTROL PANEL NETWORK USING (4)-#8, IN 3/4"C. COORDINATE FINAL DESIRED BASKETBALL BACKSTOP CONTROL FUNCTIONALITY WITH OWNER & ARCHITECT PRIOR TO ORDERING AND INSTALLING ANY SYSTEM COMPONENTS OR DETERMINING FINAL CIRCUIT CHARACTERISTICS & WIRING DETAILS. COORDINATE ALL FINAL LOCATIONS AND MOUNTING HEIGHTS OF ASSOCIATED EQUIPMENT WITH OWNER AND OTHER TRADES PRIOR TO ROUGH-IN. COORDINATE ALL WORK WITH RELATED TRADES AND DRAWINGS / SPECIFICATIONS. ALSO REFER TO SPECIFICATIONS SECTION 11 66 23 FOR MORE INFORMATION AND ADDITIONAL REQUIREMENTS FOR GYMNASIUM EQUIPMENT.
P4	PROVIDE DEDICATED POWER CONNECTIONS TO GYM DIVIDING CURTAIN. COORDINATE FINAL DESIRED GYM DIVIDING CURTAIN CONTROL FUNCTIONALITY WITH OWNER & ARCHITECT PRIOR TO ORDERING AND INSTALLING ANY SYSTEM COMPONENTS OR DETERMINING FINAL CIRCUIT CHARACTERISTICS & WIRING DETAILS. COORDINATE ALL WORK WITH RELATED TRADES AND DRAWINGS / SPECIFICATIONS. ALSO REFER TO SPECIFICATIONS SECTION 11 66 23 FOR MORE INFORMATION AND ADDITIONAL REQUIREMENTS FOR GYMNASIUM EQUIPMENT.
P5	PROVIDE POP UP RECEPTACLES (LEVITON PFGF2 OR SIMILAR) AT COUNTER TOP LOCATION AS INDICATED WITH "POP". COUNTER TOP WILL NEED TO BE FIELD CUT AS REQUIRED. CONNECT TO EXISTING RECEPTACLE CIRCUITRY WITHIN THE SAME ROOM AS REQUIRED. VERIFY CIRCUIT CAPACITY PRIOR TO CONNECTION.
P6	PROVIDE 120V 4X4 JUNCTION BOX IN THIS LOCATION TO SERVE POWERED WATER CLOSETS, URINALS, AND LAVATORIES FOR THIS SET OF BATHROOMS.
P7	PROVIDE DEDICATED POWER CONNECTION AT THESE LOCATIONS TO SERVE VERTICAL PLATFORM LIFT. COORDINATE FINAL POWER REQUIRMENTS, LOCATION, AND CONNECTIONS WITH OTHERS PRIOR TO ROUGH IN.
P8	RELOCATE NEW PANEL TO THIS LOCATION. EXTEND EXISTING CIRCUITRY AND RACEWAYS AS NEEDED AND RECONNECT.
P9	RECONNECT EXISTING HVAC UNIT TO THIS LOCATION. COORDINATE FINAL POWER REQUIRMENTS, LOCATION, AND CONNECTIONS WITH OTHERS PRIOR TO ROUGH IN.
P10	PROVIDE DUPLEX RECEPTACLES WITH INTERGRATED USB CHARGING PORTS AT THE LOCATION INDICATED ON PLAN.
P11	PROVIDE RECEPTACLE FOR DISPLAY BOARD AT THIS LOCATION. COORDINATE FINAL RECEPTACLE LOCATION AND ELECTRICAL CONNECTIONS WITH OTHER TRADES PRIOR TO ROUGH-IN.
P12	PROVIDE TELE-POWER POLES AT THIS LOCATION. COORDINATE NUMBER OF POLES, FINAL LOCATIONS AND CONNECTIONS WITH OTHERS PRIOR TO ROUGH IN.
P13	RELOCATE QUAD RECEPTACLE TO NEW LOCATION TO AVOID INTERFERENCE WITH NEW CABINETS AT THESE LOCATIONS. COORDINATE FINAL LOCATIONS AND ELECTRICAL CONNECTIONS WITH OTHER TRADES PRIOR TO ROUGH IN.
P14	PROVIDE NEW ELECTRICAL PANEL AT EXISTING LOCATION. EXTEND AND RECONNECT EXISTING CIRCUITRY AS REQUIRED TO MAINTAIN EXISTING LOADS.

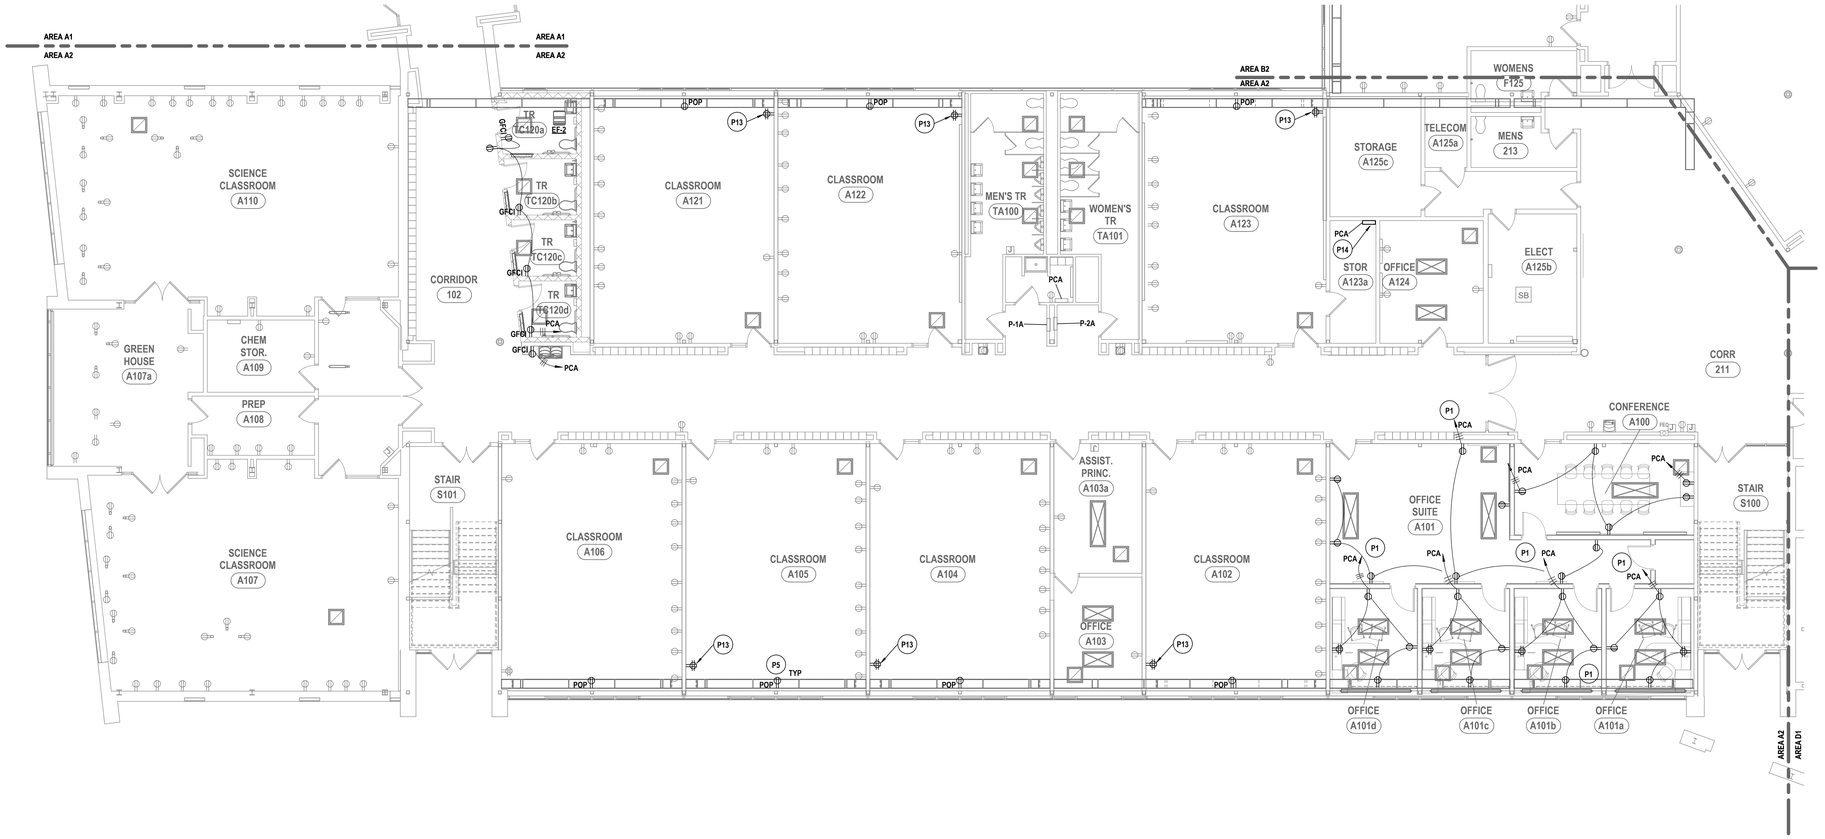

1 FIRST FLOOR POWER PLAN - AREA A2
1/8" = 1'-0"

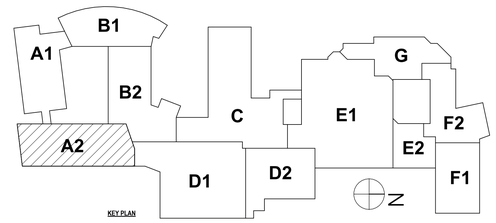

KEY PLAN

DRAWN BY:	ERP
CHECKED BY:	TWAC
DATE:	07/24/2026
PHASE:	CD

Copyright, 2026

#	DATE:	REVISION:
1	10/09/2026	ISSUED FOR BID

IT IS A VIOLATION OF THE LAW FOR ANY PERSON TO MAKE UNAUTHORIZED ALTERATIONS OR ADDITIONS TO PLANS BEARING A LICENSED ENGINEER'S, ARCHITECT'S OR SURVEYOR'S SEAL."

HUNT ENGINEERS | ARCHITECTS | SURVEYORS
ALBANY, NY - BINGHAMTON, NY - HORSEHEADS, NY - ROCHESTER, NY
WILLIAMSVILLE, NY - TOWANDA, PA - WILLIAMSPORT, PA
WWW.HUNT-EAS.COM 607 - 338 - 1000
NY CERTIFICATE NO. 075802 PA CERTIFICATE NO. TSC22003131464-1

FIRST FLOOR POWER PLAN - AREA A2

BROADWAY 2026 RENOVATIONS & CAPITAL OUTLAY


ELMIRA CITY SCHOOL DISTRICT

1000 BROADWAY ST, ELMIRA, NY 14904


SED#: 07-06-00-01-0-034-027, 07-06-00-01-0-034-028

BR-E1.2

PROJECT NO: 2012-254

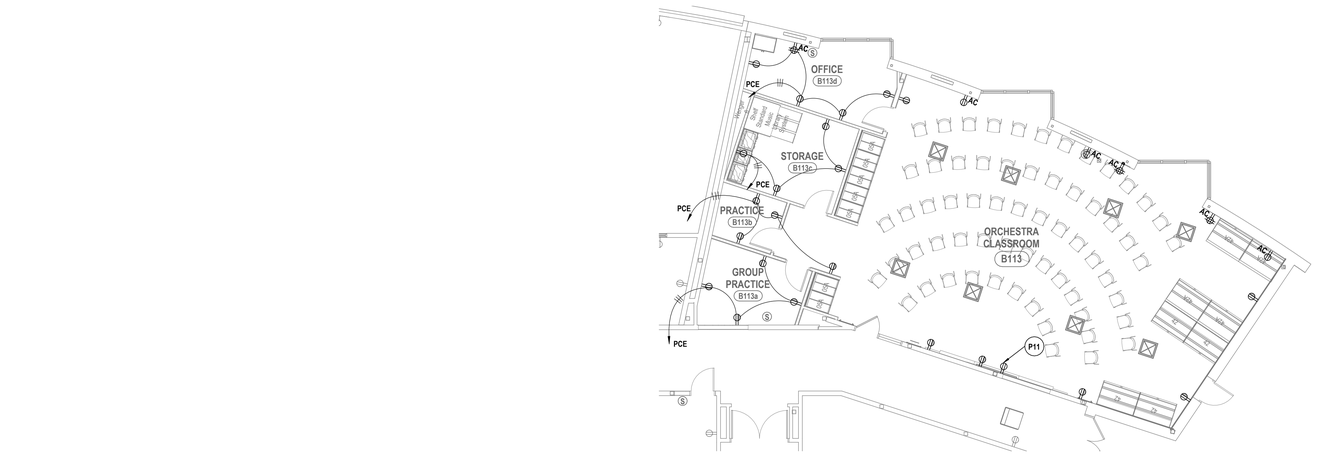

2 **FIRST FLOOR POWER PLAN - AREA B1 ALTERNATE #8**
1/8" = 1'-0"

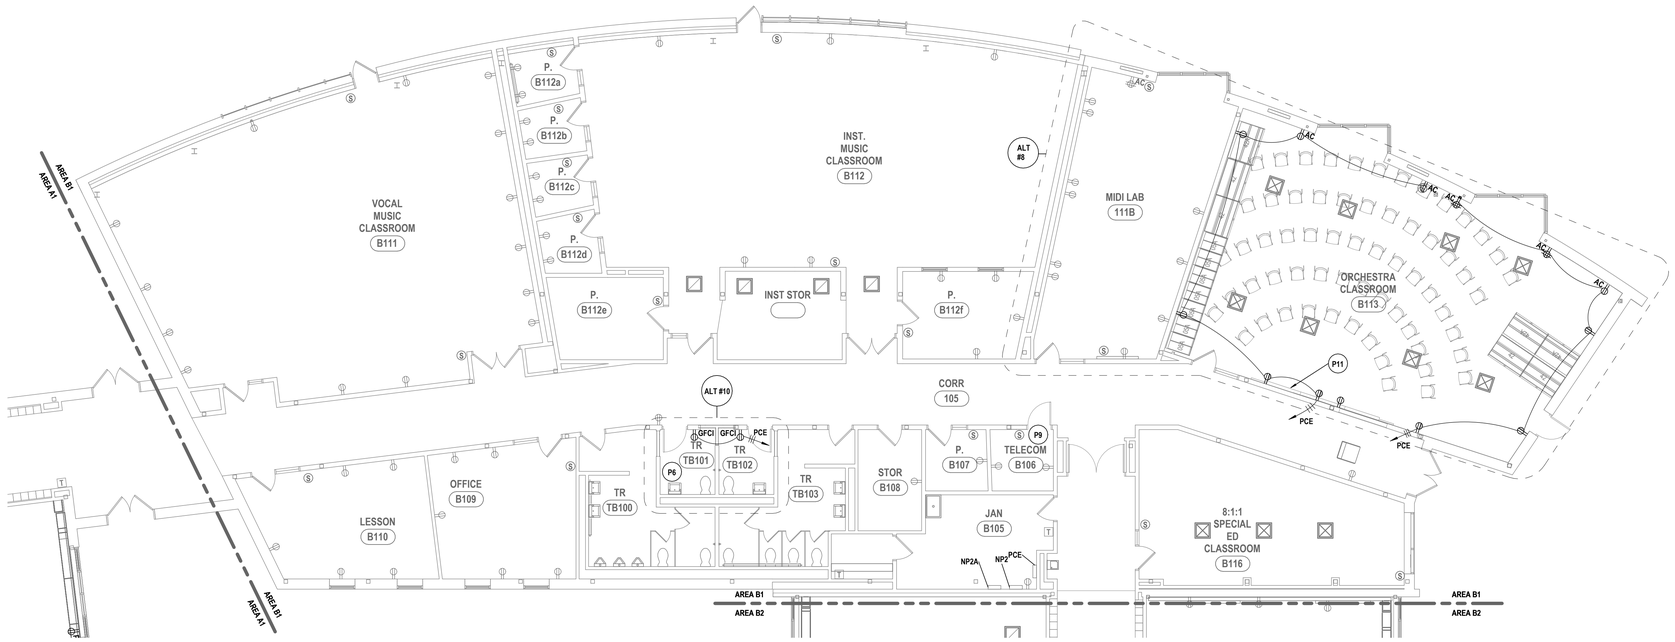


1 **FIRST FLOOR POWER PLAN - AREA B1**
1/8" = 1'-0"

GENERAL NOTES - ELECTRICAL

REFER TO SHEET BR-E0.1.

CONSTRUCTION NOTES - POWER

- **P1** PROVIDE NEW BREAKER IN PANEL INDICATED AND CIRCUIT WITH 2#12,1#12G,3/4"C.
- **P2** PROVIDE A 120V CONNECTION AND FIRE ALARM CONNECTION TO FIRE SMOKE DAMPER IN THIS LOCATION, CIRCUIT TO NEAREST AVAILABLE 120V PANEL USING 3-#12, 1-#12G, IN 3/4"C.
- **P3** PROVIDE DEDICATED POWER CONNECTIONS TO BASKETBALL BACKSTOP ELECTRIC WINCH AND HEIGHT ADJUSTER. CONNECT EACH TO ASSOCIATED POWR-TOUCH 2.5 RELAY / CONTROL PANEL NETWORK USING (4)-#8, IN 3/4"C. COORDINATE FINAL DESIRED BASKETBALL BACKSTOP CONTROL FUNCTIONALITY WITH OWNER & ARCHITECT PRIOR TO ORDERING AND INSTALLING ANY SYSTEM COMPONENTS OR DETERMINING FINAL CIRCUIT CHARACTERISTICS & WIRING DETAILS. COORDINATE ALL FINAL LOCATIONS AND MOUNTING HEIGHTS OF ASSOCIATED EQUIPMENT WITH OWNER AND OTHER TRADES PRIOR TO ROUGH-IN. COORDINATE ALL WORK WITH RELATED TRADES AND DRAWINGS / SPECIFICATIONS. ALSO REFER TO SPECIFICATIONS SECTION 11 66 23 FOR MORE INFORMATION AND ADDITIONAL REQUIREMENTS FOR GYMNASIUM EQUIPMENT.
- **P4** PROVIDE DEDICATED POWER CONNECTIONS TO GYM DIVIDING CURTAIN. COORDINATE FINAL DESIRED GYM DIVIDING CURTAIN CONTROL FUNCTIONALITY WITH OWNER & ARCHITECT PRIOR TO ORDERING AND INSTALLING ANY SYSTEM COMPONENTS OR DETERMINING FINAL CIRCUIT CHARACTERISTICS & WIRING DETAILS. COORDINATE ALL WORK WITH RELATED TRADES AND DRAWINGS / SPECIFICATIONS. ALSO REFER TO SPECIFICATIONS SECTION 11 66 23 FOR MORE INFORMATION AND ADDITIONAL REQUIREMENTS FOR GYMNASIUM EQUIPMENT.
- **P5** PROVIDE POP UP RECEPTACLES (LEVITON PFGF2 OR SIMILAR) AT COUNTER TOP LOCATION AS INDICATED WITH "POP". COUNTER TOP WILL NEED TO BE FIELD CUT AS REQUIRED. CONNECT TO EXISTING RECEPTACLE CIRCUITRY WITHIN THE SAME ROOM AS REQUIRED. VERIFY CIRCUIT CAPACITY PRIOR TO CONNECTION.
- **P6** PROVIDE 120V 4X4 JUNCTION BOX IN THIS LOCATION TO SERVE POWERED WATER CLOSETS, URINALS, AND LAVATORIES FOR THIS SET OF BATHROOMS.
- **P7** PROVIDE DEDICATED POWER CONNECTION AT THESE LOCATIONS TO SERVE VERTICAL PLATFORM LIFT. COORDINATE FINAL POWER REQUIRMENTS, LOCATION, AND CONNECTIONS WITH OTHERS PRIOR TO ROUGH IN.
- **P8** RELOCATE NEW PANEL TO THIS LOCATION. EXTEND EXISTING CIRCUITRY AND RACEWAYS AS NEEDED AND RECONNECT.
- **P9** RECONNECT EXISTING HVAC UNIT TO THIS LOCATION. COORDINATE FINAL POWER REQUIRMENTS, LOCATION, AND CONNECTIONS WITH OTHERS PRIOR TO ROUGH IN.
- **P10** PROVIDE DUPLEX RECEPTACLES WITH INTERGRATED USB CHARGING PORTS AT THE LOCATION INDICATED ON PLAN.
- **P11** PROVIDE RECEPTACLE FOR DISPLAY BOARD AT THIS LOCATION. COORDINATE FINAL RECEPTACLE LOCATION AND ELECTRICAL CONNECTIONS WITH OTHER TRADES PRIOR TO ROUGH-IN.
- **P12** PROVIDE TELE-POWER POLES AT THIS LOCATION. COORDINATE NUMBER OF POLES, FINAL LOCATIONS AND CONNECTIONS WITH OTHERS PRIOR TO ROUGH IN.
- **P13** RELOCATE QUAD RECEPTACLE TO NEW LOCATION TO AVOID INTERFERENCE WITH NEW CABINETS AT THESE LOCATIONS. COORDINATE FINAL LOCATIONS AND ELECTRICAL CONNECTIONS WITH OTHER TRADES PRIOR TO ROUGH IN.
- **P14** PROVIDE NEW ELECTRICAL PANEL AT EXISTING LOCATION. EXTEND AND RECONNECT EXISTING CIRCUITRY AS REQUIRED TO MAINTAIN EXISTING LOADS.

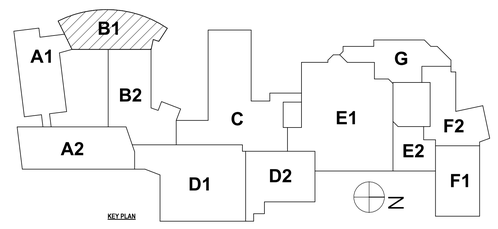

DRAWN BY:	ERP
CHECKED BY:	TWAC
DATE:	07/24/2026
PHASE:	CD

Copyright, 2026

#	DATE:	REVISION:
1	10/09/2026	ISSUED FOR BID

IT IS A VIOLATION OF THIS LAW FOR ANY PERSON TO MAKE UNAUTHORIZED ALTERATIONS OR ADDITIONS TO PLANS BEARING A LICENSED ENGINEER'S, ARCHITECT'S OR SURVEYOR'S SEAL."

HUNT ENGINEERS | ARCHITECTS | SURVEYORS
ALBANY, NY - BINGHAMTON, NY - HORSEHEADS, NY - ROCHESTER, NY
TOWANDA, PA - WILLIAMSPORT, PA
WWW.HUNT-EAS.COM 607 - 358 - 1000
NY CERTIFICATE NO. 0018220 PA CERTIFICATE NO. TSC2203131464-1

FIRST FLOOR POWER PLAN - AREA B1

BROADWAY 2026 RENOVATIONS & CAPITAL OUTLAY

ELMIRA CITY SCHOOL DISTRICT

1000 BROADWAY ST, ELMIRA, NY 14904

SED #: 07-06-00-01-0-034-027, 07-06-00-01-0-034-028

BR-E1.3

PROJECT NO: 2012-254

GENERAL NOTES - ELECTRICAL


REFER TO SHEET BR-E0.1.

CONSTRUCTION NOTES - POWER

P1	PROVIDE NEW BREAKER IN PANEL INDICATED AND CIRCUIT WITH 2#12,1#12G,3/4"C.
P2	PROVIDE A 120V CONNECTION AND FIRE ALARM CONNECTION TO FIRE SMOKE DAMPER IN THIS LOCATION, CIRCUIT TO NEAREST AVAILABLE 120V PANEL USING 3-#12, 1-#12G, IN 3/4"C.
P3	PROVIDE DEDICATED POWER CONNECTIONS TO BASKETBALL BACKSTOP ELECTRIC WINCH AND HEIGHT ADJUSTER. CONNECT EACH TO ASSOCIATED POWR-TOUCH 2.5 RELAY / CONTROL PANEL NETWORK USING (4)-#8, IN 3/4"C. COORDINATE FINAL DESIRED BASKETBALL BACKSTOP CONTROL FUNCTIONALITY WITH OWNER & ARCHITECT PRIOR TO ORDERING AND INSTALLING ANY SYSTEM COMPONENTS OR DETERMINING FINAL CIRCUIT CHARACTERISTICS & WIRING DETAILS. COORDINATE ALL FINAL LOCATIONS AND MOUNTING HEIGHTS OF ASSOCIATED EQUIPMENT WITH OWNER AND OTHER TRADES PRIOR TO ROUGH-IN. COORDINATE ALL WORK WITH RELATED TRADES AND DRAWINGS / SPECIFICATIONS. ALSO REFER TO SPECIFICATIONS SECTION 11 66 23 FOR MORE INFORMATION AND ADDITIONAL REQUIREMENTS FOR GYMNASIUM EQUIPMENT.
P4	PROVIDE DEDICATED POWER CONNECTIONS TO GYM DIVIDING CURTAIN. COORDINATE FINAL DESIRED GYM DIVIDING CURTAIN CONTROL FUNCTIONALITY WITH OWNER & ARCHITECT PRIOR TO ORDERING AND INSTALLING ANY SYSTEM COMPONENTS OR DETERMINING FINAL CIRCUIT CHARACTERISTICS & WIRING DETAILS. COORDINATE ALL WORK WITH RELATED TRADES AND DRAWINGS / SPECIFICATIONS. ALSO REFER TO SPECIFICATIONS SECTION 11 66 23 FOR MORE INFORMATION AND ADDITIONAL REQUIREMENTS FOR GYMNASIUM EQUIPMENT.
P5	PROVIDE POP UP RECEPTACLES (LEVITON PFGF2 OR SIMILAR) AT COUNTER TOP LOCATION AS INDICATED WITH "POP". COUNTER TOP WILL NEED TO BE FIELD CUT AS REQUIRED. CONNECT TO EXISTING RECEPTACLE CIRCUITRY WITHIN THE SAME ROOM AS REQUIRED. VERIFY CIRCUIT CAPACITY PRIOR TO CONNECTION.
P6	PROVIDE 120V 4X4 JUNCTION BOX IN THIS LOCATION TO SERVE POWERED WATER CLOSETS, URINALS, AND LAVATORIES FOR THIS SET OF BATHROOMS.
P7	PROVIDE DEDICATED POWER CONNECTION AT THESE LOCATIONS TO SERVE VERTICAL PLATFORM LIFT. COORDINATE FINAL POWER REQUIRMENTS, LOCATION, AND CONNECTIONS WITH OTHERS PRIOR TO ROUGH IN.
P8	RELOCATE NEW PANEL TO THIS LOCATION. EXTEND EXISTING CIRCUITRY AND RACEWAYS AS NEEDED AND RECONNECT.
P9	RECONNECT EXISTING HVAC UNIT TO THIS LOCATION. COORDINATE FINAL POWER REQUIRMENTS, LOCATION, AND CONNECTIONS WITH OTHERS PRIOR TO ROUGH IN.
P10	PROVIDE DUPLEX RECEPTACLES WITH INTERGRATED USB CHARGING PORTS AT THE LOCATION INDICATED ON PLAN.
P11	PROVIDE RECEPTACLE FOR DISPLAY BOARD AT THIS LOCATION. COORDINATE FINAL RECEPTACLE LOCATION AND ELECTRICAL CONNECTIONS WITH OTHER TRADES PRIOR TO ROUGH-IN.
P12	PROVIDE TELE-POWER POLES AT THIS LOCATION. COORDINATE NUMBER OF POLES, FINAL LOCATIONS AND CONNECTIONS WITH OTHERS PRIOR TO ROUGH IN.
P13	RELOCATE QUAD RECEPTACLE TO NEW LOCATION TO AVOID INTERFERENCE WITH NEW CABINETS AT THESE LOCATIONS. COORDINATE FINAL LOCATIONS AND ELECTRICAL CONNECTIONS WITH OTHER TRADES PRIOR TO ROUGH IN.
P14	PROVIDE NEW ELECTRICAL PANEL AT EXISTING LOCATION. EXTEND AND RECONNECT EXISTING CIRCUITRY AS REQUIRED TO MAINTAIN EXISTING LOADS.



1 **FIRST FLOOR POWER PLAN - AREA B2**
1/8" = 1'-0"

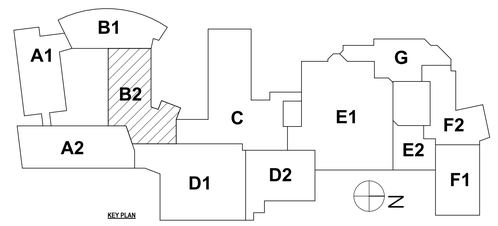

DRAWN BY:	ERP
CHECKED BY:	TWAC
DATE:	07/24/2026
PHASE:	CD

Copyright 2026

#	DATE:	REVISION:
1	10/09/2026	ISSUED FOR BID

"IT IS A VIOLATION OF THE LAW FOR ANY PERSON TO MAKE UNAUTHORIZED ALTERATIONS OR ADDITIONS TO PLANS BEARING A LICENSED ENGINEER'S, ARCHITECT'S OR SURVEYOR'S SEAL."

HUNT ENGINEERS | ARCHITECTS | SURVEYORS
ALBANY, NY - BINGHAMTON, NY - HORSEHEADS, NY - ROCHESTER, NY
TOWANDA, PA - WILLIAMSPORT, PA - WWW.HUNT-EAS.COM
WWW.HUNT-EAS.COM 607 - 358 - 1000
NY CERTIFICATE NO. 0018220 PA CERTIFICATE NO. TSC220313494-1

FIRST FLOOR POWER PLAN - AREA B2

BROADWAY 2026 RENOVATIONS & CAPITAL OUTLAY

ELMIRA CITY SCHOOL DISTRICT

1000 BROADWAY ST, ELMIRA, NY 14904

BR-E1.4

PROJECT NO: 2012-254

SED #: 07-06-00-01-0-034-027, 07-06-00-01-0-034-028

GENERAL NOTES - ELECTRICAL

REFER TO SHEET BR-E0.1.

CONSTRUCTION NOTES - POWER

P1	PROVIDE NEW BREAKER IN PANEL INDICATED AND CIRCUIT WITH 2#12,1#12G,3/4"C.
P2	PROVIDE A 120V CONNECTION AND FIRE ALARM CONNECTION TO FIRE SMOKE DAMPER IN THIS LOCATION, CIRCUIT TO NEAREST AVAILABLE 120V PANEL USING 3-#12, 1-#12G, IN 3/4"C.
P3	PROVIDE DEDICATED POWER CONNECTIONS TO BASKETBALL BACKSTOP ELECTRIC WINCH AND HEIGHT ADJUSTER. CONNECT EACH TO ASSOCIATED POWR-TOUCH 2.5 RELAY / CONTROL PANEL NETWORK USING (4)-#8, IN 3/4"C. COORDINATE FINAL DESIRED BASKETBALL BACKSTOP CONTROL FUNCTIONALITY WITH OWNER & ARCHITECT PRIOR TO ORDERING AND INSTALLING ANY SYSTEM COMPONENTS OR DETERMINING FINAL CIRCUIT CHARACTERISTICS & WIRING DETAILS. COORDINATE ALL FINAL LOCATIONS AND MOUNTING HEIGHTS OF ASSOCIATED EQUIPMENT WITH OWNER AND OTHER TRADES PRIOR TO ROUGH-IN. COORDINATE ALL WORK WITH RELATED TRADES AND DRAWINGS / SPECIFICATIONS. ALSO REFER TO SPECIFICATIONS SECTION 11 66 23 FOR MORE INFORMATION AND ADDITIONAL REQUIREMENTS FOR GYMNASIUM EQUIPMENT.
P4	PROVIDE DEDICATED POWER CONNECTIONS TO GYM DIVIDING CURTAIN. COORDINATE FINAL DESIRED GYM DIVIDING CURTAIN CONTROL FUNCTIONALITY WITH OWNER & ARCHITECT PRIOR TO ORDERING AND INSTALLING ANY SYSTEM COMPONENTS OR DETERMINING FINAL CIRCUIT CHARACTERISTICS & WIRING DETAILS. COORDINATE ALL WORK WITH RELATED TRADES AND DRAWINGS / SPECIFICATIONS. ALSO REFER TO SPECIFICATIONS SECTION 11 66 23 FOR MORE INFORMATION AND ADDITIONAL REQUIREMENTS FOR GYMNASIUM EQUIPMENT.
P5	PROVIDE POP UP RECEPTACLES (LEVITON PFGF2 OR SIMILAR) AT COUNTER TOP LOCATION AS INDICATED WITH "POP". COUNTER TOP WILL NEED TO BE FIELD CUT AS REQUIRED. CONNECT TO EXISTING RECEPTACLE CIRCUITRY WITHIN THE SAME ROOM AS REQUIRED. VERIFY CIRCUIT CAPACITY PRIOR TO CONNECTION.
P6	PROVIDE 120V 4X4 JUNCTION BOX IN THIS LOCATION TO SERVE POWERED WATER CLOSETS, URINALS, AND LAVATORIES FOR THIS SET OF BATHROOMS.
P7	PROVIDE DEDICATED POWER CONNECTION AT THESE LOCATIONS TO SERVE VERTICAL PLATFORM LIFT. COORDINATE FINAL POWER REQUIRMENTS, LOCATION, AND CONNECTIONS WITH OTHERS PRIOR TO ROUGH IN.
P8	RELOCATE NEW PANEL TO THIS LOCATION. EXTEND EXISTING CIRCUITRY AND RACEWAYS AS NEEDED AND RECONNECT.
P9	RECONNECT EXISTING HVAC UNIT TO THIS LOCATION. COORDINATE FINAL POWER REQUIRMENTS, LOCATION, AND CONNECTIONS WITH OTHERS PRIOR TO ROUGH IN.
P10	PROVIDE DUPLEX RECEPTACLES WITH INTERGRATED USB CHARGING PORTS AT THE LOCATION INDICATED ON PLAN.
P11	PROVIDE RECEPTACLE FOR DISPLAY BOARD AT THIS LOCATION. COORDINATE FINAL RECEPTACLE LOCATION AND ELECTRICAL CONNECTIONS WITH OTHER TRADES PRIOR TO ROUGH-IN.
P12	PROVIDE TELE-POWER POLES AT THIS LOCATION. COORDINATE NUMBER OF POLES, FINAL LOCATIONS AND CONNECTIONS WITH OTHERS PRIOR TO ROUGH IN.
P13	RELOCATE QUAD RECEPTACLE TO NEW LOCATION TO AVOID INTERFERENCE WITH NEW CABINETS AT THESE LOCATIONS. COORDINATE FINAL LOCATIONS AND ELECTRICAL CONNECTIONS WITH OTHER TRADES PRIOR TO ROUGH IN.
P14	PROVIDE NEW ELECTRICAL PANEL AT EXISTING LOCATION. EXTEND AND RECONNECT EXISTING CIRCUITRY AS REQUIRED TO MAINTAIN EXISTING LOADS.

1 FIRST FLOOR POWER PLAN - AREA C
1/8" = 1'-0"

KEY PLAN

DRAWN BY:	ERP
CHECKED BY:	TWAC
DATE:	07/24/2026
PHASE:	CD

Copyright 2026

#	DATE:	REVISION:
1	10/09/2026	ISSUED FOR BID

IT IS A VIOLATION OF THE LAW FOR ANY PERSON TO MAKE UNAUTHORIZED ALTERATIONS OR ADDITIONS TO PLANS BEARING A LICENSED ENGINEER'S, ARCHITECT'S OR SURVEYOR'S SEAL."

HUNT ENGINEERS | ARCHITECTS | SURVEYORS
ALBANY, NY - BINGHAMTON, NY - HORSEHEADS, NY - ROCHESTER, NY
TOWANDA, PA - WILLIAMSPORT, PA - WILKES-BARRE, PA
WWW.HUNT-EAS.COM 607 - 398 - 1000
NY CERTIFICATE NO. 0018220 PA CERTIFICATE NO. TSC220313464-1


FIRST FLOOR POWER PLAN - AREA C

BROADWAY 2026 RENOVATIONS & CAPITAL OUTLAY
ELMIRA CITY SCHOOL DISTRICT
1000 BROADWAY ST, ELMIRA, NY 14904

SED #: 07-06-00-01-0-034-027, 07-06-00-01-0-034-028

BR-E1.5

PROJECT NO: 2012-254

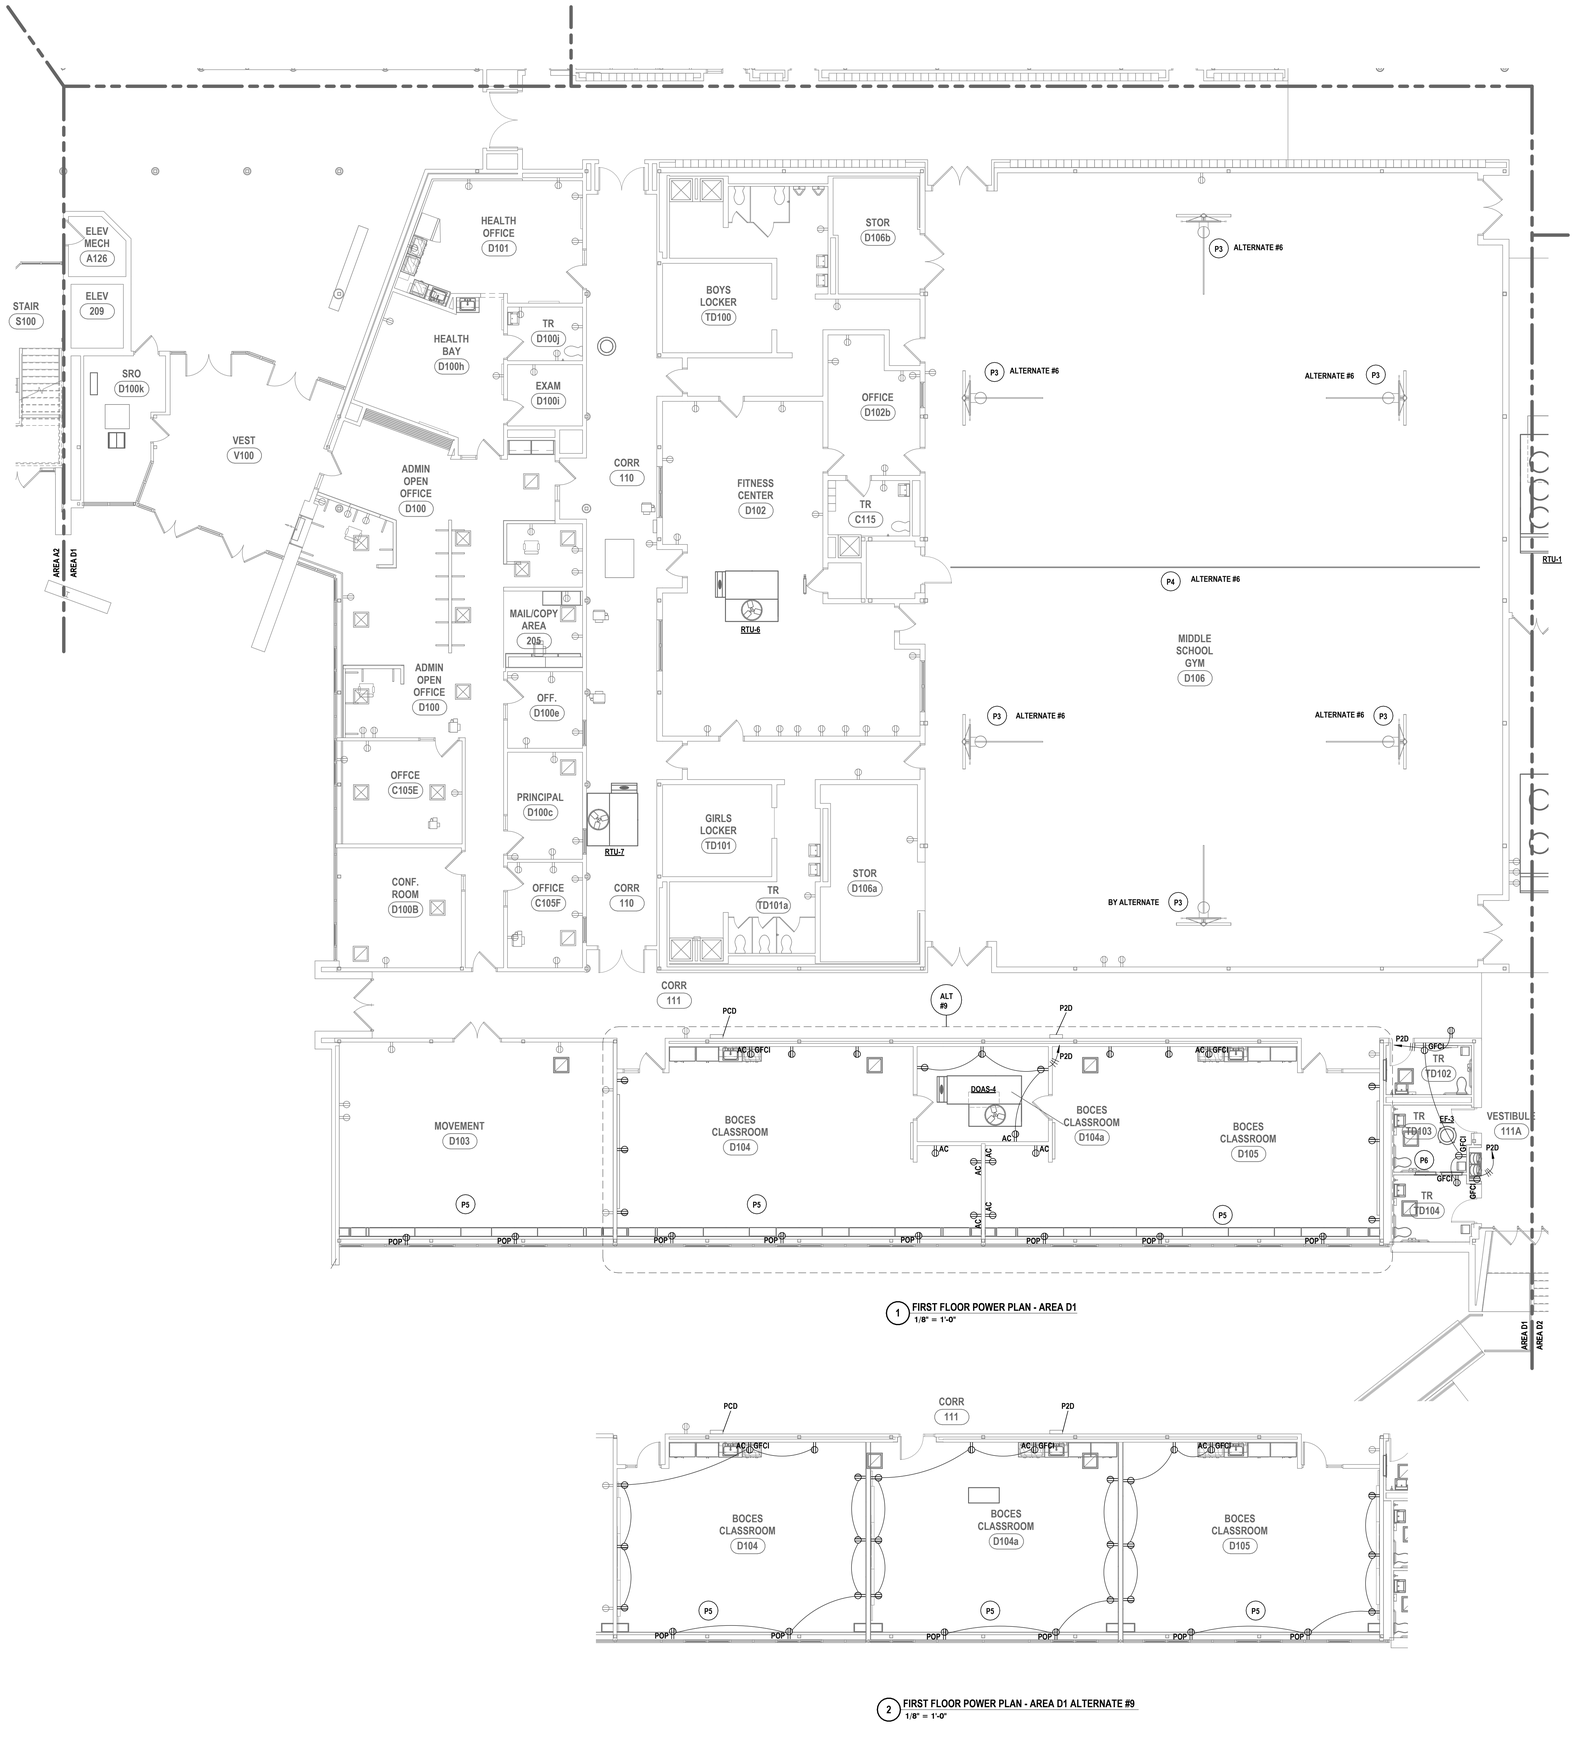

1 FIRST FLOOR POWER PLAN - AREA D1
1/8" = 1'-0"

2 FIRST FLOOR POWER PLAN - AREA D1 ALTERNATE #9
1/8" = 1'-0"

GENERAL NOTES - ELECTRICAL

REFER TO SHEET BR-E0.1.

CONSTRUCTION NOTES - POWER

P1 PROVIDE NEW BREAKER IN PANEL INDICATED AND CIRCUIT WITH 2#12,1#12G,3/4"C.
P2 PROVIDE A 120V CONNECTION AND FIRE ALARM CONNECTION TO FIRE SMOKE DAMPER IN THIS LOCATION, CIRCUIT TO NEAREST AVAILABLE 120V PANEL USING 3-#12, 1-#12G, IN 3/4"C.
P3 PROVIDE DEDICATED POWER CONNECTIONS TO BASKETBALL BACKSTOP ELECTRIC WINCH AND HEIGHT ADJUSTER. CONNECT EACH TO ASSOCIATED POWR-TOUCH 2.5 RELAY / CONTROL PANEL NETWORK USING (4)-#8, IN 3/4"C. COORDINATE FINAL DESIRED BASKETBALL BACKSTOP CONTROL FUNCTIONALITY WITH OWNER & ARCHITECT PRIOR TO ORDERING AND INSTALLING ANY SYSTEM COMPONENTS OR DETERMINING FINAL CIRCUIT CHARACTERISTICS & WIRING DETAILS. COORDINATE ALL FINAL LOCATIONS AND MOUNTING HEIGHTS OF ASSOCIATED EQUIPMENT WITH OWNER AND OTHER TRADES PRIOR TO ROUGH-IN. COORDINATE ALL WORK WITH RELATED TRADES AND DRAWINGS / SPECIFICATIONS. ALSO REFER TO SPECIFICATIONS SECTION 11 66 23 FOR MORE INFORMATION AND ADDITIONAL REQUIREMENTS FOR GYMNASIUM EQUIPMENT.
P4 PROVIDE DEDICATED POWER CONNECTIONS TO GYM DIVIDING CURTAIN. COORDINATE FINAL DESIRED GYM DIVIDING CURTAIN CONTROL FUNCTIONALITY WITH OWNER & ARCHITECT PRIOR TO ORDERING AND INSTALLING ANY SYSTEM COMPONENTS OR DETERMINING FINAL CIRCUIT CHARACTERISTICS & WIRING DETAILS. COORDINATE ALL WORK WITH RELATED TRADES AND DRAWINGS / SPECIFICATIONS. ALSO REFER TO SPECIFICATIONS SECTION 11 66 23 FOR MORE INFORMATION AND ADDITIONAL REQUIREMENTS FOR GYMNASIUM EQUIPMENT.
P5 PROVIDE POP UP RECEPTACLES (LEVITON PFGF2 OR SIMILAR) AT COUNTER TOP LOCATION AS INDICATED WITH "POP". COUNTER TOP WILL NEED TO BE FIELD CUT AS REQUIRED. CONNECT TO EXISTING RECEPTACLE CIRCUITRY WITHIN THE SAME ROOM AS REQUIRED. VERIFY CIRCUIT CAPACITY PRIOR TO CONNECTION.
P6 PROVIDE 120V 4X4 JUNCTION BOX IN THIS LOCATION TO SERVE POWERED WATER CLOSETS, URINALS, AND LAVATORIES FOR THIS SET OF BATHROOMS.
P7 PROVIDE DEDICATED POWER CONNECTION AT THESE LOCATIONS TO SERVE VERTICAL PLATFORM LIFT. COORDINATE FINAL POWER REQUIRMENTS, LOCATION, AND CONNECTIONS WITH OTHERS PRIOR TO ROUGH IN.
P8 RELOCATE NEW PANEL TO THIS LOCATION. EXTEND EXISTING CIRCUITRY AND RACEWAYS AS NEEDED AND RECONNECT.
P9 RECONNECT EXISTING HVAC UNIT TO THIS LOCATION. COORDINATE FINAL POWER REQUIRMENTS, LOCATION, AND CONNECTIONS WITH OTHERS PRIOR TO ROUGH IN.
P10 PROVIDE DUPLEX RECEPTACLES WITH INTERGRATED USB CHARGING PORTS AT THE LOCATION INDICATED ON PLAN.
P11 PROVIDE RECEPTACLE FOR DISPLAY BOARD AT THIS LOCATION. COORDINATE FINAL RECEPTACLE LOCATION AND ELECTRICAL CONNECTIONS WITH OTHER TRADES PRIOR TO ROUGH-IN.
P12 PROVIDE TELE-POWER POLES AT THIS LOCATION. COORDINATE NUMBER OF POLES, FINAL LOCATIONS AND CONNECTIONS WITH OTHERS PRIOR TO ROUGH IN.
P13 RELOCATE QUAD RECEPTACLE TO NEW LOCATION TO AVOID INTERFERENCE WITH NEW CABINETS AT THESE LOCATIONS. COORDINATE FINAL LOCATIONS AND ELECTRICAL CONNECTIONS WITH OTHER TRADES PRIOR TO ROUGH IN.
P14 PROVIDE NEW ELECTRICAL PANEL AT EXISTING LOCATION. EXTEND AND RECONNECT EXISTING CIRCUITRY AS REQUIRED TO MAINTAIN EXISTING LOADS.

DRAWN BY:	ERP
CHECKED BY:	TWAC
DATE:	07/24/2026
PHASE:	CD

Copyright 2026


#	DATE:	REVISION:
1	10/09/2026	ISSUED FOR BID

IT IS A VIOLATION OF THE LAW FOR ANY PERSON TO MAKE UNAUTHORIZED ALTERATIONS OR ADDITIONS TO PLANS BEARING A LICENSED ENGINEER'S, ARCHITECT'S OR SURVEYOR'S SEAL."

HUNT ENGINEERS | ARCHITECTS | SURVEYORS
ALBANY, NY - BINGHAMTON, NY - HORSEHEADS, NY - ROCHESTER, NY
TOLL FREE: 800.477.4868 WWW.HUNT-EAS.COM
NY CERTIFICATE NO. 0018220 PA CERTIFICATE NO. TSC2203131464-1

FIRST FLOOR POWER PLAN - AREA D1

BROADWAY 2026 RENOVATIONS & CAPITAL OUTLAY
ELMIRA CITY SCHOOL DISTRICT
1000 BROADWAY ST, ELMIRA, NY 14904

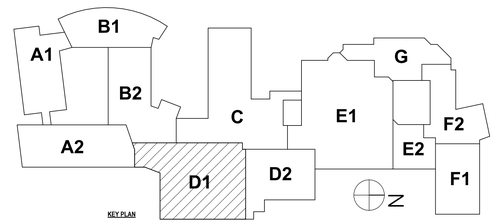

BR-E1.6

PROJECT NO: 2012-254

SED #: 07-06-00-01-0-034-027; 07-06-00-01-0-034-028

GENERAL NOTES - ELECTRICAL

REFER TO SHEET BR-E0.1.

CONSTRUCTION NOTES - POWER

P1 PROVIDE NEW BREAKER IN PANEL INDICATED AND CIRCUIT WITH 2#12,1#12G,3/4"C.

P2 PROVIDE A 120V CONNECTION AND FIRE ALARM CONNECTION TO FIRE SMOKE DAMPER IN THIS LOCATION, CIRCUIT TO NEAREST AVAILABLE 120V PANEL USING 3-#12, 1-#12G, IN 3/4"C.

P3 PROVIDE DEDICATED POWER CONNECTIONS TO BASKETBALL BACKSTOP ELECTRIC WINCH AND HEIGHT ADJUSTER. CONNECT EACH TO ASSOCIATED POWR-TOUCH 2.5 RELAY / CONTROL PANEL NETWORK USING (4)-#8, IN 3/4"C. COORDINATE FINAL DESIRED BASKETBALL BACKSTOP CONTROL FUNCTIONALITY WITH OWNER & ARCHITECT PRIOR TO ORDERING AND INSTALLING ANY SYSTEM COMPONENTS OR DETERMINING FINAL CIRCUIT CHARACTERISTICS & WIRING DETAILS. COORDINATE ALL FINAL LOCATIONS AND MOUNTING HEIGHTS OF ASSOCIATED EQUIPMENT WITH OWNER AND OTHER TRADES PRIOR TO ROUGH-IN. COORDINATE ALL WORK WITH RELATED TRADES AND DRAWINGS / SPECIFICATIONS. ALSO REFER TO SPECIFICATIONS SECTION 11 66 23 FOR MORE INFORMATION AND ADDITIONAL REQUIREMENTS FOR GYMNASIUM EQUIPMENT.

P4 PROVIDE DEDICATED POWER CONNECTIONS TO GYM DIVIDING CURTAIN. COORDINATE FINAL DESIRED GYM DIVIDING CURTAIN CONTROL FUNCTIONALITY WITH OWNER & ARCHITECT PRIOR TO ORDERING AND INSTALLING ANY SYSTEM COMPONENTS OR DETERMINING FINAL CIRCUIT CHARACTERISTICS & WIRING DETAILS. COORDINATE ALL WORK WITH RELATED TRADES AND DRAWINGS / SPECIFICATIONS. ALSO REFER TO SPECIFICATIONS SECTION 11 66 23 FOR MORE INFORMATION AND ADDITIONAL REQUIREMENTS FOR GYMNASIUM EQUIPMENT.

P5 PROVIDE POP UP RECEPTACLES (LEVITON PFGF2 OR SIMILAR) AT COUNTER TOP LOCATION AS INDICATED WITH "POP". COUNTER TOP WILL NEED TO BE FIELD CUT AS REQUIRED. CONNECT TO EXISTING RECEPTACLE CIRCUITRY WITHIN THE SAME ROOM AS REQUIRED. VERIFY CIRCUIT CAPACITY PRIOR TO CONNECTION.

P6 PROVIDE 120V 4X4 JUNCTION BOX IN THIS LOCATION TO SERVE POWERED WATER CLOSETS, URINALS, AND LAVATORIES FOR THIS SET OF BATHROOMS.

P7 PROVIDE DEDICATED POWER CONNECTION AT THESE LOCATIONS TO SERVE VERTICAL PLATFORM LIFT. COORDINATE FINAL POWER REQUIREMENTS, LOCATION, AND CONNECTIONS WITH OTHERS PRIOR TO ROUGH IN.

P8 RELOCATE NEW PANEL TO THIS LOCATION. EXTEND EXISTING CIRCUITRY AND RACEWAYS AS NEEDED AND RECONNECT.

P9 RECONNECT EXISTING HVAC UNIT TO THIS LOCATION. COORDINATE FINAL POWER REQUIREMENTS, LOCATION, AND CONNECTIONS WITH OTHERS PRIOR TO ROUGH IN.


P10 PROVIDE DUPLEX RECEPTACLES WITH INTERGRATED USB CHARGING PORTS AT THE LOCATION INDICATED ON PLAN.

P11 PROVIDE RECEPTACLE FOR DISPLAY BOARD AT THIS LOCATION. COORDINATE FINAL RECEPTACLE LOCATION AND ELECTRICAL CONNECTIONS WITH OTHER TRADES PRIOR TO ROUGH-IN.

P12 PROVIDE TELE-POWER POLES AT THIS LOCATION. COORDINATE NUMBER OF POLES, FINAL LOCATIONS AND CONNECTIONS WITH OTHERS PRIOR TO ROUGH IN.


P13 RELOCATE QUAD RECEPTACLE TO NEW LOCATION TO AVOID INTERFERENCE WITH NEW CABINETS AT THESE LOCATIONS. COORDINATE FINAL LOCATIONS AND ELECTRICAL CONNECTIONS WITH OTHER TRADES PRIOR TO ROUGH IN.

P14 PROVIDE NEW ELECTRICAL PANEL AT EXISTING LOCATION. EXTEND AND RECONNECT EXISTING CIRCUITRY AS REQUIRED TO MAINTAIN EXISTING LOADS.

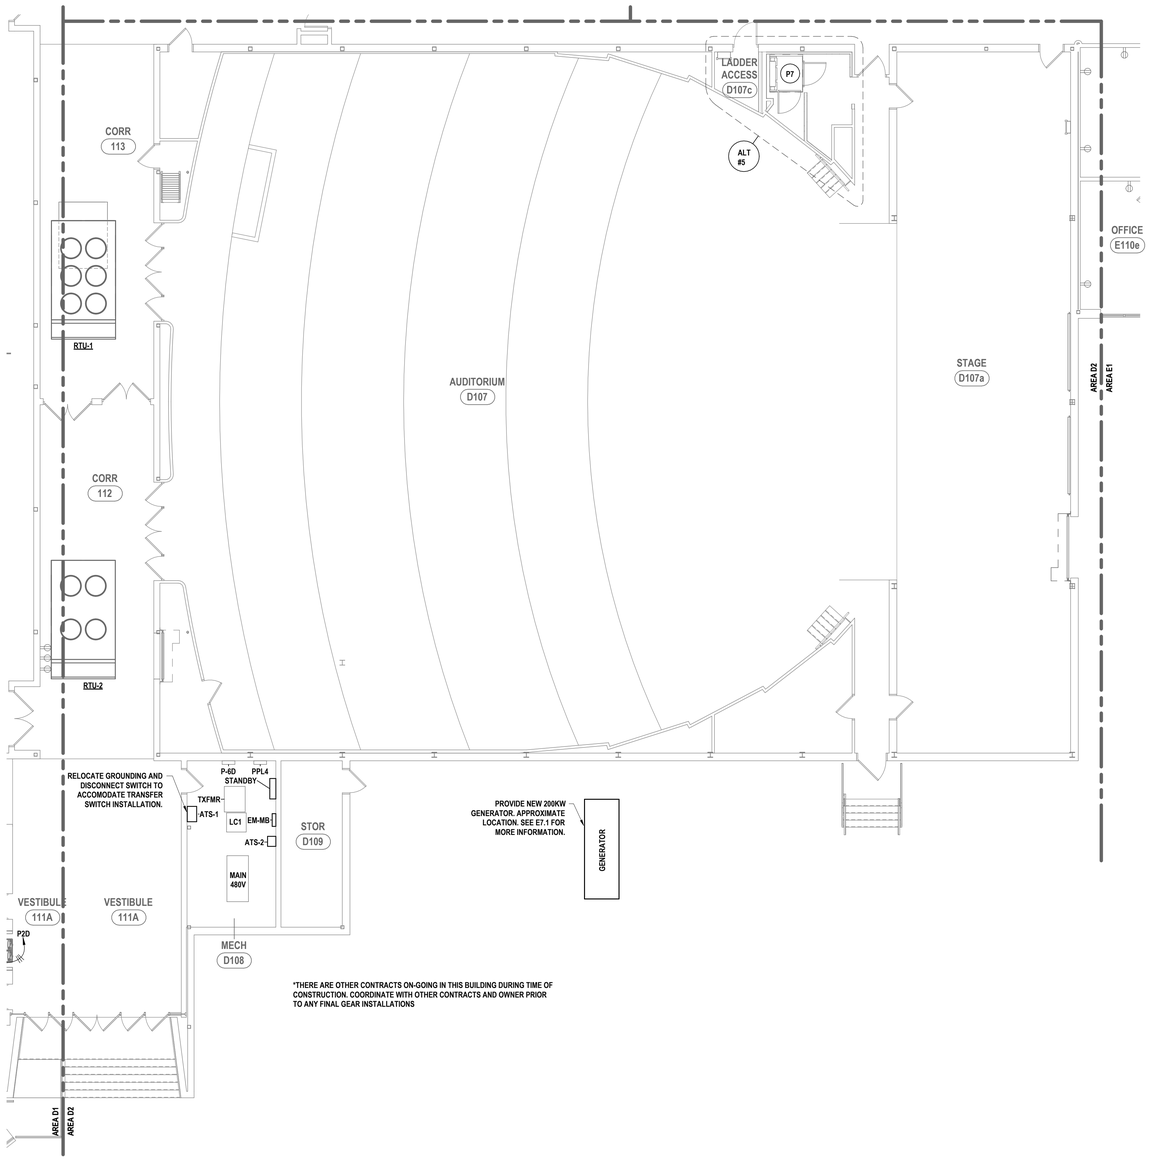

*THERE ARE OTHER CONTRACTS ON-GOING IN THIS BUILDING DURING TIME OF CONSTRUCTION. COORDINATE WITH OTHER CONTRACTS AND OWNER PRIOR TO ANY FINAL GEAR INSTALLATIONS

1 FIRST FLOOR POWER PLAN - AREA D2
1/8" = 1'-0"

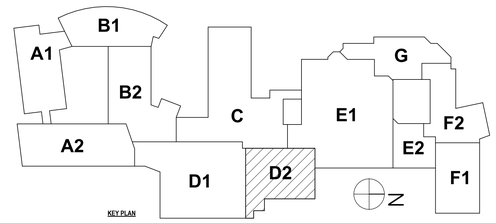

DRAWN BY:	ERP
CHECKED BY:	TWAC
DATE:	07/24/2026
PHASE:	CD

Copyright 2026

#	DATE:	REVISION:
1	10/09/2026	ISSUED FOR BID

"IT IS A VIOLATION OF THIS LAW FOR ANY PERSON TO MAKE UNAUTHORIZED ALTERATIONS OR ADDITIONS TO PLANS BEARING A LICENSED ENGINEER'S, ARCHITECT'S OR SURVEYOR'S SEAL."

HUNT ENGINEERS | ARCHITECTS | SURVEYORS
ALBANY, NY - BINGHAMTON, NY - HORSEHEADS, NY - ROCHESTER, NY
TOWSON, MD - WILLIAMSPORT, PA
WWW.HUNT-EAS.COM 607 - 358 - 1000
NY CERTIFICATE NO. 0018220 PA CERTIFICATE NO. TSC2203131464-1

FIRST FLOOR POWER PLAN - AREA D2

BROADWAY 2026 RENOVATIONS & CAPITAL OUTLAY


ELMIRA CITY SCHOOL DISTRICT

1000 BROADWAY ST, ELMIRA, NY 14904

SED #: 07-06-00-01-0-034-027, 07-06-00-01-0-034-028

BR-E1.7

PROJECT NO: 2012-254

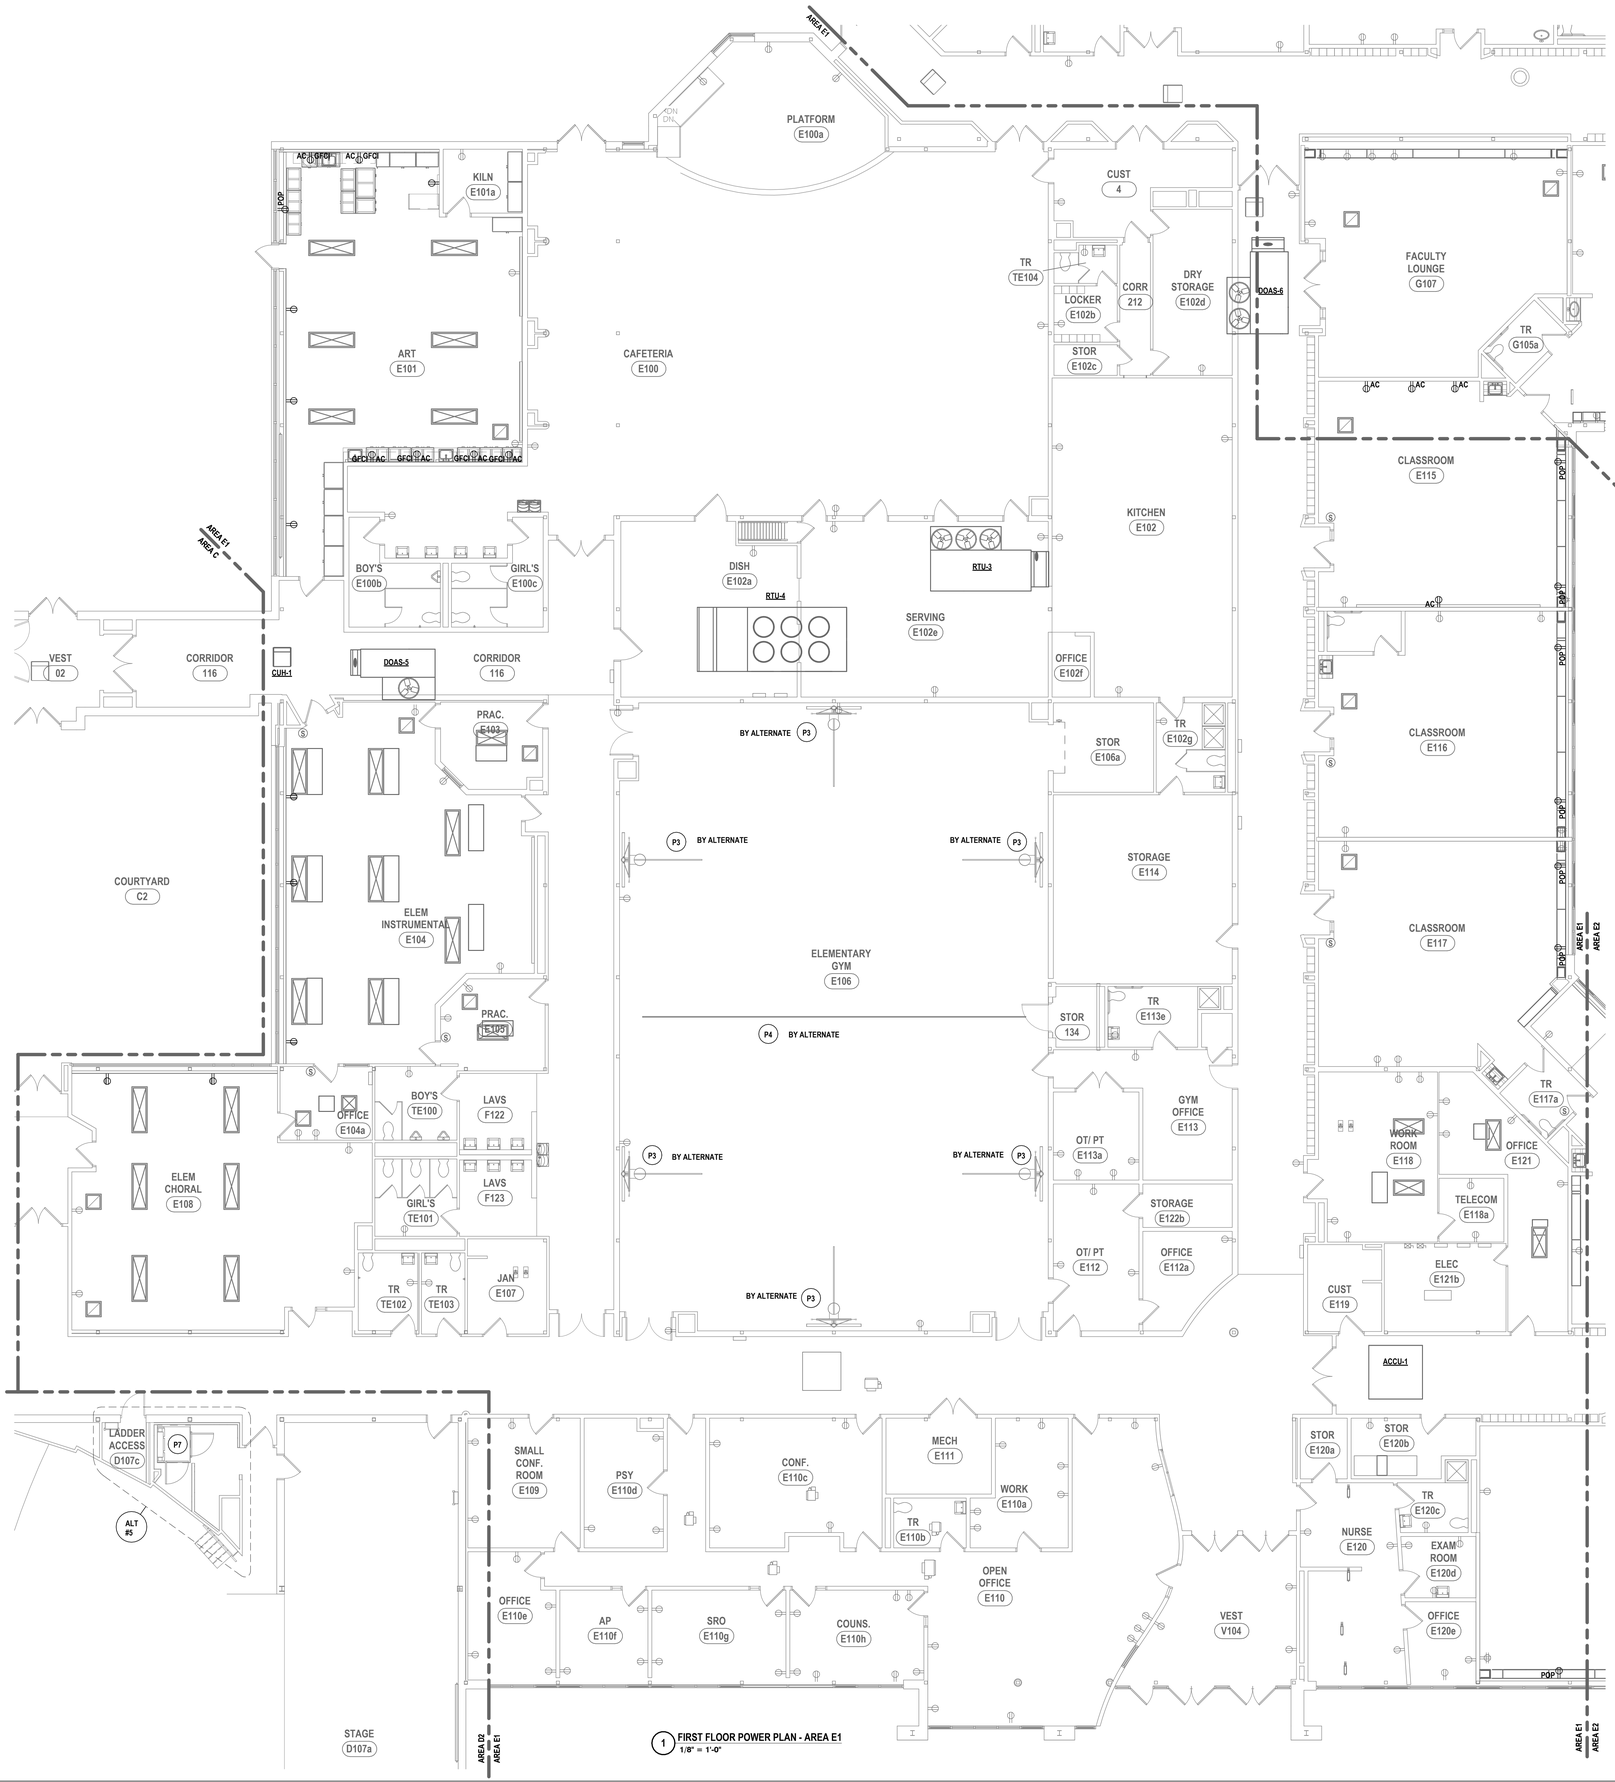


1 **FIRST FLOOR POWER PLAN - AREA E1**
1/8" = 1'-0"

GENERAL NOTES - ELECTRICAL

REFER TO SHEET BR-E0.1.

CONSTRUCTION NOTES - POWER

- **P1** PROVIDE NEW BREAKER IN PANEL INDICATED AND CIRCUIT WITH 2#12,1#12G,3/4"C.
- **P2** PROVIDE A 120V CONNECTION AND FIRE ALARM CONNECTION TO FIRE SMOKE DAMPER IN THIS LOCATION, CIRCUIT TO NEAREST AVAILABLE 120V PANEL USING 3-#12, 1-#12G, IN 3/4"C.
- **P3** PROVIDE DEDICATED POWER CONNECTIONS TO BASKETBALL BACKSTOP ELECTRIC WINCH AND HEIGHT ADJUSTER. CONNECT EACH TO ASSOCIATED POWR-TOUCH 2.5 RELAY / CONTROL PANEL NETWORK USING (4)-#8, IN 3/4"C. COORDINATE FINAL DESIRED BASKETBALL BACKSTOP CONTROL FUNCTIONALITY WITH OWNER & ARCHITECT PRIOR TO ORDERING AND INSTALLING ANY SYSTEM COMPONENTS OR DETERMINING FINAL CIRCUIT CHARACTERISTICS & WIRING DETAILS. COORDINATE ALL FINAL LOCATIONS AND MOUNTING HEIGHTS OF ASSOCIATED EQUIPMENT WITH OWNER AND OTHER TRADES PRIOR TO ROUGH-IN. COORDINATE ALL WORK WITH RELATED TRADES AND DRAWINGS / SPECIFICATIONS. ALSO REFER TO SPECIFICATIONS SECTION 11 66 23 FOR MORE INFORMATION AND ADDITIONAL REQUIREMENTS FOR GYMNASIUM EQUIPMENT.
- **P4** PROVIDE DEDICATED POWER CONNECTIONS TO GYM DIVIDING CURTAIN. COORDINATE FINAL DESIRED GYM DIVIDING CURTAIN CONTROL FUNCTIONALITY WITH OWNER & ARCHITECT PRIOR TO ORDERING AND INSTALLING ANY SYSTEM COMPONENTS OR DETERMINING FINAL CIRCUIT CHARACTERISTICS & WIRING DETAILS. COORDINATE ALL WORK WITH RELATED TRADES AND DRAWINGS / SPECIFICATIONS. ALSO REFER TO SPECIFICATIONS SECTION 11 66 23 FOR MORE INFORMATION AND ADDITIONAL REQUIREMENTS FOR GYMNASIUM EQUIPMENT.
- **P5** PROVIDE POP UP RECEPTACLES (LEVITON PFGF2 OR SIMILAR) AT COUNTER TOP LOCATION AS INDICATED WITH "POP". COUNTER TOP WILL NEED TO BE FIELD CUT AS REQUIRED. CONNECT TO EXISTING RECEPTACLE CIRCUITRY WITHIN THE SAME ROOM AS REQUIRED. VERIFY CIRCUIT CAPACITY PRIOR TO CONNECTION.
- **P6** PROVIDE 120V 4X4 JUNCTION BOX IN THIS LOCATION TO SERVE POWERED WATER CLOSETS, URINALS, AND LAVATORIES FOR THIS SET OF BATHROOMS.
- **P7** PROVIDE DEDICATED POWER CONNECTION AT THESE LOCATIONS TO SERVE VERTICAL PLATFORM LIFT. COORDINATE FINAL POWER REQUIRMENTS, LOCATION, AND CONNECTIONS WITH OTHERS PRIOR TO ROUGH IN.
- **P8** RELOCATE NEW PANEL TO THIS LOCATION. EXTEND EXISTING CIRCUITRY AND RACEWAYS AS NEEDED AND RECONNECT.
- **P9** RECONNECT EXISTING HVAC UNIT TO THIS LOCATION. COORDINATE FINAL POWER REQUIRMENTS, LOCATION, AND CONNECTIONS WITH OTHERS PRIOR TO ROUGH IN.
- **P10** PROVIDE DUPLEX RECEPTACLES WITH INTERGRATED USB CHARGING PORTS AT THE LOCATION INDICATED ON PLAN.
- **P11** PROVIDE RECEPTACLE FOR DISPLAY BOARD AT THIS LOCATION. COORDINATE FINAL RECEPTACLE LOCATION AND ELECTRICAL CONNECTIONS WITH OTHER TRADES PRIOR TO ROUGH-IN.
- **P12** PROVIDE TELE-POWER POLES AT THIS LOCATION. COORDINATE NUMBER OF POLES, FINAL LOCATIONS AND CONNECTIONS WITH OTHERS PRIOR TO ROUGH IN.
- **P13** RELOCATE QUAD RECEPTACLE TO NEW LOCATION TO AVOID INTERFERENCE WITH NEW CABINETS AT THESE LOCATIONS. COORDINATE FINAL LOCATIONS AND ELECTRICAL CONNECTIONS WITH OTHER TRADES PRIOR TO ROUGH IN.
- **P14** PROVIDE NEW ELECTRICAL PANEL AT EXISTING LOCATION. EXTEND AND RECONNECT EXISTING CIRCUITRY AS REQUIRED TO MAINTAIN EXISTING LOADS.

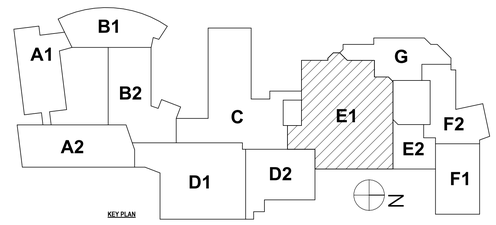

KEY PLAN

DRAWN BY:	ERP
CHECKED BY:	TWAC
DATE:	07/24/2026
PHASE:	CD

Copyright 2026

#	DATE:	REVISION:
1	10/09/2026	ISSUED FOR BID

"IT IS A VIOLATION OF THIS LAW FOR ANY PERSON TO MAKE UNAUTHORIZED ALTERATIONS OR ADDITIONS TO PLANS BEARING A LICENSED ENGINEER'S, ARCHITECT'S OR SURVEYOR'S SEAL."

HUNT ENGINEERS | ARCHITECTS | SURVEYORS
ALBANY, NY - BINGHAMTON, NY - HORSEHEADS, NY - ROCHESTER, NY
TOWANDA, PA - WILLIAMSPORT, PA
WWW.HUNT-EAS.COM 607 - 338 - 1000
NY CERTIFICATE NO. 0018220 PA CERTIFICATE NO. TSC2203131464-1


FIRST FLOOR POWER PLAN - AREA E1

BROADWAY 2026 RENOVATIONS & CAPITAL OUTLAY
ELMIRA CITY SCHOOL DISTRICT
1000 BROADWAY ST, ELMIRA, NY 14904

BR-E1.8

SED #: 07-06-00-01-0-034-027, 07-06-00-01-0-034-028

PROJECT NO: 2012-254

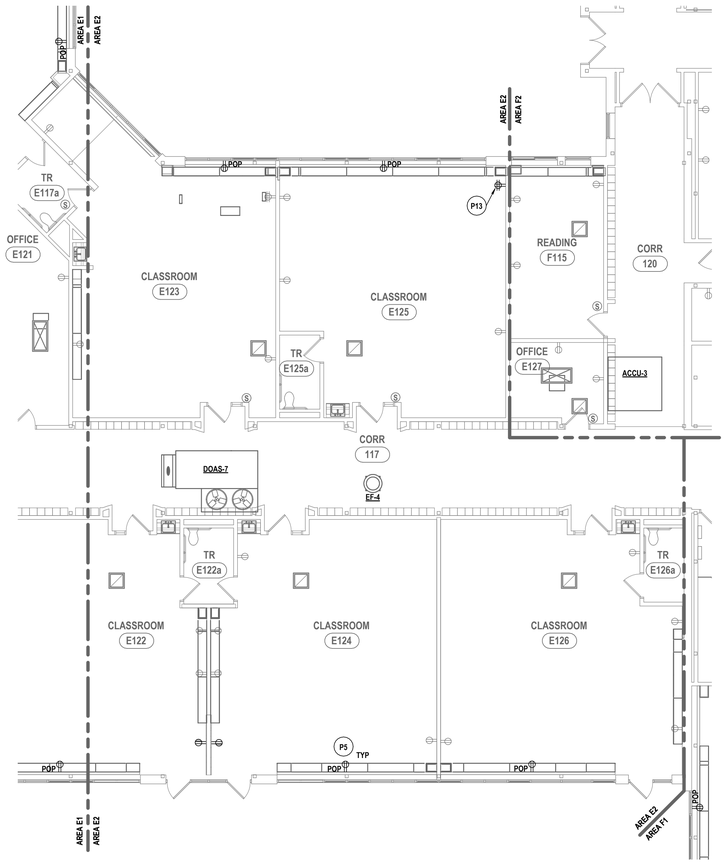


1 FIRST FLOOR POWER PLAN - AREA E2
1/8" = 1'-0"

GENERAL NOTES - ELECTRICAL

REFER TO SHEET BR-E0.1.

CONSTRUCTION NOTES - POWER

- P1 PROVIDE NEW BREAKER IN PANEL INDICATED AND CIRCUIT WITH 2#12,1#12G,3/4"C.
- P2 PROVIDE A 120V CONNECTION AND FIRE ALARM CONNECTION TO FIRE SMOKE DAMPER IN THIS LOCATION, CIRCUIT TO NEAREST AVAILABLE 120V PANEL USING 3-#12, 1-#12G, IN 3/4"C.
- P3 PROVIDE DEDICATED POWER CONNECTIONS TO BASKETBALL BACKSTOP ELECTRIC WINCH AND HEIGHT ADJUSTER. CONNECT EACH TO ASSOCIATED POWR-TOUCH 2.5 RELAY / CONTROL PANEL NETWORK USING (4)-#8, IN 3/4"C. COORDINATE FINAL DESIRED BASKETBALL BACKSTOP CONTROL FUNCTIONALITY WITH OWNER & ARCHITECT PRIOR TO ORDERING AND INSTALLING ANY SYSTEM COMPONENTS OR DETERMINING FINAL CIRCUIT CHARACTERISTICS & WIRING DETAILS. COORDINATE ALL FINAL LOCATIONS AND MOUNTING HEIGHTS OF ASSOCIATED EQUIPMENT WITH OWNER AND OTHER TRADES PRIOR TO ROUGH-IN. COORDINATE ALL WORK WITH RELATED TRADES AND DRAWINGS / SPECIFICATIONS. ALSO REFER TO SPECIFICATIONS SECTION 11 66 23 FOR MORE INFORMATION AND ADDITIONAL REQUIREMENTS FOR GYMNASIUM EQUIPMENT.
- P4 PROVIDE DEDICATED POWER CONNECTIONS TO GYM DIVIDING CURTAIN. COORDINATE FINAL DESIRED GYM DIVIDING CURTAIN CONTROL FUNCTIONALITY WITH OWNER & ARCHITECT PRIOR TO ORDERING AND INSTALLING ANY SYSTEM COMPONENTS OR DETERMINING FINAL CIRCUIT CHARACTERISTICS & WIRING DETAILS. COORDINATE ALL WORK WITH RELATED TRADES AND DRAWINGS / SPECIFICATIONS. ALSO REFER TO SPECIFICATIONS SECTION 11 66 23 FOR MORE INFORMATION AND ADDITIONAL REQUIREMENTS FOR GYMNASIUM EQUIPMENT.
- P5 PROVIDE POP UP RECEPTACLES (LEVITON PFGF2 OR SIMILAR) AT COUNTER TOP LOCATION AS INDICATED WITH "POP". COUNTER TOP WILL NEED TO BE FIELD CUT AS REQUIRED. CONNECT TO EXISTING RECEPTACLE CIRCUITRY WITHIN THE SAME ROOM AS REQUIRED. VERIFY CIRCUIT CAPACITY PRIOR TO CONNECTION.
- P6 PROVIDE 120V 4X4 JUNCTION BOX IN THIS LOCATION TO SERVE POWERED WATER CLOSETS, URINALS, AND LAVATORIES FOR THIS SET OF BATHROOMS.
- P7 PROVIDE DEDICATED POWER CONNECTION AT THESE LOCATIONS TO SERVE VERTICAL PLATFORM LIFT. COORDINATE FINAL POWER REQUIRMENTS, LOCATION, AND CONNECTIONS WITH OTHERS PRIOR TO ROUGH IN.
- P8 RELOCATE NEW PANEL TO THIS LOCATION. EXTEND EXISTING CIRCUITRY AND RACEWAYS AS NEEDED AND RECONNECT.
- P9 RECONNECT EXISTING HVAC UNIT TO THIS LOCATION. COORDINATE FINAL POWER REQUIRMENTS, LOCATION, AND CONNECTIONS WITH OTHERS PRIOR TO ROUGH IN.
- P10 PROVIDE DUPLEX RECEPTACLES WITH INTERGRATED USB CHARGING PORTS AT THE LOCATION INDICATED ON PLAN.
- P11 PROVIDE RECEPTACLE FOR DISPLAY BOARD AT THIS LOCATION. COORDINATE FINAL RECEPTACLE LOCATION AND ELECTRICAL CONNECTIONS WITH OTHER TRADES PRIOR TO ROUGH-IN.
- P12 PROVIDE TELE-POWER POLES AT THIS LOCATION. COORDINATE NUMBER OF POLES, FINAL LOCATIONS AND CONNECTIONS WITH OTHERS PRIOR TO ROUGH IN.
- P13 RELOCATE QUAD RECEPTACLE TO NEW LOCATION TO AVOID INTERFERENCE WITH NEW CABINETS AT THESE LOCATIONS. COORDINATE FINAL LOCATIONS AND ELECTRICAL CONNECTIONS WITH OTHER TRADES PRIOR TO ROUGH IN.
- P14 PROVIDE NEW ELECTRICAL PANEL AT EXISTING LOCATION. EXTEND AND RECONNECT EXISTING CIRCUITRY AS REQUIRED TO MAINTAIN EXISTING LOADS.

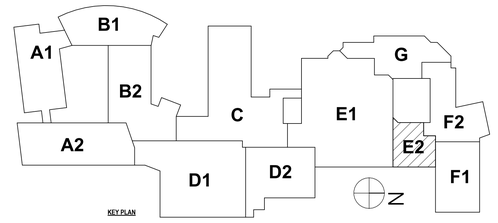

KEY PLAN

DRAWN BY:	ERP
CHECKED BY:	TWAC
DATE:	07/24/2026
PHASE:	CD

Copyright, 2026

#	DATE:	REVISION:
1	10/09/2026	ISSUED FOR BID

"IT IS A VIOLATION OF THIS LAW FOR ANY PERSON TO MAKE UNAUTHORIZED ALTERATIONS OR ADDITIONS TO PLANS BEARING A LICENSED ENGINEER'S, ARCHITECT'S OR SURVEYOR'S SEAL."

HUNT ENGINEERS | ARCHITECTS | SURVEYORS
ALBANY, NY - BINGHAMTON, NY - HORSEHEADS, NY - ROCHESTER, NY
TOWANDA, PA - WILLIAMSPORT, PA
WWW.HUNT-EAS.COM 607 - 358 - 1000
NY CERTIFICATE NO. 0018220 PA CERTIFICATE NO. TSC2203131464-1

FIRST FLOOR POWER PLAN - AREA E2

BROADWAY 2026 RENOVATIONS & CAPITAL OUTLAY

ELMIRA CITY SCHOOL DISTRICT

1000 BROADWAY ST, ELMIRA, NY 14904

BR-E1.9

SED #: 07-06-00-01-0-034-027, 07-06-00-01-0-034-028


PROJECT NO: 2012-254

GENERAL NOTES - ELECTRICAL


REFER TO SHEET BR-E0.1.

CONSTRUCTION NOTES - POWER

P1	PROVIDE NEW BREAKER IN PANEL INDICATED AND CIRCUIT WITH 2#12,1#12G,3/4"C.
P2	PROVIDE A 120V CONNECTION AND FIRE ALARM CONNECTION TO FIRE SMOKE DAMPER IN THIS LOCATION, CIRCUIT TO NEAREST AVAILABLE 120V PANEL USING 3-#12, 1-#12G, IN 3/4"C.
P3	PROVIDE DEDICATED POWER CONNECTIONS TO BASKETBALL BACKSTOP ELECTRIC WINCH AND HEIGHT ADJUSTER. CONNECT EACH TO ASSOCIATED POWR-TOUCH 2.5 RELAY / CONTROL PANEL NETWORK USING (4)-#8, IN 3/4"C. COORDINATE FINAL DESIRED BASKETBALL BACKSTOP CONTROL FUNCTIONALITY WITH OWNER & ARCHITECT PRIOR TO ORDERING AND INSTALLING ANY SYSTEM COMPONENTS OR DETERMINING FINAL CIRCUIT CHARACTERISTICS & WIRING DETAILS. COORDINATE ALL FINAL LOCATIONS AND MOUNTING HEIGHTS OF ASSOCIATED EQUIPMENT WITH OWNER AND OTHER TRADES PRIOR TO ROUGH-IN. COORDINATE ALL WORK WITH RELATED TRADES AND DRAWINGS / SPECIFICATIONS. ALSO REFER TO SPECIFICATIONS SECTION 11 66 23 FOR MORE INFORMATION AND ADDITIONAL REQUIREMENTS FOR GYMNASIUM EQUIPMENT.
P4	PROVIDE DEDICATED POWER CONNECTIONS TO GYM DIVIDING CURTAIN. COORDINATE FINAL DESIRED GYM DIVIDING CURTAIN CONTROL FUNCTIONALITY WITH OWNER & ARCHITECT PRIOR TO ORDERING AND INSTALLING ANY SYSTEM COMPONENTS OR DETERMINING FINAL CIRCUIT CHARACTERISTICS & WIRING DETAILS. COORDINATE ALL WORK WITH RELATED TRADES AND DRAWINGS / SPECIFICATIONS. ALSO REFER TO SPECIFICATIONS SECTION 11 66 23 FOR MORE INFORMATION AND ADDITIONAL REQUIREMENTS FOR GYMNASIUM EQUIPMENT.
P5	PROVIDE POP UP RECEPTACLES (LEVITON PFGF2 OR SIMILAR) AT COUNTER TOP LOCATION AS INDICATED WITH "POP". COUNTER TOP WILL NEED TO BE FIELD CUT AS REQUIRED. CONNECT TO EXISTING RECEPTACLE CIRCUITRY WITHIN THE SAME ROOM AS REQUIRED. VERIFY CIRCUIT CAPACITY PRIOR TO CONNECTION.
P6	PROVIDE 120V 4X4 JUNCTION BOX IN THIS LOCATION TO SERVE POWERED WATER CLOSETS, URINALS, AND LAVATORIES FOR THIS SET OF BATHROOMS.
P7	PROVIDE DEDICATED POWER CONNECTION AT THESE LOCATIONS TO SERVE VERTICAL PLATFORM LIFT. COORDINATE FINAL POWER REQUIRMENTS, LOCATION, AND CONNECTIONS WITH OTHERS PRIOR TO ROUGH IN.
P8	RELOCATE NEW PANEL TO THIS LOCATION. EXTEND EXISTING CIRCUITRY AND RACEWAYS AS NEEDED AND RECONNECT.
P9	RECONNECT EXISTING HVAC UNIT TO THIS LOCATION. COORDINATE FINAL POWER REQUIRMENTS, LOCATION, AND CONNECTIONS WITH OTHERS PRIOR TO ROUGH IN.
P10	PROVIDE DUPLEX RECEPTACLES WITH INTERGRATED USB CHARGING PORTS AT THE LOCATION INDICATED ON PLAN.
P11	PROVIDE RECEPTACLE FOR DISPLAY BOARD AT THIS LOCATION. COORDINATE FINAL RECEPTACLE LOCATION AND ELECTRICAL CONNECTIONS WITH OTHER TRADES PRIOR TO ROUGH-IN.
P12	PROVIDE TELE-POWER POLES AT THIS LOCATION. COORDINATE NUMBER OF POLES, FINAL LOCATIONS AND CONNECTIONS WITH OTHERS PRIOR TO ROUGH IN.
P13	RELOCATE QUAD RECEPTACLE TO NEW LOCATION TO AVOID INTERFERENCE WITH NEW CABINETS AT THESE LOCATIONS. COORDINATE FINAL LOCATIONS AND ELECTRICAL CONNECTIONS WITH OTHER TRADES PRIOR TO ROUGH IN.
P14	PROVIDE NEW ELECTRICAL PANEL AT EXISTING LOCATION. EXTEND AND RECONNECT EXISTING CIRCUITRY AS REQUIRED TO MAINTAIN EXISTING LOADS.

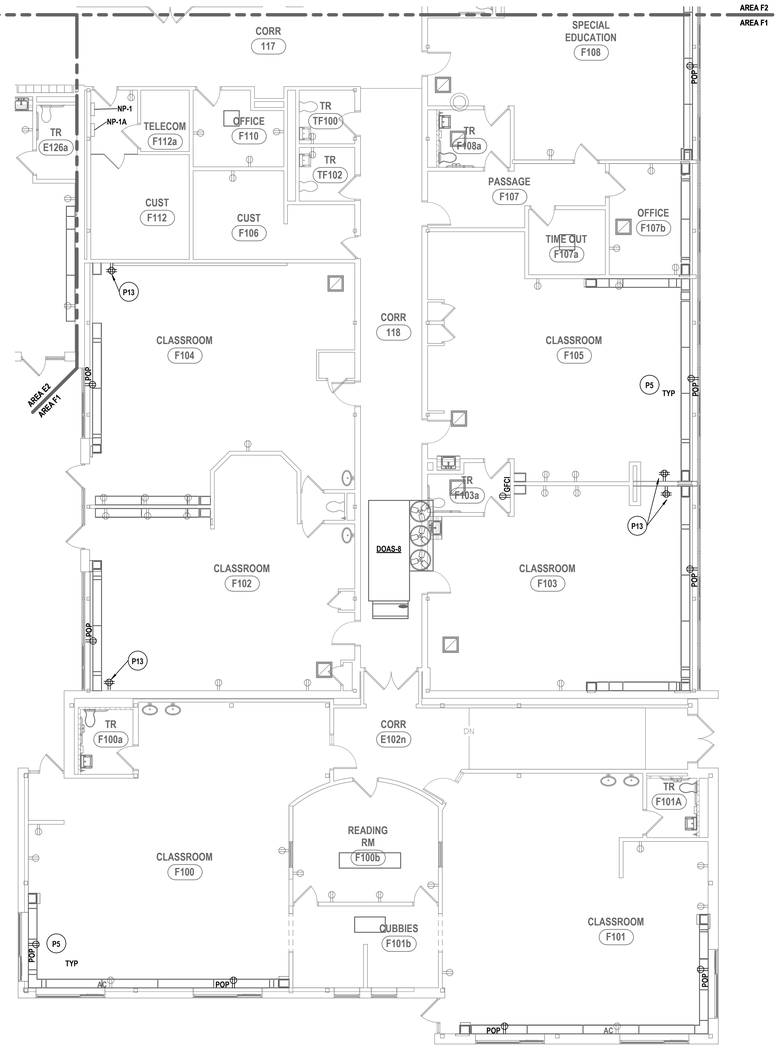

1 FIRST FLOOR POWER PLAN - AREA F1
1/8" = 1'-0"

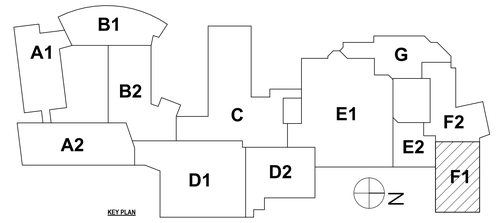

DRAWN BY:	ERP
CHECKED BY:	TWAC
DATE:	07/24/2026
PHASE:	CD

Copyright, 2026

#	DATE:	REVISION:
1	10/09/2026	ISSUED FOR BID

IT IS A VIOLATION OF THE LAW FOR ANY PERSON TO MAKE UNAUTHORIZED ALTERATIONS OR ADDITIONS TO PLANS BEARING A LICENSED ENGINEER'S, ARCHITECT'S OR SURVEYOR'S SEAL."

HUNT ENGINEERS | ARCHITECTS | SURVEYORS
ALBANY, NY - BINGHAMTON, NY - HORSEHEADS, NY - ROCHESTER, NY
TOWANDA, PA - WILLIAMSPORT, PA
WWW.HUNT-EAS.COM 607 - 338 - 1000
NY CERTIFICATE NO. 0018220 PA CERTIFICATE NO. TSC220313494-1

FIRST FLOOR POWER PLAN - AREA F1

BROADWAY 2026 RENOVATIONS & CAPITAL OUTLAY


ELMIRA CITY SCHOOL DISTRICT

1000 BROADWAY ST, ELMIRA, NY 14904

SED#: 07-06-00-01-0-004-027, 07-06-00-01-0-004-028

BR-E1.10

PROJECT NO: 2012-254

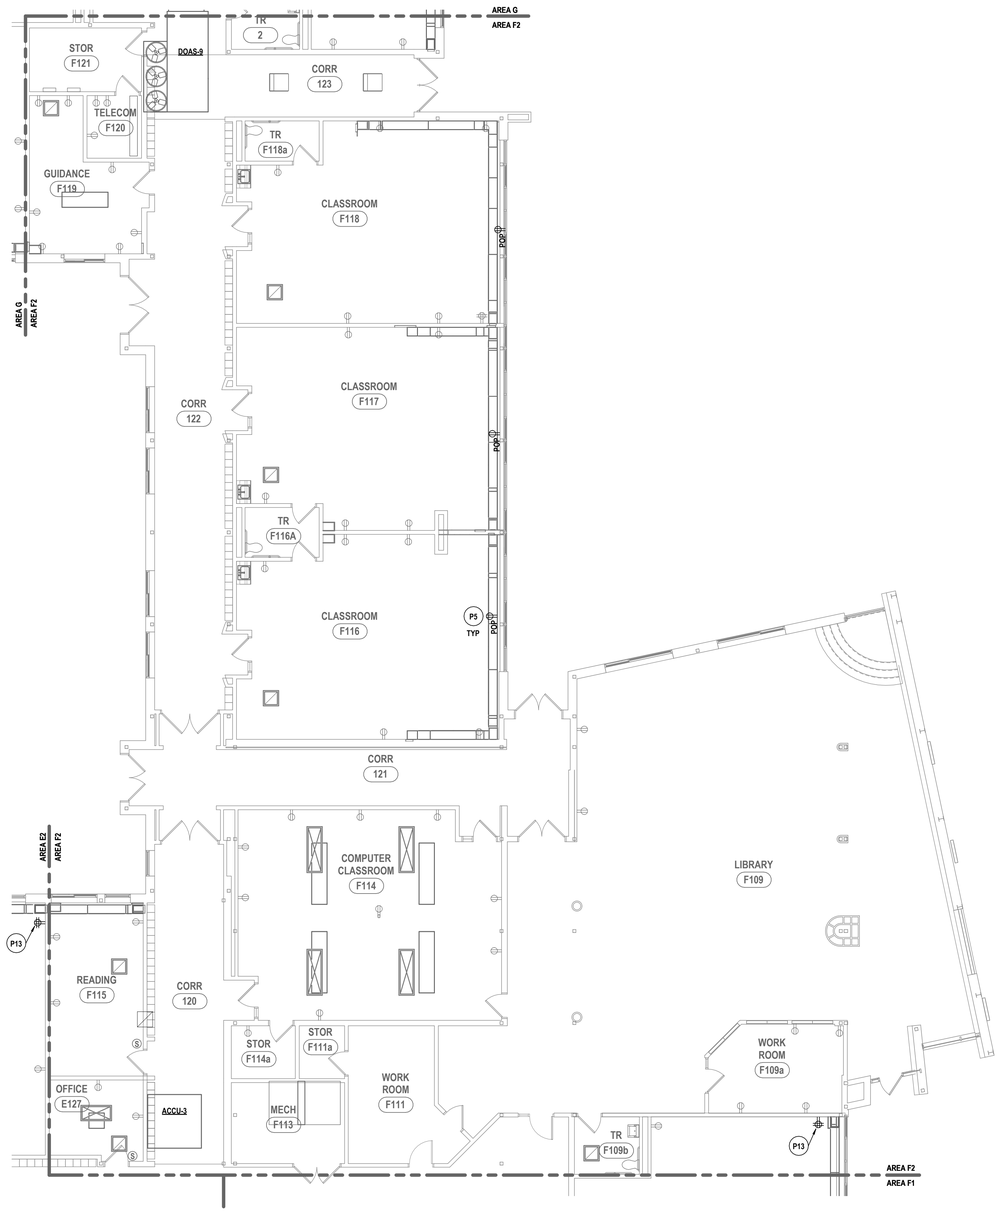


1 FIRST FLOOR POWER PLAN - AREA F2
1/8" = 1'-0"

GENERAL NOTES - ELECTRICAL

REFER TO SHEET BR-E0.1.

CONSTRUCTION NOTES - POWER

P1	PROVIDE NEW BREAKER IN PANEL INDICATED AND CIRCUIT WITH 2#12,1#12G,3/4"C.
P2	PROVIDE A 120V CONNECTION AND FIRE ALARM CONNECTION TO FIRE SMOKE DAMPER IN THIS LOCATION, CIRCUIT TO NEAREST AVAILABLE 120V PANEL USING 3-#12, 1-#12G, IN 3/4"C.
P3	PROVIDE DEDICATED POWER CONNECTIONS TO BASKETBALL BACKSTOP ELECTRIC WINCH AND HEIGHT ADJUSTER. CONNECT EACH TO ASSOCIATED POWR-TOUCH 2.5 RELAY / CONTROL PANEL NETWORK USING (4)-#8, IN 3/4"C. COORDINATE FINAL DESIRED BASKETBALL BACKSTOP CONTROL FUNCTIONALITY WITH OWNER & ARCHITECT PRIOR TO ORDERING AND INSTALLING ANY SYSTEM COMPONENTS OR DETERMINING FINAL CIRCUIT CHARACTERISTICS & WIRING DETAILS. COORDINATE ALL FINAL LOCATIONS AND MOUNTING HEIGHTS OF ASSOCIATED EQUIPMENT WITH OWNER AND OTHER TRADES PRIOR TO ROUGH-IN. COORDINATE ALL WORK WITH RELATED TRADES AND DRAWINGS / SPECIFICATIONS. ALSO REFER TO SPECIFICATIONS SECTION 11 66 23 FOR MORE INFORMATION AND ADDITIONAL REQUIREMENTS FOR GYMNASIUM EQUIPMENT.
P4	PROVIDE DEDICATED POWER CONNECTIONS TO GYM DIVIDING CURTAIN. COORDINATE FINAL DESIRED GYM DIVIDING CURTAIN CONTROL FUNCTIONALITY WITH OWNER & ARCHITECT PRIOR TO ORDERING AND INSTALLING ANY SYSTEM COMPONENTS OR DETERMINING FINAL CIRCUIT CHARACTERISTICS & WIRING DETAILS. COORDINATE ALL WORK WITH RELATED TRADES AND DRAWINGS / SPECIFICATIONS. ALSO REFER TO SPECIFICATIONS SECTION 11 66 23 FOR MORE INFORMATION AND ADDITIONAL REQUIREMENTS FOR GYMNASIUM EQUIPMENT.
P5	PROVIDE POP UP RECEPTACLES (LEVITON PFGF2 OR SIMILAR) AT COUNTER TOP LOCATION AS INDICATED WITH "POP". COUNTER TOP WILL NEED TO BE FIELD CUT AS REQUIRED. CONNECT TO EXISTING RECEPTACLE CIRCUITRY WITHIN THE SAME ROOM AS REQUIRED. VERIFY CIRCUIT CAPACITY PRIOR TO CONNECTION.
P6	PROVIDE 120V 4X4 JUNCTION BOX IN THIS LOCATION TO SERVE POWERED WATER CLOSETS, URINALS, AND LAVATORIES FOR THIS SET OF BATHROOMS.
P7	PROVIDE DEDICATED POWER CONNECTION AT THESE LOCATIONS TO SERVE VERTICAL PLATFORM LIFT. COORDINATE FINAL POWER REQUIRMENTS, LOCATION, AND CONNECTIONS WITH OTHERS PRIOR TO ROUGH IN.
P8	RELOCATE NEW PANEL TO THIS LOCATION. EXTEND EXISTING CIRCUITRY AND RACEWAYS AS NEEDED AND RECONNECT.
P9	RECONNECT EXISTING HVAC UNIT TO THIS LOCATION. COORDINATE FINAL POWER REQUIRMENTS, LOCATION, AND CONNECTIONS WITH OTHERS PRIOR TO ROUGH IN.
P10	PROVIDE DUPLEX RECEPTACLES WITH INTERGRATED USB CHARGING PORTS AT THE LOCATION INDICATED ON PLAN.
P11	PROVIDE RECEPTACLE FOR DISPLAY BOARD AT THIS LOCATION. COORDINATE FINAL RECEPTACLE LOCATION AND ELECTRICAL CONNECTIONS WITH OTHER TRADES PRIOR TO ROUGH-IN.
P12	PROVIDE TELE-POWER POLES AT THIS LOCATION. COORDINATE NUMBER OF POLES, FINAL LOCATIONS AND CONNECTIONS WITH OTHERS PRIOR TO ROUGH IN.
P13	RELOCATE QUAD RECEPTACLE TO NEW LOCATION TO AVOID INTERFERENCE WITH NEW CABINETS AT THESE LOCATIONS. COORDINATE FINAL LOCATIONS AND ELECTRICAL CONNECTIONS WITH OTHER TRADES PRIOR TO ROUGH IN.
P14	PROVIDE NEW ELECTRICAL PANEL AT EXISTING LOCATION. EXTEND AND RECONNECT EXISTING CIRCUITRY AS REQUIRED TO MAINTAIN EXISTING LOADS.

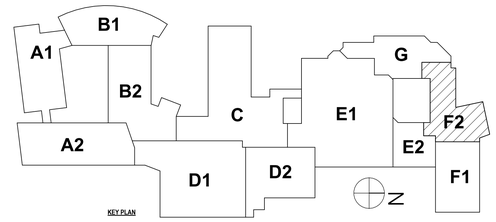

DRAWN BY:	ERP
CHECKED BY:	TWAC
DATE:	07/24/2026
PHASE:	CD

Copyright, 2026

#	DATE:	REVISION:
1	10/09/2026	ISSUED FOR BID

"IT IS A VIOLATION OF THE LAW FOR ANY PERSON TO MAKE UNAUTHORIZED ALTERATIONS OR ADDITIONS TO PLANS BEARING A LICENSED ENGINEER'S, ARCHITECT'S OR SURVEYOR'S SEAL."

HUNT ENGINEERS | ARCHITECTS | SURVEYORS
ALBANY, NY - BINGHAMTON, NY - HORSEHEADS, NY - ROCHESTER, NY
TOWANDA, PA - WILLIAMSPORT, PA
WWW.HUNT-EAS.COM 607 - 358 - 1000
NY CERTIFICATE NO. 0018220 PA CERTIFICATE NO. TSC2203131464-1

FIRST FLOOR POWER PLAN - AREA F2

BROADWAY 2026 RENOVATIONS & CAPITAL OUTLAY

ELMIRA CITY SCHOOL DISTRICT

1000 BROADWAY ST, ELMIRA, NY 14904

SED #: 07-06-00-01-0-034-027, 07-06-00-01-0-034-028

BR-E1.11


PROJECT NO: 2012-254

GENERAL NOTES - ELECTRICAL


REFER TO SHEET BR-E0.1.

CONSTRUCTION NOTES - POWER

P1	PROVIDE NEW BREAKER IN PANEL INDICATED AND CIRCUIT WITH 2#12,1#12G,3/4"C.
P2	PROVIDE A 120V CONNECTION AND FIRE ALARM CONNECTION TO FIRE SMOKE DAMPER IN THIS LOCATION, CIRCUIT TO NEAREST AVAILABLE 120V PANEL USING 3-#12, 1-#12G, IN 3/4"C.
P3	PROVIDE DEDICATED POWER CONNECTIONS TO BASKETBALL BACKSTOP ELECTRIC WINCH AND HEIGHT ADJUSTER. CONNECT EACH TO ASSOCIATED POWR-TOUCH 2.5 RELAY / CONTROL PANEL NETWORK USING (4)-#8, IN 3/4"C. COORDINATE FINAL DESIRED BASKETBALL BACKSTOP CONTROL FUNCTIONALITY WITH OWNER & ARCHITECT PRIOR TO ORDERING AND INSTALLING ANY SYSTEM COMPONENTS OR DETERMINING FINAL CIRCUIT CHARACTERISTICS & WIRING DETAILS. COORDINATE ALL FINAL LOCATIONS AND MOUNTING HEIGHTS OF ASSOCIATED EQUIPMENT WITH OWNER AND OTHER TRADES PRIOR TO ROUGH-IN. COORDINATE ALL WORK WITH RELATED TRADES AND DRAWINGS / SPECIFICATIONS. ALSO REFER TO SPECIFICATIONS SECTION 11 66 23 FOR MORE INFORMATION AND ADDITIONAL REQUIREMENTS FOR GYMNASIUM EQUIPMENT.
P4	PROVIDE DEDICATED POWER CONNECTIONS TO GYM DIVIDING CURTAIN. COORDINATE FINAL DESIRED GYM DIVIDING CURTAIN CONTROL FUNCTIONALITY WITH OWNER & ARCHITECT PRIOR TO ORDERING AND INSTALLING ANY SYSTEM COMPONENTS OR DETERMINING FINAL CIRCUIT CHARACTERISTICS & WIRING DETAILS. COORDINATE ALL WORK WITH RELATED TRADES AND DRAWINGS / SPECIFICATIONS. ALSO REFER TO SPECIFICATIONS SECTION 11 66 23 FOR MORE INFORMATION AND ADDITIONAL REQUIREMENTS FOR GYMNASIUM EQUIPMENT.
P5	PROVIDE POP UP RECEPTACLES (LEVITON PFGF2 OR SIMILAR) AT COUNTER TOP LOCATION AS INDICATED WITH "POP". COUNTER TOP WILL NEED TO BE FIELD CUT AS REQUIRED. CONNECT TO EXISTING RECEPTACLE CIRCUITRY WITHIN THE SAME ROOM AS REQUIRED. VERIFY CIRCUIT CAPACITY PRIOR TO CONNECTION.
P6	PROVIDE 120V 4X4 JUNCTION BOX IN THIS LOCATION TO SERVE POWERED WATER CLOSETS, URINALS, AND LAVATORIES FOR THIS SET OF BATHROOMS.
P7	PROVIDE DEDICATED POWER CONNECTION AT THESE LOCATIONS TO SERVE VERTICAL PLATFORM LIFT. COORDINATE FINAL POWER REQUIRMENTS, LOCATION, AND CONNECTIONS WITH OTHERS PRIOR TO ROUGH IN.
P8	RELOCATE NEW PANEL TO THIS LOCATION. EXTEND EXISTING CIRCUITRY AND RACEWAYS AS NEEDED AND RECONNECT.
P9	RECONNECT EXISTING HVAC UNIT TO THIS LOCATION. COORDINATE FINAL POWER REQUIRMENTS, LOCATION, AND CONNECTIONS WITH OTHERS PRIOR TO ROUGH IN.
P10	PROVIDE DUPLEX RECEPTACLES WITH INTERGRATED USB CHARGING PORTS AT THE LOCATION INDICATED ON PLAN.
P11	PROVIDE RECEPTACLE FOR DISPLAY BOARD AT THIS LOCATION. COORDINATE FINAL RECEPTACLE LOCATION AND ELECTRICAL CONNECTIONS WITH OTHER TRADES PRIOR TO ROUGH-IN.
P12	PROVIDE TELE-POWER POLES AT THIS LOCATION. COORDINATE NUMBER OF POLES, FINAL LOCATIONS AND CONNECTIONS WITH OTHERS PRIOR TO ROUGH IN.
P13	RELOCATE QUAD RECEPTACLE TO NEW LOCATION TO AVOID INTERFERENCE WITH NEW CABINETS AT THESE LOCATIONS. COORDINATE FINAL LOCATIONS AND ELECTRICAL CONNECTIONS WITH OTHER TRADES PRIOR TO ROUGH IN.
P14	PROVIDE NEW ELECTRICAL PANEL AT EXISTING LOCATION. EXTEND AND RECONNECT EXISTING CIRCUITRY AS REQUIRED TO MAINTAIN EXISTING LOADS.

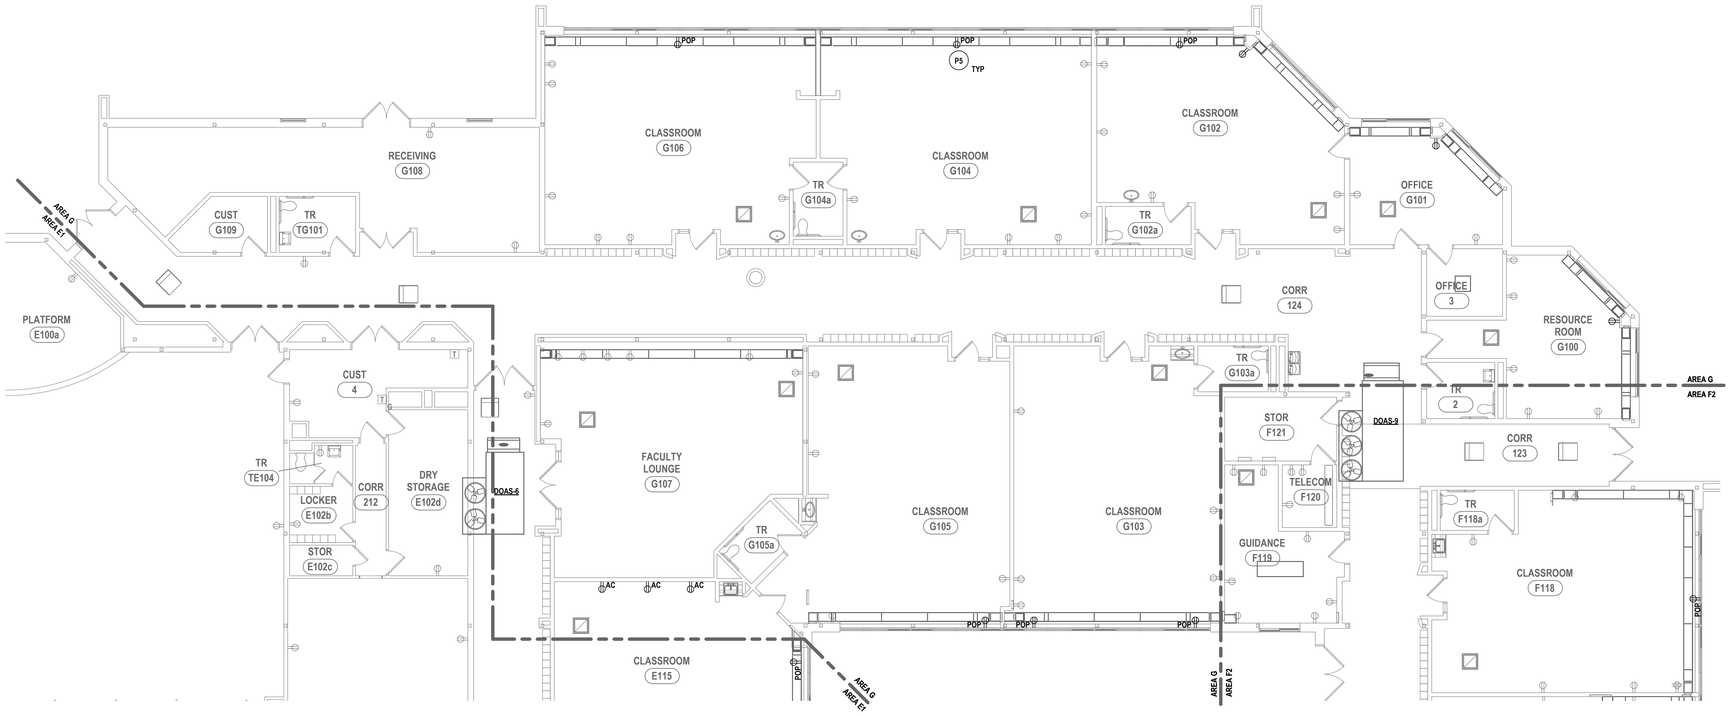

1 FIRST FLOOR POWER PLAN - AREA G
1/8" = 1'-0"

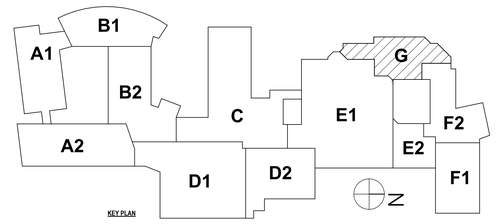

KEY PLAN

DRAWN BY:	ERP
CHECKED BY:	TWAC
DATE:	07/24/2026
PHASE:	CD

Copyright, 2026

#	DATE:	REVISION:
1	10/09/2026	ISSUED FOR BID

"IT IS A VIOLATION OF THIS LAW FOR ANY PERSON TO MAKE UNAUTHORIZED ALTERATIONS OR ADDITIONS TO PLANS BEARING A LICENSED ENGINEER'S, ARCHITECT'S OR SURVEYOR'S SEAL."

HUNT ENGINEERS | ARCHITECTS | SURVEYORS
ALBANY, NY - BINGHAMTON, NY - HORSEHEADS, NY - ROCHESTER, NY
WWW.HUNT-EAS.COM 607 - 238 - 1000
NY CERTIFICATE NO. 0018220 PA CERTIFICATE NO. TSC2203131464-1

FIRST FLOOR POWER PLAN - AREA G

BROADWAY 2026 RENOVATIONS & CAPITAL OUTLAY
ELMIRA CITY SCHOOL DISTRICT
1000 BROADWAY ST, ELMIRA, NY 14904

SED#: 07-06-00-01-0-034-027, 07-06-00-01-0-034-028

BR-E1.12


PROJECT NO: 2012-254

GENERAL NOTES - ELECTRICAL


REFER TO SHEET BR-E0.1.

CONSTRUCTION NOTES - POWER

P1	PROVIDE NEW BREAKER IN PANEL INDICATED AND CIRCUIT WITH 2#12,1#12G,3/4"C.
P2	PROVIDE A 120V CONNECTION AND FIRE ALARM CONNECTION TO FIRE SMOKE DAMPER IN THIS LOCATION, CIRCUIT TO NEAREST AVAILABLE 120V PANEL USING 3-#12, 1-#12G, IN 3/4"C.
P3	PROVIDE DEDICATED POWER CONNECTIONS TO BASKETBALL BACKSTOP ELECTRIC WINCH AND HEIGHT ADJUSTER. CONNECT EACH TO ASSOCIATED POWR-TOUCH 2.5 RELAY / CONTROL PANEL NETWORK USING (4)-#8, IN 3/4"C. COORDINATE FINAL DESIRED BASKETBALL BACKSTOP CONTROL FUNCTIONALITY WITH OWNER & ARCHITECT PRIOR TO ORDERING AND INSTALLING ANY SYSTEM COMPONENTS OR DETERMINING FINAL CIRCUIT CHARACTERISTICS & WIRING DETAILS. COORDINATE ALL FINAL LOCATIONS AND MOUNTING HEIGHTS OF ASSOCIATED EQUIPMENT WITH OWNER AND OTHER TRADES PRIOR TO ROUGH-IN. COORDINATE ALL WORK WITH RELATED TRADES AND DRAWINGS / SPECIFICATIONS. ALSO REFER TO SPECIFICATIONS SECTION 11 66 23 FOR MORE INFORMATION AND ADDITIONAL REQUIREMENTS FOR GYMNASIUM EQUIPMENT.
P4	PROVIDE DEDICATED POWER CONNECTIONS TO GYM DIVIDING CURTAIN. COORDINATE FINAL DESIRED GYM DIVIDING CURTAIN CONTROL FUNCTIONALITY WITH OWNER & ARCHITECT PRIOR TO ORDERING AND INSTALLING ANY SYSTEM COMPONENTS OR DETERMINING FINAL CIRCUIT CHARACTERISTICS & WIRING DETAILS. COORDINATE ALL WORK WITH RELATED TRADES AND DRAWINGS / SPECIFICATIONS. ALSO REFER TO SPECIFICATIONS SECTION 11 66 23 FOR MORE INFORMATION AND ADDITIONAL REQUIREMENTS FOR GYMNASIUM EQUIPMENT.
P5	PROVIDE POP UP RECEPTACLES (LEVITON PFGF2 OR SIMILAR) AT COUNTER TOP LOCATION AS INDICATED WITH "POP". COUNTER TOP WILL NEED TO BE FIELD CUT AS REQUIRED. CONNECT TO EXISTING RECEPTACLE CIRCUITRY WITHIN THE SAME ROOM AS REQUIRED. VERIFY CIRCUIT CAPACITY PRIOR TO CONNECTION.
P6	PROVIDE 120V 4X4 JUNCTION BOX IN THIS LOCATION TO SERVE POWERED WATER CLOSETS, URINALS, AND LAVATORIES FOR THIS SET OF BATHROOMS.
P7	PROVIDE DEDICATED POWER CONNECTION AT THESE LOCATIONS TO SERVE VERTICAL PLATFORM LIFT. COORDINATE FINAL POWER REQUIRMENTS, LOCATION, AND CONNECTIONS WITH OTHERS PRIOR TO ROUGH IN.
P8	RELOCATE NEW PANEL TO THIS LOCATION. EXTEND EXISTING CIRCUITRY AND RACEWAYS AS NEEDED AND RECONNECT.
P9	RECONNECT EXISTING HVAC UNIT TO THIS LOCATION. COORDINATE FINAL POWER REQUIRMENTS, LOCATION, AND CONNECTIONS WITH OTHERS PRIOR TO ROUGH IN.
P10	PROVIDE DUPLEX RECEPTACLES WITH INTERGRATED USB CHARGING PORTS AT THE LOCATION INDICATED ON PLAN.
P11	PROVIDE RECEPTACLE FOR DISPLAY BOARD AT THIS LOCATION. COORDINATE FINAL RECEPTACLE LOCATION AND ELECTRICAL CONNECTIONS WITH OTHER TRADES PRIOR TO ROUGH-IN.
P12	PROVIDE TELE-POWER POLES AT THIS LOCATION. COORDINATE NUMBER OF POLES, FINAL LOCATIONS AND CONNECTIONS WITH OTHERS PRIOR TO ROUGH IN.
P13	RELOCATE QUAD RECEPTACLE TO NEW LOCATION TO AVOID INTERFERENCE WITH NEW CABINETS AT THESE LOCATIONS. COORDINATE FINAL LOCATIONS AND ELECTRICAL CONNECTIONS WITH OTHER TRADES PRIOR TO ROUGH IN.
P14	PROVIDE NEW ELECTRICAL PANEL AT EXISTING LOCATION. EXTEND AND RECONNECT EXISTING CIRCUITRY AS REQUIRED TO MAINTAIN EXISTING LOADS.

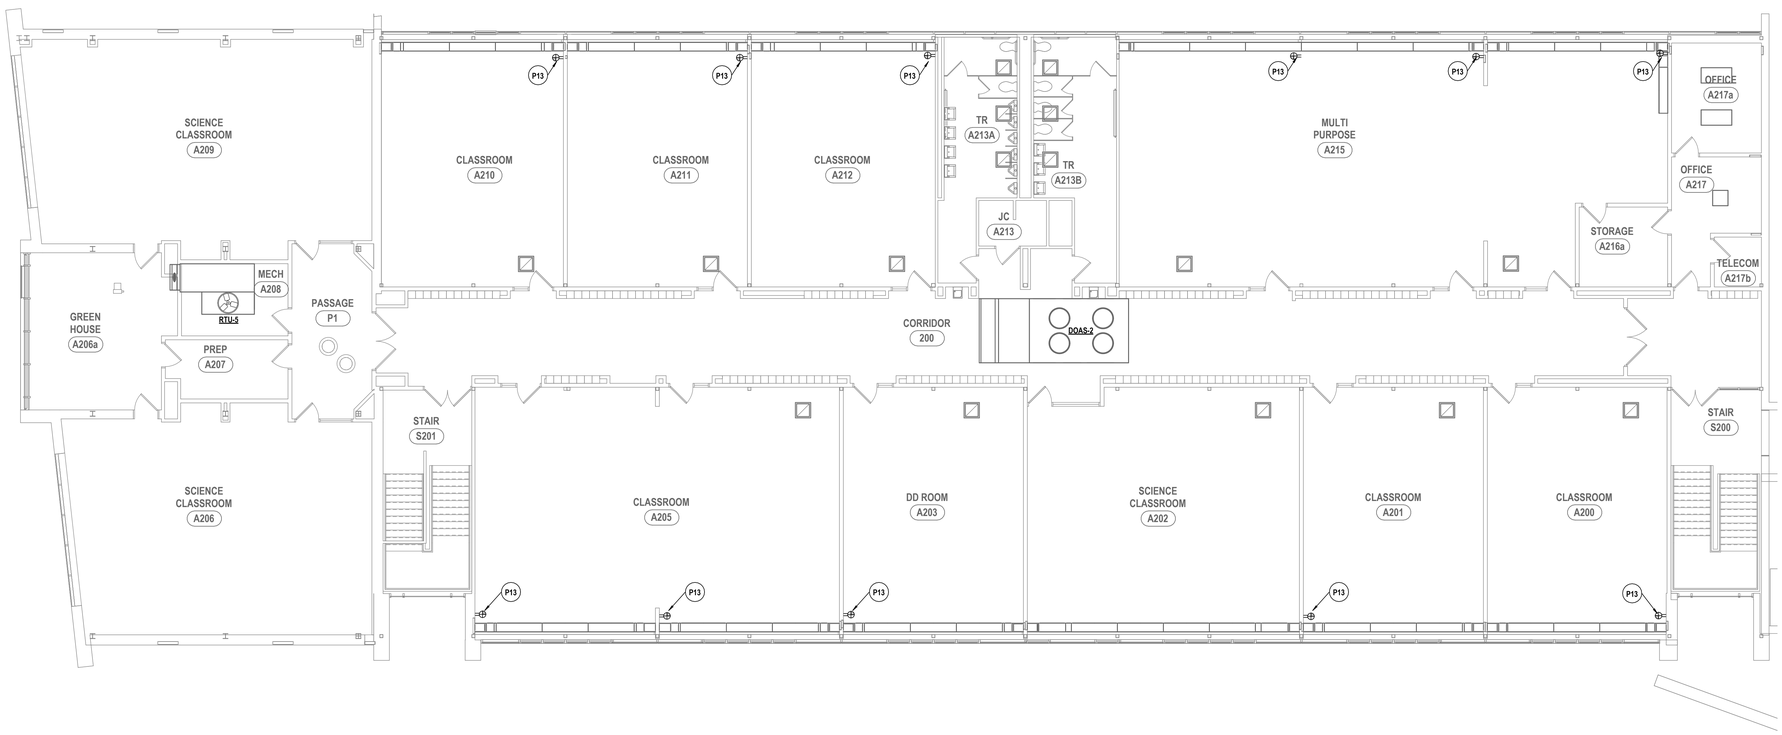

1 SECOND FLOOR POWER PLAN - AREA A2
1/8" = 1'-0"

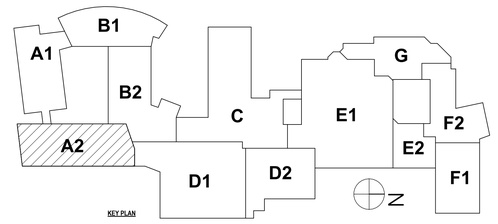

DRAWN BY:	ERP
CHECKED BY:	TWAC
DATE:	07/24/2026
PHASE:	CD

Copyright, 2026

#	DATE:	REVISION:
1	10/09/2026	ISSUED FOR BID

"IT IS A VIOLATION OF THE LAW FOR ANY PERSON TO MAKE UNAUTHORIZED ALTERATIONS OR ADDITIONS TO PLANS BEARING A LICENSED ENGINEER'S, ARCHITECT'S OR SURVEYOR'S SEAL."

HUNT ENGINEERS | ARCHITECTS | SURVEYORS
ALBANY, NY - BINGHAMTON, NY - HORSEHEADS, NY - ROCHESTER, NY
TOWANDA, PA - WILLIAMSPORT, PA
WWW.HUNT-EAS.COM 607 - 358 - 1000
NY CERTIFICATE NO. 0018220 PA CERTIFICATE NO. TSC2203131464-1

SECOND FLOOR POWER PLAN - AREA A2

BROADWAY 2026 RENOVATIONS & CAPITAL OUTLAY


ELMIRA CITY SCHOOL DISTRICT

1000 BROADWAY ST, ELMIRA, NY 14904


SED #: 07-06-00-01-0-034-027, 07-06-00-01-0-034-028

BR-E1.13

PROJECT NO: 2012-254

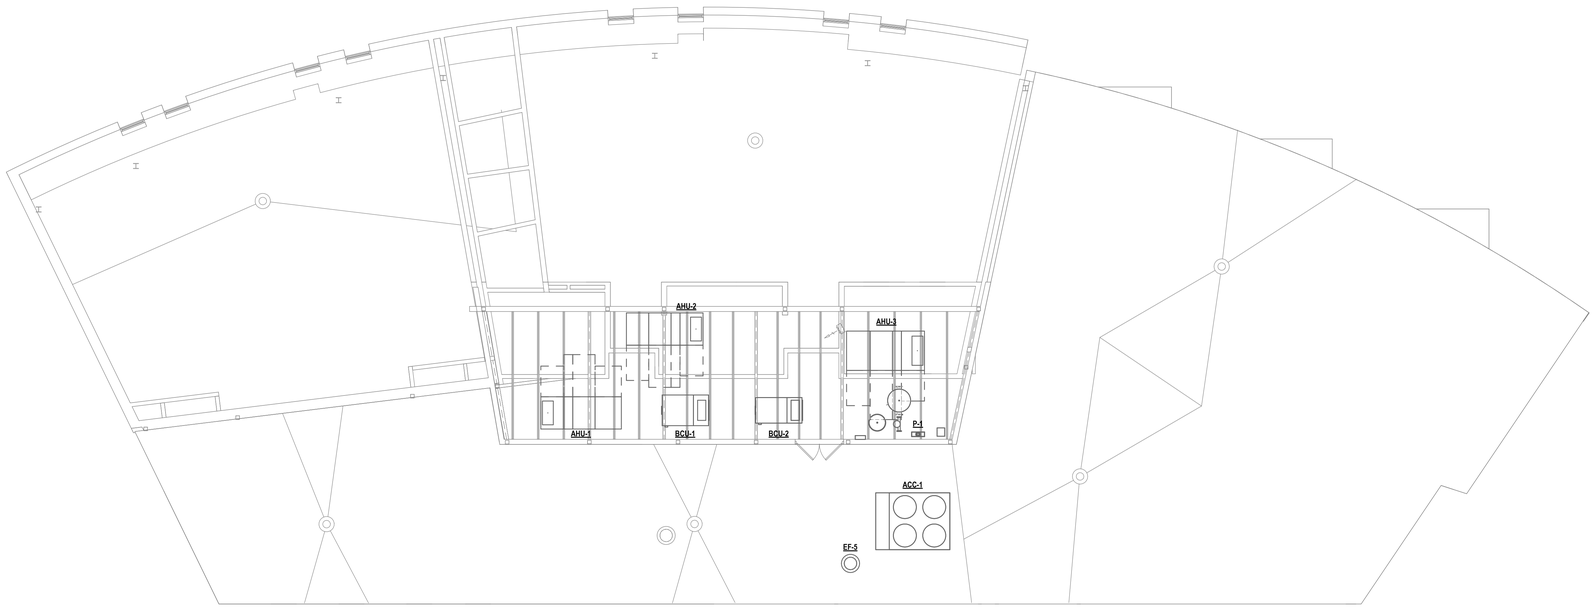

1 ROOF POWER PLAN - AREA B1
1/8" = 1'-0"

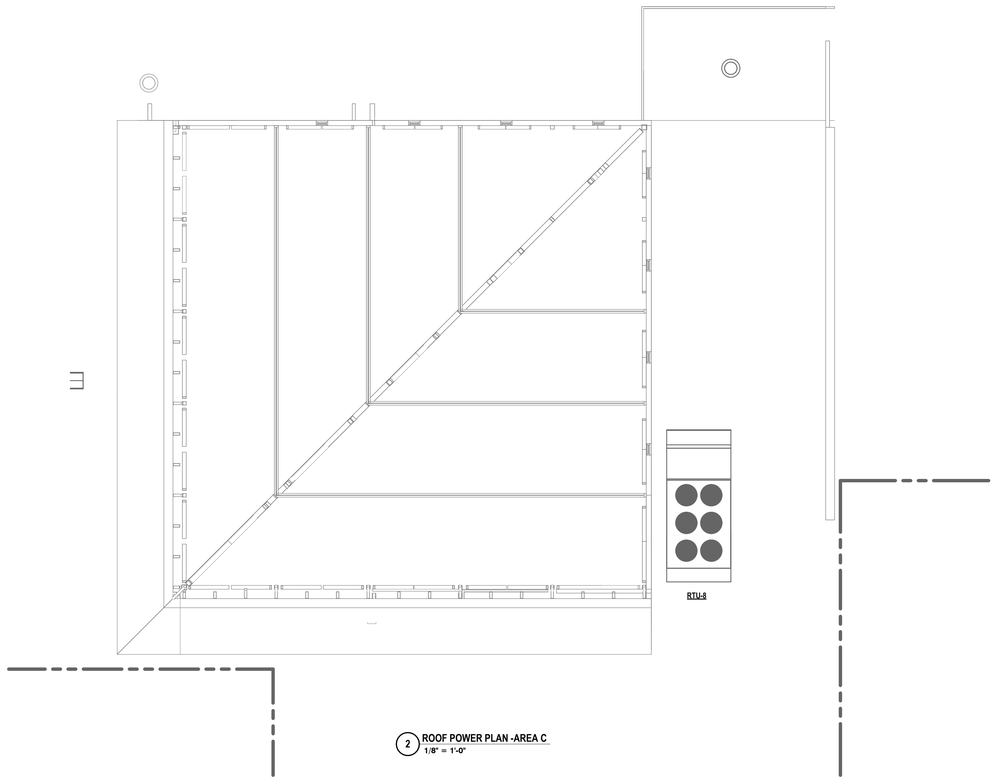


2 ROOF POWER PLAN -AREA C
1/8" = 1'-0"

GENERAL NOTES - ELECTRICAL

REFER TO SHEET BR-E0.1.

CONSTRUCTION NOTES - POWER

P1	PROVIDE NEW BREAKER IN PANEL INDICATED AND CIRCUIT WITH 2#12,1#12G,3/4"C.
P2	PROVIDE A 120V CONNECTION AND FIRE ALARM CONNECTION TO FIRE SMOKE DAMPER IN THIS LOCATION, CIRCUIT TO NEAREST AVAILABLE 120V PANEL USING 3-#12, 1-#12G, IN 3/4"C.
P3	PROVIDE DEDICATED POWER CONNECTIONS TO BASKETBALL BACKSTOP ELECTRIC WINCH AND HEIGHT ADJUSTER. CONNECT EACH TO ASSOCIATED POWR-TOUCH 2.5 RELAY / CONTROL PANEL NETWORK USING (4)-#8, IN 3/4"C. COORDINATE FINAL DESIRED BASKETBALL BACKSTOP CONTROL FUNCTIONALITY WITH OWNER & ARCHITECT PRIOR TO ORDERING AND INSTALLING ANY SYSTEM COMPONENTS OR DETERMINING FINAL CIRCUIT CHARACTERISTICS & WIRING DETAILS. COORDINATE ALL FINAL LOCATIONS AND MOUNTING HEIGHTS OF ASSOCIATED EQUIPMENT WITH OWNER AND OTHER TRADES PRIOR TO ROUGH-IN. COORDINATE ALL WORK WITH RELATED TRADES AND DRAWINGS / SPECIFICATIONS. ALSO REFER TO SPECIFICATIONS SECTION 11 66 23 FOR MORE INFORMATION AND ADDITIONAL REQUIREMENTS FOR GYMNASIUM EQUIPMENT.
P4	PROVIDE DEDICATED POWER CONNECTIONS TO GYM DIVIDING CURTAIN. COORDINATE FINAL DESIRED GYM DIVIDING CURTAIN CONTROL FUNCTIONALITY WITH OWNER & ARCHITECT PRIOR TO ORDERING AND INSTALLING ANY SYSTEM COMPONENTS OR DETERMINING FINAL CIRCUIT CHARACTERISTICS & WIRING DETAILS. COORDINATE ALL WORK WITH RELATED TRADES AND DRAWINGS / SPECIFICATIONS. ALSO REFER TO SPECIFICATIONS SECTION 11 66 23 FOR MORE INFORMATION AND ADDITIONAL REQUIREMENTS FOR GYMNASIUM EQUIPMENT.
P5	PROVIDE POP UP RECEPTACLES (LEVITON PFGF2 OR SIMILAR) AT COUNTER TOP LOCATION AS INDICATED WITH "POP". COUNTER TOP WILL NEED TO BE FIELD CUT AS REQUIRED. CONNECT TO EXISTING RECEPTACLE CIRCUITRY WITHIN THE SAME ROOM AS REQUIRED. VERIFY CIRCUIT CAPACITY PRIOR TO CONNECTION.
P6	PROVIDE 120V 4X4 JUNCTION BOX IN THIS LOCATION TO SERVE POWERED WATER CLOSETS, URINALS, AND LAVATORIES FOR THIS SET OF BATHROOMS.
P7	PROVIDE DEDICATED POWER CONNECTION AT THESE LOCATIONS TO SERVE VERTICAL PLATFORM LIFT. COORDINATE FINAL POWER REQUIRMENTS, LOCATION, AND CONNECTIONS WITH OTHERS PRIOR TO ROUGH IN.
P8	RELOCATE NEW PANEL TO THIS LOCATION. EXTEND EXISTING CIRCUITRY AND RACEWAYS AS NEEDED AND RECONNECT.
P9	RECONNECT EXISTING HVAC UNIT TO THIS LOCATION. COORDINATE FINAL POWER REQUIRMENTS, LOCATION, AND CONNECTIONS WITH OTHERS PRIOR TO ROUGH IN.
P10	PROVIDE DUPLEX RECEPTACLES WITH INTERGRATED USB CHARGING PORTS AT THE LOCATION INDICATED ON PLAN.
P11	PROVIDE RECEPTACLE FOR DISPLAY BOARD AT THIS LOCATION. COORDINATE FINAL RECEPTACLE LOCATION AND ELECTRICAL CONNECTIONS WITH OTHER TRADES PRIOR TO ROUGH-IN.
P12	PROVIDE TELE-POWER POLES AT THIS LOCATION. COORDINATE NUMBER OF POLES, FINAL LOCATIONS AND CONNECTIONS WITH OTHERS PRIOR TO ROUGH IN.
P13	RELOCATE QUAD RECEPTACLE TO NEW LOCATION TO AVOID INTERFERENCE WITH NEW CABINETS AT THESE LOCATIONS. COORDINATE FINAL LOCATIONS AND ELECTRICAL CONNECTIONS WITH OTHER TRADES PRIOR TO ROUGH IN.
P14	PROVIDE NEW ELECTRICAL PANEL AT EXISTING LOCATION. EXTEND AND RECONNECT EXISTING CIRCUITRY AS REQUIRED TO MAINTAIN EXISTING LOADS.

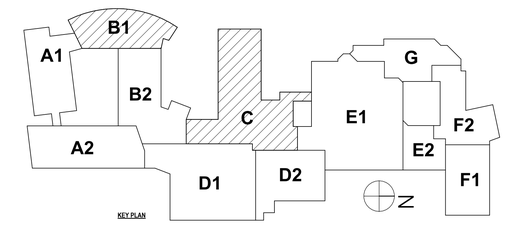

KEY PLAN

DRAWN BY:	ERP
CHECKED BY:	TWAC
DATE:	07/24/2026
PHASE:	CD

Copyright: 2026

#	DATE:	REVISION:
1	10/09/2026	ISSUED FOR BID

IT IS A VIOLATION OF THIS LAW FOR ANY PERSON TO MAKE UNAUTHORIZED ALTERATIONS OR ADDITIONS TO PLANS BEARING A LICENSED ENGINEER'S, ARCHITECT'S OR SURVEYOR'S SEAL."

HUNT ENGINEERS | ARCHITECTS | SURVEYORS
ALBANY, NY - BINGHAMTON, NY - HORSEHEADS, NY - ROCHESTER, NY
PITTSBURGH, PA - WILLIAMSPORT, PA - WARWICK, RI
WWW.HUNT-EAS.COM 607 - 358 - 1000
NY CERTIFICATE NO. 0018220 PA CERTIFICATE NO. TSC2203131464-1

ROOF POWER PLAN - AREA B1 & AREA C

BROADWAY 2026 RENOVATIONS & CAPITAL OUTLAY

ELMIRA CITY SCHOOL DISTRICT

1000 BROADWAY ST, ELMIRA, NY 14904

SED.#: 07-06-00-01-0-004-027, 07-06-00-01-0-004-028

BR-E1.14

PROJECT NO: 2012-254



1 FIRST FLOOR LIGHTING PLAN - AREA A1
1/8" = 1'-0"

GENERAL NOTES - ELECTRICAL

REFER TO SHEET BR-E0.1.

CONSTRUCTION NOTES - LIGHTING


L1 HARVEST EXISTING FIXTURES AT DEMO PHASE AND REINSTALL IN UPDATED CEILING CONDITION IN SAME ROOM AND LOCATION FROM PRIOR TO PROJECT WORK UTILIZING LABELS CREATED AT DEMO PHASE. CONTRACTOR TO COORDINATE NEW LOCATIONS WITH NEW CEILING WORK IF REQUIRED. RECONNECT LIGHT FIXTURES TO EXISTING LIGHTING CONTROL SYSTEM AND HOMERUN CIRCUIT.

L2 HARVEST EXISTING FIXTURES AT DEMO PHASE AND REINSTALL IN UPDATED CEILING CONDITION IN LOCATIONS SHOWN. CONTRACTOR TO COORDINATE NEW LOCATIONS WITH NEW CEILING WORK IF REQUIRED. PROVIDE NEW COOPER WAVELINX LIGHTING CONTROL DEVICES IN QUANTITIES AND LOCATIONS SHOWN FOR OPERATION OF LIGHT FIXTURES IN THE SPACE. PROVIDE QTY (1X) WAVELINX SWITCHPACK DEVICE PER CONTROL ZONE AND COORDINATE LOCATION OF SWITCHPACKS WITH FIELD CONDITIONS AND MANUFACTURER'S RECOMMENDATIONS. COORDINATE AND CONFIRM EXISTING LIGHT FIXTURE COMPATIBILITY WITH NEW LIGHTING CONTROL SYSTEM PRIOR TO PURCHASE.

L3 HARVEST EXISTING FIXTURES AT DEMO PHASE AND REINSTALL IN REINSTALLED GRID CEILING CONDITION IN SAME ROOM AND LOCATION FROM PRIOR TO PROJECT WORK UTILIZING LABELS CREATED AT DEMO PHASE. CONTRACTOR TO COORDINATE NEW LOCATIONS WITH NEW CEILING WORK IF REQUIRED. RECONNECT LIGHT FIXTURES TO EXISTING LIGHTING CONTROL SYSTEM AND HOMERUN CIRCUIT.

L4 PROVIDE AND INSTALL NEW LIGHT FIXTURES IN QUANTITIES AND LOCATIONS SHOWN. CONTRACTOR TO COORDINATE NEW LIGHT FIXTURE MOUNTING WITH FIELD CONDITIONS AND MANUFACTURER'S RECOMMENDATIONS. REUSE EXISTING CONDUIT PATHWAYS FOR NEW LIGHTING FIXTURES WHERE POSSIBLE. PROVIDE NEW COOPER WAVELINX LIGHTING CONTROL DEVICES FOR INTENDED CONTROL OF LIGHT FIXTURES IN SPACE. PROVIDE QTY (1X) WAVELINX SWITCHPACK DEVICE PER CONTROL ZONE AND COORDINATE LOCATION OF SWITCHPACKS WITH FIELD CONDITIONS AND MANUFACTURER'S RECOMMENDATIONS. COORDINATE LOCATIONS AND QUANTITIES OF SENSORS WITH MANUFACTURER'S RECOMMENDATIONS.

L5 CONTRACTOR TO PROVIDE REMOTE DRIVER ENCLOSURE FOR LIGHTING FIXTURES IN CAFETERIA SPACE IN THIS LOCATION. CONTRACTOR TO COORDINATE EXACT LOCATION OF ENCLOSURE WITH FIELD CONDITIONS AND MANUFACTURER'S RECOMMENDATIONS. REMOTE DRIVER ENCLOSURE TO BE ACCESSIBLE FOR MAINETANCE.

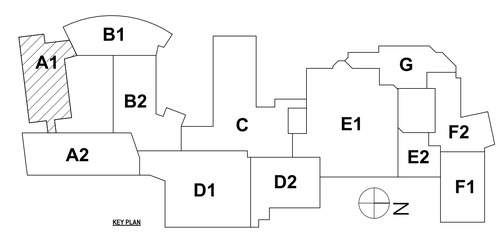

KEY PLAN

DRAWN BY:	ERP	
CHECKED BY:	TWAC	
DATE:	07/24/2026	
PHASE:	CD	

Copyright: 2026

#	DATE:	REVISION:
1	10/09/2026	ISSUED FOR BID

IT IS A VIOLATION OF THE LAW FOR ANY PERSON TO MAKE UNAUTHORIZED ALTERATIONS OR ADDITIONS TO PLANS BEARING A LICENSED ENGINEER'S, ARCHITECT'S OR SURVEYOR'S SEAL."

HUNT ENGINEERS | ARCHITECTS | SURVEYORS
ALBANY, NY - BINGHAMTON, NY - HORSEHEADS, NY - ROCHESTER, NY
TOWANDA, PA - WILLIAMSPORT, PA
WWW.HUNT-EAS.COM 607 - 338 - 1000
NY CERTIFICATE NO. 0018220 PA CERTIFICATE NO. TSC220313464-1

FIRST FLOOR LIGHTING PLAN AREA A1

BROADWAY 2026 RENOVATIONS & CAPITAL OUTLAY

ELMIRA CITY SCHOOL DISTRICT

1000 BROADWAY ST, ELMIRA, NY 14904

SED#: 07-06-00-01-0-034-027, 07-06-00-01-0-034-028

BR-E2.1

PROJECT NO: 2012-254

GENERAL NOTES - ELECTRICAL

REFER TO SHEET BR-E0.1.

CONSTRUCTION NOTES - LIGHTING


L1 HARVEST EXISTING FIXTURES AT DEMO PHASE AND REINSTALL IN UPDATED CEILING CONDITION IN SAME ROOM AND LOCATION FROM PRIOR TO PROJECT WORK UTILIZING LABELS CREATED AT DEMO PHASE. CONTRACTOR TO COORDINATE NEW LOCATIONS WITH NEW CEILING WORK IF REQUIRED. RECONNECT LIGHT FIXTURES TO EXISTING LIGHTING CONTROL SYSTEM AND HOMERUN CIRCUIT.

L2 HARVEST EXISTING FIXTURES AT DEMO PHASE AND REINSTALL IN UPDATED CEILING CONDITION IN LOCATIONS SHOWN. CONTRACTOR TO COORDINATE NEW LOCATIONS WITH NEW CEILING WORK IF REQUIRED. PROVIDE NEW COOPER WAVELINX LIGHTING CONTROL DEVICES IN QUANTITIES AND LOCATIONS SHOWN FOR OPERATION OF LIGHT FIXTURES IN THE SPACE. PROVIDE QTY (1X) WAVELINX SWITCHPACK DEVICE PER CONTROL ZONE AND COORDINATE LOCATION OF SWITCHPACKS WITH FIELD CONDITIONS AND MANUFACTURER'S RECOMMENDATIONS. COORDINATE AND CONFIRM EXISTING LIGHT FIXTURE COMPATIBILITY WITH NEW LIGHTING CONTROL SYSTEM PRIOR TO PURCHASE.


L3 HARVEST EXISTING FIXTURES AT DEMO PHASE AND REINSTALL IN REINSTALLED GRID CEILING CONDITION IN SAME ROOM AND LOCATION FROM PRIOR TO PROJECT WORK UTILIZING LABELS CREATED AT DEMO PHASE. CONTRACTOR TO COORDINATE NEW LOCATIONS WITH NEW CEILING WORK IF REQUIRED. RECONNECT LIGHT FIXTURES TO EXISTING LIGHTING CONTROL SYSTEM AND HOMERUN CIRCUIT.

L4 PROVIDE AND INSTALL NEW LIGHT FIXTURES IN QUANTITIES AND LOCATIONS SHOWN. CONTRACTOR TO COORDINATE NEW LIGHT FIXTURE MOUNTING WITH FIELD CONDITIONS AND MANUFACTURER'S RECOMMENDATIONS. REUSE EXISTING CONDUIT PATHWAYS FOR NEW LIGHTING FIXTURES WHERE POSSIBLE. PROVIDE NEW COOPER WAVELINX LIGHTING CONTROL DEVICES FOR INTENDED CONTROL OF LIGHT FIXTURES IN SPACE. PROVIDE QTY (1X) WAVELINX SWITCHPACK DEVICE PER CONTROL ZONE AND COORDINATE LOCATION OF SWITCHPACKS WITH FIELD CONDITIONS AND MANUFACTURER'S RECOMMENDATIONS. COORDINATE LOCATIONS AND QUANITITIES OF SENSORS WITH MANUFACTURER'S RECOMMENDATIONS.

L5 CONTRACTOR TO PROVIDE REMOTE DRIVER ENCLOSURE FOR LIGHTING FIXTURES IN CAFETERIA SPACE IN THIS LOCATION. CONTRACTOR TO COORDINATE EXACT LOCATION OF ENCLOSURE WITH FIELD CONDITIONS AND MANUFACTURER'S RECOMMENDATIONS. REMOTE DRIVER ENCLOSURE TO BE ACCESSIBLE FOR MAINETANCE.

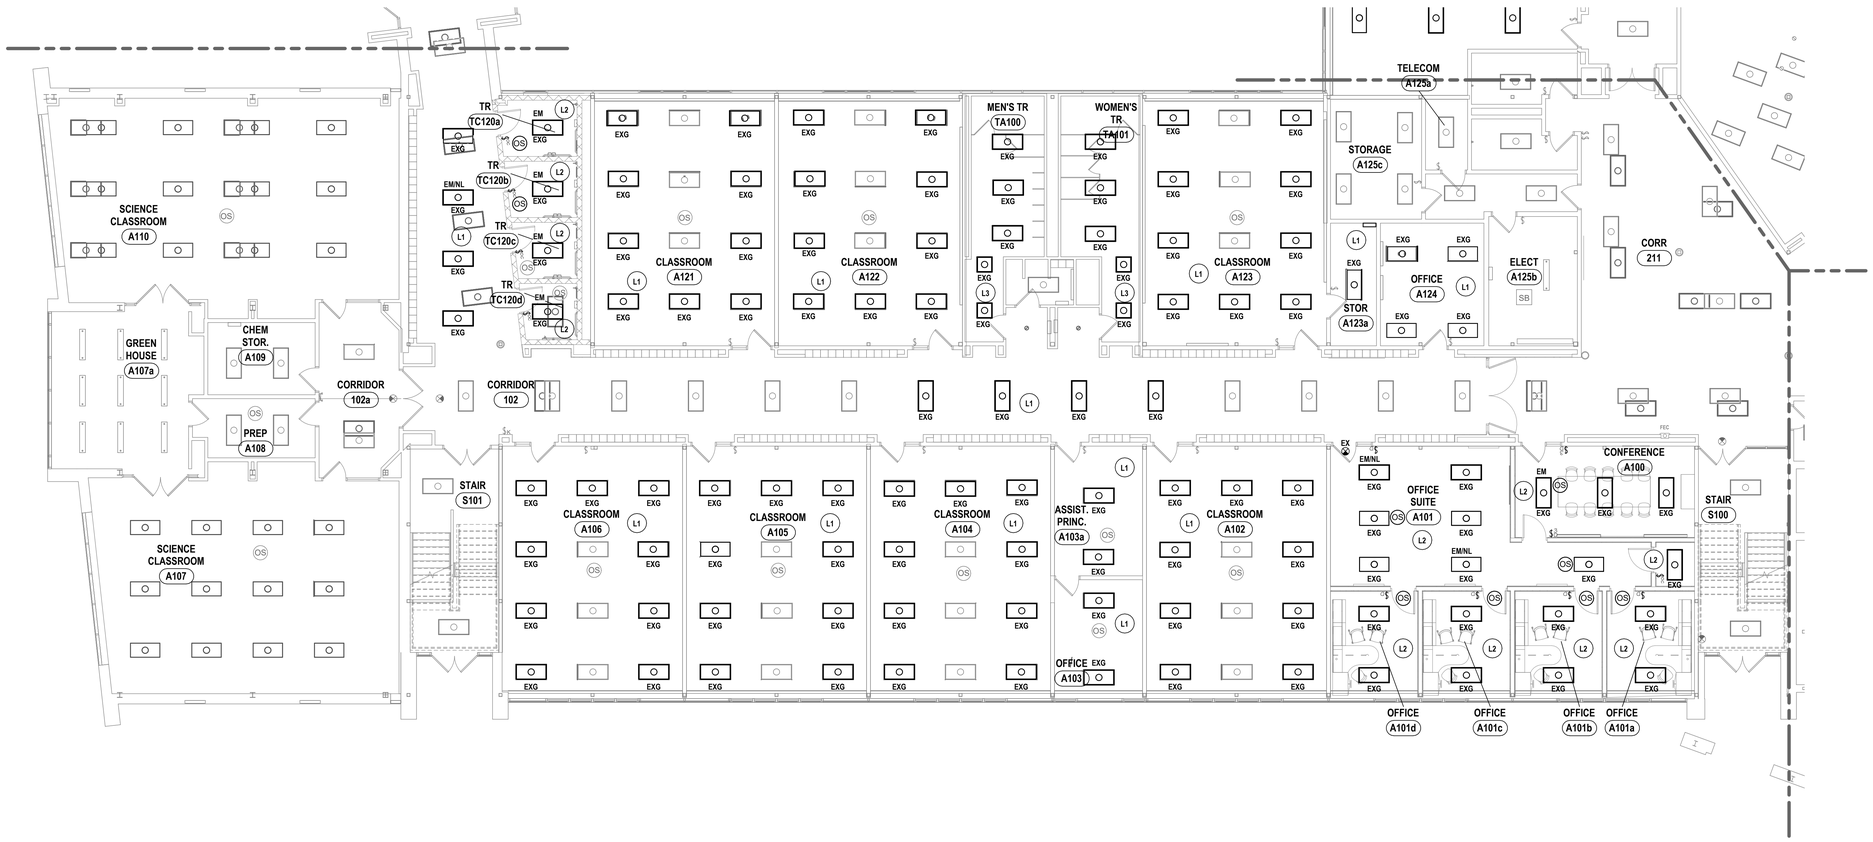

1 FIRST FLOOR LIGHTING PLAN - AREA A2
1/8" = 1'-0"

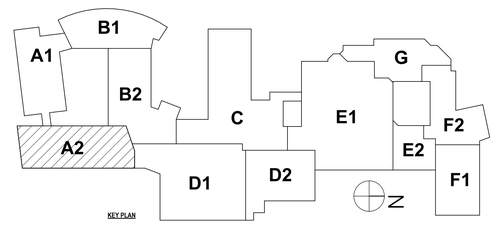

DRAWN BY:	ERP
CHECKED BY:	TWAC
DATE:	07/24/2026
PHASE:	CD

Copyright: 2026

#	DATE:	REVISION:
1	10/09/2026	ISSUED FOR BID

"IT IS A VIOLATION OF THE LAW FOR ANY PERSON TO MAKE UNAUTHORIZED ALTERATIONS OR ADDITIONS TO PLANS BEARING A LICENSED ENGINEER'S, ARCHITECT'S OR SURVEYOR'S SEAL."

HUNT ENGINEERS | ARCHITECTS | SURVEYORS
ALBANY, NY - BINGHAMTON, NY - HORSEHEADS, NY - ROCHESTER, NY
TOWANDA, PA - WILLIAMSPORT, PA
WWW.HUNT-EAS.COM 607 - 358 - 1000
NY CERTIFICATE NO. 0018220 PA CERTIFICATE NO. TSC2203131494-1

FIRST FLOOR LIGHTING PLAN AREA A2

BROADWAY 2026 RENOVATIONS & CAPITAL OUTLAY

ELMIRA CITY SCHOOL DISTRICT

1000 BROADWAY ST, ELMIRA, NY 14904

SED #: 07-06-00-01-0-034-027, 07-06-00-01-0-034-028

BR-E2.2

PROJECT NO: 2012-254

GENERAL NOTES - ELECTRICAL

REFER TO SHEET BR-E0.1.

CONSTRUCTION NOTES - LIGHTING


L1 HARVEST EXISTING FIXTURES AT DEMO PHASE AND REINSTALL IN UPDATED CEILING CONDITION IN SAME ROOM AND LOCATION FROM PRIOR TO PROJECT WORK UTILIZING LABELS CREATED AT DEMO PHASE. CONTRACTOR TO COORDINATE NEW LOCATIONS WITH NEW CEILING WORK IF REQUIRED. RECONNECT LIGHT FIXTURES TO EXISTING LIGHTING CONTROL SYSTEM AND HOMERUN CIRCUIT.

L2 HARVEST EXISTING FIXTURES AT DEMO PHASE AND REINSTALL IN UPDATED CEILING CONDITION IN LOCATIONS SHOWN. CONTRACTOR TO COORDINATE NEW LOCATIONS WITH NEW CEILING WORK IF REQUIRED. PROVIDE NEW COOPER WAVELINX LIGHTING CONTROL DEVICES IN QUANTITIES AND LOCATIONS SHOWN FOR OPERATION OF LIGHT FIXTURES IN THE SPACE. PROVIDE QTY (1X) WAVELINX SWITCHPACK DEVICE PER CONTROL ZONE AND COORDINATE LOCATION OF SWITCHPACKS WITH FIELD CONDITIONS AND MANUFACTURER'S RECOMMENDATIONS. COORDINATE AND CONFIRM EXISTING LIGHT FIXTURE COMPATIBILITY WITH NEW LIGHTING CONTROL SYSTEM PRIOR TO PURCHASE.

L3 HARVEST EXISTING FIXTURES AT DEMO PHASE AND REINSTALL IN REINSTALLED GRID CEILING CONDITION IN SAME ROOM AND LOCATION FROM PRIOR TO PROJECT WORK UTILIZING LABELS CREATED AT DEMO PHASE. CONTRACTOR TO COORDINATE NEW LOCATIONS WITH NEW CEILING WORK IF REQUIRED. RECONNECT LIGHT FIXTURES TO EXISTING LIGHTING CONTROL SYSTEM AND HOMERUN CIRCUIT.

L4 PROVIDE AND INSTALL NEW LIGHT FIXTURES IN QUANTITIES AND LOCATIONS SHOWN. CONTRACTOR TO COORDINATE NEW LIGHT FIXTURE MOUNTING WITH FIELD CONDITIONS AND MANUFACTURER'S RECOMMENDATIONS. REUSE EXISTING CONDUIT PATHWAYS FOR NEW LIGHTING FIXTURES WHERE POSSIBLE. PROVIDE NEW COOPER WAVELINX LIGHTING CONTROL DEVICES FOR INTENDED CONTROL OF LIGHT FIXTURES IN SPACE. PROVIDE QTY (1X) WAVELINX SWITCHPACK DEVICE PER CONTROL ZONE AND COORDINATE LOCATION OF SWITCHPACKS WITH FIELD CONDITIONS AND MANUFACTURER'S RECOMMENDATIONS. COORDINATE LOCATIONS AND QUANITITIES OF SENSORS WITH MANUFACTURER'S RECOMMENDATIONS.

L5 CONTRACTOR TO PROVIDE REMOTE DRIVER ENCLOSURE FOR LIGHTING FIXTURES IN CAFETERIA SPACE IN THIS LOCATION. CONTRACTOR TO COORDINATE EXACT LOCATION OF ENCLOSURE WITH FIELD CONDITIONS AND MANUFACTURER'S RECOMMENDATIONS. REMOTE DRIVER ENCLOSURE TO BE ACCESSIBLE FOR MAINETANCE.

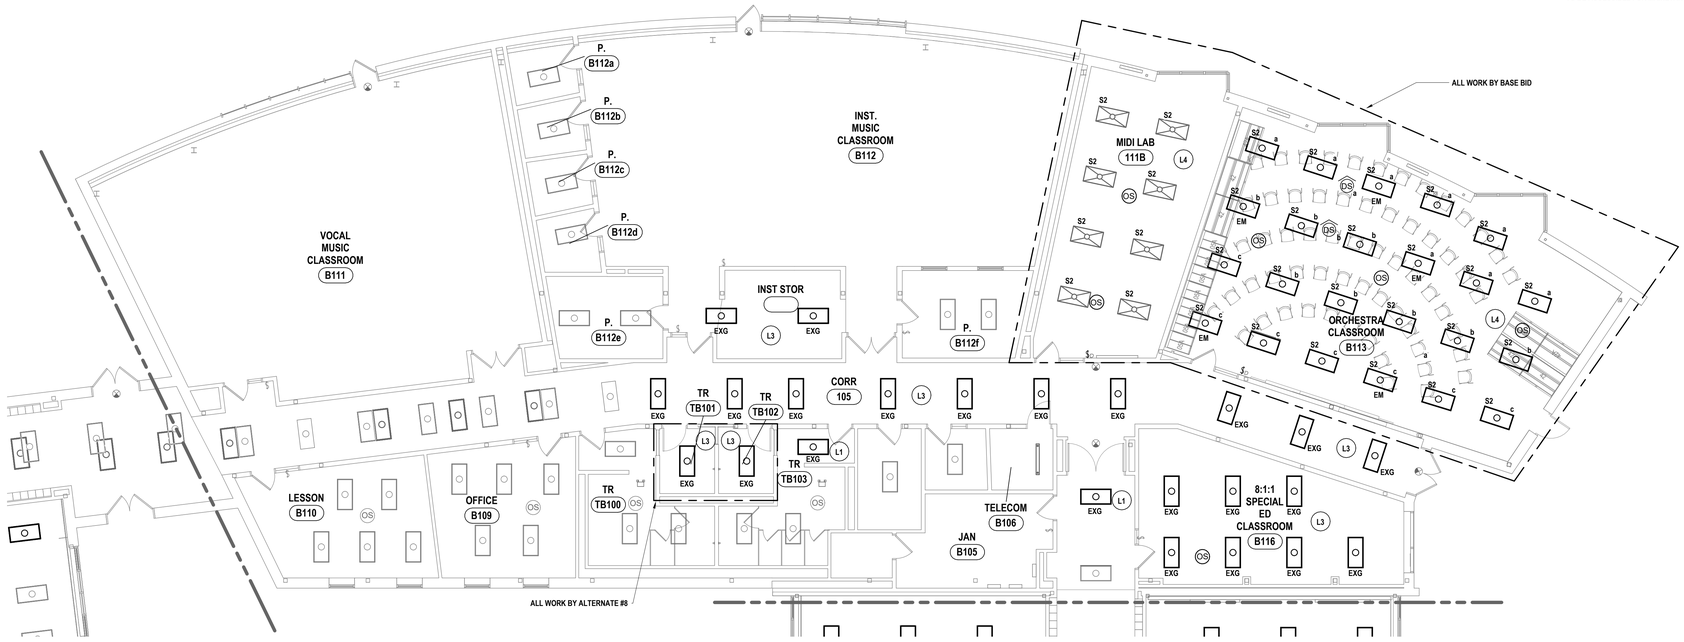

1 FIRST FLOOR LIGHTING PLAN - AREA B1
1/8" = 1'-0"



2 FIRST FLOOR LIGHTING PLAN - AREA B1 ALTERNATE #8
1/8" = 1'-0"

LIGHTING CONTROL NARRATIVE - ORCHESTRA CLASSROOM

LOWERCASE ZONE TAGS DESIGNATE CONTROL/DIMMING ZONES.


ZONE a - PRIMARY DAYLIGHT ZONE
ZONE b - SECONDARY DAYLIGHT ZONE
ZONE c - GENERAL DIMMING ZONE

EACH DAYLIGHT ZONE WILL BE CONTROLLED BY ITS OWN DAYLIGHT PHOTOCELL WHICH WILL DIM THE LIGHTS IN THAT ZONE BASED ON THE AMOUNT OF AMBIENT DAYLIGHT PRESENT. THE PHOTOCELL WILL BE PROGRAMMED TO NOT DIM THE LIGHTS LOWER THAN 10% OF MAXIMUM OUTPUT.

ZONES a, b, c WILL BE CONTROLLED TOGETHER VIA WAVELINX PRESET WALLSTATION DEVICE. PROVIDE WAVELINX WWL5 FOR EACH WALLSTATION DEVICE.

SCENE 1 - 100% OUTPUT
SCENE 2 - 75% OUTPUT
SCENE 3 - 50 % OUTPUT
SCENE 4 - 25% OUTPUT
RAISE/LOWER
ON/OFF

OCCUPANT SENSORS WILL BE PROGRAMMED TO SHUT OFF ALL LIGHTS AFTER 15 MINUTES OF SENSED VACANCY IN THE SPACE.

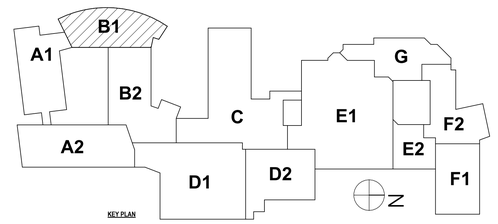

KEY PLAN

DRAWN BY:	ERP
CHECKED BY:	TWAC
DATE:	07/24/2026
PHASE:	CD

Copyright 2026

#	DATE:	REVISION:
1	10/09/2026	ISSUED FOR BID

"IT IS A VIOLATION OF THE LAW FOR ANY PERSON TO MAKE UNAUTHORIZED ALTERATIONS OR ADDITIONS TO PLANS BEARING A LICENSED ENGINEER'S, ARCHITECT'S OR SURVEYOR'S SEAL."

HUNT ENGINEERS | ARCHITECTS | SURVEYS
ALBANY, NY - BINGHAMTON, NY - HORSEHEADS, NY - ROCHESTER, NY
DUNMORE, PA - WILLIAMSPORT, PA
WWW.HUNT-EAS.COM 607 - 338 - 1000
NY CERTIFICATE NO. 075901 - PA CERTIFICATE NO. 0018220 - PA CERTIFICATE NO. TSC2203131464-1

FIRST FLOOR LIGHTING PLAN AREA B1

BROADWAY 2026 RENOVATIONS & CAPITAL OUTLAY
ELMIRA CITY SCHOOL DISTRICT
1000 BROADWAY ST, ELMIRA, NY 14904

SED # 07-06-00-01-0-034-027, 07-06-00-01-0-004-028

BR-E2.3

PROJECT NO: 2012-254



1 FIRST FLOOR LIGHTING PLAN - AREA B2
1/8" = 1'-0"

GENERAL NOTES - ELECTRICAL

REFER TO SHEET BR-E0.1.

CONSTRUCTION NOTES - LIGHTING

L1 HARVEST EXISTING FIXTURES AT DEMO PHASE AND REINSTALL IN UPDATED CEILING CONDITION IN SAME ROOM AND LOCATION FROM PRIOR TO PROJECT WORK UTILIZING LABELS CREATED AT DEMO PHASE. CONTRACTOR TO COORDINATE NEW LOCATIONS WITH NEW CEILING WORK IF REQUIRED. RECONNECT LIGHT FIXTURES TO EXISTING LIGHTING CONTROL SYSTEM AND HOMERUN CIRCUIT.

L2 HARVEST EXISTING FIXTURES AT DEMO PHASE AND REINSTALL IN UPDATED CEILING CONDITION IN LOCATIONS SHOWN. CONTRACTOR TO COORDINATE NEW LOCATIONS WITH NEW CEILING WORK IF REQUIRED. PROVIDE NEW COOPER WAVELINX LIGHTING CONTROL DEVICES IN QUANTITIES AND LOCATIONS SHOWN FOR OPERATION OF LIGHT FIXTURES IN THE SPACE. PROVIDE QTY (1X) WAVELINX SWITCHPACK DEVICE PER CONTROL ZONE AND COORDINATE LOCATION OF SWITCHPACKS WITH FIELD CONDITIONS AND MANUFACTURER'S RECOMMENDATIONS. COORDINATE AND CONFIRM EXISTING LIGHT FIXTURE COMPATIBILITY WITH NEW LIGHTING CONTROL SYSTEM PRIOR TO PURCHASE.

L3 HARVEST EXISTING FIXTURES AT DEMO PHASE AND REINSTALL IN REINSTALLED GRID CEILING CONDITION IN SAME ROOM AND LOCATION FROM PRIOR TO PROJECT WORK UTILIZING LABELS CREATED AT DEMO PHASE. CONTRACTOR TO COORDINATE NEW LOCATIONS WITH NEW CEILING WORK IF REQUIRED. RECONNECT LIGHT FIXTURES TO EXISTING LIGHTING CONTROL SYSTEM AND HOMERUN CIRCUIT.

L4 PROVIDE AND INSTALL NEW LIGHT FIXTURES IN QUANTITIES AND LOCATIONS SHOWN. CONTRACTOR TO COORDINATE NEW LIGHT FIXTURE MOUNTING WITH FIELD CONDITIONS AND MANUFACTURER'S RECOMMENDATIONS. REUSE EXISTING CONDUIT PATHWAYS FOR NEW LIGHTING FIXTURES WHERE POSSIBLE. PROVIDE NEW COOPER WAVELINX LIGHTING CONTROL DEVICES FOR INTENDED CONTROL OF LIGHT FIXTURES IN SPACE. PROVIDE QTY (1X) WAVELINX SWITCHPACK DEVICE PER CONTROL ZONE AND COORDINATE LOCATION OF SWITCHPACKS WITH FIELD CONDITIONS AND MANUFACTURER'S RECOMMENDATIONS. COORDINATE LOCATIONS AND QUANITITIES OF SENSORS WITH MANUFACTURER'S RECOMMENDATIONS.

L5 CONTRACTOR TO PROVIDE REMOTE DRIVER ENCLOSURE FOR LIGHTING FIXTURES IN CAFETERIA SPACE IN THIS LOCATION. CONTRACTOR TO COORDINATE EXACT LOCATION OF ENCLOSURE WITH FIELD CONDITIONS AND MANUFACTURER'S RECOMMENDATIONS. REMOTE DRIVER ENCLOSURE TO BE ACCESSIBLE FOR MAINETANCE.

DRAWN BY:	ERP
CHECKED BY:	TWAC
DATE:	07/24/2026
PHASE:	CD

Copyright: 2026

#	DATE:	REVISION:
1	10/09/2026	ISSUED FOR BID

"IT IS A VIOLATION OF THE LAW FOR ANY PERSON TO MAKE UNAUTHORIZED ALTERATIONS OR ADDITIONS TO PLANS BEARING A LICENSED ENGINEER'S, ARCHITECT'S OR SURVEYOR'S SEAL."


HUNT ENGINEERS | ARCHITECTS | SURVEYORS
ALBANY, NY - BINGHAMTON, NY - HORSEHEADS, NY - ROCHESTER, NY
WILLIAMSPORT, PA - NEW YORK, NY - TOWANDA, PA - WILLIAMSTOWN, MA
WWW.HUNT-EAS.COM 607 - 358 - 1000
NY CERTIFICATE NO. 0018220 PA CERTIFICATE NO. TSC220313464-1

FIRST FLOOR LIGHTING PLAN AREA B2

BROADWAY 2026 RENOVATIONS & CAPITAL OUTLAY

ELMIRA CITY SCHOOL DISTRICT

1000 BROADWAY ST, ELMIRA, NY 14904

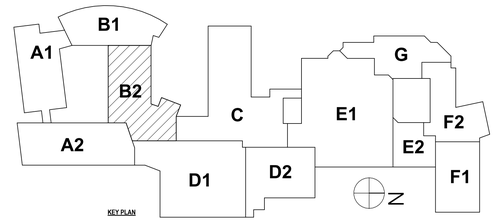

KEY PLAN

SED#: 07-06-00-01-0-034-021, 07-06-00-01-0-034-028

BR-E2.4

PROJECT NO: 2012-254

GENERAL NOTES - ELECTRICAL

REFER TO SHEET BR-E0.1.

CONSTRUCTION NOTES - LIGHTING

L1 HARVEST EXISTING FIXTURES AT DEMO PHASE AND REINSTALL IN UPDATED CEILING CONDITION IN SAME ROOM AND LOCATION FROM PRIOR TO PROJECT WORK UTILIZING LABELS CREATED AT DEMO PHASE. CONTRACTOR TO COORDINATE NEW LOCATIONS WITH NEW CEILING WORK IF REQUIRED. RECONNECT LIGHT FIXTURES TO EXISTING LIGHTING CONTROL SYSTEM AND HOMERUN CIRCUIT.

L2 HARVEST EXISTING FIXTURES AT DEMO PHASE AND REINSTALL IN UPDATED CEILING CONDITION IN LOCATIONS SHOWN. CONTRACTOR TO COORDINATE NEW LOCATIONS WITH NEW CEILING WORK IF REQUIRED. PROVIDE NEW COOPER WAVELINX LIGHTING CONTROL DEVICES IN QUANTITIES AND LOCATIONS SHOWN FOR OPERATION OF LIGHT FIXTURES IN THE SPACE. PROVIDE QTY (1X) WAVELINX SWITCHPACK DEVICE PER CONTROL ZONE AND COORDINATE LOCATION OF SWITCHPACKS WITH FIELD CONDITIONS AND MANUFACTURER'S RECOMMENDATIONS. COORDINATE AND CONFIRM EXISTING LIGHT FIXTURE COMPATIBILITY WITH NEW LIGHTING CONTROL SYSTEM PRIOR TO PURCHASE.

L3 HARVEST EXISTING FIXTURES AT DEMO PHASE AND REINSTALL IN REINSTALLED GRID CEILING CONDITION IN SAME ROOM AND LOCATION FROM PRIOR TO PROJECT WORK UTILIZING LABELS CREATED AT DEMO PHASE. CONTRACTOR TO COORDINATE NEW LOCATIONS WITH NEW CEILING WORK IF REQUIRED. RECONNECT LIGHT FIXTURES TO EXISTING LIGHTING CONTROL SYSTEM AND HOMERUN CIRCUIT.

L4 PROVIDE AND INSTALL NEW LIGHT FIXTURES IN QUANTITIES AND LOCATIONS SHOWN. CONTRACTOR TO COORDINATE NEW LIGHT FIXTURE MOUNTING WITH FIELD CONDITIONS AND MANUFACTURER'S RECOMMENDATIONS. REUSE EXISTING CONDUIT PATHWAYS FOR NEW LIGHTING FIXTURES WHERE POSSIBLE. PROVIDE NEW COOPER WAVELINX LIGHTING CONTROL DEVICES FOR INTENDED CONTROL OF LIGHT FIXTURES IN SPACE. PROVIDE QTY (1X) WAVELINX SWITCHPACK DEVICE PER CONTROL ZONE AND COORDINATE LOCATION OF SWITCHPACKS WITH FIELD CONDITIONS AND MANUFACTURER'S RECOMMENDATIONS. COORDINATE LOCATIONS AND QUANITITIES OF SENSORS WITH MANUFACTURER'S RECOMMENDATIONS.

L5 CONTRACTOR TO PROVIDE REMOTE DRIVER ENCLOSURE FOR LIGHTING FIXTURES IN CAFETERIA SPACE IN THIS LOCATION. CONTRACTOR TO COORDINATE EXACT LOCATION OF ENCLOSURE WITH FIELD CONDITIONS AND MANUFACTURER'S RECOMMENDATIONS. REMOTE DRIVER ENCLOSURE TO BE ACCESSIBLE FOR MAINETANCE.

LIGHTING CONTROL NARRATIVE - CAFETERIA

LOWERCASE ZONE TAGS DESIGNATE CONTROL/DIMMING ZONES.

ZONE a - PRIMARY DAYLIGHT ZONE 1
ZONE b - SECONDARY DAYLIGHT ZONE 1
ZONE c - PRIMARY DAYLIGHT ZONE 2
ZONE d - SECONDARY DAYLIGHT ZONE 2
ZONE e - GENERAL DIMMING ZONE
ZONE f - GENERAL DIMMING ZONE

EACH DAYLIGHT ZONE WILL BE CONTROLLED BY ITS OWN DAYLIGHT PHOTOCELL WHICH WILL DIM THE LIGHTS IN THAT ZONE BASED ON THE AMOUNT OF AMBIENT DAYLIGHT PRESENT. THE PHOTOCELL WILL BE PROGRAMMED TO NOT DIM THE LIGHTS LOWER THAN 10% OF MAXIMUM OUTPUT.

ZONES a, b, c, d, e WILL BE CONTROLLED TOGETHER VIA WAVELINX PRESET WALLSTATION DEVICE.
ZONE f WILL BE CONTROLLED VIA WAVELINX PRESET WALLSTATION DEVICE.
PROVIDE WAVELINX WWLS FOR EACH WALLSTATION DEVICE.

SCENE 1 - 100% OUTPUT
SCENE 2 - 75% OUTPUT
SCENE 3 - 50 % OUTPUT
SCENE 4 - 25% OUTPUT
RAISE/LOWER
ON/OFF

OCCUPANT SENSORS WILL BE PROGRAMMED TO SHUT OFF ALL LIGHTS AFTER 15 MINUTES OF SENSED VACANCY IN THE SPACE.

DRAWN BY:	ERP
CHECKED BY:	TWAC
DATE:	07/24/2026
PHASE:	CD

Copyright: 2026

#	DATE:	REVISION:
1	10/09/2026	ISSUED FOR BID

IT IS A VIOLATION OF THE LAW FOR ANY PERSON TO MAKE UNAUTHORIZED ALTERATIONS OR ADDITIONS TO PLANS BEARING A LICENSED ENGINEER'S, ARCHITECT'S OR SURVEYOR'S SEAL."

HUNT ENGINEERS | ARCHITECTS | SURVEYORS
ALBANY, NY - BINGHAMTON, NY - HORSEHEADS, NY - ROCHESTER, NY
TOWANDA, PA - WILLIAMSPORT, PA - WILMINGTON, DE
WWW.HUNT-EAS.COM 607 - 398 - 1000
NY CERTIFICATE NO. 0018220 PA CERTIFICATE NO. TSC22003131464-1

FIRST FLOOR LIGHTING PLAN AREA C

BROADWAY 2026 RENOVATIONS & CAPITAL OUTLAY

ELMIRA CITY SCHOOL DISTRICT

1000 BROADWAY ST, ELMIRA, NY 14904

SED #: 07-06-00-01-0-034-027, 07-06-00-01-0-034-028

BR-E2.5

PROJECT NO: 2012-254

1 FIRST FLOOR LIGHTING PLAN - AREA C
1/8" = 1'-0"

KEY PLAN

GENERAL NOTES - ELECTRICAL

REFER TO SHEET BR-E0.1.

CONSTRUCTION NOTES - LIGHTING


L1 HARVEST EXISTING FIXTURES AT DEMO PHASE AND REINSTALL IN UPDATED CEILING CONDITION IN SAME ROOM AND LOCATION FROM PRIOR TO PROJECT WORK UTILIZING LABELS CREATED AT DEMO PHASE. CONTRACTOR TO COORDINATE NEW LOCATIONS WITH NEW CEILING WORK IF REQUIRED. RECONNECT LIGHT FIXTURES TO EXISTING LIGHTING CONTROL SYSTEM AND HOMERUN CIRCUIT.

L2 HARVEST EXISTING FIXTURES AT DEMO PHASE AND REINSTALL IN UPDATED CEILING CONDITION IN LOCATIONS SHOWN. CONTRACTOR TO COORDINATE NEW LOCATIONS WITH NEW CEILING WORK IF REQUIRED. PROVIDE NEW COOPER WAVELINX LIGHTING CONTROL DEVICES IN QUANTITIES AND LOCATIONS SHOWN FOR OPERATION OF LIGHT FIXTURES IN THE SPACE. PROVIDE QTY (1X) WAVELINX SWITCHPACK DEVICE PER CONTROL ZONE AND COORDINATE LOCATION OF SWITCHPACKS WITH FIELD CONDITIONS AND MANUFACTURER'S RECOMMENDATIONS. COORDINATE AND CONFIRM EXISTING LIGHT FIXTURE COMPATIBILITY WITH NEW LIGHTING CONTROL SYSTEM PRIOR TO PURCHASE.

L3 HARVEST EXISTING FIXTURES AT DEMO PHASE AND REINSTALL IN REINSTALLED GRID CEILING CONDITION IN SAME ROOM AND LOCATION FROM PRIOR TO PROJECT WORK UTILIZING LABELS CREATED AT DEMO PHASE. CONTRACTOR TO COORDINATE NEW LOCATIONS WITH NEW CEILING WORK IF REQUIRED. RECONNECT LIGHT FIXTURES TO EXISTING LIGHTING CONTROL SYSTEM AND HOMERUN CIRCUIT.

L4 PROVIDE AND INSTALL NEW LIGHT FIXTURES IN QUANTITIES AND LOCATIONS SHOWN. CONTRACTOR TO COORDINATE NEW LIGHT FIXTURE MOUNTING WITH FIELD CONDITIONS AND MANUFACTURER'S RECOMMENDATIONS. REUSE EXISTING CONDUIT PATHWAYS FOR NEW LIGHTING FIXTURES WHERE POSSIBLE. PROVIDE NEW COOPER WAVELINX LIGHTING CONTROL DEVICES FOR INTENDED CONTROL OF LIGHT FIXTURES IN SPACE. PROVIDE QTY (1X) WAVELINX SWITCHPACK DEVICE PER CONTROL ZONE AND COORDINATE LOCATION OF SWITCHPACKS WITH FIELD CONDITIONS AND MANUFACTURER'S RECOMMENDATIONS. COORDINATE LOCATIONS AND QUANITITIES OF SENSORS WITH MANUFACTURER'S RECOMMENDATIONS.


L5 CONTRACTOR TO PROVIDE REMOTE DRIVER ENCLOSURE FOR LIGHTING FIXTURES IN CAFETERIA SPACE IN THIS LOCATION. CONTRACTOR TO COORDINATE EXACT LOCATION OF ENCLOSURE WITH FIELD CONDITIONS AND MANUFACTURER'S RECOMMENDATIONS. REMOTE DRIVER ENCLOSURE TO BE ACCESSIBLE FOR MAINETANCE.

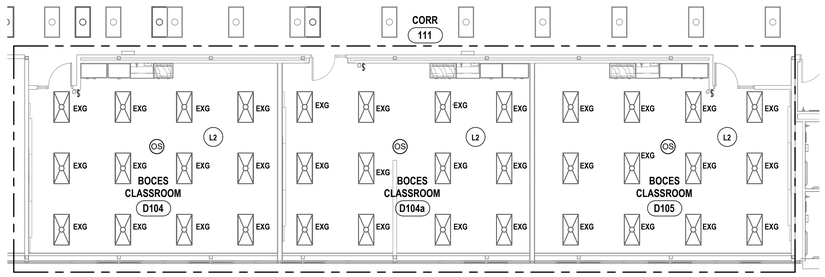

2 FIRST FLOOR LIGHTING PLAN - AREA D1 ALTERNATE #9
1/8" = 1'-0"



1 FIRST FLOOR LIGHTING PLAN - AREA D1
1/8" = 1'-0"

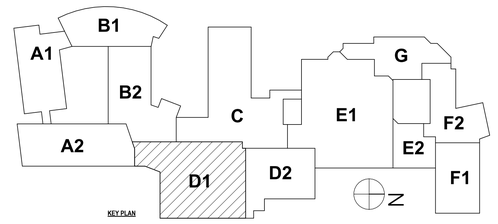

DRAWN BY:	ERP
CHECKED BY:	TWAC
DATE:	07/24/2026
PHASE:	CD

Copyright 2026

#	DATE:	REVISION:
1	10/09/2026	ISSUED FOR BID

"IT IS A VIOLATION OF THE LAW FOR ANY PERSON TO MAKE UNAUTHORIZED ALTERATIONS OR ADDITIONS TO PLANS BEARING A LICENSED ENGINEER'S, ARCHITECT'S OR SURVEYOR'S SEAL."

HUNT ENGINEERS | ARCHITECTS | SURVEYORS
ALBANY, NY - BINGHAMTON, NY - HORSEHEADS, NY - ROCHESTER, NY
TOWANDA, PA - WILLIAMSPORT, PA
WWW.HUNT-EAS.COM 607 - 358 - 1000
NY CERTIFICATE NO. 0018220 PA CERTIFICATE NO. TSC220313464-1

FIRST FLOOR LIGHTING PLAN AREA D1

BROADWAY 2026 RENOVATIONS & CAPITAL OUTLAY


ELMIRA CITY SCHOOL DISTRICT

1000 BROADWAY ST, ELMIRA, NY 14904

BR-E2.6

PROJECT NO: 2012-254

SED #: 07-06-00-01-0-034-027, 07-06-00-01-0-004-028

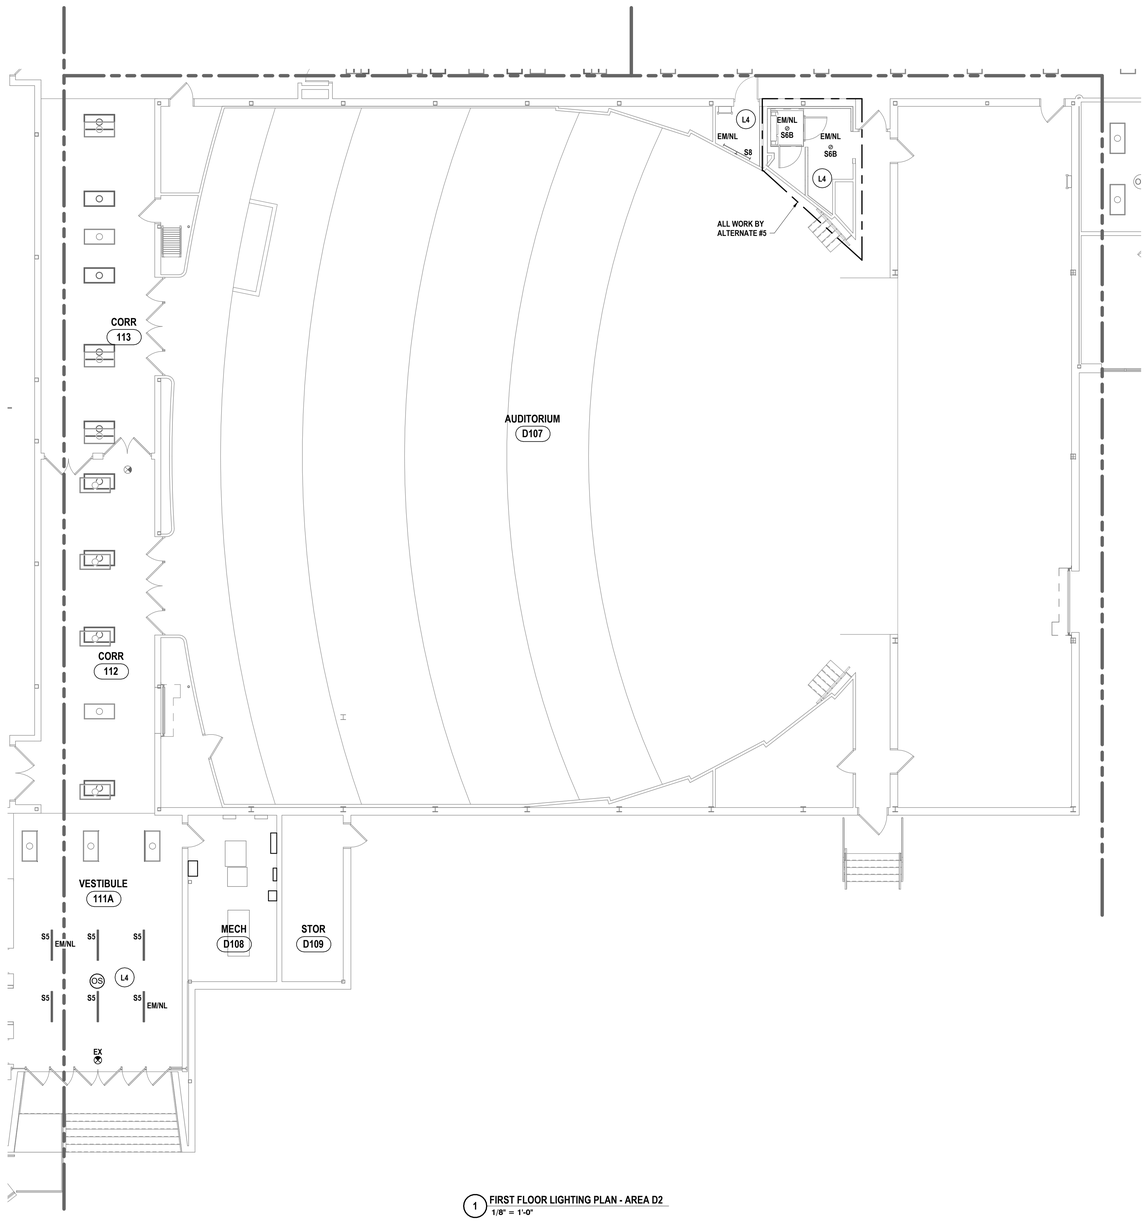

1 FIRST FLOOR LIGHTING PLAN - AREA D2
1/8" = 1'-0"

GENERAL NOTES - ELECTRICAL

REFER TO SHEET BR-E0.1.

CONSTRUCTION NOTES - LIGHTING

L1 HARVEST EXISTING FIXTURES AT DEMO PHASE AND REINSTALL IN UPDATED CEILING CONDITION IN SAME ROOM AND LOCATION FROM PRIOR TO PROJECT WORK UTILIZING LABELS CREATED AT DEMO PHASE. CONTRACTOR TO COORDINATE NEW LOCATIONS WITH NEW CEILING WORK IF REQUIRED. RECONNECT LIGHT FIXTURES TO EXISTING LIGHTING CONTROL SYSTEM AND HOMERUN CIRCUIT.

L2 HARVEST EXISTING FIXTURES AT DEMO PHASE AND REINSTALL IN UPDATED CEILING CONDITION IN LOCATIONS SHOWN. CONTRACTOR TO COORDINATE NEW LOCATIONS WITH NEW CEILING WORK IF REQUIRED. PROVIDE NEW COOPER WAVELINX LIGHTING CONTROL DEVICES IN QUANTITIES AND LOCATIONS SHOWN FOR OPERATION OF LIGHT FIXTURES IN THE SPACE. PROVIDE QTY (1X) WAVELINX SWITCHPACK DEVICE PER CONTROL ZONE AND COORDINATE LOCATION OF SWITCHPACKS WITH FIELD CONDITIONS AND MANUFACTURER'S RECOMMENDATIONS. COORDINATE AND CONFIRM EXISTING LIGHT FIXTURE COMPATIBILITY WITH NEW LIGHTING CONTROL SYSTEM PRIOR TO PURCHASE.

L3 HARVEST EXISTING FIXTURES AT DEMO PHASE AND REINSTALL IN REINSTALLED GRID CEILING CONDITION IN SAME ROOM AND LOCATION FROM PRIOR TO PROJECT WORK UTILIZING LABELS CREATED AT DEMO PHASE. CONTRACTOR TO COORDINATE NEW LOCATIONS WITH NEW CEILING WORK IF REQUIRED. RECONNECT LIGHT FIXTURES TO EXISTING LIGHTING CONTROL SYSTEM AND HOMERUN CIRCUIT.

L4 PROVIDE AND INSTALL NEW LIGHT FIXTURES IN QUANTITIES AND LOCATIONS SHOWN. CONTRACTOR TO COORDINATE NEW LIGHT FIXTURE MOUNTING WITH FIELD CONDITIONS AND MANUFACTURER'S RECOMMENDATIONS. REUSE EXISTING CONDUIT PATHWAYS FOR NEW LIGHTING FIXTURES WHERE POSSIBLE. PROVIDE NEW COOPER WAVELINX LIGHTING CONTROL DEVICES FOR INTENDED CONTROL OF LIGHT FIXTURES IN SPACE. PROVIDE QTY (1X) WAVELINX SWITCHPACK DEVICE PER CONTROL ZONE AND COORDINATE LOCATION OF SWITCHPACKS WITH FIELD CONDITIONS AND MANUFACTURER'S RECOMMENDATIONS. COORDINATE LOCATIONS AND QUANITITIES OF SENSORS WITH MANUFACTURER'S RECOMMENDATIONS.

L5 CONTRACTOR TO PROVIDE REMOTE DRIVER ENCLOSURE FOR LIGHTING FIXTURES IN CAFETERIA SPACE IN THIS LOCATION. CONTRACTOR TO COORDINATE EXACT LOCATION OF ENCLOSURE WITH FIELD CONDITIONS AND MANUFACTURER'S RECOMMENDATIONS. REMOTE DRIVER ENCLOSURE TO BE ACCESSIBLE FOR MAINETANCE.

DRAWN BY:	ERP
CHECKED BY:	TWAC
DATE:	07/24/2026
PHASE:	CD

Copyright, 2026


#	DATE:	REVISION:
1	10/09/2026	ISSUED FOR BID

"IT IS A VIOLATION OF THE LAW FOR ANY PERSON TO MAKE UNAUTHORIZED ALTERATIONS OR ADDITIONS TO PLANS BEARING A LICENSED ENGINEER'S, ARCHITECT'S OR SURVEYOR'S SEAL."

HUNT ENGINEERS | ARCHITECTS | SURVEYORS
ALBANY, NY - BINGHAMTON, NY - HORSEHEADS, NY - ROCHESTER, NY
TOWSON, MD - PHILADELPHIA, PA - NORTHAMPTON, MA
WWW.HUNT-EAS.COM 607 - 358 - 1000
NY CERTIFICATE NO. 0018220 PA CERTIFICATE NO. TSC22003131464-1

FIRST FLOOR LIGHTING PLAN AREA D2

BROADWAY 2026 RENOVATIONS & CAPITAL OUTLAY
ELMIRA CITY SCHOOL DISTRICT
1000 BROADWAY ST, ELMIRA, NY 14904

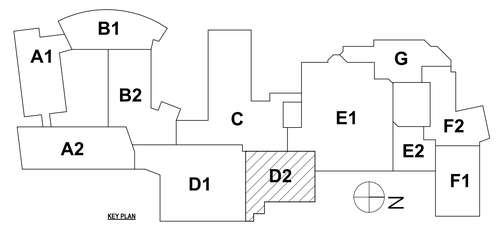

KEY PLAN

SED #: 07-06-00-01-0-034-027, 07-06-00-01-0-034-028

BR-E2.7

PROJECT NO: 2012-254

GENERAL NOTES - ELECTRICAL

REFER TO SHEET BR-E0.1.

CONSTRUCTION NOTES - LIGHTING

L1 HARVEST EXISTING FIXTURES AT DEMO PHASE AND REINSTALL IN UPDATED CEILING CONDITION IN SAME ROOM AND LOCATION FROM PRIOR TO PROJECT WORK UTILIZING LABELS CREATED AT DEMO PHASE. CONTRACTOR TO COORDINATE NEW LOCATIONS WITH NEW CEILING WORK IF REQUIRED. RECONNECT LIGHT FIXTURES TO EXISTING LIGHTING CONTROL SYSTEM AND HOMERUN CIRCUIT.

L2 HARVEST EXISTING FIXTURES AT DEMO PHASE AND REINSTALL IN UPDATED CEILING CONDITION IN LOCATIONS SHOWN. CONTRACTOR TO COORDINATE NEW LOCATIONS WITH NEW CEILING WORK IF REQUIRED. PROVIDE NEW COOPER WAVELINX LIGHTING CONTROL DEVICES IN QUANTITIES AND LOCATIONS SHOWN FOR OPERATION OF LIGHT FIXTURES IN THE SPACE. PROVIDE QTY (1X) WAVELINX SWITCHPACK DEVICE PER CONTROL ZONE AND COORDINATE LOCATION OF SWITCHPACKS WITH FIELD CONDITIONS AND MANUFACTURER'S RECOMMENDATIONS. COORDINATE AND CONFIRM EXISTING LIGHT FIXTURE COMPATIBILITY WITH NEW LIGHTING CONTROL SYSTEM PRIOR TO PURCHASE.

L3 HARVEST EXISTING FIXTURES AT DEMO PHASE AND REINSTALL IN REINSTALLED GRID CEILING CONDITION IN SAME ROOM AND LOCATION FROM PRIOR TO PROJECT WORK UTILIZING LABELS CREATED AT DEMO PHASE. CONTRACTOR TO COORDINATE NEW LOCATIONS WITH NEW CEILING WORK IF REQUIRED. RECONNECT LIGHT FIXTURES TO EXISTING LIGHTING CONTROL SYSTEM AND HOMERUN CIRCUIT.

L4 PROVIDE AND INSTALL NEW LIGHT FIXTURES IN QUANTITIES AND LOCATIONS SHOWN. CONTRACTOR TO COORDINATE NEW LIGHT FIXTURE MOUNTING WITH FIELD CONDITIONS AND MANUFACTURER'S RECOMMENDATIONS. REUSE EXISTING CONDUIT PATHWAYS FOR NEW LIGHTING FIXTURES WHERE POSSIBLE. PROVIDE NEW COOPER WAVELINX LIGHTING CONTROL DEVICES FOR INTENDED CONTROL OF LIGHT FIXTURES IN SPACE. PROVIDE QTY (1X) WAVELINX SWITCHPACK DEVICE PER CONTROL ZONE AND COORDINATE LOCATION OF SWITCHPACKS WITH FIELD CONDITIONS AND MANUFACTURER'S RECOMMENDATIONS. COORDINATE LOCATIONS AND QUANITITIES OF SENSORS WITH MANUFACTURER'S RECOMMENDATIONS.

L5 CONTRACTOR TO PROVIDE REMOTE DRIVER ENCLOSURE FOR LIGHTING FIXTURES IN CAFETERIA SPACE IN THIS LOCATION. CONTRACTOR TO COORDINATE EXACT LOCATION OF ENCLOSURE WITH FIELD CONDITIONS AND MANUFACTURER'S RECOMMENDATIONS. REMOTE DRIVER ENCLOSURE TO BE ACCESSIBLE FOR MAINETANCE.

DRAWN BY:	ERP
CHECKED BY:	TWAC
DATE:	07/24/2026
PHASE:	CD

Copyright 2026

#	DATE:	REVISION:
1	10/09/2026	ISSUED FOR BID

IT IS A VIOLATION OF THE LAW FOR ANY PERSON TO MAKE UNAUTHORIZED ALTERATIONS OR ADDITIONS TO PLANS BEARING A LICENSED ENGINEER'S, ARCHITECT'S OR SURVEYOR'S SEAL."

HUNT ENGINEERS | ARCHITECTS | SURVEYORS
ALBANY, NY - BINGHAMTON, NY - HORSEHEADS, NY - ROCHESTER, NY
(607) 433-2200 FAX (607) 433-2220
WWW.HUNT-EAS.COM 607 - 338 - 1000
NY CERTIFICATE NO. 0018220 PA CERTIFICATE NO. TSC2203131464-1

FIRST FLOOR LIGHTING PLAN AREA E1

BROADWAY 2026 RENOVATIONS & CAPITAL OUTLAY
ELMIRA CITY SCHOOL DISTRICT
1000 BROADWAY ST, ELMIRA, NY 14904

BR-E2.8

PROJECT NO: 2012-254

SED #: 07-06-00-01-0-034-027, 07-06-00-01-0-034-028

KEY PLAN

1 FIRST FLOOR LIGHTING PLAN - AREA E1
1/8" = 1'-0"

GENERAL NOTES - ELECTRICAL

REFER TO SHEET BR-E0.1.

CONSTRUCTION NOTES - LIGHTING

L1 HARVEST EXISTING FIXTURES AT DEMO PHASE AND REINSTALL IN UPDATED CEILING CONDITION IN SAME ROOM AND LOCATION FROM PRIOR TO PROJECT WORK UTILIZING LABELS CREATED AT DEMO PHASE. CONTRACTOR TO COORDINATE NEW LOCATIONS WITH NEW CEILING WORK IF REQUIRED. RECONNECT LIGHT FIXTURES TO EXISTING LIGHTING CONTROL SYSTEM AND HOMERUN CIRCUIT.

L2 HARVEST EXISTING FIXTURES AT DEMO PHASE AND REINSTALL IN UPDATED CEILING CONDITION IN LOCATIONS SHOWN. CONTRACTOR TO COORDINATE NEW LOCATIONS WITH NEW CEILING WORK IF REQUIRED. PROVIDE NEW COOPER WAVELINX LIGHTING CONTROL DEVICES IN QUANTITIES AND LOCATIONS SHOWN FOR OPERATION OF LIGHT FIXTURES IN THE SPACE. PROVIDE QTY (1X) WAVELINX SWITCHPACK DEVICE PER CONTROL ZONE AND COORDINATE LOCATION OF SWITCHPACKS WITH FIELD CONDITIONS AND MANUFACTURER'S RECOMMENDATIONS. COORDINATE AND CONFIRM EXISTING LIGHT FIXTURE COMPATIBILITY WITH NEW LIGHTING CONTROL SYSTEM PRIOR TO PURCHASE.


L3 HARVEST EXISTING FIXTURES AT DEMO PHASE AND REINSTALL IN REINSTALLED GRID CEILING CONDITION IN SAME ROOM AND LOCATION FROM PRIOR TO PROJECT WORK UTILIZING LABELS CREATED AT DEMO PHASE. CONTRACTOR TO COORDINATE NEW LOCATIONS WITH NEW CEILING WORK IF REQUIRED. RECONNECT LIGHT FIXTURES TO EXISTING LIGHTING CONTROL SYSTEM AND HOMERUN CIRCUIT.

L4 PROVIDE AND INSTALL NEW LIGHT FIXTURES IN QUANTITIES AND LOCATIONS SHOWN. CONTRACTOR TO COORDINATE NEW LIGHT FIXTURE MOUNTING WITH FIELD CONDITIONS AND MANUFACTURER'S RECOMMENDATIONS. REUSE EXISTING CONDUIT PATHWAYS FOR NEW LIGHTING FIXTURES WHERE POSSIBLE. PROVIDE NEW COOPER WAVELINX LIGHTING CONTROL DEVICES FOR INTENDED CONTROL OF LIGHT FIXTURES IN SPACE. PROVIDE QTY (1X) WAVELINX SWITCHPACK DEVICE PER CONTROL ZONE AND COORDINATE LOCATION OF SWITCHPACKS WITH FIELD CONDITIONS AND MANUFACTURER'S RECOMMENDATIONS. COORDINATE LOCATIONS AND QUANITITIES OF SENSORS WITH MANUFACTURER'S RECOMMENDATIONS.

L5 CONTRACTOR TO PROVIDE REMOTE DRIVER ENCLOSURE FOR LIGHTING FIXTURES IN CAFETERIA SPACE IN THIS LOCATION. CONTRACTOR TO COORDINATE EXACT LOCATION OF ENCLOSURE WITH FIELD CONDITIONS AND MANUFACTURER'S RECOMMENDATIONS. REMOTE DRIVER ENCLOSURE TO BE ACCESSIBLE FOR MAINETANCE.



1 FIRST FLOOR LIGHTING PLAN - AREA E2
1/8" = 1'-0"

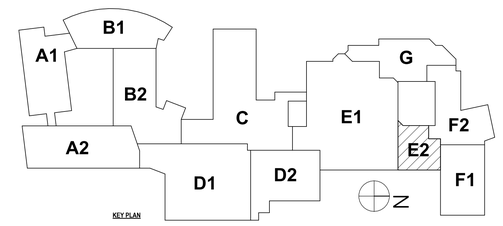

KEY PLAN

DRAWN BY:	ERP
CHECKED BY:	TWAC
DATE:	07/24/2026
PHASE:	CD

Copyright: 2026

#	DATE:	REVISION:
1	10/09/2026	ISSUED FOR BID

"IT IS A VIOLATION OF THE LAW FOR ANY PERSON TO MAKE UNAUTHORIZED ALTERATIONS OR ADDITIONS TO PLANS BEARING A LICENSED ENGINEER'S, ARCHITECT'S OR SURVEYOR'S SEAL."

HUNT ENGINEERS | ARCHITECTS | SURVEYORS
ALBANY, NY - BINGHAMTON, NY - HORSEHEADS, NY - ROCHESTER, NY
WWW.HUNT-EAS.COM 607 - 238 - 1000
NY CERTIFICATE NO. 0018220 PA CERTIFICATE NO. TSC2203131464-1

FIRST FLOOR LIGHTING PLAN AREA E2

BROADWAY 2026 RENOVATIONS & CAPITAL OUTLAY

ELMIRA CITY SCHOOL DISTRICT

1000 BROADWAY ST, ELMIRA, NY 14904

BR-E2.9

PROJECT NO: 2012-254

SED#: 07-06-00-01-0-034-027, 07-06-00-01-0-034-028

GENERAL NOTES - ELECTRICAL

REFER TO SHEET BR-E0.1.

CONSTRUCTION NOTES - LIGHTING


L1 HARVEST EXISTING FIXTURES AT DEMO PHASE AND REINSTALL IN UPDATED CEILING CONDITION IN SAME ROOM AND LOCATION FROM PRIOR TO PROJECT WORK UTILIZING LABELS CREATED AT DEMO PHASE. CONTRACTOR TO COORDINATE NEW LOCATIONS WITH NEW CEILING WORK IF REQUIRED. RECONNECT LIGHT FIXTURES TO EXISTING LIGHTING CONTROL SYSTEM AND HOMERUN CIRCUIT.

L2 HARVEST EXISTING FIXTURES AT DEMO PHASE AND REINSTALL IN UPDATED CEILING CONDITION IN LOCATIONS SHOWN. CONTRACTOR TO COORDINATE NEW LOCATIONS WITH NEW CEILING WORK IF REQUIRED. PROVIDE NEW COOPER WAVELINX LIGHTING CONTROL DEVICES IN QUANTITIES AND LOCATIONS SHOWN FOR OPERATION OF LIGHT FIXTURES IN THE SPACE. PROVIDE QTY (1X) WAVELINX SWITCHPACK DEVICE PER CONTROL ZONE AND COORDINATE LOCATION OF SWITCHPACKS WITH FIELD CONDITIONS AND MANUFACTURER'S RECOMMENDATIONS. COORDINATE AND CONFIRM EXISTING LIGHT FIXTURE COMPATIBILITY WITH NEW LIGHTING CONTROL SYSTEM PRIOR TO PURCHASE.


L3 HARVEST EXISTING FIXTURES AT DEMO PHASE AND REINSTALL IN REINSTALLED GRID CEILING CONDITION IN SAME ROOM AND LOCATION FROM PRIOR TO PROJECT WORK UTILIZING LABELS CREATED AT DEMO PHASE. CONTRACTOR TO COORDINATE NEW LOCATIONS WITH NEW CEILING WORK IF REQUIRED. RECONNECT LIGHT FIXTURES TO EXISTING LIGHTING CONTROL SYSTEM AND HOMERUN CIRCUIT.

L4 PROVIDE AND INSTALL NEW LIGHT FIXTURES IN QUANTITIES AND LOCATIONS SHOWN. CONTRACTOR TO COORDINATE NEW LIGHT FIXTURE MOUNTING WITH FIELD CONDITIONS AND MANUFACTURER'S RECOMMENDATIONS. REUSE EXISTING CONDUIT PATHWAYS FOR NEW LIGHTING FIXTURES WHERE POSSIBLE. PROVIDE NEW COOPER WAVELINX LIGHTING CONTROL DEVICES FOR INTENDED CONTROL OF LIGHT FIXTURES IN SPACE. PROVIDE QTY (1X) WAVELINX SWITCHPACK DEVICE PER CONTROL ZONE AND COORDINATE LOCATION OF SWITCHPACKS WITH FIELD CONDITIONS AND MANUFACTURER'S RECOMMENDATIONS. COORDINATE LOCATIONS AND QUANITITIES OF SENSORS WITH MANUFACTURER'S RECOMMENDATIONS.

L5 CONTRACTOR TO PROVIDE REMOTE DRIVER ENCLOSURE FOR LIGHTING FIXTURES IN CAFETERIA SPACE IN THIS LOCATION. CONTRACTOR TO COORDINATE EXACT LOCATION OF ENCLOSURE WITH FIELD CONDITIONS AND MANUFACTURER'S RECOMMENDATIONS. REMOTE DRIVER ENCLOSURE TO BE ACCESSIBLE FOR MAINETANCE.

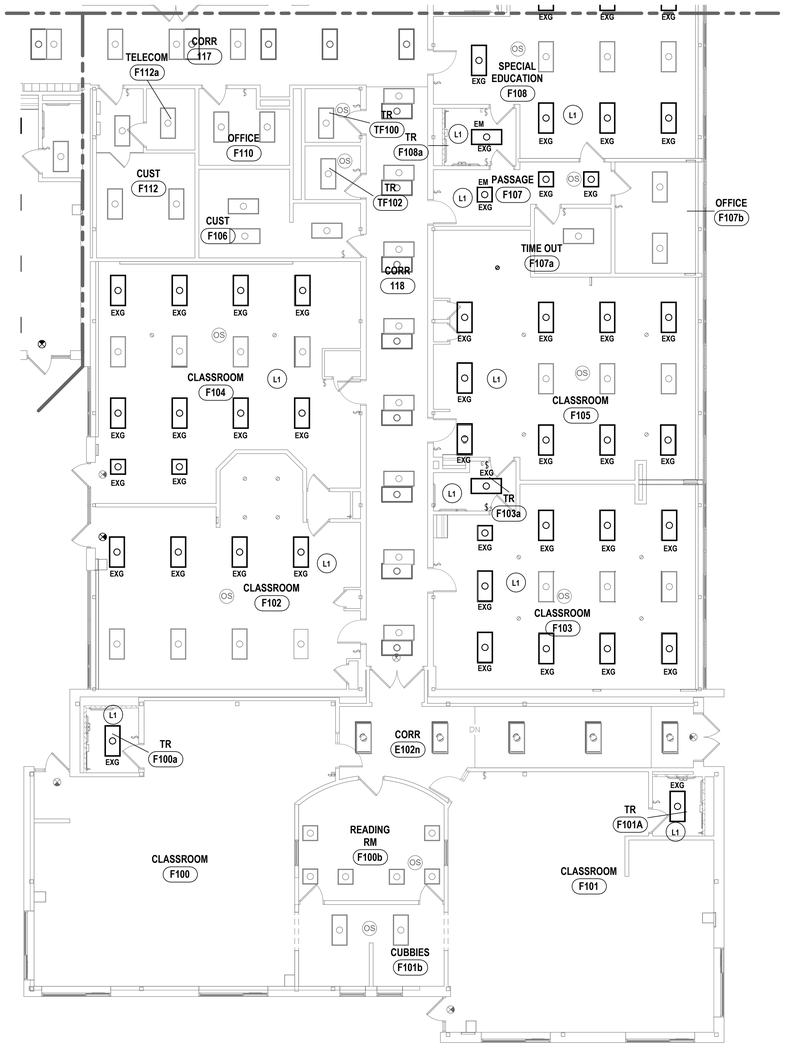

1 FIRST FLOOR LIGHTING PLAN - AREA F1
1/8" = 1'-0"

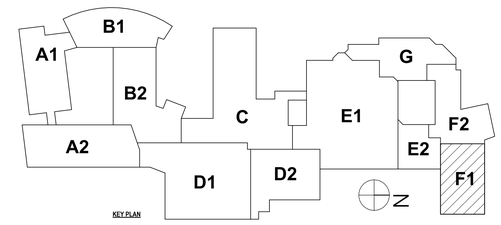

KEY PLAN

DRAWN BY:	ERP
CHECKED BY:	TWAC
DATE:	07/24/2026
PHASE:	CD

Copyright 2026

#	DATE:	REVISION:
1	10/09/2026	ISSUED FOR BID

"IT IS A VIOLATION OF THE LAW FOR ANY PERSON TO MAKE UNAUTHORIZED ALTERATIONS OR ADDITIONS TO PLANS BEARING A LICENSED ENGINEER'S, ARCHITECT'S OR SURVEYOR'S SEAL."

HUNT ENGINEERS | ARCHITECTS | SURVEYORS
ALBANY, NY - BINGHAMTON, NY - HORSEHEADS, NY - ROCHESTER, NY
DOWNERS GROVE, IL - WILLIAMSPORT, PA
WWW.HUNT-EAS.COM 607 - 358 - 1000
NY CERTIFICATE NO. 0018220 PA CERTIFICATE NO. TSC220313464-1

FIRST FLOOR LIGHTING PLAN AREA F1

BROADWAY 2026 RENOVATIONS & CAPITAL OUTLAY

ELMIRA CITY SCHOOL DISTRICT

1000 BROADWAY ST, ELMIRA, NY 14904

SED #: 07-06-00-01-0-034-027, 07-06-00-01-0-034-028

BR-E2.10

PROJECT NO: 2012-254

GENERAL NOTES - ELECTRICAL

REFER TO SHEET BR-E0.1.

CONSTRUCTION NOTES - LIGHTING

L1 HARVEST EXISTING FIXTURES AT DEMO PHASE AND REINSTALL IN UPDATED CEILING CONDITION IN SAME ROOM AND LOCATION FROM PRIOR TO PROJECT WORK UTILIZING LABELS CREATED AT DEMO PHASE. CONTRACTOR TO COORDINATE NEW LOCATIONS WITH NEW CEILING WORK IF REQUIRED. RECONNECT LIGHT FIXTURES TO EXISTING LIGHTING CONTROL SYSTEM AND HOMERUN CIRCUIT.

L2 HARVEST EXISTING FIXTURES AT DEMO PHASE AND REINSTALL IN UPDATED CEILING CONDITION IN LOCATIONS SHOWN. CONTRACTOR TO COORDINATE NEW LOCATIONS WITH NEW CEILING WORK IF REQUIRED. PROVIDE NEW COOPER WAVELINX LIGHTING CONTROL DEVICES IN QUANTITIES AND LOCATIONS SHOWN FOR OPERATION OF LIGHT FIXTURES IN THE SPACE. PROVIDE QTY (1X) WAVELINX SWITCHPACK DEVICE PER CONTROL ZONE AND COORDINATE LOCATION OF SWITCHPACKS WITH FIELD CONDITIONS AND MANUFACTURER'S RECOMMENDATIONS. COORDINATE AND CONFIRM EXISTING LIGHT FIXTURE COMPATIBILITY WITH NEW LIGHTING CONTROL SYSTEM PRIOR TO PURCHASE.


L3 HARVEST EXISTING FIXTURES AT DEMO PHASE AND REINSTALL IN REINSTALLED GRID CEILING CONDITION IN SAME ROOM AND LOCATION FROM PRIOR TO PROJECT WORK UTILIZING LABELS CREATED AT DEMO PHASE. CONTRACTOR TO COORDINATE NEW LOCATIONS WITH NEW CEILING WORK IF REQUIRED. RECONNECT LIGHT FIXTURES TO EXISTING LIGHTING CONTROL SYSTEM AND HOMERUN CIRCUIT.

L4 PROVIDE AND INSTALL NEW LIGHT FIXTURES IN QUANTITIES AND LOCATIONS SHOWN. CONTRACTOR TO COORDINATE NEW LIGHT FIXTURE MOUNTING WITH FIELD CONDITIONS AND MANUFACTURER'S RECOMMENDATIONS. REUSE EXISTING CONDUIT PATHWAYS FOR NEW LIGHTING FIXTURES WHERE POSSIBLE. PROVIDE NEW COOPER WAVELINX LIGHTING CONTROL DEVICES FOR INTENDED CONTROL OF LIGHT FIXTURES IN SPACE. PROVIDE QTY (1X) WAVELINX SWITCHPACK DEVICE PER CONTROL ZONE AND COORDINATE LOCATION OF SWITCHPACKS WITH FIELD CONDITIONS AND MANUFACTURER'S RECOMMENDATIONS. COORDINATE LOCATIONS AND QUANITITIES OF SENSORS WITH MANUFACTURER'S RECOMMENDATIONS.

L5 CONTRACTOR TO PROVIDE REMOTE DRIVER ENCLOSURE FOR LIGHTING FIXTURES IN CAFETERIA SPACE IN THIS LOCATION. CONTRACTOR TO COORDINATE EXACT LOCATION OF ENCLOSURE WITH FIELD CONDITIONS AND MANUFACTURER'S RECOMMENDATIONS. REMOTE DRIVER ENCLOSURE TO BE ACCESSIBLE FOR MAINETANCE.



1 FIRST FLOOR LIGHTING PLAN - AREA F2
1/8" = 1'-0"

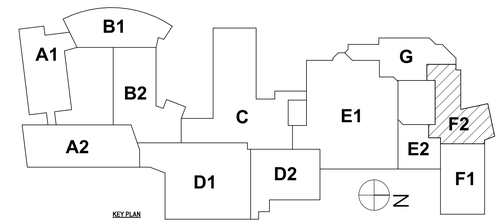

KEY PLAN

DRAWN BY:	ERP
CHECKED BY:	TWAC
DATE:	07/24/2026
PHASE:	CD

Copyright: 2026

#	DATE:	REVISION:
1	10/09/2026	ISSUED FOR BID

"IT IS A VIOLATION OF THE LAW FOR ANY PERSON TO MAKE UNAUTHORIZED ALTERATIONS OR ADDITIONS TO PLANS BEARING A LICENSED ENGINEER'S, ARCHITECT'S OR SURVEYOR'S SEAL."

HUNT ENGINEERS | ARCHITECTS | SURVEYORS
ALBANY, NY - BINGHAMTON, NY - HORSEHEADS, NY - ROCHESTER, NY
PITTSBURGH, PA - WILLIAMSPORT, PA - WASHINGTON, DC
WWW.HUNT-EAS.COM 607 - 398 - 1000
NY CERTIFICATE NO. 0018220 PA CERTIFICATE NO. TSC22023131464-1

FIRST FLOOR LIGHTING PLAN AREA F2

BROADWAY 2026 RENOVATIONS & CAPITAL OUTLAY
ELMIRA CITY SCHOOL DISTRICT
1000 BROADWAY ST, ELMIRA, NY 14904

SED.# 07-06-00-01-0-034-027, 07-06-00-01-0-034-028

BR-E2.11

PROJECT NO: 2012-254

GENERAL NOTES - ELECTRICAL

REFER TO SHEET BR-E0.1.

CONSTRUCTION NOTES - LIGHTING


L1 HARVEST EXISTING FIXTURES AT DEMO PHASE AND REINSTALL IN UPDATED CEILING CONDITION IN SAME ROOM AND LOCATION FROM PRIOR TO PROJECT WORK UTILIZING LABELS CREATED AT DEMO PHASE. CONTRACTOR TO COORDINATE NEW LOCATIONS WITH NEW CEILING WORK IF REQUIRED. RECONNECT LIGHT FIXTURES TO EXISTING LIGHTING CONTROL SYSTEM AND HOMERUN CIRCUIT.

L2 HARVEST EXISTING FIXTURES AT DEMO PHASE AND REINSTALL IN UPDATED CEILING CONDITION IN LOCATIONS SHOWN. CONTRACTOR TO COORDINATE NEW LOCATIONS WITH NEW CEILING WORK IF REQUIRED. PROVIDE NEW COOPER WAVELINX LIGHTING CONTROL DEVICES IN QUANTITIES AND LOCATIONS SHOWN FOR OPERATION OF LIGHT FIXTURES IN THE SPACE. PROVIDE QTY (1X) WAVELINX SWITCHPACK DEVICE PER CONTROL ZONE AND COORDINATE LOCATION OF SWITCHPACKS WITH FIELD CONDITIONS AND MANUFACTURER'S RECOMMENDATIONS. COORDINATE AND CONFIRM EXISTING LIGHT FIXTURE COMPATIBILITY WITH NEW LIGHTING CONTROL SYSTEM PRIOR TO PURCHASE.


L3 HARVEST EXISTING FIXTURES AT DEMO PHASE AND REINSTALL IN REINSTALLED GRID CEILING CONDITION IN SAME ROOM AND LOCATION FROM PRIOR TO PROJECT WORK UTILIZING LABELS CREATED AT DEMO PHASE. CONTRACTOR TO COORDINATE NEW LOCATIONS WITH NEW CEILING WORK IF REQUIRED. RECONNECT LIGHT FIXTURES TO EXISTING LIGHTING CONTROL SYSTEM AND HOMERUN CIRCUIT.

L4 PROVIDE AND INSTALL NEW LIGHT FIXTURES IN QUANTITIES AND LOCATIONS SHOWN. CONTRACTOR TO COORDINATE NEW LIGHT FIXTURE MOUNTING WITH FIELD CONDITIONS AND MANUFACTURER'S RECOMMENDATIONS. REUSE EXISTING CONDUIT PATHWAYS FOR NEW LIGHTING FIXTURES WHERE POSSIBLE. PROVIDE NEW COOPER WAVELINX LIGHTING CONTROL DEVICES FOR INTENDED CONTROL OF LIGHT FIXTURES IN SPACE. PROVIDE QTY (1X) WAVELINX SWITCHPACK DEVICE PER CONTROL ZONE AND COORDINATE LOCATION OF SWITCHPACKS WITH FIELD CONDITIONS AND MANUFACTURER'S RECOMMENDATIONS. COORDINATE LOCATIONS AND QUANITITIES OF SENSORS WITH MANUFACTURER'S RECOMMENDATIONS.

L5 CONTRACTOR TO PROVIDE REMOTE DRIVER ENCLOSURE FOR LIGHTING FIXTURES IN CAFETERIA SPACE IN THIS LOCATION. CONTRACTOR TO COORDINATE EXACT LOCATION OF ENCLOSURE WITH FIELD CONDITIONS AND MANUFACTURER'S RECOMMENDATIONS. REMOTE DRIVER ENCLOSURE TO BE ACCESSIBLE FOR MAINETANCE.

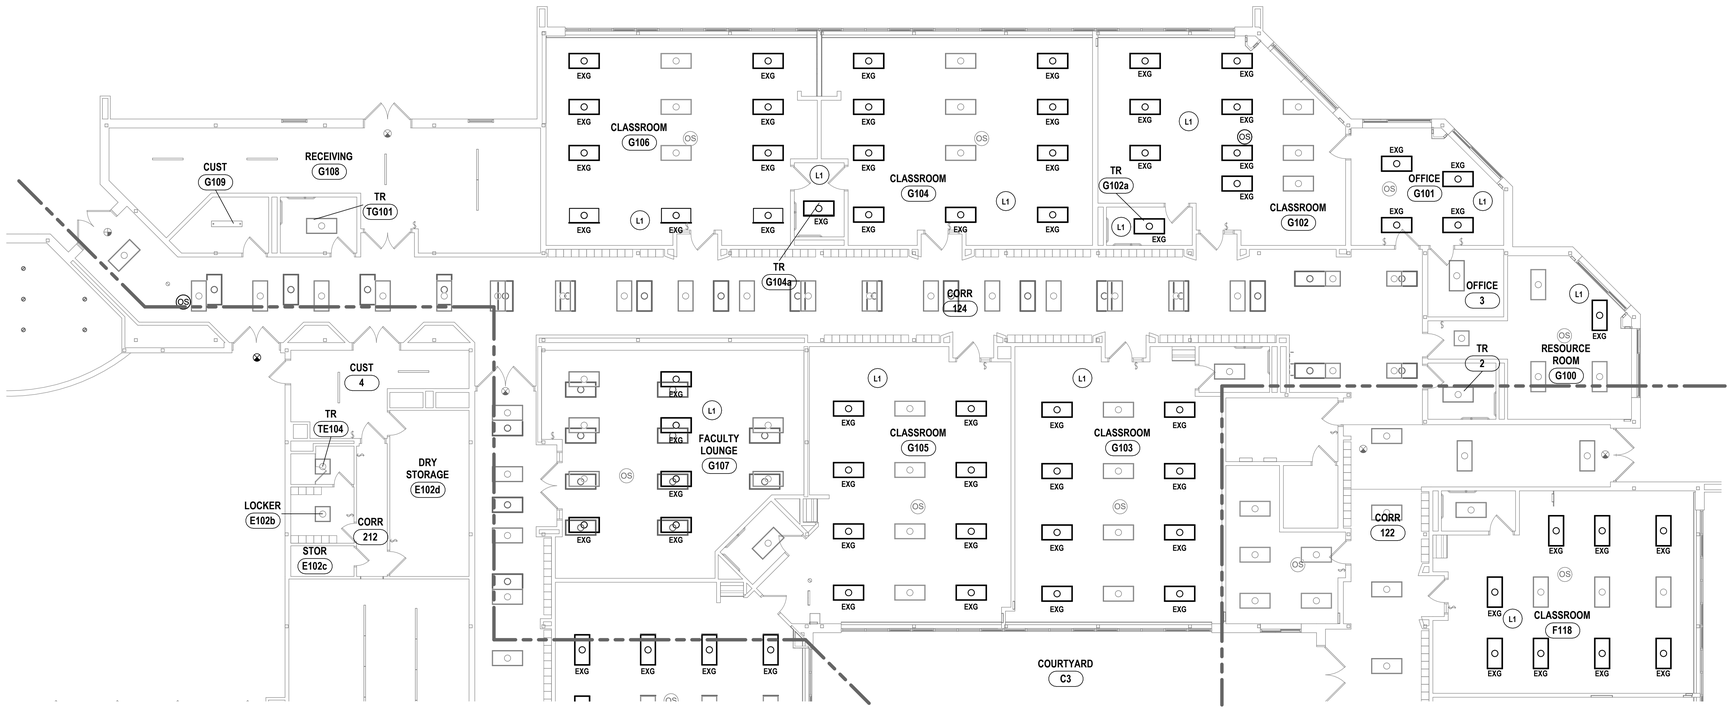

1 FIRST FLOOR LIGHTING PLAN - AREA G
1/8" = 1'-0"

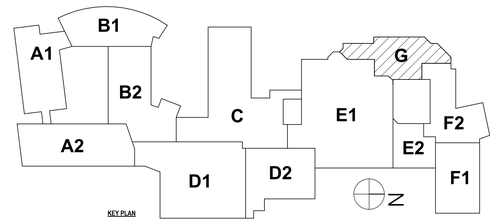

	DRAWN BY:	ERP
	CHECKED BY:	TWAC
	DATE:	07/24/2026
	PHASE:	CD

Copyright 2026

#	DATE:	REVISION:
1	10/09/2026	ISSUED FOR BID

"IT IS A VIOLATION OF THE LAW FOR ANY PERSON TO MAKE UNAUTHORIZED ALTERATIONS OR ADDITIONS TO PLANS BEARING A LICENSED ENGINEER'S, ARCHITECT'S OR SURVEYOR'S SEAL."

HUNT ENGINEERS | ARCHITECTS | SURVEYORS
ALBANY: NY - BINGHAMTON, NY - HORSEHEADS, NY - ROCHESTER, NY
WILLIAMSPORT, PA - WILMINGTON, DE - WASHINGTON, DC
WWW.HUNT-EAS.COM 607 - 358 - 1000
NY CERTIFICATE NO. 0018220 PA CERTIFICATE NO. TSC220313484-1

FIRST FLOOR LIGHTING PLAN AREA G

BROADWAY 2026 RENOVATIONS & CAPITAL OUTLAY

ELMIRA CITY SCHOOL DISTRICT

1000 BROADWAY ST, ELMIRA, NY 14904

SED#: 07-06-00-01-0-034-027, 07-06-00-01-0-034-028

BR-E2.12

PROJECT NO: 2012-254

GENERAL NOTES - ELECTRICAL

REFER TO SHEET BR-E0.1.

CONSTRUCTION NOTES - LIGHTING


L1 HARVEST EXISTING FIXTURES AT DEMO PHASE AND REINSTALL IN UPDATED CEILING CONDITION IN SAME ROOM AND LOCATION FROM PRIOR TO PROJECT WORK UTILIZING LABELS CREATED AT DEMO PHASE. CONTRACTOR TO COORDINATE NEW LOCATIONS WITH NEW CEILING WORK IF REQUIRED. RECONNECT LIGHT FIXTURES TO EXISTING LIGHTING CONTROL SYSTEM AND HOMERUN CIRCUIT.

L2 HARVEST EXISTING FIXTURES AT DEMO PHASE AND REINSTALL IN UPDATED CEILING CONDITION IN LOCATIONS SHOWN. CONTRACTOR TO COORDINATE NEW LOCATIONS WITH NEW CEILING WORK IF REQUIRED. PROVIDE NEW COOPER WAVELINX LIGHTING CONTROL DEVICES IN QUANTITIES AND LOCATIONS SHOWN FOR OPERATION OF LIGHT FIXTURES IN THE SPACE. PROVIDE QTY (1X) WAVELINX SWITCHPACK DEVICE PER CONTROL ZONE AND COORDINATE LOCATION OF SWITCHPACKS WITH FIELD CONDITIONS AND MANUFACTURER'S RECOMMENDATIONS. COORDINATE AND CONFIRM EXISTING LIGHT FIXTURE COMPATIBILITY WITH NEW LIGHTING CONTROL SYSTEM PRIOR TO PURCHASE.


L3 HARVEST EXISTING FIXTURES AT DEMO PHASE AND REINSTALL IN REINSTALLED GRID CEILING CONDITION IN SAME ROOM AND LOCATION FROM PRIOR TO PROJECT WORK UTILIZING LABELS CREATED AT DEMO PHASE. CONTRACTOR TO COORDINATE NEW LOCATIONS WITH NEW CEILING WORK IF REQUIRED. RECONNECT LIGHT FIXTURES TO EXISTING LIGHTING CONTROL SYSTEM AND HOMERUN CIRCUIT.

L4 PROVIDE AND INSTALL NEW LIGHT FIXTURES IN QUANTITIES AND LOCATIONS SHOWN. CONTRACTOR TO COORDINATE NEW LIGHT FIXTURE MOUNTING WITH FIELD CONDITIONS AND MANUFACTURER'S RECOMMENDATIONS. REUSE EXISTING CONDUIT PATHWAYS FOR NEW LIGHTING FIXTURES WHERE POSSIBLE. PROVIDE NEW COOPER WAVELINX LIGHTING CONTROL DEVICES FOR INTENDED CONTROL OF LIGHT FIXTURES IN SPACE. PROVIDE QTY (1X) WAVELINX SWITCHPACK DEVICE PER CONTROL ZONE AND COORDINATE LOCATION OF SWITCHPACKS WITH FIELD CONDITIONS AND MANUFACTURER'S RECOMMENDATIONS. COORDINATE LOCATIONS AND QUANITITIES OF SENSORS WITH MANUFACTURER'S RECOMMENDATIONS.

L5 CONTRACTOR TO PROVIDE REMOTE DRIVER ENCLOSURE FOR LIGHTING FIXTURES IN CAFETERIA SPACE IN THIS LOCATION. CONTRACTOR TO COORDINATE EXACT LOCATION OF ENCLOSURE WITH FIELD CONDITIONS AND MANUFACTURER'S RECOMMENDATIONS. REMOTE DRIVER ENCLOSURE TO BE ACCESSIBLE FOR MAINETANCE.

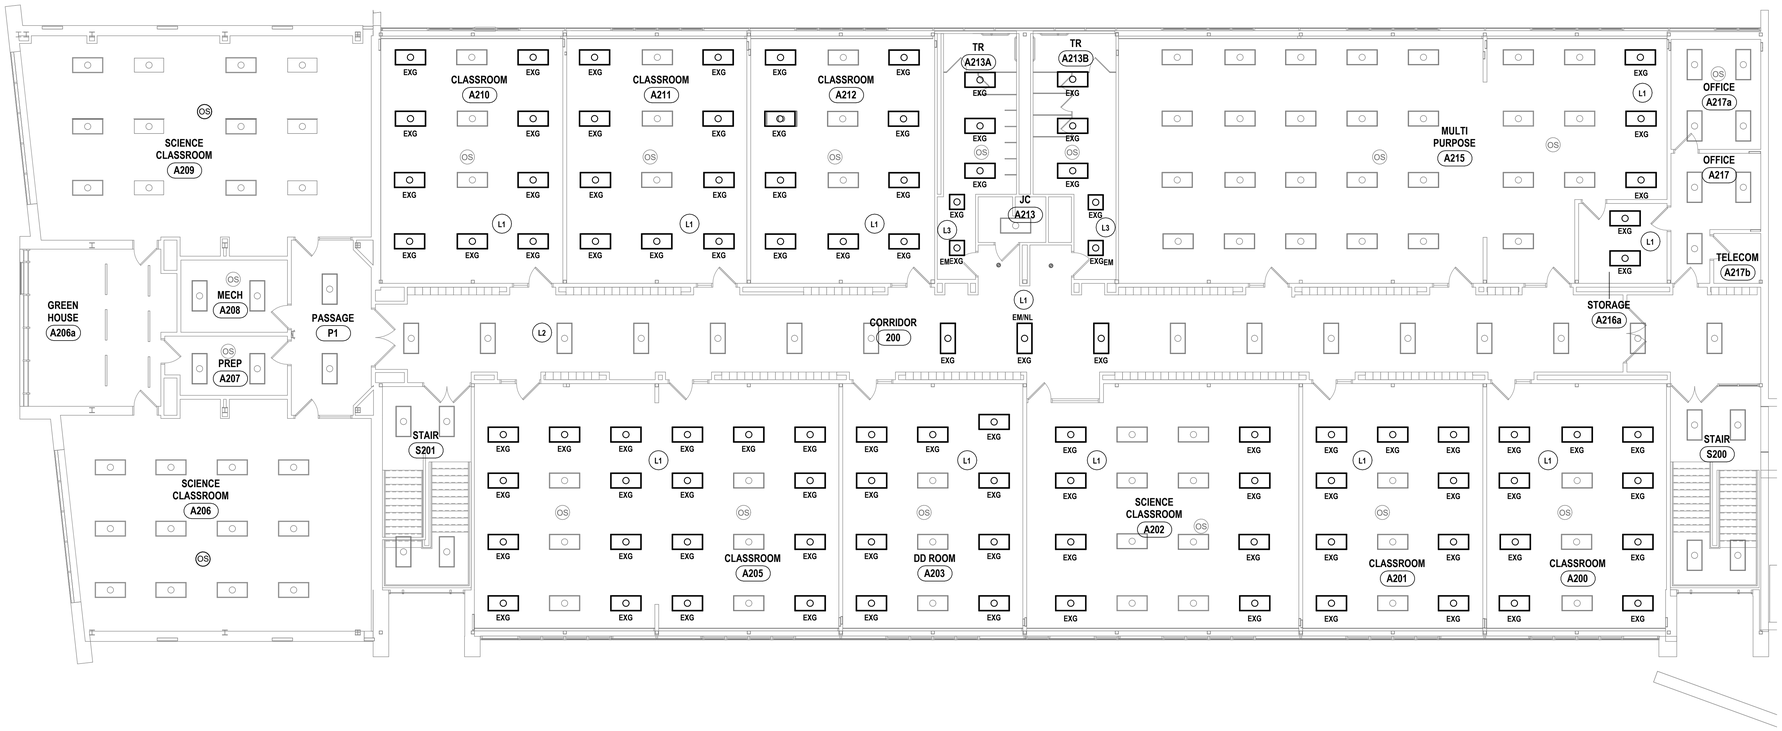

1 SECOND FLOOR LIGHTING PLAN AREA A2
1/8" = 1'-0"

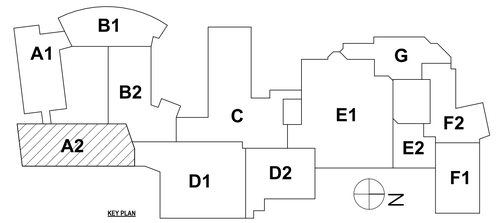

KEY PLAN

	DATE:	REVISION:
1	10/09/2026	ISSUED FOR BID

DRAWN BY:	ERP
CHECKED BY:	TWAC
DATE:	07/24/2026
PHASE:	CD

Copyright, 2026

"IT IS A VIOLATION OF THE LAW FOR ANY PERSON TO MAKE UNAUTHORIZED ALTERATIONS OR ADDITIONS TO PLANS BEARING A LICENSED ENGINEER'S, ARCHITECT'S OR SURVEYOR'S SEAL."

HUNT ENGINEERS | ARCHITECTS | SURVEYORS
ALBANY, NY - BINGHAMTON, NY - ROCHESTER, NY
TOWANDA, PA - WILLIAMSPORT, PA
WWW.HUNT-EAS.COM 607 - 238 - 1000
NY CERTIFICATE NO. 0018220 PA CERTIFICATE NO. TSC226313484-1

SECOND FLOOR LIGHTING PLAN AREA A2

BROADWAY 2026 RENOVATIONS & CAPITAL OUTLAY

ELMIRA CITY SCHOOL DISTRICT

1000 BROADWAY ST, ELMIRA, NY 14904

SED #: 07-06-00-01-0-034-027, 07-06-00-01-0-004-028

BR-E2.13

PROJECT NO: 2012-254

GENERAL NOTES - ELECTRICAL


REFER TO SHEET BR-E0.1.

CONSTRUCTION NOTES - FIRE ALARM


F1 FIRE ALARM DEVICES TO BE RE-INSTALLED INTO NEW CEILING GRID. COORDINATE WORK WITH OTHERS.



1 FIRST FLOOR FIRE ALARM PLAN - AREA A & B
3/32" = 1'-0"

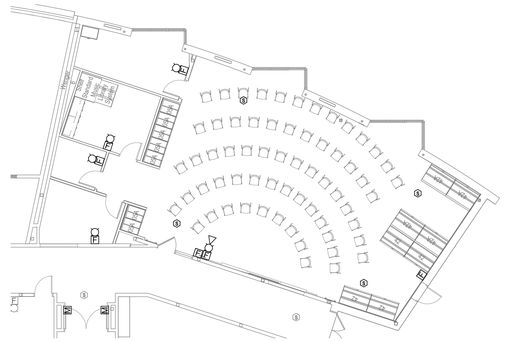

2 FIRST FLOOR FIRE ALARM PLAN - AREA B1 ALTERNATE #8
3/32" = 1'-0"

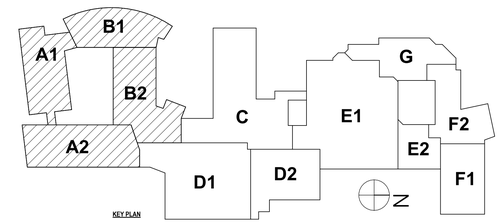

DRAWN BY:	ERP
CHECKED BY:	TWAC
DATE:	07/24/2026
PHASE:	CD

Copyright, 2026

#	DATE:	REVISION:
1	10/09/2026	ISSUED FOR BID

"IT IS A VIOLATION OF THIS LAW FOR ANY PERSON TO MAKE UNAUTHORIZED ALTERATIONS OR ADDITIONS TO PLANS BEARING A LICENSED ENGINEER'S, ARCHITECT'S OR SURVEYOR'S SEAL."

HUNT ENGINEERS | ARCHITECTS | SURVEYORS
ALBANY, NY - BINGHAMTON, NY - HORSEHEADS, NY - ROCHESTER, NY
PITTSBURGH, PA - WILLIAMSPORT, PA - WILMINGTON, DE
WWW.HUNT-EAS.COM 607 - 398 - 1000
NY CERTIFICATE NO. 0018220 PA CERTIFICATE NO. TSC220313494-1

FIRST FLOOR FIRE ALARM PLAN AREA A & B

BROADWAY 2026 RENOVATIONS & CAPITAL OUTLAY

ELMIRA CITY SCHOOL DISTRICT

1000 BROADWAY ST, ELMIRA, NY 14904

SED #: 07-06-00-01-0-034-027, 07-06-00-01-0-034-028

BR-E3.1


PROJECT NO: 2012-254

GENERAL NOTES - ELECTRICAL


REFER TO SHEET BR-E0.1.

CONSTRUCTION NOTES - FIRE ALARM

F1 FIRE ALARM DEVICES TO BE RE-INSTALLED INTO NEW CEILING GRID. COORDINATE WORK WITH OTHERS.

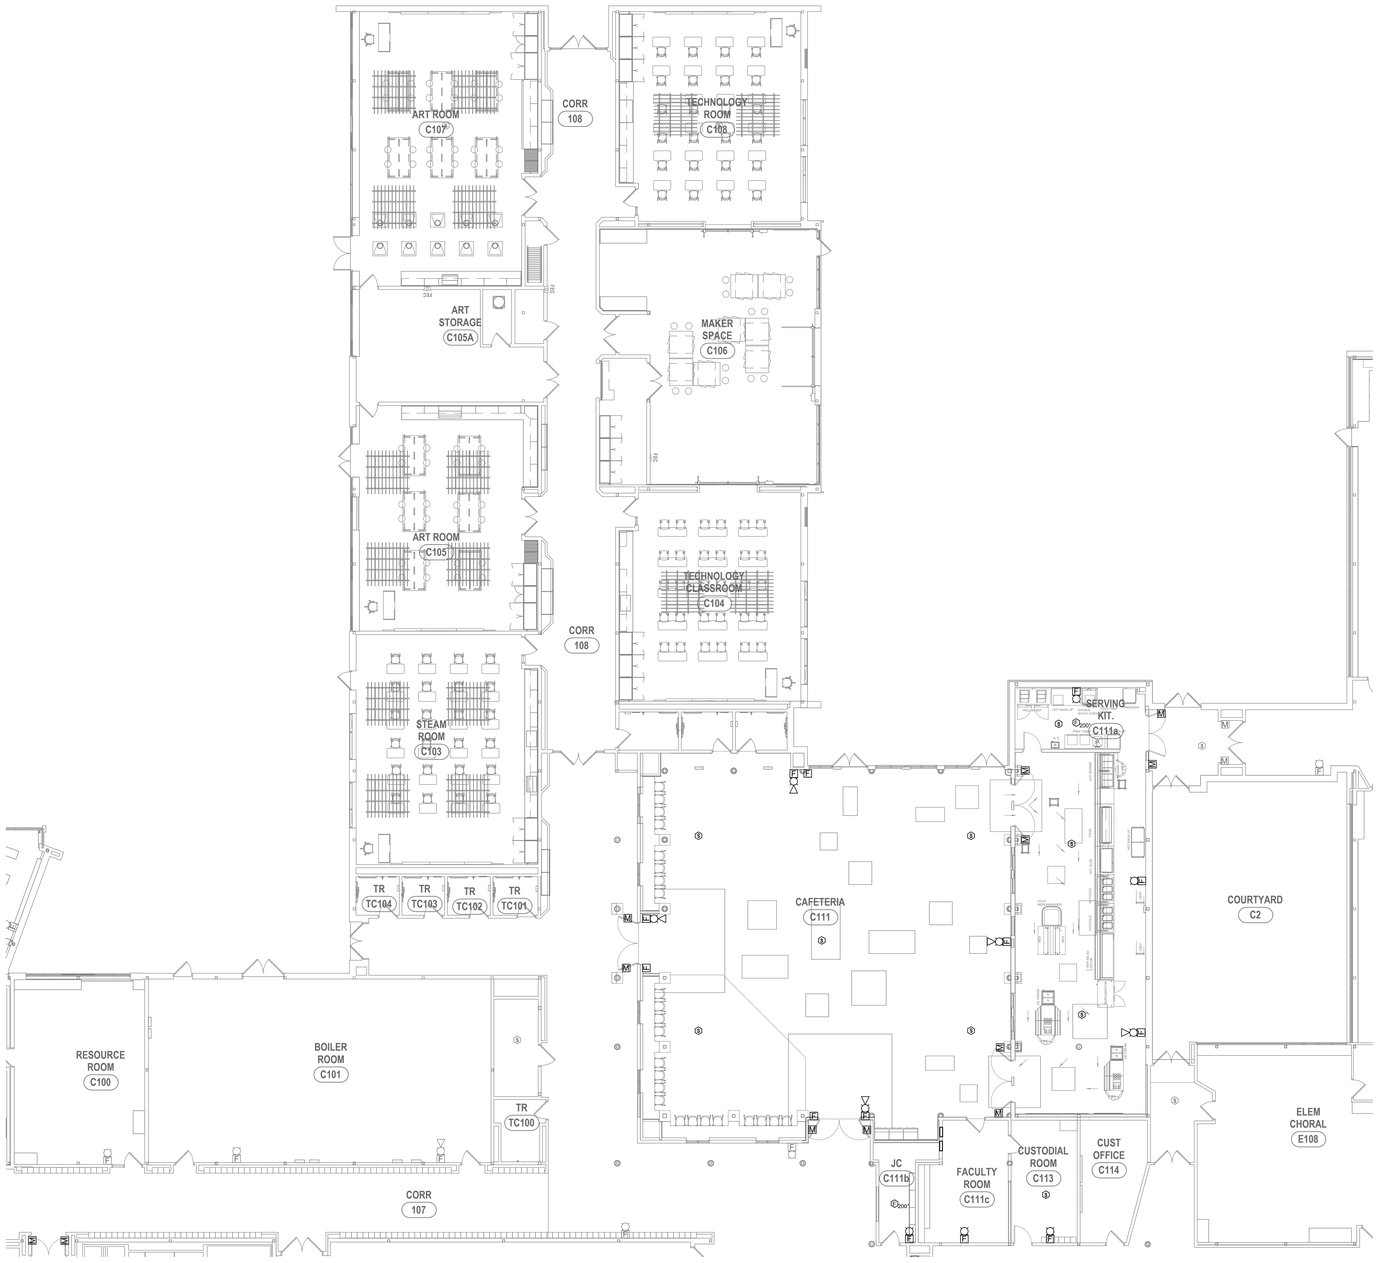

1 FIRST FLOOR FIRE ALARM PLAN - AREA C
3/32" = 1'-0"

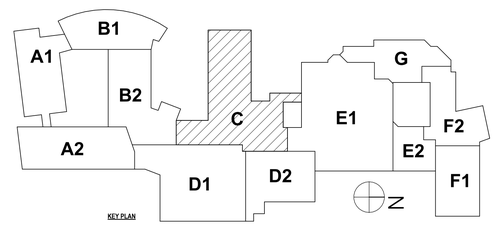

DRAWN BY:	ERP
CHECKED BY:	TWAC
DATE:	07/24/2026
PHASE:	CD

Copyright 2026

#	DATE:	REVISION:
1	10/09/2026	ISSUED FOR BID

"IT IS A VIOLATION OF THE LAW FOR ANY PERSON TO MAKE UNAUTHORIZED ALTERATIONS OR ADDITIONS TO PLANS BEARING A LICENSED ENGINEER'S, ARCHITECT'S OR SURVEYOR'S SEAL."

HUNT ENGINEERS | ARCHITECTS | SURVEYORS
ALBANY, NY - BINGHAMTON, NY - HORSEHEADS, NY - ROCHESTER, NY
TOWANDA, PA - WILLIAMSPORT, PA
WWW.HUNT-EAS.COM 607 - 358 - 1000
NY CERTIFICATE NO. 0018220 PA CERTIFICATE NO. TSC220313464-1

FIRST FLOOR FIRE ALARM PLAN AREA C

BROADWAY 2026 RENOVATIONS & CAPITAL OUTLAY

ELMIRA CITY SCHOOL DISTRICT

1000 BROADWAY ST, ELMIRA, NY 14904

SED #: 07-06-00-01-0-034-027, 07-06-00-01-0-034-028

BR-E3.2


PROJECT NO: 2012-254

GENERAL NOTES - ELECTRICAL


REFER TO SHEET BR-E0.1.

CONSTRUCTION NOTES - FIRE ALARM


F1 FIRE ALARM DEVICES TO BE RE-INSTALLED INTO NEW CEILING GRID. COORDINATE WORK WITH OTHERS.

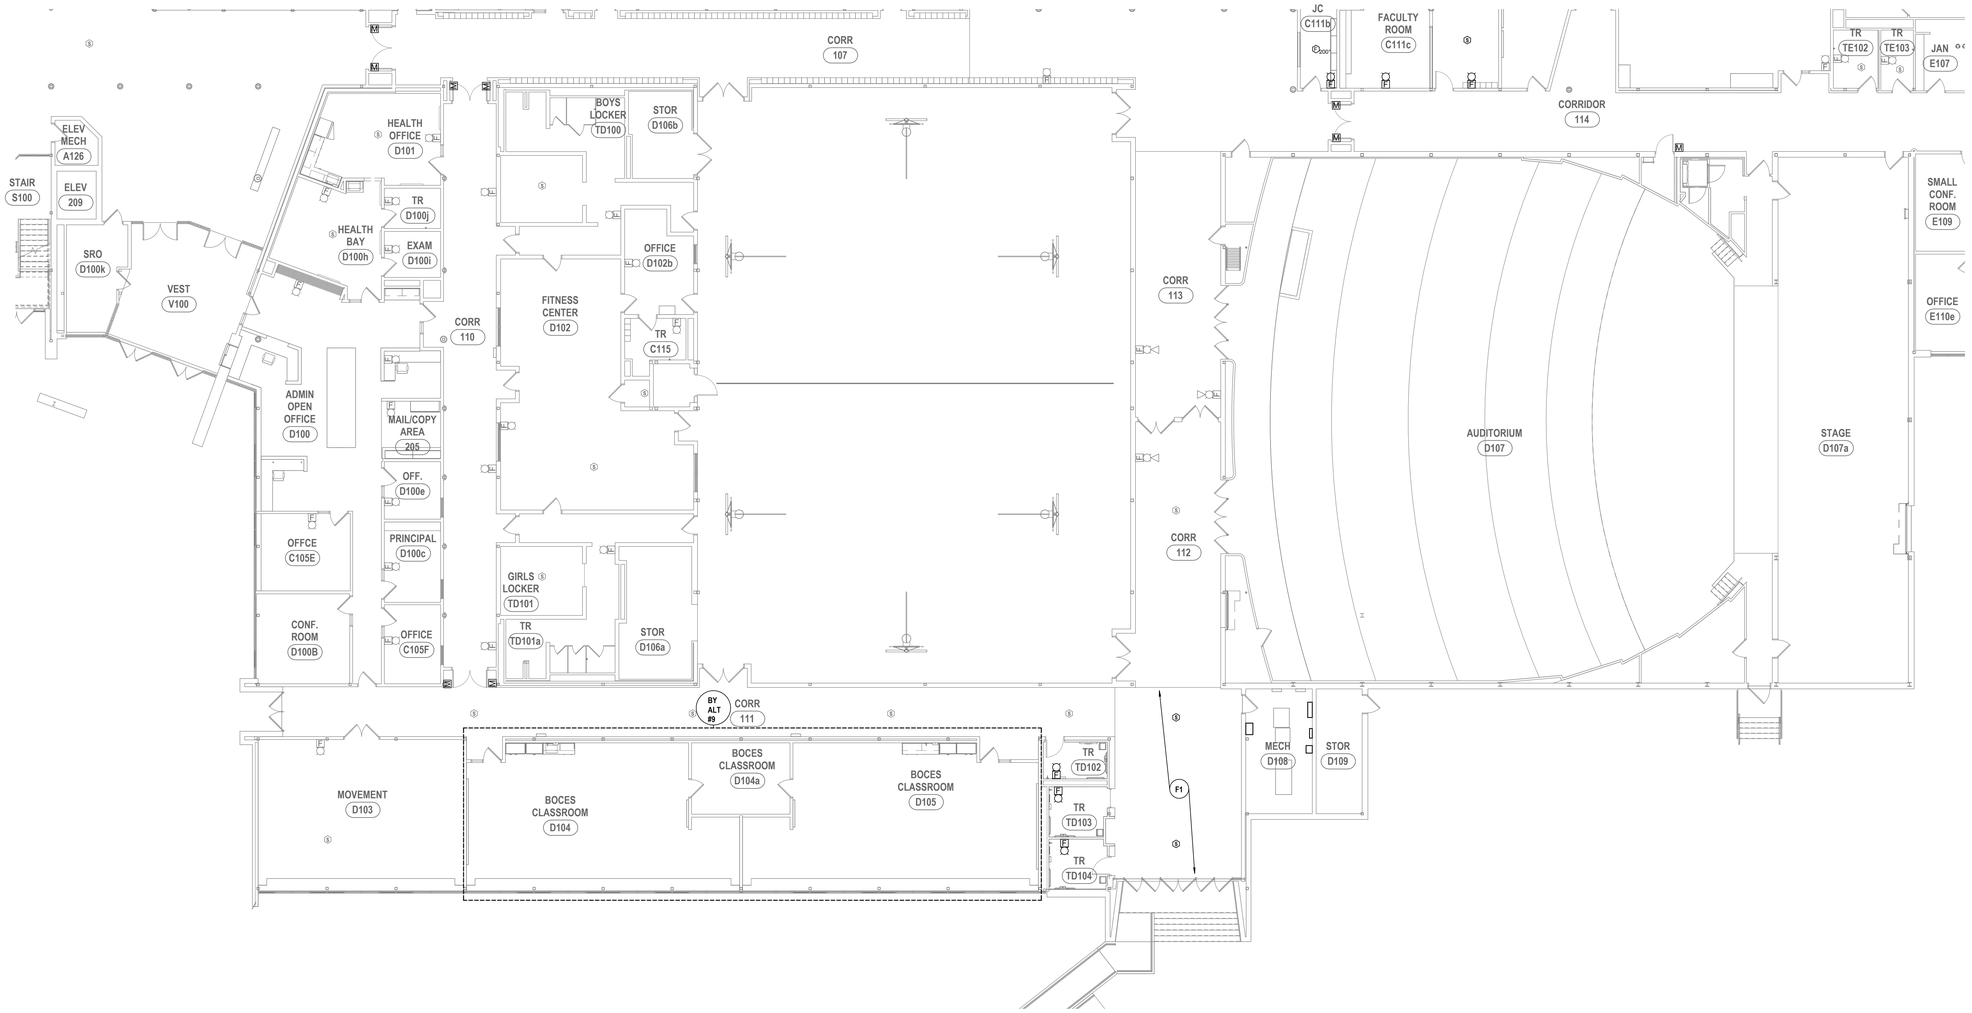

1 FIRST FLOOR FIRE ALARM PLAN - AREA D
3/32" = 1'-0"

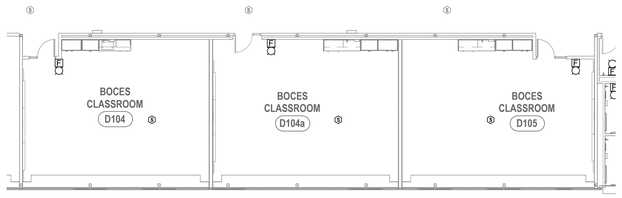

2 FIRST FLOOR FIRE ALARM PLAN - AREA D1 ALTERNATE #9
3/32" = 1'-0"

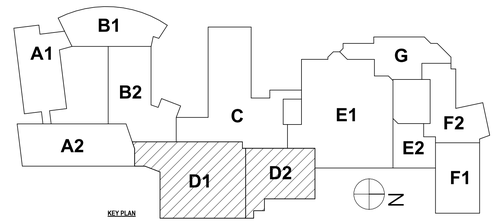

DRAWN BY:	ERP
CHECKED BY:	TWAC
DATE:	07/24/2026
PHASE:	CD

Copyright 2026

#	DATE:	REVISION:
1	10/09/2026	ISSUED FOR BID

"IT IS A VIOLATION OF THE LAW FOR ANY PERSON TO MAKE UNAUTHORIZED ALTERATIONS OR ADDITIONS TO PLANS BEARING A LICENSED ENGINEER'S, ARCHITECT'S OR SURVEYOR'S SEAL."

HUNT ENGINEERS | ARCHITECTS | SURVEYS
ALBANY, NY - BINGHAMTON, NY - HORSEHEADS, NY - ROCHESTER, NY
TOWANDA, PA - WILLIAMSPORT, PA
WWW.HUNT-EAS.COM 607 - 338 - 1000
NY CERTIFICATE NO. 0018220 PA CERTIFICATE NO. TSC2203131464-1

FIRST FLOOR FIRE ALARM PLAN AREA D1

BROADWAY 2026 RENOVATIONS & CAPITAL OUTLAY

ELMIRA CITY SCHOOL DISTRICT

1000 BROADWAY ST, ELMIRA, NY 14904

SED #: 07-06-00-01-0-034-027, 07-06-00-01-0-034-028

BR-E3.3


PROJECT NO: 2012-254

GENERAL NOTES - ELECTRICAL


REFER TO SHEET BR-E0.1.

CONSTRUCTION NOTES - FIRE ALARM

F1 FIRE ALARM DEVICES TO BE RE-INSTALLED INTO NEW CEILING GRID. COORDINATE WORK WITH OTHERS.

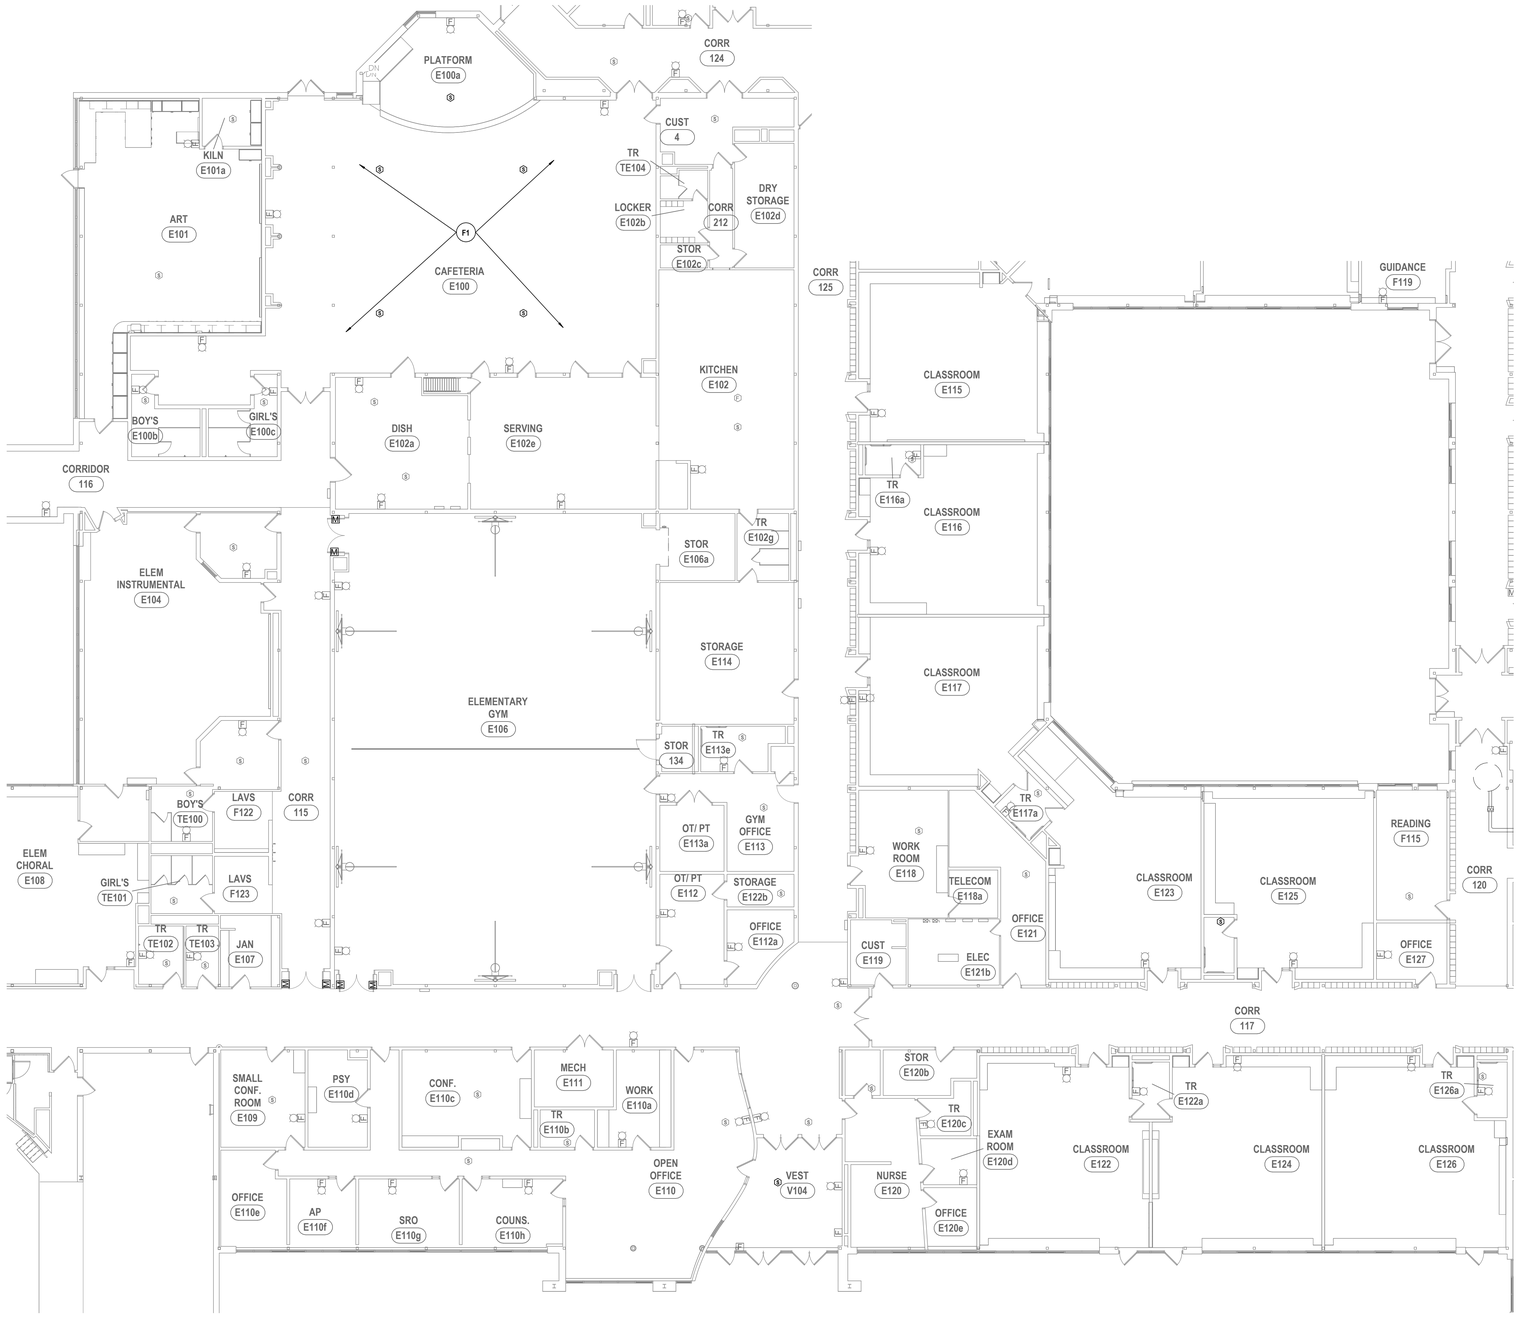

1 **FIRST FLOOR FIRE ALARM PLAN - AREA E**
3/32" = 1'-0"

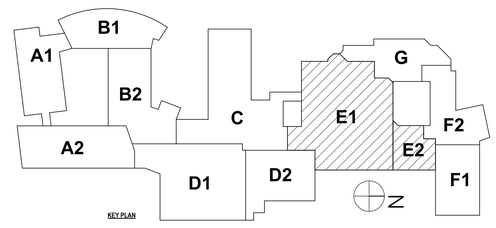

KEY PLAN

DRAWN BY:	ERP
CHECKED BY:	TWAC
DATE:	07/24/2026
PHASE:	CD

Copyright, 2026

#	DATE:	REVISION:
1	10/09/2026	ISSUED FOR BID

"IT IS A VIOLATION OF THE LAW FOR ANY PERSON TO MAKE UNAUTHORIZED ALTERATIONS OR ADDITIONS TO PLANS BEARING A LICENSED ENGINEER'S, ARCHITECT'S OR SURVEYOR'S SEAL."

HUNT ENGINEERS | ARCHITECTS | SURVEYORS
ALBANY, NY - BINGHAMTON, NY - HORSEHEADS, NY - ROCHESTER, NY
TOWANDA, PA - WILLIAMSPORT, PA - WOODBURY, NJ
WWW.HUNT-EAS.COM 607 - 238 - 1000
NY CERTIFICATE NO. 0018220 PA CERTIFICATE NO. TSC220313464-1

FIRST FLOOR FIRE ALARM PLAN AREA E1

BROADWAY 2026 RENOVATIONS & CAPITAL OUTLAY


ELMIRA CITY SCHOOL DISTRICT

1000 BROADWAY ST, ELMIRA, NY 14904

BR-E3.4

PROJECT NO: 2012-254

SED #: 07-06-00-01-0-034-027, 07-06-00-01-0-034-028

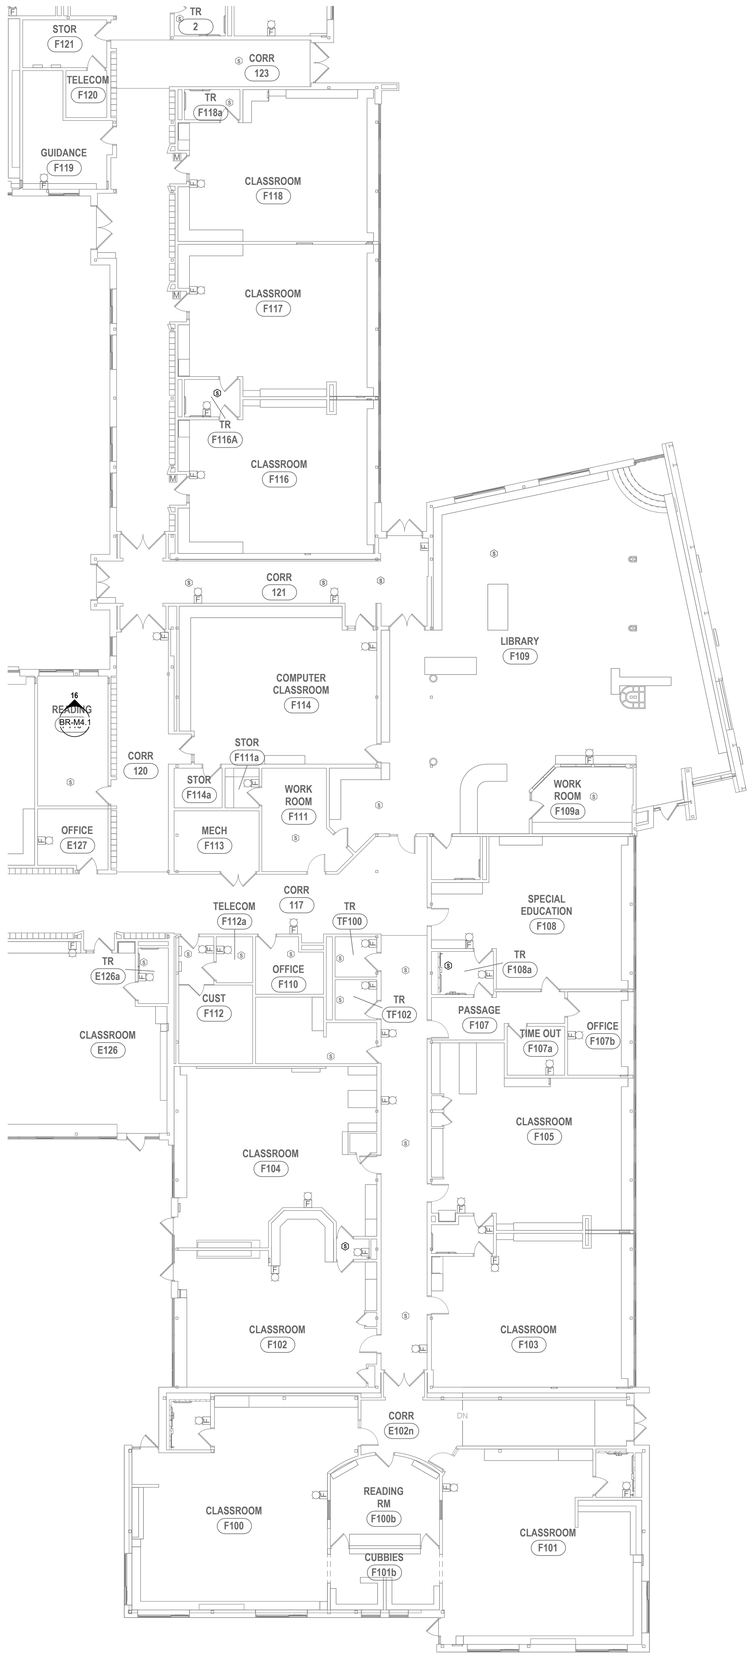


1 **FIRST FLOOR FIRE ALARM PLAN - AREA F**
3/32" = 1'-0"

GENERAL NOTES - ELECTRICAL

REFER TO SHEET BR-E0.1.

CONSTRUCTION NOTES - FIRE ALARM

F1 FIRE ALARM DEVICES TO BE RE-INSTALLED INTO NEW CEILING GRID. COORDINATE WORK WITH OTHERS.

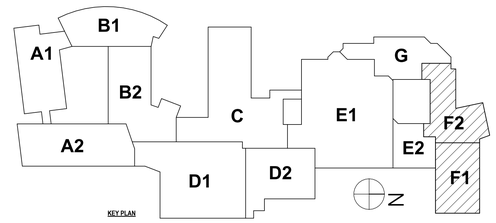

KEY PLAN

DRAWN BY:	ERP
CHECKED BY:	TWAC
DATE:	07/24/2026
PHASE:	CD

Copyright, 2026

#	DATE:	REVISION:
1	10/09/2026	ISSUED FOR BID

IT IS A VIOLATION OF THE LAW FOR ANY PERSON TO MAKE UNAUTHORIZED ALTERATIONS OR ADDITIONS TO PLANS BEARING A LICENSED ENGINEER'S, ARCHITECT'S OR SURVEYOR'S SEAL."

HUNT ENGINEERS | ARCHITECTS | SURVEYORS
ALBANY, NY - BINGHAMTON, NY - HORSEHEADS, NY - ROCHESTER, NY
TOWANDA, PA - WILLIAMSPORT, PA
WWW.HUNT-EAS.COM 607 - 238 - 1000
NY CERTIFICATE NO. 0018220 PA CERTIFICATE NO. TSC22003131464-1

FIRST FLOOR FIRE ALARM PLAN AREA F1 & F2

BROADWAY 2026 RENOVATIONS & CAPITAL OUTLAY

ELMIRA CITY SCHOOL DISTRICT

1000 BROADWAY ST, ELMIRA, NY 14904

SED #: 07-06-00-01-0-034-027, 07-06-00-01-0-034-028

BR-E3.5


PROJECT NO: 2012-254

GENERAL NOTES - ELECTRICAL


REFER TO SHEET BR-E0.1.

CONSTRUCTION NOTES - FIRE ALARM

F1 FIRE ALARM DEVICES TO BE RE-INSTALLED INTO NEW CEILING GRID. COORDINATE WORK WITH OTHERS.

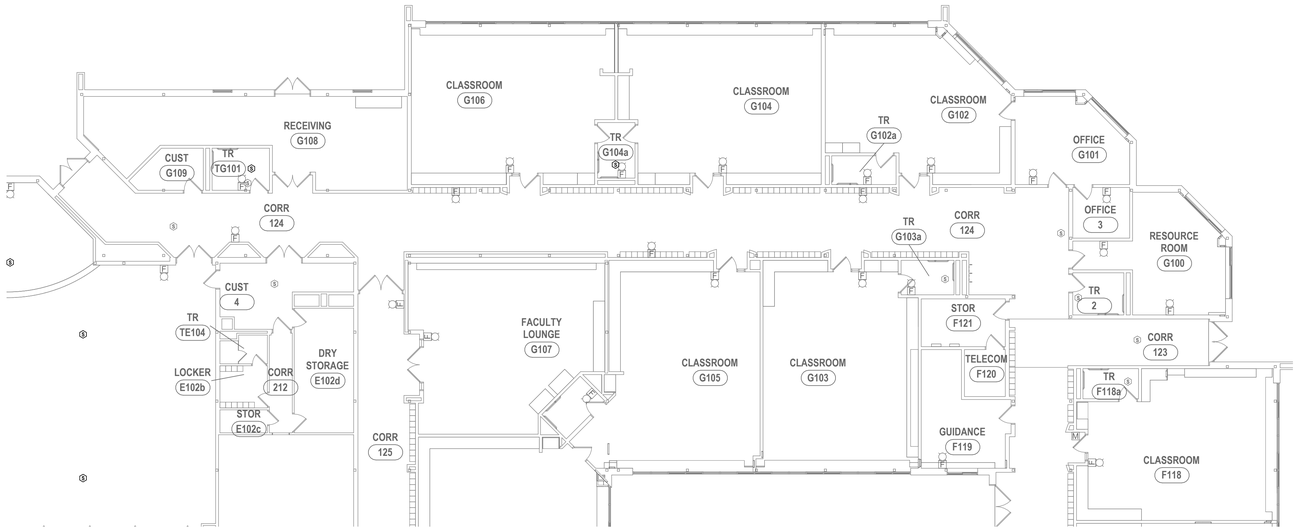

1 FIRST FLOOR FIRE ALARM PLAN - AREA G
3/32" = 1'-0"

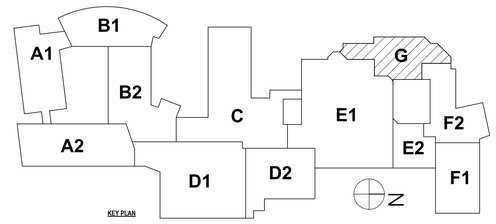

KEY PLAN

DRAWN BY:	ERP
CHECKED BY:	TWAC
DATE:	07/24/2026
PHASE:	CD

#	DATE:	REVISION:
1	10/09/2026	ISSUED FOR BID

Copyright, 2026

"IT IS A VIOLATION OF THE LAW FOR ANY PERSON TO MAKE UNAUTHORIZED ALTERATIONS OR ADDITIONS TO PLANS BEARING A LICENSED ENGINEER'S, ARCHITECT'S OR SURVEYOR'S SEAL."

HUNT ENGINEERS | ARCHITECTS | SURVEYORS
ALBANY, NY - BINGHAMTON, NY - ROCHESTER, NY
TOWANDA, PA - WILLIAMSPORT, PA
WWW.HUNT-EAS.COM 607 - 238 - 1000
NY CERTIFICATE NO. 0018220 PA CERTIFICATE NO. TSC220313464-1

FIRST FLOOR FIRE ALARM PLAN AREA G

BROADWAY 2026 RENOVATIONS & CAPITAL OUTLAY

ELMIRA CITY SCHOOL DISTRICT

1000 BROADWAY ST, ELMIRA, NY 14904

SED #: 07-06-00-01-0-034-027, 07-06-00-01-0-034-028

BR-E3.6


PROJECT NO: 2012-254

GENERAL NOTES - ELECTRICAL


REFER TO SHEET BR-E0.1.

CONSTRUCTION NOTES - FIRE ALARM

F1 FIRE ALARM DEVICES TO BE RE-INSTALLED INTO NEW CEILING GRID. COORDINATE WORK WITH OTHERS.

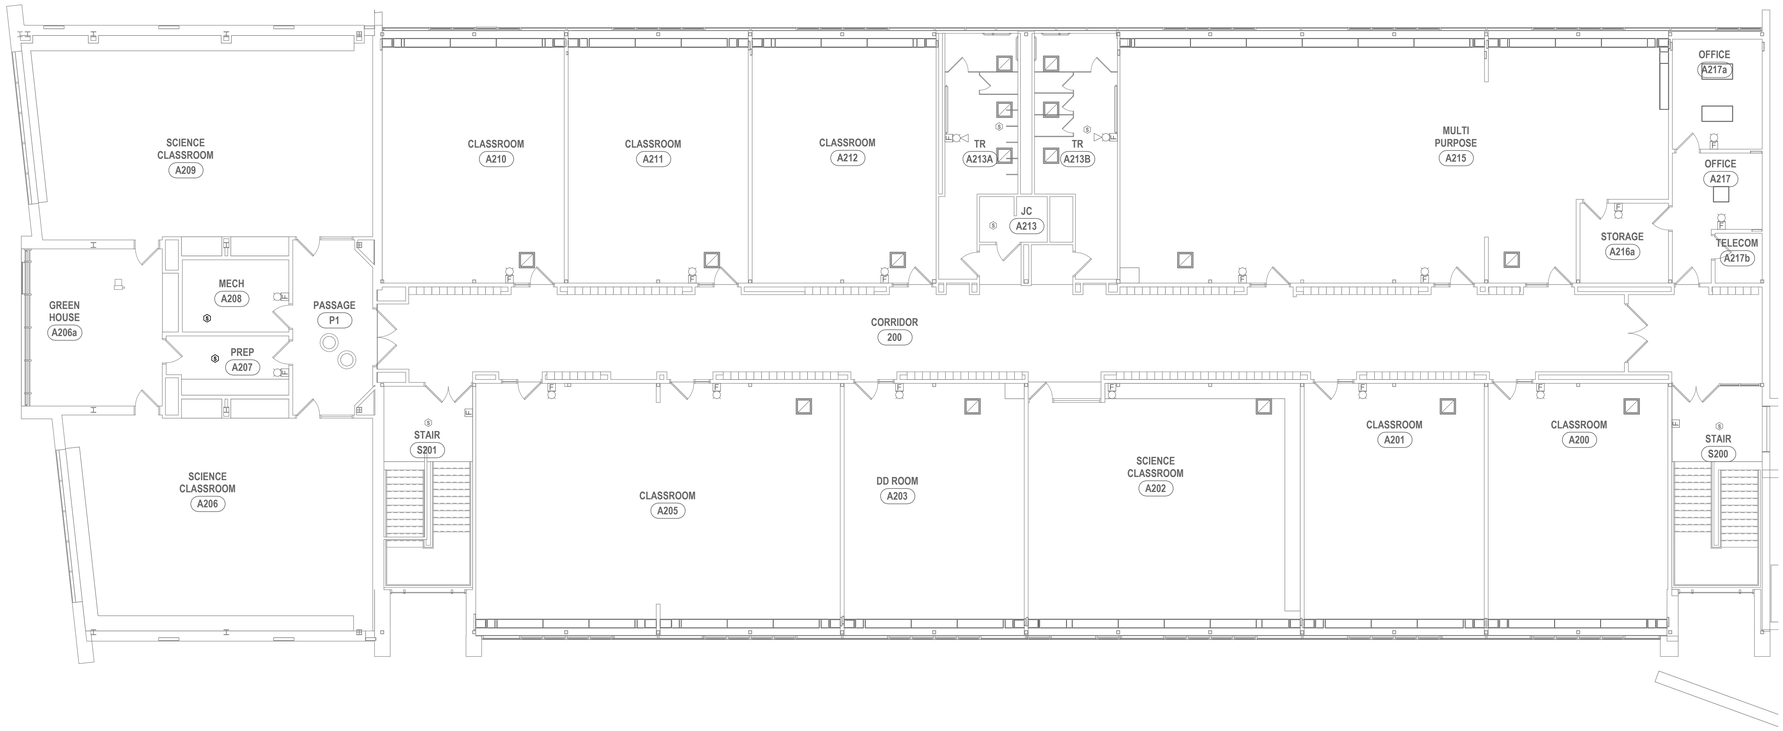

1 SECOND FLOOR FIRE ALARM PLAN - AREA A
1/8" = 1'-0"

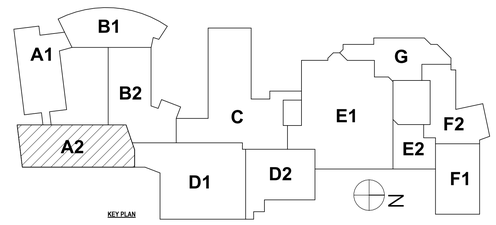

KEY PLAN

DRAWN BY:	ERP
CHECKED BY:	TWAC
DATE:	07/24/2026
PHASE:	CD

#	DATE:	REVISION:
1	10/09/2026	ISSUED FOR BID

Copyright, 2026

"IT IS A VIOLATION OF THE LAW FOR ANY PERSON TO MAKE UNAUTHORIZED ALTERATIONS OR ADDITIONS TO PLANS BEARING A LICENSED ENGINEER'S, ARCHITECT'S OR SURVEYOR'S SEAL."

HUNT ENGINEERS | ARCHITECTS | SURVEYORS
ALBANY, NY - BINGHAMTON, NY - HORSEHEADS, NY - ROCHESTER, NY
WWW.HUNT-EAS.COM 607 - 358 - 1000
NY CERTIFICATE NO. 0018220 PA CERTIFICATE NO. TSC22031314841

SECOND FLOOR FIRE ALARM PLAN AREA A

BROADWAY 2026 RENOVATIONS & CAPITAL OUTLAY

ELMIRA CITY SCHOOL DISTRICT

1000 BROADWAY ST, ELMIRA, NY 14904

SED#: 07-06-00-01-0-034-021, 07-06-00-01-0-034-028

BR-E3.7

PROJECT NO: 2012-254


MECHANICAL EQUIPMENT CONNECTION AND CONTROL SCHEDULE

EQUIPMENT						SUPPLY				CONTROL DEVICES MOUNTED IN ROOMS AS SCHEDULED AND AS SHOWN ON PLANS (AU = AT UNIT)																	
IDENTIFICATION / TAG	DESCRIPTION	LOCATION (ROOM #)	HORSEPOWER / KILOWATTS / FLA / MCA	PHASE	VOLTAGE	PANEL OR CONTROL CENTER	CIRCUIT BREAKER	WIRE SIZE	REFERENCE NOTES	DISCONNECT SWITCH (FURNISHED & INSTALLED BY E.C.)	DISCONNECT SWITCH (FURNISHED BY H.C. & INSTALLED BY E.C.)	PRE-WIRED/FACTORY MOUNTED DISCONNECT SWITCH (BY MNFTR.)	MANUAL MOTOR STARTER (FURNISHED & INSTALLED BY E.C.)	MAGNETIC STARTER (FURNISHED & INSTALLED BY E.C.)	COMBINATION STARTER (FURNISHED & INSTALLED BY E.C.)	VARIABLE SPEED DRIVE (FURNISHED & INSTALLED BY E.C.)	VFD PACKAGE (FURNISHED & INSTALLED BY H.C. CONNECTED BY E.C.)	VFD WITH CHOKE (FURNISHED BY H.C.& INSTALLED BY E.C.)	PACKAGED CONTROL UNIT	SINGLE POINT CONNECTION	FAN SHUTDOWN UPON FACP ACTIVATION (X>1000CFM)	DUCT SMOKE DETECTOR IN RETURN DUCT (X>2000CFM)	BOILER SHUTDOWN SAFETY SWITCH	LINE VOLTAGE THERMOSTAT (FURNISHED BY H.C. & INSTALLED BY E.C.)	FACTORY MOUNTED STARTER & DISCONNECT (BY MFR.)	CONNECT AQUASTAT	PROVIDE 20AMP, 120V GFCI RECEPTACLE IN WEATHERPROOF ENCLOSURE AT UNIT.
RTU-1	ROOF TOP UNIT	CORR 112	194MCA	3	480	HVAC-2	200/3	(3) #3/0 , (1) #6 G IN 2"C	-																		
RTU-2	ROOF TOP UNIT	CORR 112	98MCA	3	480	HVAC-2	110/3	(3) #1 , (1) #6 G IN 1 1/2"C	-																		
RTU-3	ROOF TOP UNIT	ROOM E102e	115MCA	3	480	HVAC-2	125/3	(3) #1/0 , (1) #6 G IN 2"C	-																		
RTU-4	ROOF TOP UNIT	ROOM E102e	167MCA	3	480	HVAC-2	175/3	(3) #2/0 , (1) #6 G IN 2"C	-																		
RTU-5	ROOF TOP UNIT	MECH A208	106MCA	3	480	HVAC-2	125/3	(3) #1 , (1) #6 G IN 1 1/2"C	-																		
RTU-6	ROOF TOP UNIT	ROOM D102	50MCA	3	480	HVAC-2	70/3	(3) #6 , (1) #8 G IN 1"C	-																		
RTU-7	ROOF TOP UNIT	CORR 110	56MCA	3	480	HVAC-2	70/3	(3) #4 , (1) #8 G IN 1 1/2"C	-																		
RTU-8	ROOF TOP UNIT	CAFE 111	100MCA	3	480	HVAC-2	110/3	(3) #3, (1) #6 G IN 2"C	-																		
DOAS-1	DEDICATED OUTDOOR AIR SYSTEM	CORR 103	70MCA	3	460	HVAC-2	100/3	(3) #4 , (1) #8 G IN 1"C	-																		
DOAS-2	DEDICATED OUTDOOR AIR SYSTEM	CORR 200	101MCA	3	460	HVAC-2	125/3	(3) #1 , (1) #6 G IN 1 1/2"C	-																		
DOAS-3	DEDICATED OUTDOOR AIR SYSTEM	CORR 106	70MCA	3	460	HVAC-2	100/3	(3) #4 , (1) #8 G IN 1"C	-																		
DOAS-4	DEDICATED OUTDOOR AIR SYSTEM	STOR D104a	30MCA	3	460	HVAC-1	40/3	(3) #10 , (1) #10 G IN 1"C	-																		
DOAS-5	DEDICATED OUTDOOR AIR SYSTEM	CORR 116	27MCA	3	460	HVAC-2	35/3	(3) #10 , (1) #10 G IN 1"C	-																		
DOAS-6	DEDICATED OUTDOOR AIR SYSTEM	CORR 125	38MCA	3	460	HVAC-1	50/3	(3) #8 , (1) #10 G IN 1"C	-																		
DOAS-7	DEDICATED OUTDOOR AIR SYSTEM	CORR 117	31MCA	3	460	HVAC-1	35/3	(3) #8 , (1) #10 G IN 1"C	-																		
DOAS-8	DEDICATED OUTDOOR AIR SYSTEM	CORR 118	70MCA	3	460	HVAC-1	100/3	(3) #4 , (1) #8 G IN 1"C	-																		
DOAS-9	DEDICATED OUTDOOR AIR SYSTEM	CORR 123	27MCA	3	460	HVAC-1	35/3	(3) #10 , (1) #10 G IN 1"C	-																		
EF-1	EXHAUST FAN	SERVING C111a	1/4HP	1	120	NP2	20/1	(2)-#12 , (1)-#12 G IN 3/4"C	-																		
EF-2	EXHAUST FAN	TR TC120a	1/8HP	1	120	NP2	20/1	(2)-#12 , (1)-#12 G IN 3/4"C	-																		
EF-3	EXHAUST FAN	TR TD103	1/8HP	1	120	NP2	20/1	(2)-#12 , (1)-#12 G IN 3/4"C	-																		
EF-4	EXHAUST FAN	CORR 117	1/8HP	1	120	-	20/1	(2)-#12 , (1)-#12 G IN 3/4"C	-																		
EF-5	EXHAUST FAN	ROOF AREA B1	1/4HP	1	120	-	20/1	(2)-#12 , (1)-#12 G IN 3/4"C	-																		
EF-6	EXHAUST FAN	ROOF AREA E2	1/4HP	1	120	-	20/1	(2)-#12 , (1)-#12 G IN 3/4"C	-																		
EF-7	EXHAUST FAN	ROOF AREA F1	1/4HP	1	120	-	20/1	(2)-#12 , (1)-#12 G IN 3/4"C	-																		
EF-8	EXHAUST FAN	ROOF AREA F2	1/4HP	1	120	-	20/1	(2)-#12 , (1)-#12 G IN 3/4"C	-																		
EF-9	EXHAUST FAN	ROOF AREA A2	1/4HP	1	120	-	20/1	(2)-#12 , (1)-#12 G IN 3/4"C	-																		
BCU-1	BLOWER COIL UNIT	ROOF AREA B1	16.7 0MCA	1	115	NP2A	20/1	(2)-#12 , (1)-#12 G IN 3/4"C	-																		
BCU-2	BLOWER COIL UNIT	ROOF AREA B1	16.6MCA	1	115	NP2A	20/1	(2)-#12 , (1)-#12 G IN 3/4"C	-																		
AHU-1	AIR HANDLING UNIT	ROOF AREA B1	27.5MCA	3	208	NP2	45/3	(3) #10 , (1) #10 G IN 3/4"C	-																		
AHU-2	AIR HANDLING UNIT	ROOF AREA B1	17.1MCA	3	208	NP2A	30/3	(3) #12 , (1) #10 G IN 3/4"C	-																		
AHU-3	AIR HANDLING UNIT	ROOF AREA B1	27.5MCA	3	208	NP2A	45/3	(3) #10 , (1) #10 G IN 3/4"C	-																		
ACC-1	AIR COOLED CHILLER UNIT	ROOF AREA B1	102MCA	3	480	HVAC-1	125/3	(3) #1 , (1) #6 G IN 1 1/2"C	-																		
ACC-2	AIR COOLED CHILLER UNIT	C101	146MCA	3	480	HVAC-1	175/3	(3) #1/0 , (1) #6 G IN 1 1/2"C	-																		
P-1	PUMP UNIT	ROOF AREA B1	5 HP	3	208	NP2A	20/3	(3) #12 , (1) #12 G IN 3/4"C	-																		
P-2	PUMP UNIT	C101	5 HP	3	208	NP2A	20/3	(3) #12 , (1) #12 G IN 3/4"C	-																		
UV-1	UNIT VENTILATOR	C100	8.3MCA	1	120	-	20/1	(1) #12 , (1) #12 G IN 3/4"C	-																		
ACCU-1	AIR COOLED CONDENSING UNIT	AREA B1	45MCA	3	208	-	50/3	(3) #6 , (1) #10 G IN 3/4"C	-																		
ACCU-2	AIR COOLED CONDENSING UNIT	C100	35MCA	3	208	-	40/3	(3) #8 , (1) #10 G IN 3/4"C	-																		
ACCU-3	AIR COOLED CONDENSING UNIT	CORR 120	75MCA	3	208	-	100/3	(3) #3 , (1) #8 G IN 3/4"C	-																		
ACCU-4	AIR COOLED CONDENSING UNIT	C102	14MCA	1	208	-	20/2	(2) #12 , (1) #12 G IN 3/4"C	-																		
CUH-1	CABINET UNIT HEATER	C116	4.2MCA	1	120	-	20/1	(2) #12 , (1) #12 G IN 3/4"C	-																		


NOTE: ALL DEVICES / EQUIPMENT / HARDWARE SHALL BE SUITABLE FOR USE IN THE ENVIRONMENT INDICATED, SEE SPECIFICATIONS FOR FURTHER INFORMATION.

MECHANICAL EQUIPMENT CONNECTION AND CONTROL SCHEDULE REFERENCE NOTES:

A. PROVIDE 3/4" CONDUIT WITH PULL STRING FOR CONTROLS FROM EXTERIOR CONDENSER INTO INTERIOR UNIT OF SPLIT SYSTEM. CONTROLS BY H-SERIES CONTRACTOR.
B. PROVIDE 15A/2P BREAKER IF AVAILABLE IN PANEL INDICATED. REARRANGE / BALANCE LOADS AS REQUIRED.
C. CIRCUIT VIA ROOF CONDENSER.

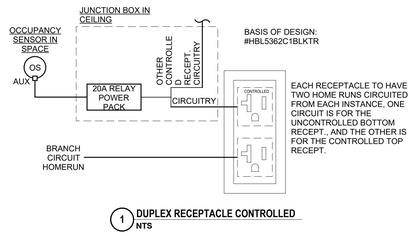

1 **DUPLEX RECEPTACLE CONTROLLED**
NTS

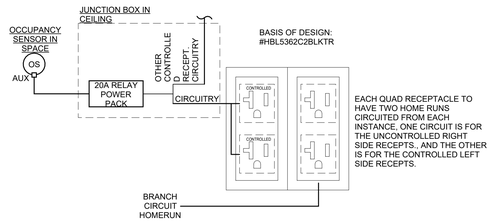

2 **QUAD RECEPTACLE CONROLLED**
NTS

LIGHT FIXTURE SCHEDULE

TYPE	LOCATION	FIXTURE DESCRIPTION	MANUFACTURER/CATALOG NO.	ALTERNATE MANUFACTURER	LAMP INFO	NOMINAL LUMENS	CONTROL TYPE	VOLTAGE	FIXTURE WATTAGE	FINISH	NOTES
EXG	GENERAL	EXISTING TO REMAIN - FIXTURE TO BE HARVESTED AT DEMO PHASE AND REINSTALLED IN LOCATION SHOWN ON PLAN.	EXISTING TO REMAIN	-	-	-	-	-	-	-	9
S1	GYM	2'X2' RECESSED ARCHITECTURAL LED IMPACT RESISTANT TROFFER FIXTURE. HOUSING TO BE NOMINALLY 23"W X 23"L X 4"H. FIXTURE TO BE EQUIPPED WITH STEEL HOUSING AND IMPACT RESISTANT LENS.	KURTZON #VL-R-1-2X2-3-LEDR-940-UNV-5	KIRLIN LITHONIA HE WILLIAMS	LED 4000K 90 CRI	4000	0-10V	UNIV	42W	-	1,7
S2	GENERAL	SIMILAR IN ALL ASPECTS TO TYPE "S1" EXCEPT TO BE 2'X4' DIMENSIONS AND HAVE A GREATER LUMEN OUTPUT.	COOPER #RX-WO-40H-9-40-UNV-24-T1-STD	DAY-BRITE MERCURY FOCAL POINT	LED 4000K 90 CRI	4000	0-10V	UNIV	29.2W	-	1,6,7
S3-8	CAFETERIA	8' LONG PENDANT MOUNTED LINEAR DIRECT/INDIRECT DIMMABLE FIXTURE WITH TRANSPARENT VERTICAL OPTICS WHICH APPEAR LIKE A FLOATING FENESTRATION. FIXTURE TO BE NOMINALLY 8'L X 4.5"H X 1.5"W EXTRUSION WITH SQUARE ENDCAPS WITH REMOTE DRIVER. FIXTURE HOUSING PRECISION MACHINED EXTRUDED ALUMINUM CONSTRUCTION.	FLUXWERX #VU1-S-B-D-94-C(RAL3004)-08-R-F2-M-12	-	LED 4000K 90 CRI	9200	0-10V	120V	38W/4FT	RAL3004	3,7,10
S3-6	CAFETERIA	SIMILAR IN ALL ASPECTS TO TYPE "S3-8" EXCEPT TO BE 6' LENGTH.	FLUXWERX #VU1-S-B-D-90-C(RAL3004)-06-R-M-12	-	LED 4000K 90 CRI	6900	0-10V	120V	38W/4FT	RAL3004	3,7,10
S3-4	CAFETERIA	SIMILAR IN ALL ASPECTS TO TYPE "S3-8" EXCEPT TO BE 4' LENGTH.	FLUXWERX #VU1-S-B-D-90-C(RAL3004)-04-R-M-12	-	LED 4000K 90 CRI	4600	0-10V	120V	38W/4FT	RAL3004	3,7,10
S4	CAFETERIA	3' LONG ADJUSTABLE WALL MOUNT FIXTURE. FIXTURE HOUSING TO BE NOMINALLY 1" X 1" WITH EXTRUDED ALUMINUM MINIMAL DESIGN, REMOTE DRIVER, AND DIFFUSER WITH FILM AND PARABOLIC LOUVERS.	ARCHLIT #LDUE-3514-WA-WH OR C___-4-C-A3-SQ	-	LED 4000K 90 CRI	1000/FT	0-10V	UNIV	10W/FT	-	3,4,11
S5	GENERAL	2" WIDE ARCHITECTURAL T-GRID LINEAR LED. FIXTURE TO BE EQUIPPED WITH ALUMINUM FRAME, REMOTE DIMMABLE DRIVER/POWER SUPPLY, AND BE SUITABLE FOR MOUNTING ON ACT GRID SYSTEM.	TGS #TSPEC-4-20W-40K-15-U-D DRIVER: TSPEC4-60W-DRIVER	PMC AXIS ALW	LED 4000K 90 CRI	2600	0-10V	UNIV	20W	-	1,4
S6A	GENERAL	4.5" WIDE ROUND RECESSED DIMMABLE LED DOWNLIGHT. FIXTURE PROFILE TO BE NOMINALLY 12.34"W X 4.73"H. FIXTURE TO BE EQUIPPED WITH DIE-CAST ALUMINUM HOUSING AND INTEGRAL DIMMABLE DRIVER/POWER SUPPLY.	FOCAL POINT #FLC4D-RT-SW-UNV-LD1-T-BH-LC4-TR-2000L-940K-DN-FL2-WH	USAI 3G COOPER	LED 4000K 90 CRI	2000	0-10V	UNIV	26W	WHITE	1,7
S6B	GENERAL	FIXTURE TO BE SIMILAR IN ALL ASPECTS TO FIXTURE TYPE "S6A" EXCEPT TO BE SUITABLE FOR MOUNTING IN GWB CEILING CONDITION.	FOCAL POINT #FLC4D-RT-SW-UNV-LD1-T-LC4-TR-2000L-940K-DN-FL2-WH	USAI 3G COOPER	LED 4000K 90 CRI	2000	0-10V	UNIV	26W	WHITE	2,7
S7	SERVERY	2'X4' RECESSED ARCHITECTURAL HAZARDOUS LOCATION LED TROFFER FIXTURE. HOUSING TO BE NOMINALLY 24"W X 48.08"L X 4.75"H WITH ONE PIECE, HOLE FREE, SEAM WELDED HOUSING, SILICONE SEALED. FIXTURE TO HAVE ACRYLIC LENS AND OPTICS TO BE SEALED TO DOOR WITH NSF LISTED RTV SILICONE SEALANT.	KURTZON #KLX12-S-1-2X4-2LEDR-940-UNV-P12ACR	COOPER KIRLIN	LED 4000K 90 CRI	2600	0-10V	UNIV	20W	-	1,4
S8	LADDER ACCESS	4' LONG LENSED DIMMABLE LED LINEAR WRAP-AROUND INDUSTRIAL LUMINAIRE. FIXTURE PROFILE TO BE NOMINALLY 4'L X 3"W X 3.5"H. FIXTURE TO BE EQUIPPED WITH INTEGRAL DIMMABLE DRIVER/POWER SUPPLY AND ACRYLIC, WRAP-AROUND LENS.	COOPER #4SNX-51SL-LN-UNV-CC93-CD-1-U	MERCURY AXIS KIRLIN	LED 4000K 90 CRI	5200	0-10V	UNIV	35W	WHITE	3,7
EX	GENERAL	LED EXIT SIGN. FIXTURE HOUSING TO BE NOMINALLY 16" W X 3" H. FIXTURE SIGN FACE TO BE 13" W AND 7" H. FIXTURE TO HAVE RED 6" HIGH LETTERING.	EMERGI-LITE #LXN-X-N-R-X	DUAL-LITE COOPER ACUITY	LED	-	-	UNIV	2.3 W	WHITE	3,8

LIGHT FIXTURE SCHEDULE NOTES:

1. FIXTURE TO BE SUITABLE FOR MOUNTING WITHIN ACT CEILING CONDITION
2. FIXTURE TO BE SUITABLE FOR MOUNTING WITHIN GWB CEILING CONDITION
3. CONTRACTOR TO COORDINATE FIXTURE MOUNTING WITH APPROVED CEILING SHOP DRAWINGS, FIELD CONDITIONS, AND MANUFACTURER'S RECOMMENDATIONS
4. FIXTURE TO HAVE REMOTE DRIVER/POWER SUPPLY. CONTRACTOR TO COORDINATE REMOTE DRIVER QUANTITES AND LOCATIONS WITH ARCHITECTURAL DRAWINGS, FIELD CONDITIONS, AND MANUFACTURER'S RECOMMENDATIONS
5. CONTRACTOR TO COORDINATE FIXTURE RUN LENGTH WITH ELECTRICAL LIGHTING DRAWINGS AND FIELD CONDITIONS
6. FIXTURES LABELED "EM" SHALL BE CONNECTED TO EMERGENCY CIRCUIT SERVING THE SPACE AND RECEIVE AN APPROPRIATE UL1008 RATED POWER TRANSFER DEVICE.
7. FIXTURES LABELED "EMNL" SHALL BE CIRCUITED UNSWITCHED/UNCONTROLLED TO EMERGENCY LIGHTING BRANCH CIRCUIT HOMERUN SERVING THIS SPACE.
8. COORDINATE FIXTURE FACE QUANTITY AND ARROW CONFIGURATION WITH ELECTRICAL LIGHTING PLANS.
9. FIXTURE TO BE HARVESTED AT DEMO PHASE AND REINSTALLED IN LOCATION SHOWN ON ELECTRICAL LIGHTING PLAN.
10. INTENT OF INSTALL - FIXTURES TO MATCH SLOPE OF MAIN DIAGONAL SUPPORT JOIST AND TO HANG 1" BELOW HEIGHT OF SECONDARY JOISTS TO TOP OF FIXTURE. PENDANT TO MOUNT TO DECK.
11. FIXTURE TO BE WALL MOUNTED AT XX' A.F.F.

KITCHEN EQUIPMENT ELECTRICAL POINT OF CONNECTION SCHEDULE

EQUIPMENT						SUPPLY				
ITEM NUMBER	(QUANTITY) / DESCRIPTION	LOAD	PHASE	VOLTAGE	DISCONNECT	PANEL OR CONTROL CENTER	CIRCUIT BREAKER	WIRE SIZE	REFERENCE NOTES	REMARK
1	ROLL-IN REFRIGERATOR	9.4A	1	120	5-15P	KPA	20/1	(1)-#12 , 1-#12 G IN 3/4"C	A	
4	PIZZA OVEN	50A	1	208/240	6-50P	KPA	50/2	(2)-#6 , 1-#10 G IN 3/4"C	A	
4A	PIZZA OVEN	50A	1	208/240	6-50P	KPA	50/2	(2)-#6 , 1-#10 G IN 3/4"C	A	
5	PIZZA PREP UNIT	2.9A	1	120	5-15P	KPA	20/1	(1)-#12 , 1-#12 G IN 3/4"C	A	
6	MOBILE PROOFER	16.7A	1	120	5-20P	KPA	20/1	(1)-#12 , 1-#12 G IN 3/4"C	A	
10	MOBILE HOT HOLDING CABINET	16.7A	1	120	5-20P	KPA	20/1	(1)-#12 , 1-#12 G IN 3/4"C	A	
12	SOLID TOP UNIT	15A	1	208	6-15P	KPA	20/2	(2)-#12 , 1-#12 G IN 3/4"C	A,D	
13	5 WELL HOT FOOD UNIT	10.8A	1	208	6-15P	-	-	(2)-#12 , 1-#12 G IN 3/4"C	A	PLUGS INTO OUTLET ON ITEM #12
16	SOLID TOP UNIT	15A	1	120	5-15P	KPA	20/1	(1)-#12 , 1-#12 G IN 3/4"C	A,D	
17	HEATED SHELF	12A	1	120	5-15P	-	-	(1)-#12 , 1-#12 G IN 3/4"C	A	PLUGS INTO OUTLET ON ITEM #16
20	MOBILE WARMING CABINETS	14A	1	120	5-15P	KPA	20/1	(1)-#12 , 1-#12 G IN 3/4"C	A	VERIFY ELECTRICAL REQUIRMENTS
21	HOT SANDWICH SLIDE	12.1A	1	120/208	L14-20P	-	-	(2)-#12 , 1-#12 G IN 3/4"C	A	PLUGS INTO OUTLET ON ITEM #22
22	SOLID TOP UNIT	15A	1	120/208	L14-20P	KPA	20/2	(2)-#12 , 1-#12 G IN 3/4"C	A,D	
23	3 WELL HOT/COLD UNIT	18.4A	1	120/208	L14-20P	-	-	(2)-#12 , 1-#12 G IN 3/4"C	A	PLUGS INTO OUTLET ON ITEM #25 & 26
25	SOLID TOP UNIT	20A	1	120/208	L14-20P	KPA	20/2	(2)-#12 , 1-#12 G IN 3/4"C	A,D	
26	SOLID TOP UNIT	20A	1	120/208	L14-20P	KPA	20/2	(2)-#12 , 1-#12 G IN 3/4"C	A,D	
29	2 TIER HOT/COLD UNIT	26.8A	1	120/208	L14-20P	-	-	(2)-#10 , 1-#10 G IN 3/4"C	A	PLUGS INTO OUTLET ON ITEM #30
30	SOLID TOP UNIT	50A	1	120/208	L14-50P	KPA	50/2	(2)-#6 , 1-#10 G IN 3/4"C	A,D	
32	ROLL-IN REFRIGERATOR	9.4A	1	120	5-15P	KPA	20/1	(1)-#12 , 1-#12 G IN 3/4"C	A,C	
33	ICE CREAM MERCHANDISER	1.3A	1	115	5-15P	KPA	20/1	(1)-#12 , 1-#12 G IN 3/4"C	A	
37	CASH REGISTER	15A	1	120	5-15R	-	-	(1)-#12 , 1-#12 G IN 3/4"C	A	PLUGS INTO OUTLET ON ITEM #38, 39
38	CASHIER STATION	15A	1	120	5-15P	KPA	20/1	(1)-#12 , 1-#12 G IN 3/4"C	A,D	
39	CASHIER STATION	15A	1	120	5-15P	KPA	20/1	(1)-#12 , 1-#12 G IN 3/4"C	A,D	
41	MILK CABINET	7.4A	1	115	5-15P	KPA	20/1	(1)-#12 , 1-#12 G IN 3/4"C	A,D	
42	REFRIGERATOR MERCHANDISER	8.2A	1	208/230	6-20P	KPA	20/2	(2)-#12 , 1-#12 G IN 3/4"C	A,D	
-	CONDENSATE EVAPORATOR	15A	1	120	5-15P	KPA	20/1	(1)-#12 , 1-#12 G IN 3/4"C	A	

KITCHEN EQUIPMENT CONNECTION AND CONTROL SCHEDULE REFERENCE NOTES:

A. PROVIDE GFCI BREAKER.
B. FIRE SUPPRESSION SYSTEM.
C. PROVIDE DROP CORD FROM CEILING.
D. PROVIDE FLOOR RECEPTACLE NO TALLER THEN 5" AFF

DRAWN BY: ERP
CHECKED BY: TWAC
DATE: 07/24/2026
PHASE: CD

Copyright: 2026

#	DATE:	REVISION:
1	10/09/2026	ISSUED FOR BID

IT IS A VIOLATION OF THIS LAW FOR ANY PERSON TO MAKE UNAUTHORIZED ALTERATIONS OR ADDITIONS TO PLANS BEARING A LICENSED ENGINEER'S, ARCHITECT'S OR SURVEYOR'S SEAL."

HUNT ENGINEERS | ARCHITECTS | SURVEYORS
ALBANY, NY - BINGHAMTON, NY - HORSEHEADS, NY - ROCHESTER, NY
TOWER 1 - 100 HUNT ROAD - SUITE 501 - ITHACA, NY 14850
WWW.HUNT-EAS.COM 607 - 330 - 1000
NY CERTIFICATE NO. 0018220 PA CERTIFICATE NO. TSC22093131464-1

ELECTRICAL SCHEDULE & DIAGRAMS

BROADWAY 2026 RENOVATIONS & CAPITAL OUTLAY


ELMIRA CITY SCHOOL DISTRICT

1000 BROADWAY ST, ELMIRA, NY 14904

SED#: 07-06-00-01-0-034-027, 07-06-00-01-0-034-028

BR-E5.1

PROJECT NO: 2012-254

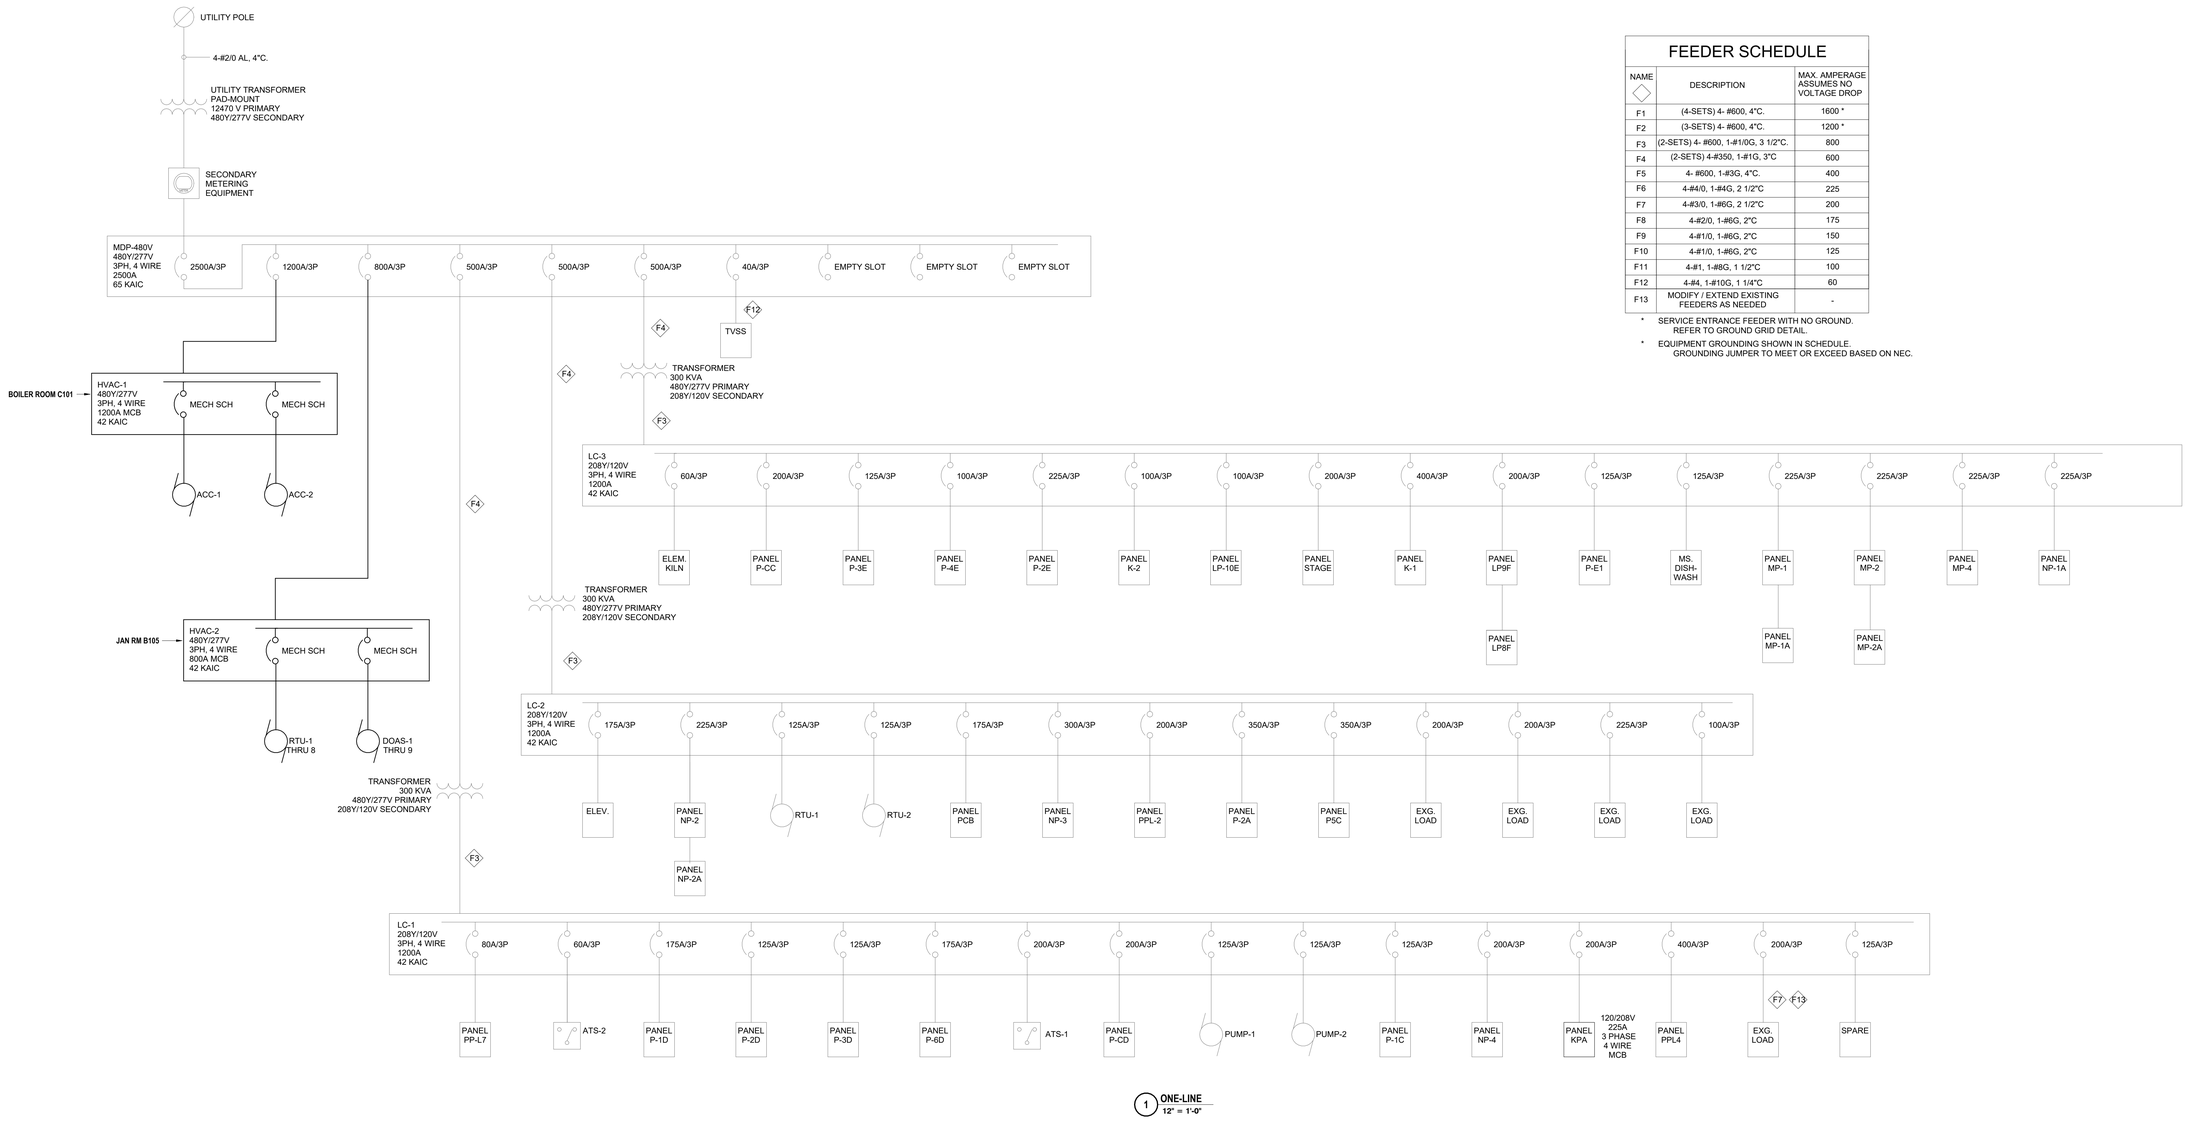

1 **ONE-LINE**
12" = 1'-0"

FEEDER SCHEDULE

NAME ◇	DESCRIPTION	MAX. AMPERAGE ASSUMES NO VOLTAGE DROP
F1	(4-SETS) 4- #600, 4"C.	1600 *
F2	(3-SETS) 4- #600, 4"C.	1200 *
F3	(2-SETS) 4- #600, 1-#1/0G, 3 1/2"C.	800
F4	(2-SETS) 4-#350, 1-#1G, 3"C	600
F5	4- #600, 1-#3G, 4"C.	400
F6	4-#4/0, 1-#4G, 2 1/2"C	225
F7	4-#3/0, 1-#6G, 2 1/2"C	200
F8	4-#2/0, 1-#6G, 2"C	175
F9	4-#1/0, 1-#6G, 2"C	150
F10	4-#1/0, 1-#6G, 2"C	125
F11	4-#1, 1-#8G, 1 1/2"C	100
F12	4-#4, 1-#10G, 1 1/4"C	60
F13	MODIFY / EXTEND EXISTING FEEDERS AS NEEDED	-

* SERVICE ENTRANCE FEEDER WITH NO GROUND. REFER TO GROUND GRID DETAIL.

* EQUIPMENT GROUNDING SHOWN IN SCHEDULE. GROUNDING JUMPER TO MEET OR EXCEED BASED ON NEC.

DRAWN BY: ERP
CHECKED BY: TWAC
DATE: 07/24/2026
PHASE: CD

Copyright: 2026

#	DATE:	REVISION:
1	10/09/2026	ISSUED FOR BID

IT IS A VIOLATION OF THE LAW FOR ANY PERSON TO MAKE UNAUTHORIZED ALTERATIONS OR ADDITIONS TO PLANS BEARING A LICENSED ENGINEER'S, ARCHITECT'S OR SURVEYOR'S SEAL."

HUNT ENGINEERS | ARCHITECTS | SURVEYORS
ALBANY, NY - BINGHAMTON, NY - HORSEHEADS, NY - ROCHESTER, NY
WWW.HUNT-EAS.COM 607 - 338 - 1000
NY CERTIFICATE NO. 0018220 PA CERTIFICATE NO. TSC2209131484-1

ONE LINE DIAGRAM

BROADWAY 2026 RENOVATIONS & CAPITAL OUTLAY


ELMIRA CITY SCHOOL DISTRICT

1000 BROADWAY ST, ELMIRA, NY 14904

SED #: 07-06-00-01-0-034-027, 07-06-00-01-0-034-028

BR-E6.1

PROJECT NO: 2012-254

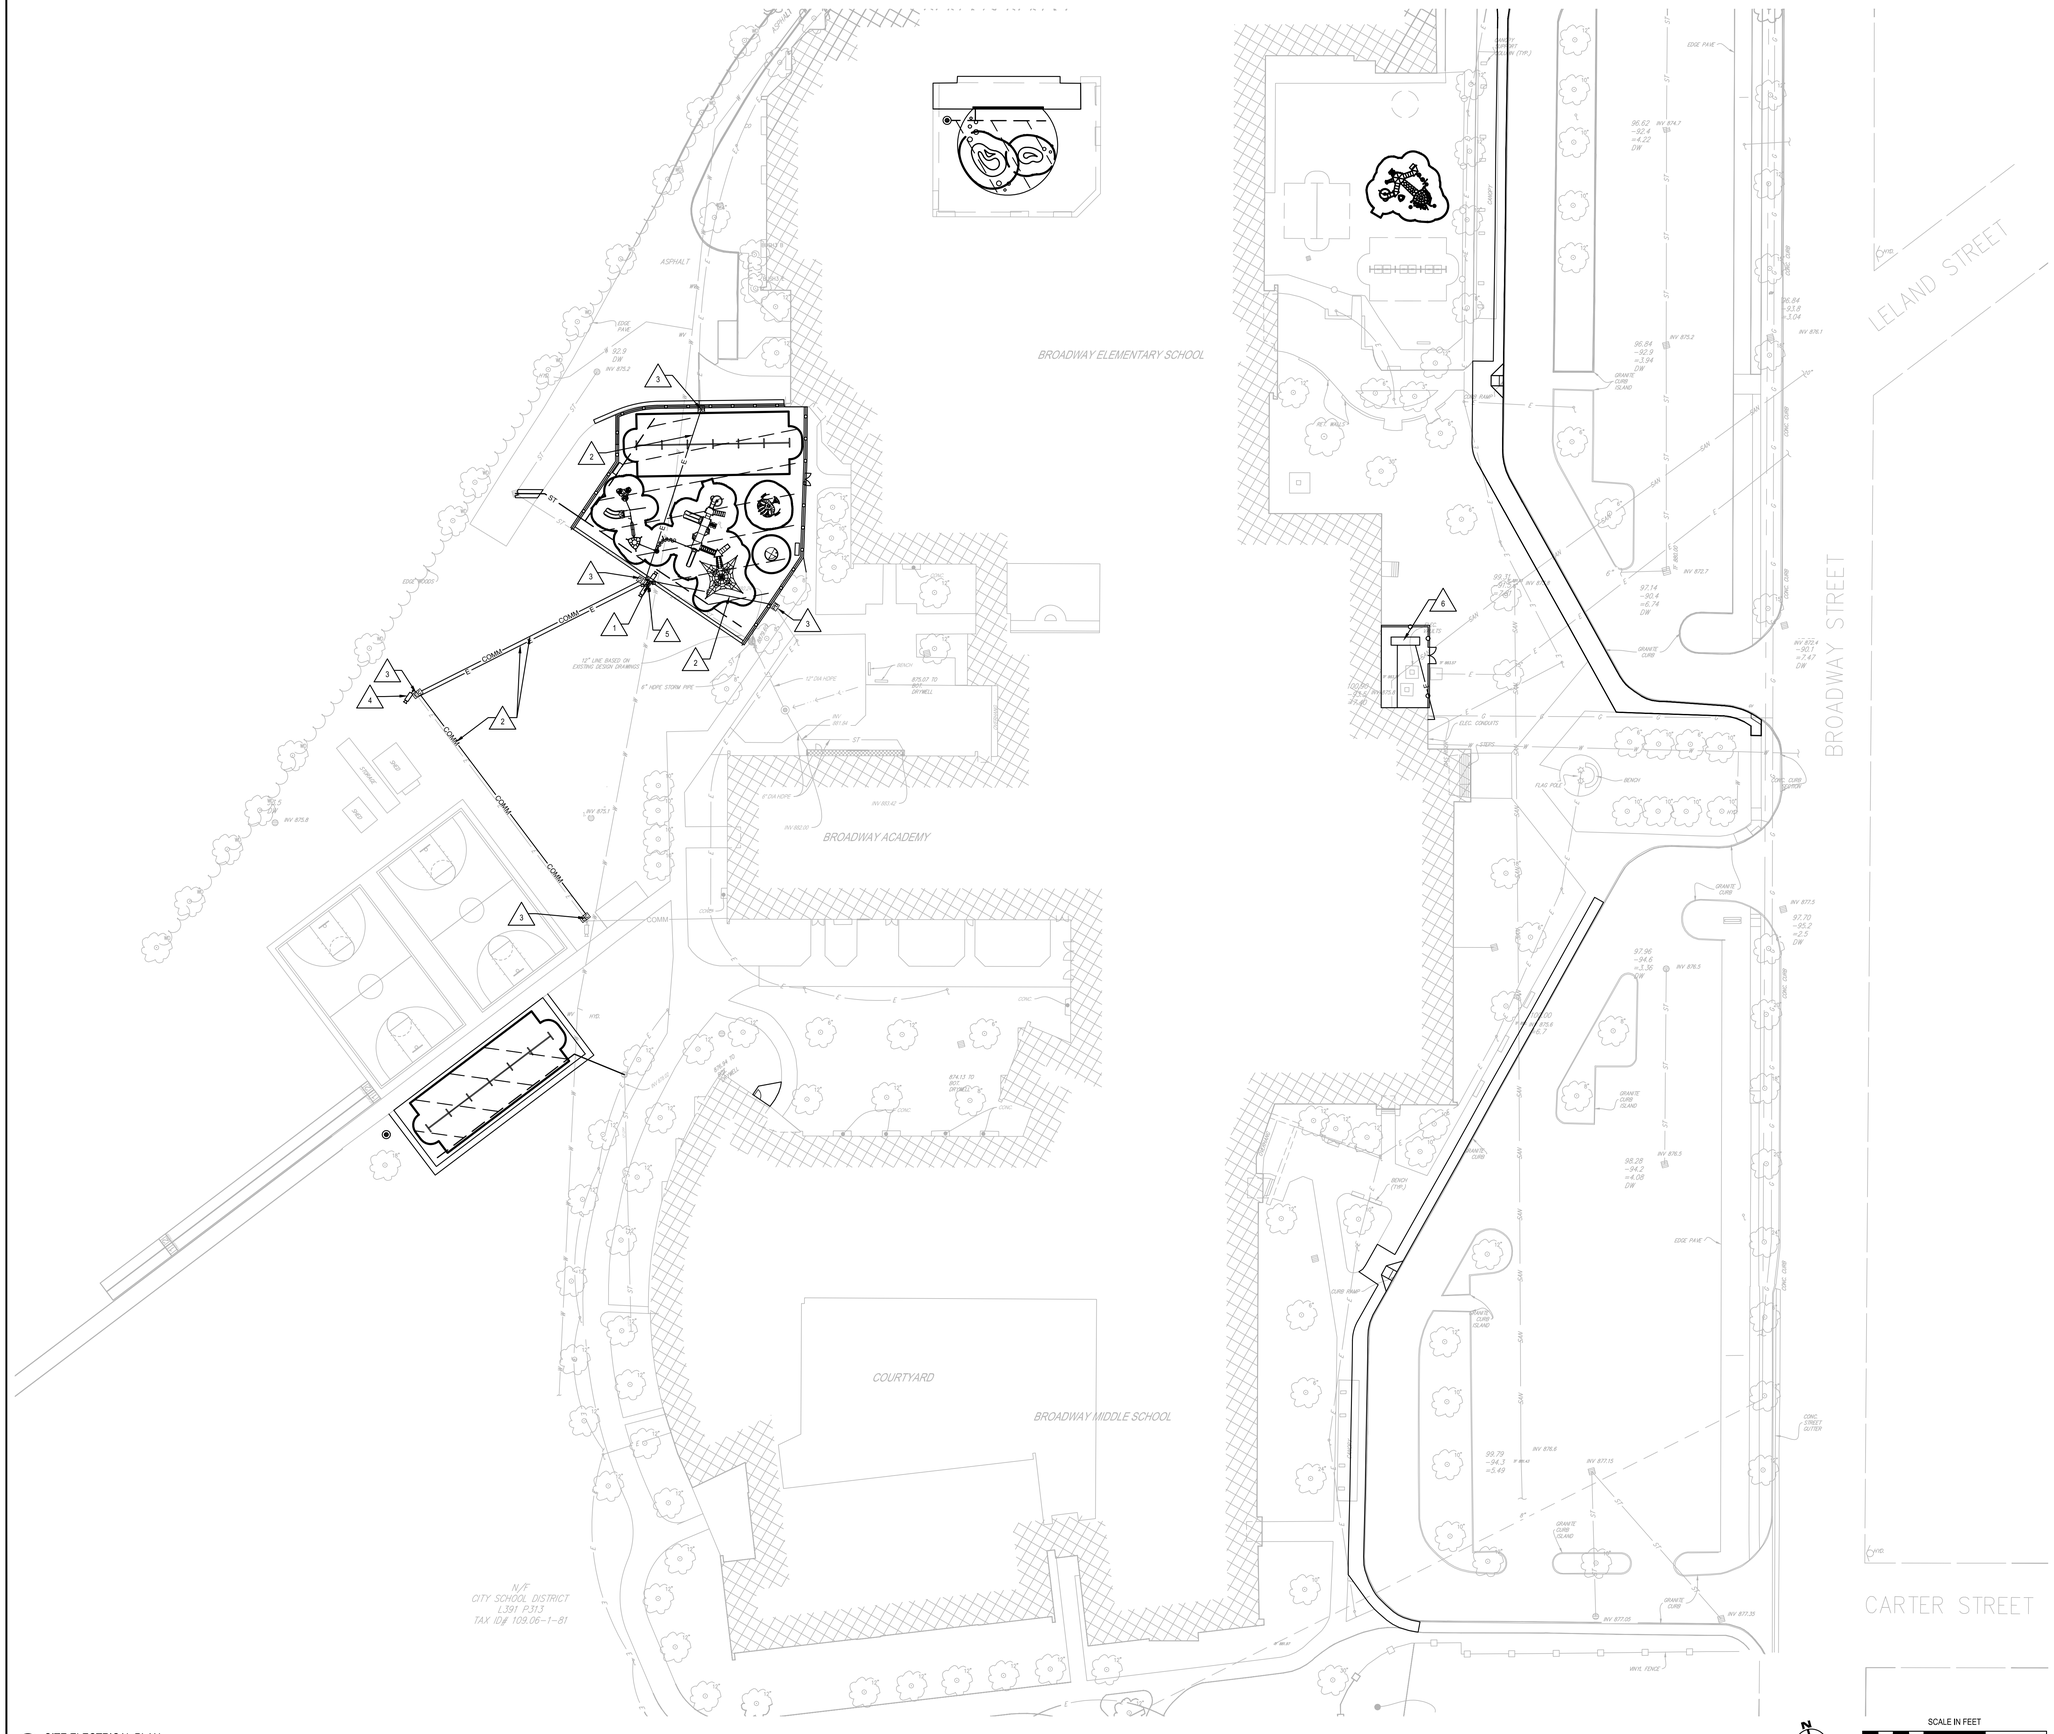

1 SITE ELECTRICAL PLAN
SCALE: 1" = 30'

SITE UTILITY NOTES:

1. PROVIDE CONCRETE LIGHT POLE BASE WITH NEW POLE AND 4 HEAD FIXTURE TO MATCH EXISTING SITE LIGHTS, SEE DETAIL 7/BR-C6.2.
2. OTHER TRADES PROVIDING ELECTRICAL AND/OR COMMUNICATION TRENCH, SEE DETAIL 8/BR-C6.2. PROVIDE 2#10, 1#10G, 2"C AS SHOWN. RECONNECT TO EXISTING CIRCUITRY.
3. PROVIDE ELECTRICAL AND/OR COMMUNICATION PULL BOX, SEE DETAIL 8/BR-C6.2.
4. PROVIDE SURVEILLANCE CAMERA AND ASSOCIATED EQUIPMENT ON EXISTING POLE.
5. PROVIDE SURVEILLANCE CAMERAS (2) AND ASSOCIATED EQUIPMENT ON NEW LIGHT POLE.
6. SEE ONE LINE ELECTRICAL PLANS AND DETAILS FOR GENERATOR CONNECTIONS. PROVIDE GENERATOR PAD, SEE DETAIL 3/BR-C6.1. COORDINATE WITH OTHER TRADES FOR GAS CONNECTION.

DRAWN BY:	DP
CHECKED BY:	SM
DATE:	07/24/2026
PHASE:	CD

Copyright: 2026

#	DATE:	REVISION:
1	10/16/2026	ISSUED FOR BID

IT IS A VIOLATION OF THE LAW FOR ANY PERSON TO MAKE UNAUTHORIZED ALTERATIONS OR ADDITIONS TO PLANS BEARING A LICENSED ENGINEER'S, ARCHITECT'S OR SURVEYOR'S SEAL.

HUNT ENGINEERS | ARCHITECTS | SURVEYORS
ALBANY, NY - BINGHAMTON, NY - HORSEHEADS, NY - ROCHESTER, NY
TOWANDA, PA - WILLIAMSPORT, PA
WWW.HUNT-EAS.COM 607 - 338 - 1000
NY CERTIFICATE NO. 0018220 PA CERTIFICATE NO. TSC2209131464-1

SITE ELECTRICAL PLAN

BROADWAY 2026 RENOVATIONS & CAPITAL OUTLAY

ELMIRA CITY SCHOOL DISTRICT

1000 BROADWAY ST, ELMIRA, NY 14904

SED # BR - 070-06-00-01-0-034-027, 07-06-00-01-0-034-028

BR-E7.1

PROJECT NO: 2012-254